



SITE LOCATION

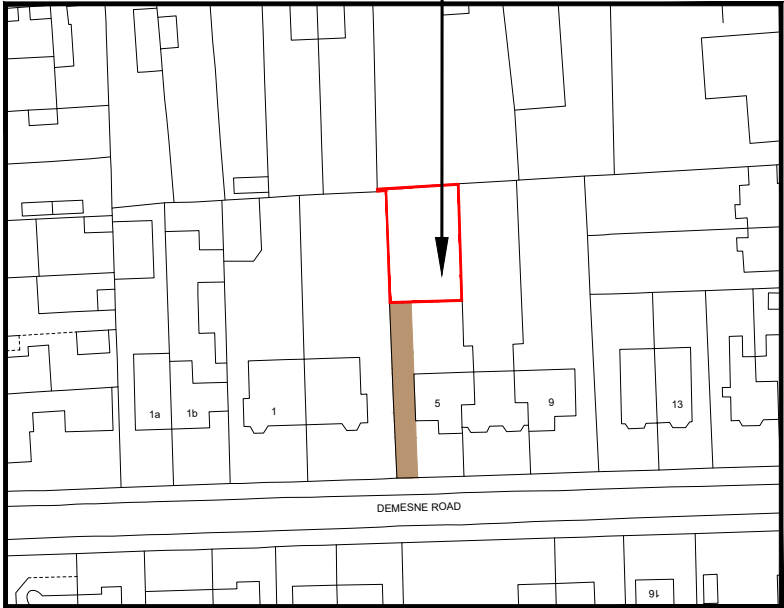

DETAILED SITE LOCATION  
(Scale 1:1250)

 

SITE PHOTOGRAPH

|           |                     |                |
|-----------|---------------------|----------------|
| N.G.R     | E: 383106           | N: 394709      |
| POST CODE |                     | M16 8HG        |
| REV       | MODIFICATION        | BY CH DATE     |
| A         | Issued for Approval | - - 22.08.2025 |
| B         | Titel Updated       | - - 19.11.2025 |

**TITLE**  
PROPOSED SINGLE-STOREY STUDIO DWELLING

**AT**  
Land to the rear of  
5 Demesne Road  
Whalley Range, M16 8HG

**FOR**  
Mr. FARHAD GHADIMI

421 Bury New Road  
M7 4ED  
TELL: 0161 766 8754  
073 7777 9993

**PLANNING  
Designer**

Drawing Number:  
P/N00079

**Drawing Title:**  
Site Location / Site Photograph

**SCALE:** 1:1250 **DATE:** 22.08.2025

A3




|           |                     |                |
|-----------|---------------------|----------------|
| N.G.R     | E: 383106 N: 394709 |                |
| POST CODE |                     | M16 8HG        |
| REV       | MODIFICATION        | BY CH DATE     |
| A         | Issued for Approval | - - 22.08.2025 |
| B         | Titel Updated       | - - 19.11.2025 |

THE DISTANCE FROM NUMBER 5 BOUNDARY TO NUMBER 27 IS APPROXIMATELY 20 METERS.

LOCATION OF THE CAR PARK FOR PROPERTY NUMBER 27

ACCESS TO CAR PARK OF NUMBER 5 — 3 METERS WIDE

DESIGN & ACCESS STATEMENT PLAN  
(1:500000)

 

**TITLE**  
PROPOSED SINGLE-STOREY STUDIO DWELLING

**AT**  
Land to the rear of  
5 Demesne Road  
Whalley Range, M16 8HG

**FOR**  
Mr. FARHAD GHADIMI

421 Bury New Road  
M7 4ED  
TELL: 0161 766 8754  
073 7777 9983

**PLANNING Designer**

Drawing Number:  
P/N00079


**Drawing Title:**  
SITE PLAN

**SCALE:** 1:500000


**DATE:** 22.08.2025

A3

|           |                     |                |
|-----------|---------------------|----------------|
| N.G.R     | E: 383106           | N: 394709      |
| POST CODE |                     | M16 8HG        |
| REV       | MODIFICATION        | BY CH DATE     |
| A         | Issued for Approval | - - 22.08.2025 |
| B         | As Per Comments     | - - 25.09.2025 |
| C         | Titel Updated       | - - 19.11.2025 |

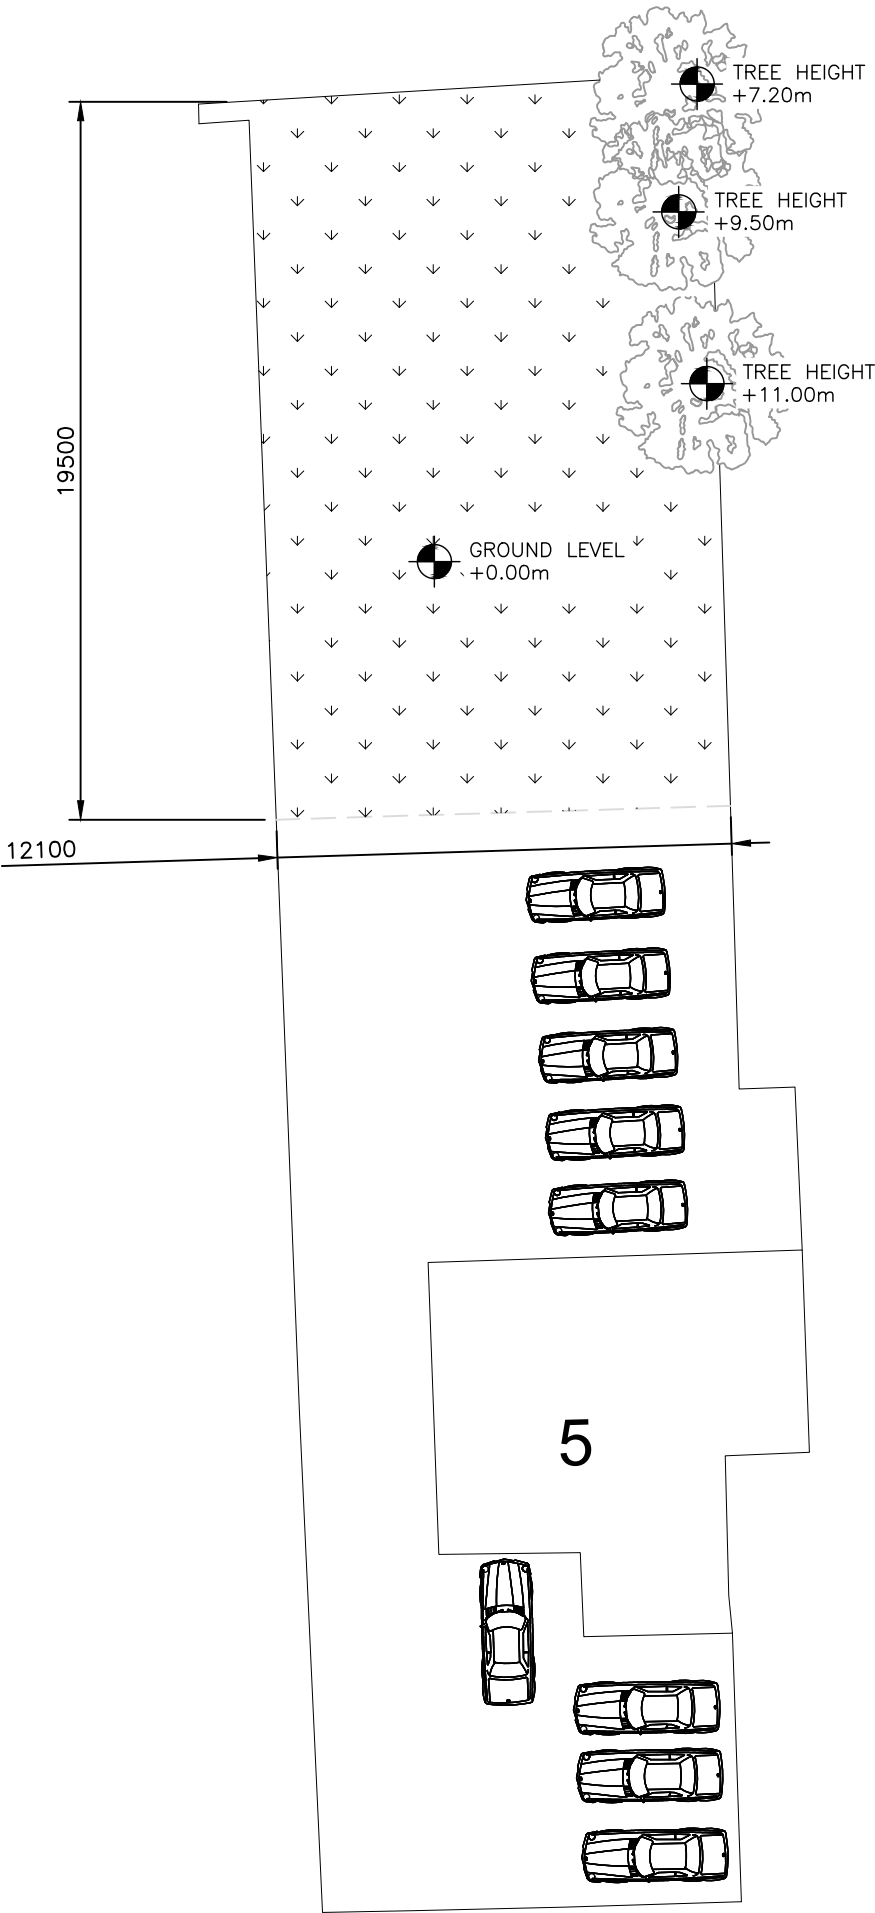

EXISTING SITE PLAN  
(1:200)

 

**TITLE**  
PROPOSED SINGLE-STOREY STUDIO DWELLING

**AT**  
Land to the rear of  
5 Demesne Road  
Whalley Range, M16 8HG

**FOR**  
**Mr. FARHAD GHADIMI**

421 Bury New Road  
M7 4ED  
TELL: 0161 766 8754  
073 7777 9993

**PLANNING  
Designer**


Drawing Number:  
P/N00079

**Drawing Title:**  
SITE PLAN  
**SCALE:** 1:200

**DATE:** 22.08.2025

A3

|           |                 |                |
|-----------|-----------------|----------------|
| N.G.R     | E: 383106       | N: 394709      |
| POST CODE |                 | M16 8HG        |
| REV       | MODIFICATION    | BY CH DATE     |
| A         | As Per Comments | - - 25.09.2025 |
| B         | Titel Updated   | - - 19.11.2025 |

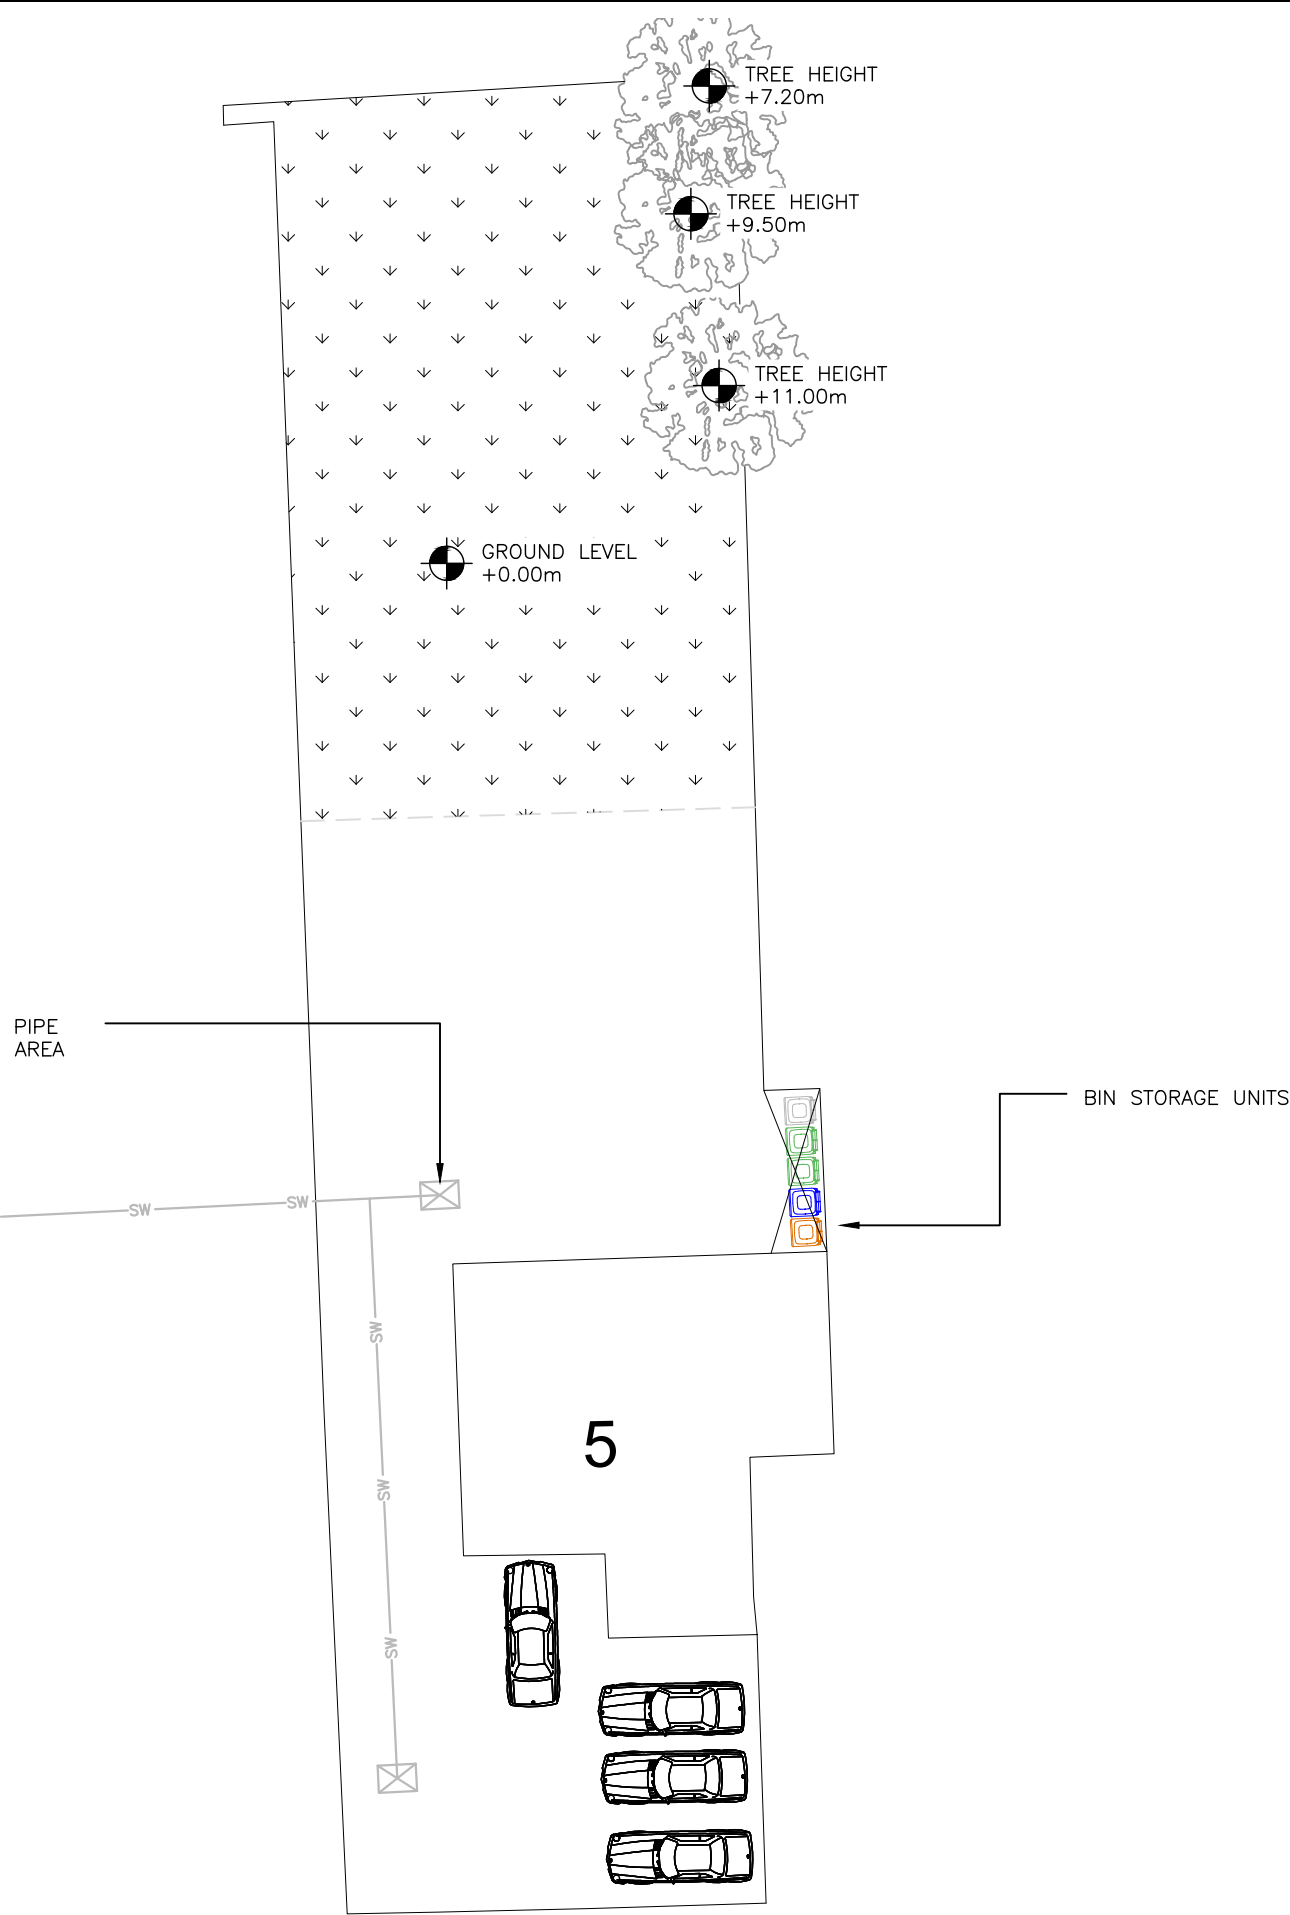

PHOTOGRAPH

SITE PLAN  
(1:200)

10000 5000 0 5000 10000 15000 20000  
ORIGINAL SCALE AT A3 - 1:200 ALL DIMENSIONS IN MILLIMETRES

**TITLE**  
PROPOSED SINGLE-STOREY STUDIO DWELLING

**AT**  
Land to the rear of  
5 Demesne Road  
Whalley Range, M16 8HG

**FOR**  
**Mr. FARHAD GHADIMI**

**PLANNING Designer**

421 Bury New Road  
M7 4ED  
TELL: 0161 766 8754  
073 7777 9993

Drawing Number:  
P/N00079

**Drawing Title:**  
SITE PLAN

**SCALE:** 1:200


**DATE:** 25.09.2025

A3


|           |                     |                |
|-----------|---------------------|----------------|
| N.G.R     | E: 383106           | N: 394709      |
| POST CODE |                     | M16 8HG        |
| REV       | MODIFICATION        | BY CH DATE     |
| A         | Issued for Approval | - - 22.08.2025 |
| B         | As Per Comments     | - - 25.09.2025 |
| C         | Titel Updated       | - - 19.11.2025 |

PLANNING NOTE:

TECHNICAL NOTE: ALL EXTERNAL MATERIALS TO MATCH EXISTING IN APPEARANCE, COLOUR, TEXTURE, AND PROFILE.

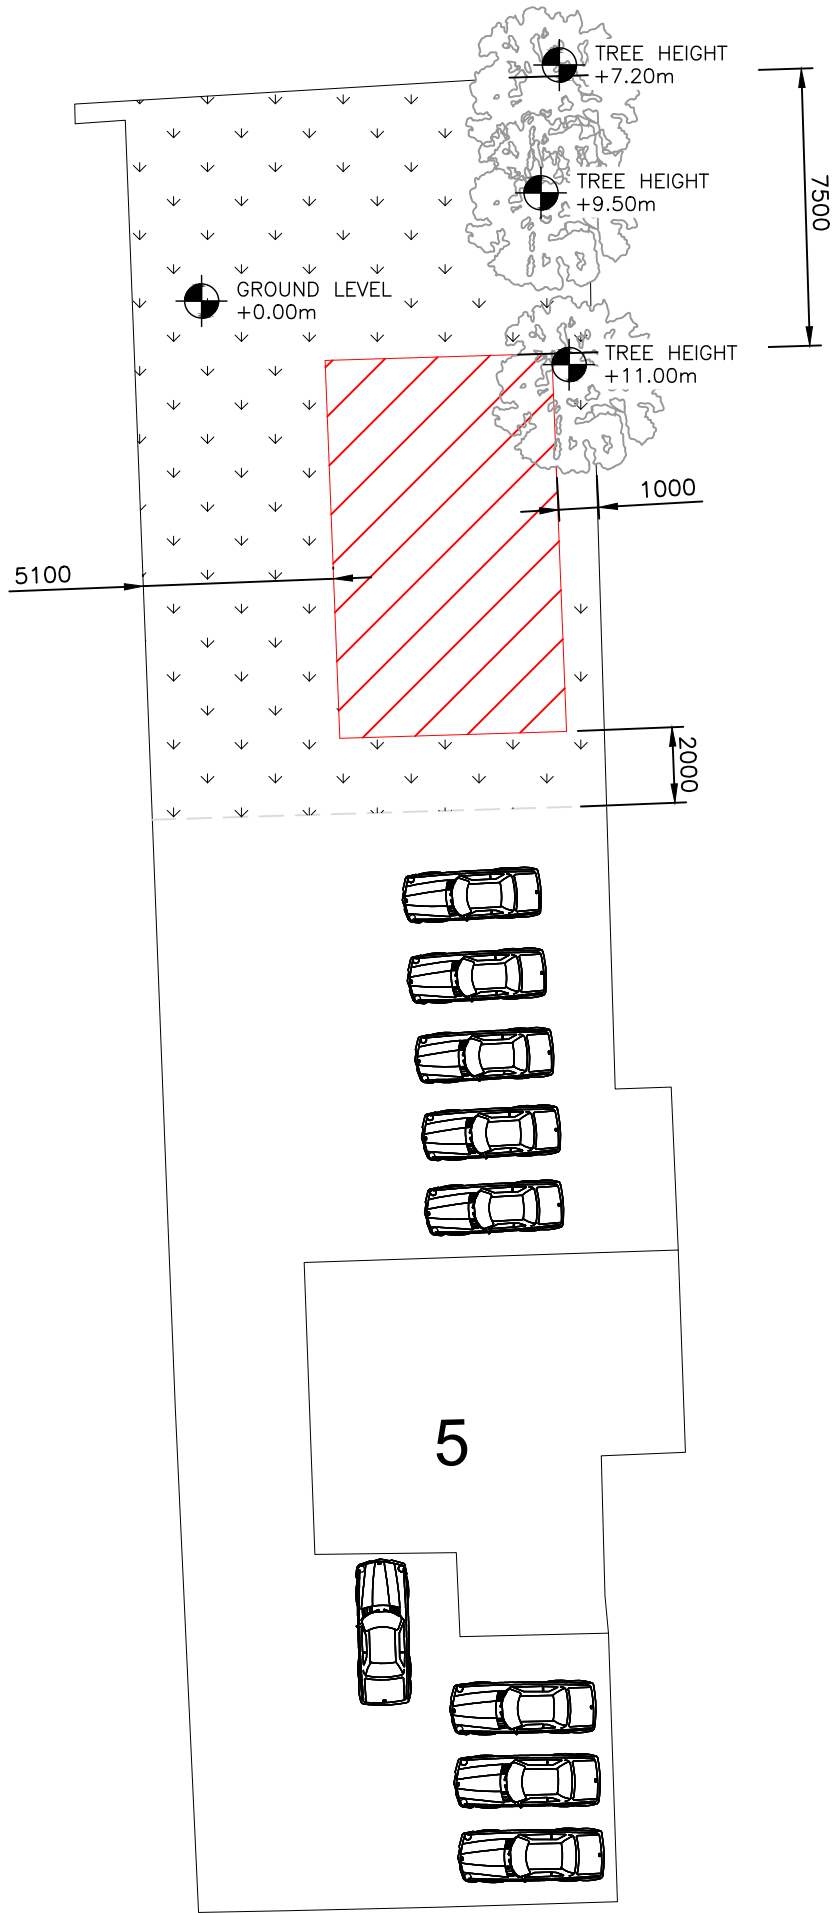

PROPOSED SITE PLAN  
(1:200)

 

**TITLE**  
PROPOSED SINGLE-STOREY STUDIO DWELLING

**AT**  
Land to the rear of  
5 Demesne Road  
Whalley Range, M16 8HG

**FOR**  
**Mr. FARHAD GHADIMI**

421 Bury New Road  
M7 4ED  
TELL: 0161 766 8754  
073 7777 9993

**PLANNING Designer**

Drawing Number:  
P/N00079

**Drawing Title:**  
SITE PLAN  
**SCALE:** 1:200


**DATE:** 22.08.2025

A3


|           |                 |                |
|-----------|-----------------|----------------|
| N.G.R     | E: 383106       | N: 394709      |
| POST CODE |                 | M16 8HG        |
| REV       | MODIFICATION    | BY CH DATE     |
| A         | As Per Comments | - - 25.09.2025 |
| B         | Titel Updated   | - - 19.11.2025 |

PLANNING NOTE:

TECHNICAL NOTE: ALL EXTERNAL MATERIALS TO MATCH EXISTING IN APPEARANCE, COLOUR, TEXTURE, AND PROFILE.

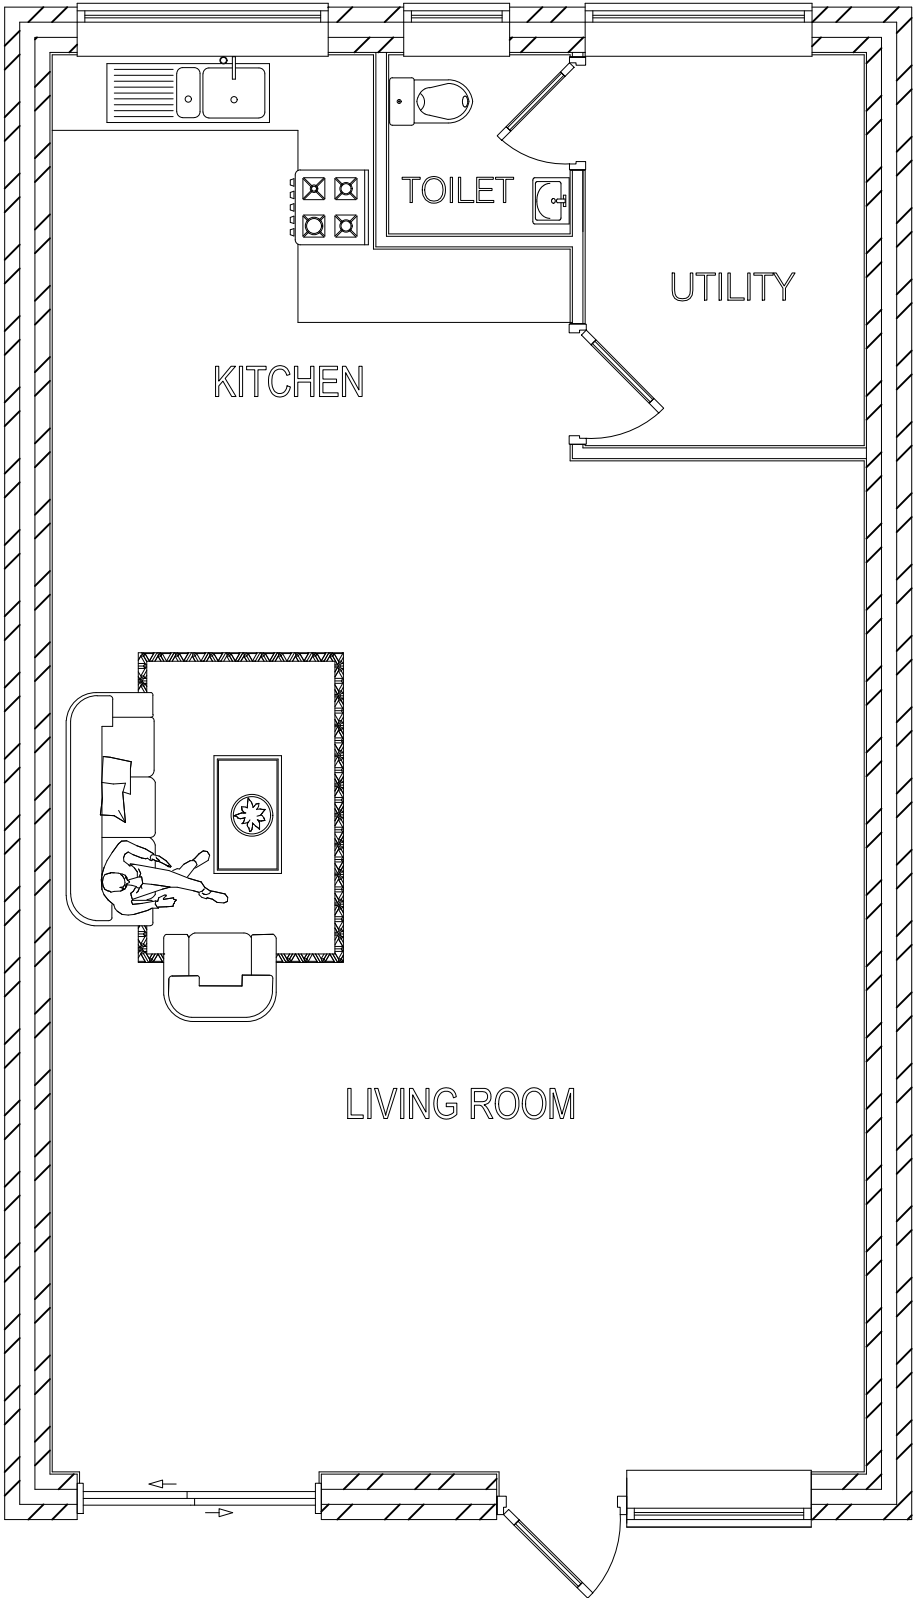

GROUND FLOOR PLAN  
(1:50)

 

**TITLE**  
PROPOSED SINGLE-STOREY STUDIO DWELLING

**AT**  
Land to the rear of  
5 Demesne Road  
Whalley Range, M16 8HG

**FOR**  
**Mr. FARHAD GHADIMI**

421 Bury New Road  
M7 4ED  
TELL: 0161 766 8754  
073 7777 9993

**PLANNING  
Designer**

Drawing Number:  
P/N00079

**Drawing Title:**  
ELEVATION PLAN

**SCALE:** 1:50

**DATE:** 25.09.2025

A3

TREE HEIGHT  
+11.0m AGL

TREE HEIGHT  
+9.50m AGL


TREE HEIGHT  
+7.20m AGL

TOP LEVEL +4.3m AGL

GROUND FLOOR  
+0.15m AGL



FRONT ELEVATION PLAN  
(1:50)

 

|           |                     |                |
|-----------|---------------------|----------------|
| N.G.R     | E: 383106           | N: 394709      |
| POST CODE |                     | M16 8HG        |
| REV       | MODIFICATION        | BY CH DATE     |
| A         | Issued for Approval | - - 22.08.2025 |
| B         | As Per Comments     | - - 25.09.2025 |
| C         | Titel Updated       | - - 19.11.2025 |

PLANNING NOTE:

TECHNICAL NOTE: ALL EXTERNAL MATERIALS TO MATCH EXISTING IN APPEARANCE, COLOUR, TEXTURE, AND PROFILE.

**TITLE**  
PROPOSED SINGLE-STOREY STUDIO DWELLING

**AT**  
Land to the rear of  
5 Demesne Road  
Whalley Range, M16 8HG

**FOR**  
**Mr. FARHAD GHADIMI**

421 Bury New Road  
M7 4ED  
TELL: 0161 766 8754  
073 7777 9993

**PLANNING  
Designer**


Drawing Number:  
P/N00079

**Drawing Title:**  
ELEVATION PLAN  
**SCALE:** 1:50

**DATE:** 22.08.2025

A3

TREE HEIGHT  
+11.0m AGL

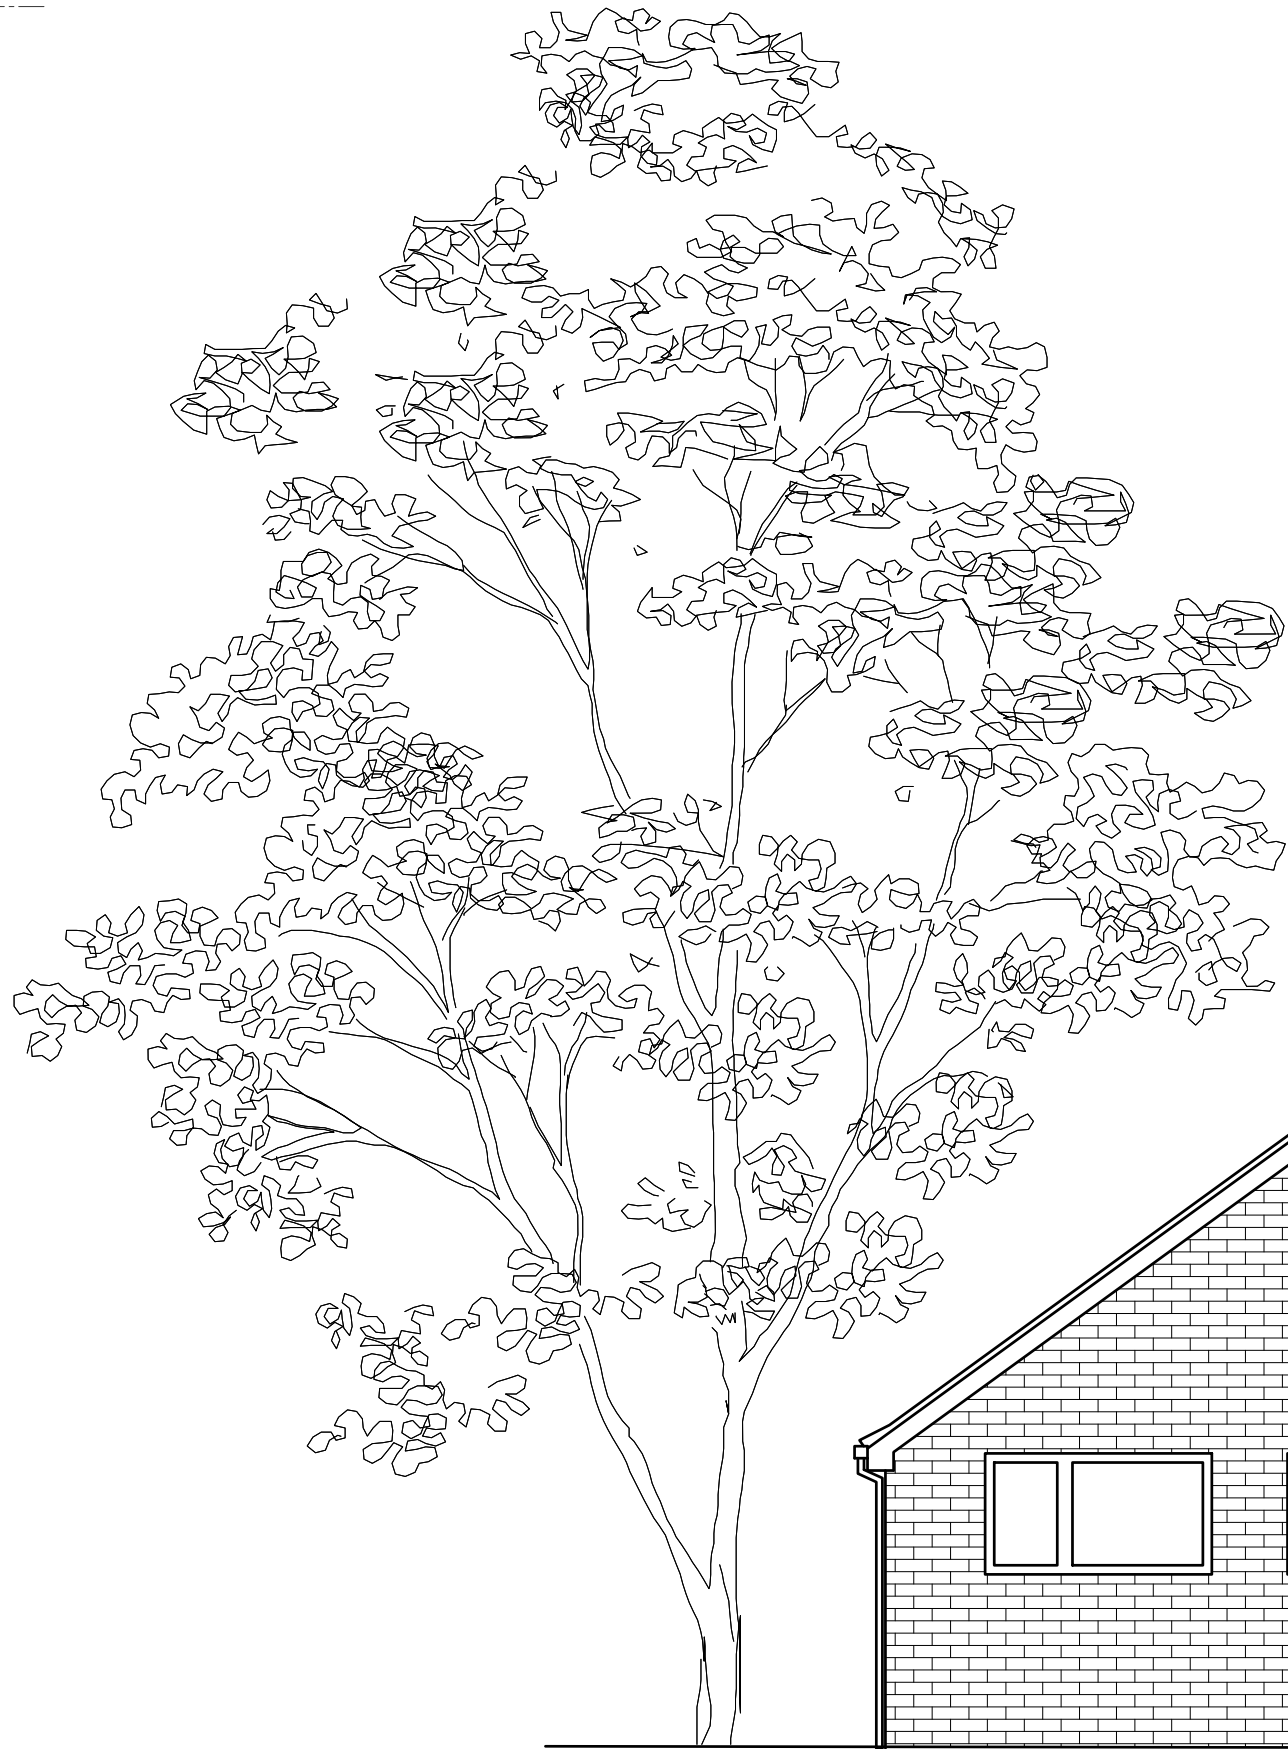

G.L.

TOP LEVEL +4.3m AGL

GROUND FLOOR  
+0.15m AGL

REAR ELEVATION PLAN  
(1:50)

2000 1000 0 1000 2000 3000 4000 5000  
ORIGINAL SCALE AT A3 - 1:50 ALL DIMENSIONS IN MILLIMETRES

|           |                     |                |
|-----------|---------------------|----------------|
| N.G.R     | E: 383106           | N: 394709      |
| POST CODE |                     | M16 8HG        |
| REV       | MODIFICATION        | BY CH DATE     |
| A         | Issued for Approval | - - 22.08.2025 |
| B         | As Per Comments     | - - 25.09.2025 |
| C         | Titel Updated       | - - 19.11.2025 |

PLANNING NOTE:

TECHNICAL NOTE: ALL EXTERNAL MATERIALS TO MATCH EXISTING IN APPEARANCE, COLOUR, TEXTURE, AND PROFILE.

**TITLE**  
PROPOSED SINGLE-STOREY STUDIO DWELLING

**AT**  
Land to the rear of  
5 Demesne Road  
Whalley Range, M16 8HG

**FOR**  
**Mr. FARHAD GHADIMI**

421 Bury New Road  
M7 4ED  
TELL: 0161 766 8754  
073 7777 9993

**PLANNING  
Designer**

Drawing Number:  
P/N00079

**Drawing Title:**  
ELEVATION PLAN

**SCALE:** 1:50

**DATE:** 22.08.2025

A3

|           |                     |                |
|-----------|---------------------|----------------|
| N.G.R     | E: 383106           | N: 394709      |
| POST CODE |                     | M16 8HG        |
| REV       | MODIFICATION        | BY CH DATE     |
| A         | Issued for Approval | - - 22.08.2025 |
| B         | Titel Updated       | - - 19.11.2025 |

PLANNING NOTE:

TECHNICAL NOTE: ALL EXTERNAL MATERIALS TO MATCH EXISTING IN APPEARANCE, COLOUR, TEXTURE, AND PROFILE.


TOP LEVEL +4.3m AGL

GROUND FLOOR +0.15m AGL

G.L.

PROPOSED SIDE ELEVATION

SIDE ELEVATION PLAN  
(1:50)

 

**TITLE**  
PROPOSED SINGLE-STOREY STUDIO DWELLING

**AT**  
Land to the rear of  
5 Demesne Road  
Whalley Range, M16 8HG

**FOR**  
**Mr. FARHAD GHADIMI**

421 Bury New Road  
M7 4ED  
TELL: 0161 766 8754  
073 7777 9983

**PLANNING Designer**

Drawing Number:  
P/N00079

**Drawing Title:**  
ELEVATION PLAN

**SCALE:** 1:50


**DATE:** 22.08.2025

A3

|           |                     |                |
|-----------|---------------------|----------------|
| N.G.R     | E: 383106           | N: 394709      |
| POST CODE |                     | M16 8HG        |
| REV       | MODIFICATION        | BY CH DATE     |
| A         | Issued for Approval | - - 22.08.2025 |
| B         | As Per Comments     | - - 25.09.2025 |
| C         | Titel Updated       | - - 19.11.2025 |


PLANNING NOTE:

TECHNICAL NOTE: ALL EXTERNAL MATERIALS TO MATCH EXISTING IN APPEARANCE, COLOUR, TEXTURE, AND PROFILE.

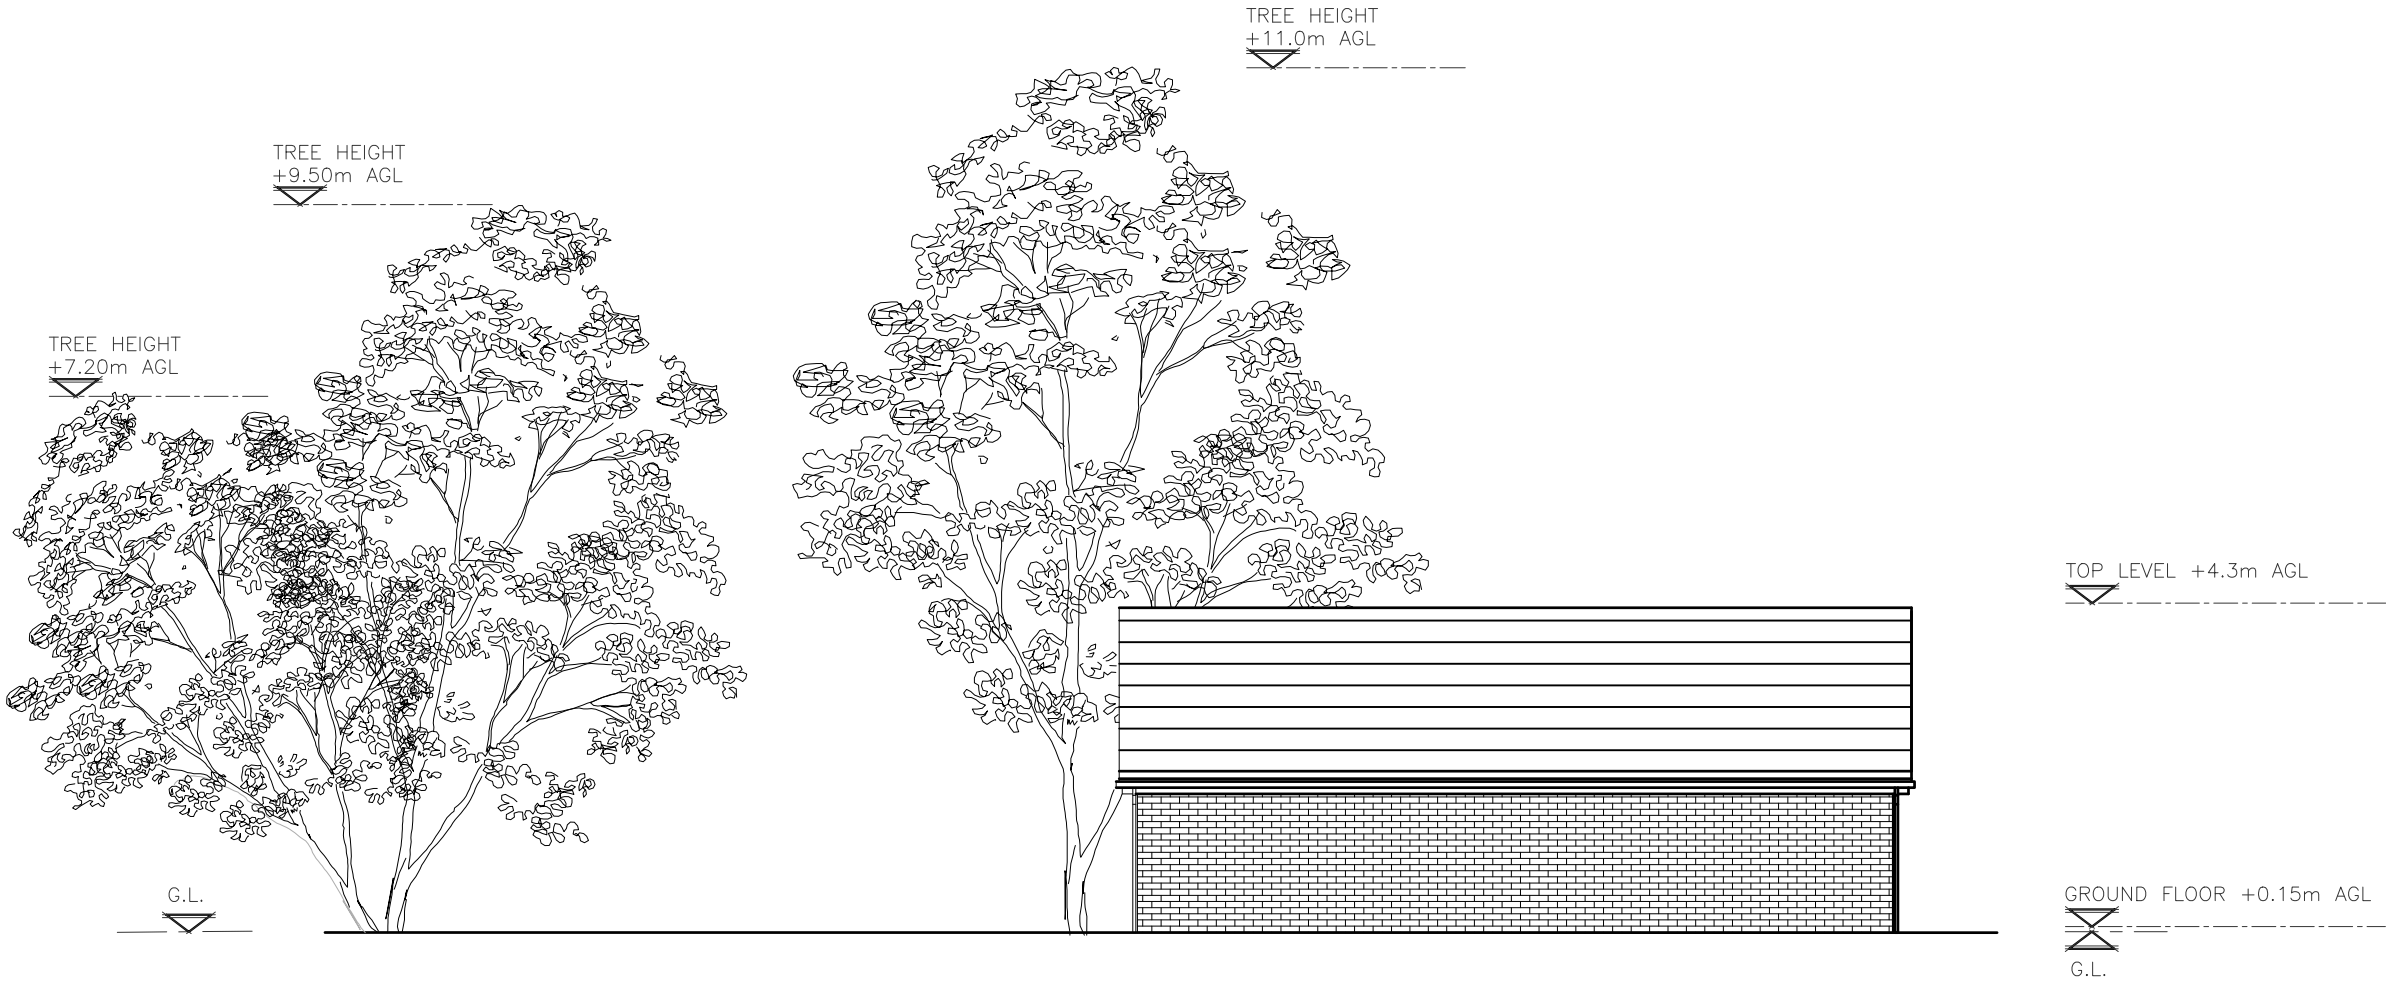

PROPOSED SIDE ELEVATION

SIDE ELEVATION PLAN  
(1:50)

 

**TITLE**  
PROPOSED SINGLE-STOREY STUDIO DWELLING

**AT**  
Land to the rear of  
5 Demesne Road  
Whalley Range, M16 8HG

**FOR**  
**Mr. FARHAD GHADIMI**

421 Bury New Road  
M7 4ED  
TELL: 0161 766 8754  
073 7777 9993

**PLANNING Designer**

Drawing Number:  
P/N00079

**Drawing Title:**  
ELEVATION PLAN

**SCALE:** 1:00

**DATE:** 22.08.2025

A3