



DO NOT SCALE FROM THIS DRAWING
ALL DIMENSIONS MUST BE CHECKED ON SITE BY
CONTRACTOR PRIOR TO CONSTRUCTION

THIS DRAWING AND ASSOCIATED COPYRIGHT REMAINS THE
PROPERTY OF BERNARD TAYLOR PARTNERSHIP LIMITED
UNLESS OTHERWISE AGREED. ANY UNAUTHORISED USE,
REPRODUCTION OR DISTRIBUTION OF THESE PLANS WITHOUT
KNOWLEDGE, WHETHER IN WHOLE OR IN PART, IS
EXPRESSLY PROHIBITED.

 

Rear Elevation - Plot 3
(Roof Terrace)

Rear Elevation - Plot 2
(Pitched Roof)

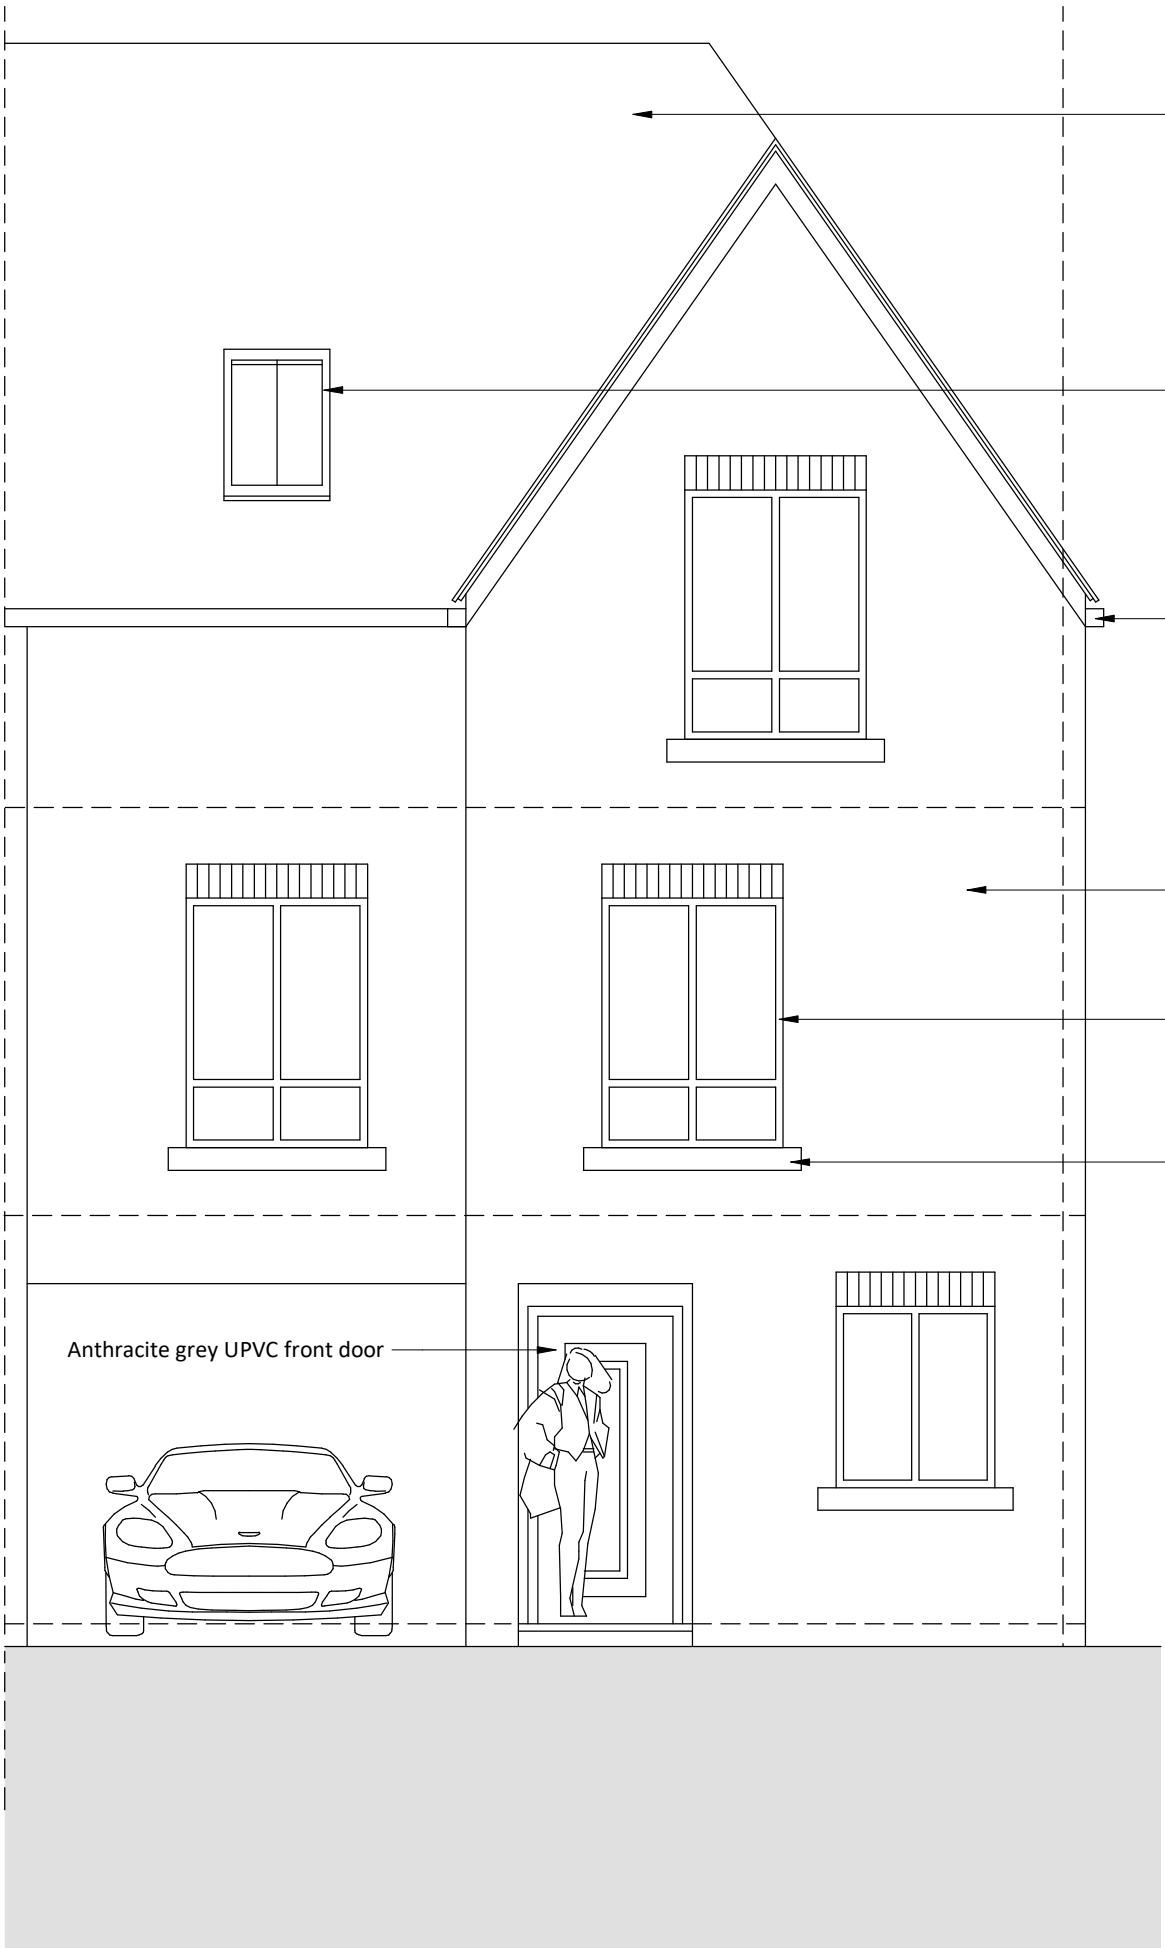

Front Elevation

D	16/12/25	AG	Elevations updated with revised materials.
C	13/11/25	AG	Plot 3 rear roof terrace elevation added.
B	08/10/25	AG	Updated following layout review. Drawing number updated from 119 to 118
A	12/06/25	AW	Client Details Updated.
Rev	Date	Int	Description



CLIENT:

Yolo ltd

PROJECT:

7 Boat Lane, Northenden

DESCRIPTION:

Typical Elevations as Proposed

PURPOSE OF ISSUE:

Planning

DRAWN BY: CHECKED DATE: SCALE @ A2:

AP AW 14/04/25 1 : 50

JOB NO: STATUS CODE: DRAWING NO: REV

4731 S0 118 D

FILE IDENTIFIER:

BL-BTP-00-E-DR-A-4731_118.D

Elizabeth House 486 Didsbury Road Heaton Mersey Stockport SK4 3BS
0161 443 1221 info@bernardtaylor.co.uk www.btparchitects.co.uk

Typical House Elevations

1 : 50