



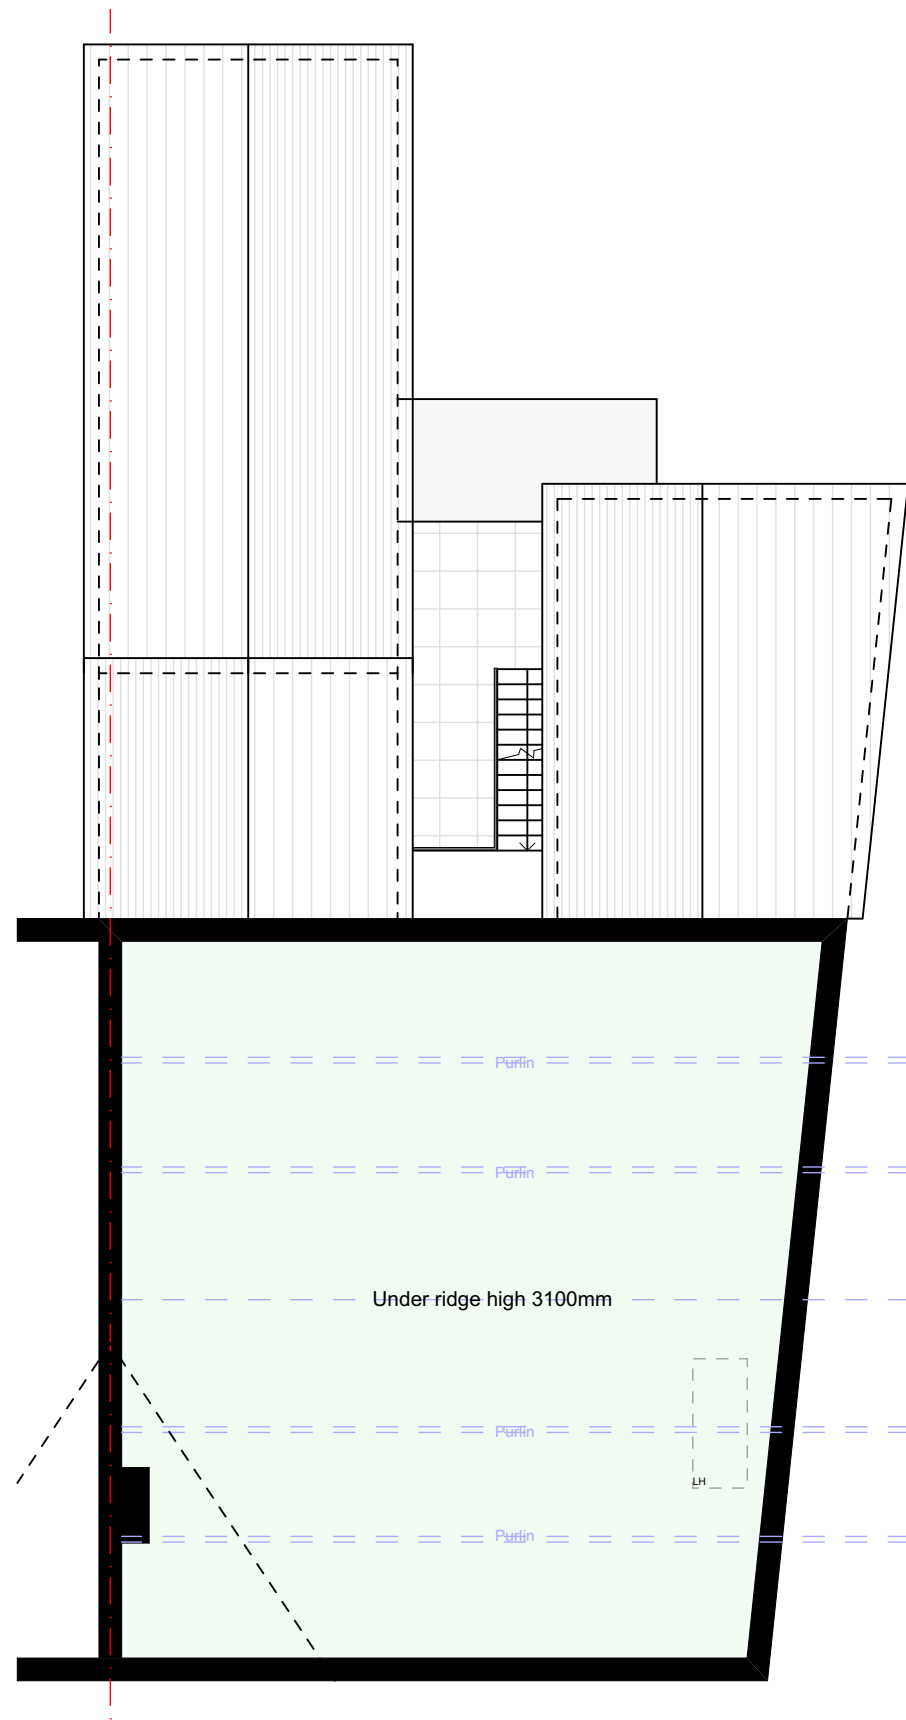

EXISTING GA SECOND FLOOR PLAN

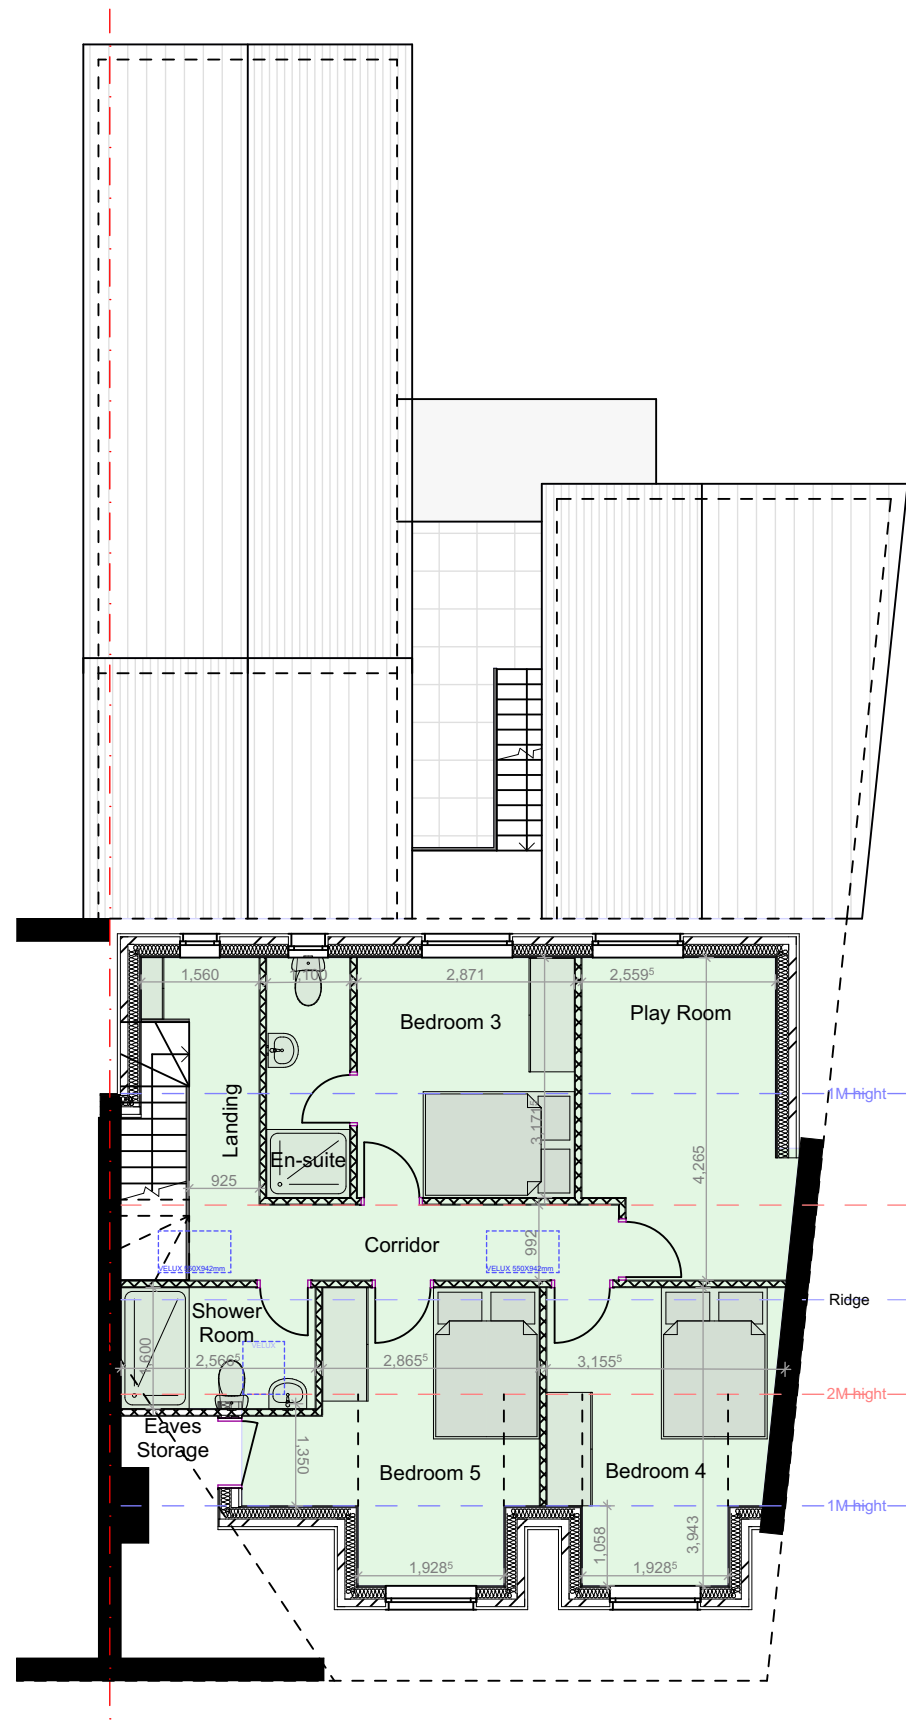

PROPOSED GA SECOND FLOOR PLAN

notes

This drawing is subject to a detailed building and site survey, therefore no guarantee of its accuracy can be given. This drawing has been draughted in accordance with the clients design requirements. All areas are approximate and are subject to a detailed building and site survey and further design development. All dimensions should be checked prior to commencement of construction on site.

All dimensions shown are in millimetres (mm).

SCALE BAR 1:100

PL1 Planning Updates
PLO Planning Issue

03.12.25
09.10.25

revisions



NADA Architects Ltd
169 Kingsway
Burnage
Manchester
M19 2ND
Mob: 07974 735527
E: ahmed@nadaarchitects.com
W: www.nadaarchitects.com

D - design	PL - planning	PT - pre-tender
T - tender	P - preliminary	
C - construction	R - record	

TANVEER AHMED

HOUSE EXTENSIONS
195A BURNAGE LN,
MANCHESTER, M19 1FE

EXISTING & PROPSOED GA
SECOND FLOOR PLANS

scale	date	drawn	checked
1:100 @ A3	09.10.25	MOAYED HAMADA	AC
job no	(category) dwg no	revision	

25-1404 (05)001 PL1

Verify all dims prior to construction. Immediately report any discrepancies on this drawing to Architect. This drawing shall be read in conjunction with associated specifications and related consultant's documents.