



NOTES


This drawing to be read in accordance with the specification/Bills of Quantities and related drawings.
No Dimensions to be scaled from this drawing. All stated dimensions to be verified on site and the designer notified of any discrepancies.

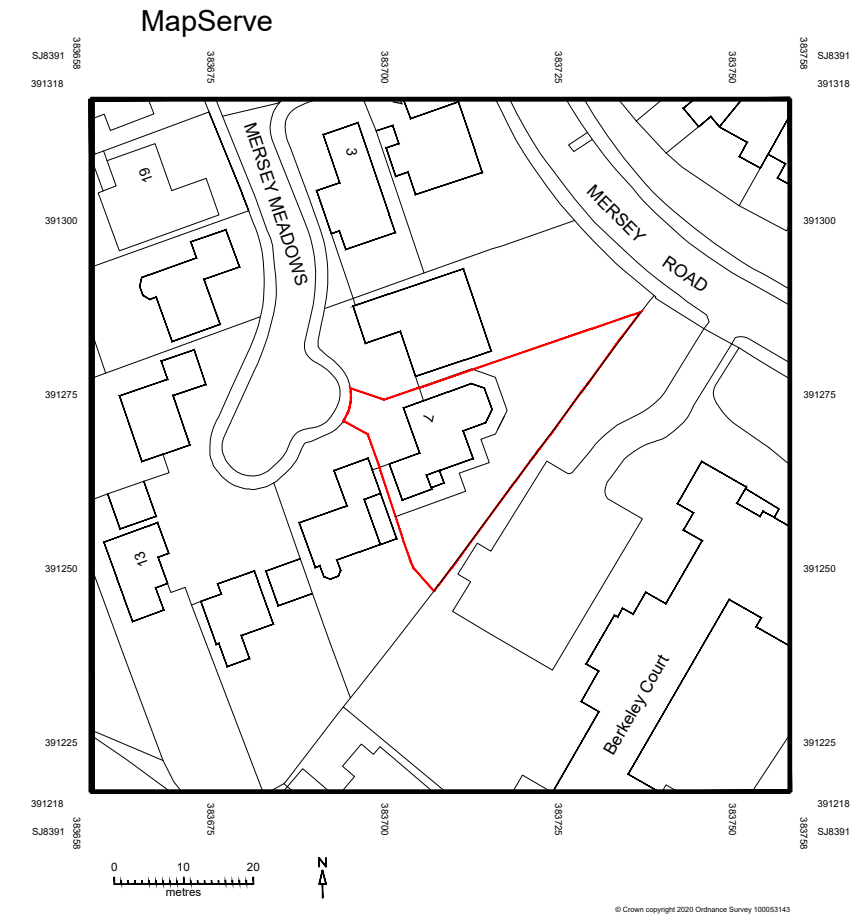

SITE LOCATION PLAN 1:1000

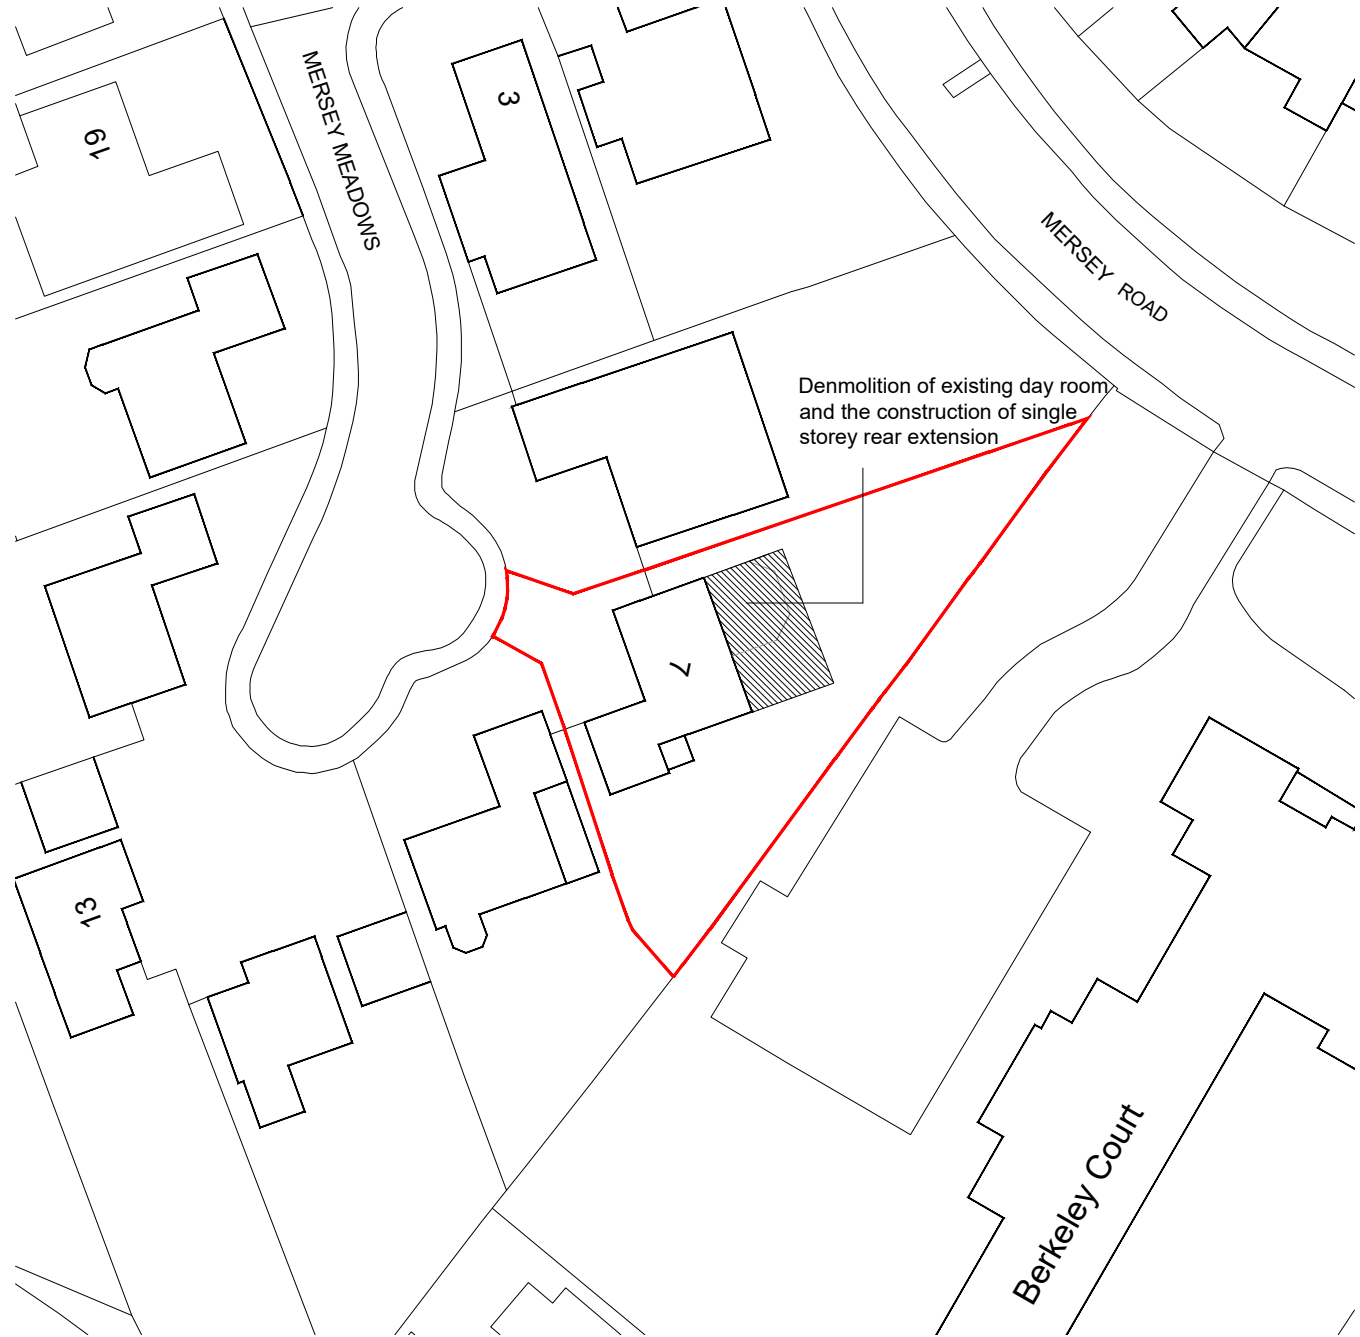

BLOCK PLAN 1:500

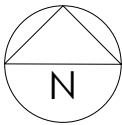

FOR PLANNING

Project

7 MERSEY MEADOWS
DIDSBURY
MANCHESTER
M20 2GB


Title

SITE LOCATION & BLOCK PLAN

Scale	Date
RTD @ A3	NOVEMBER 2025
Drawn	Checked
MTN	SB
Drawing Number	Revision
7024_PL01	-

SMASHBOX

97 Alderley Road | Wilmslow | Cheshire | SK9 1PT
ARCHITECTURE DESIGN PLANNING
T: 01625 466 557 E: hello@smashboxarchitecture.com
www.smashboxarchitecture.com

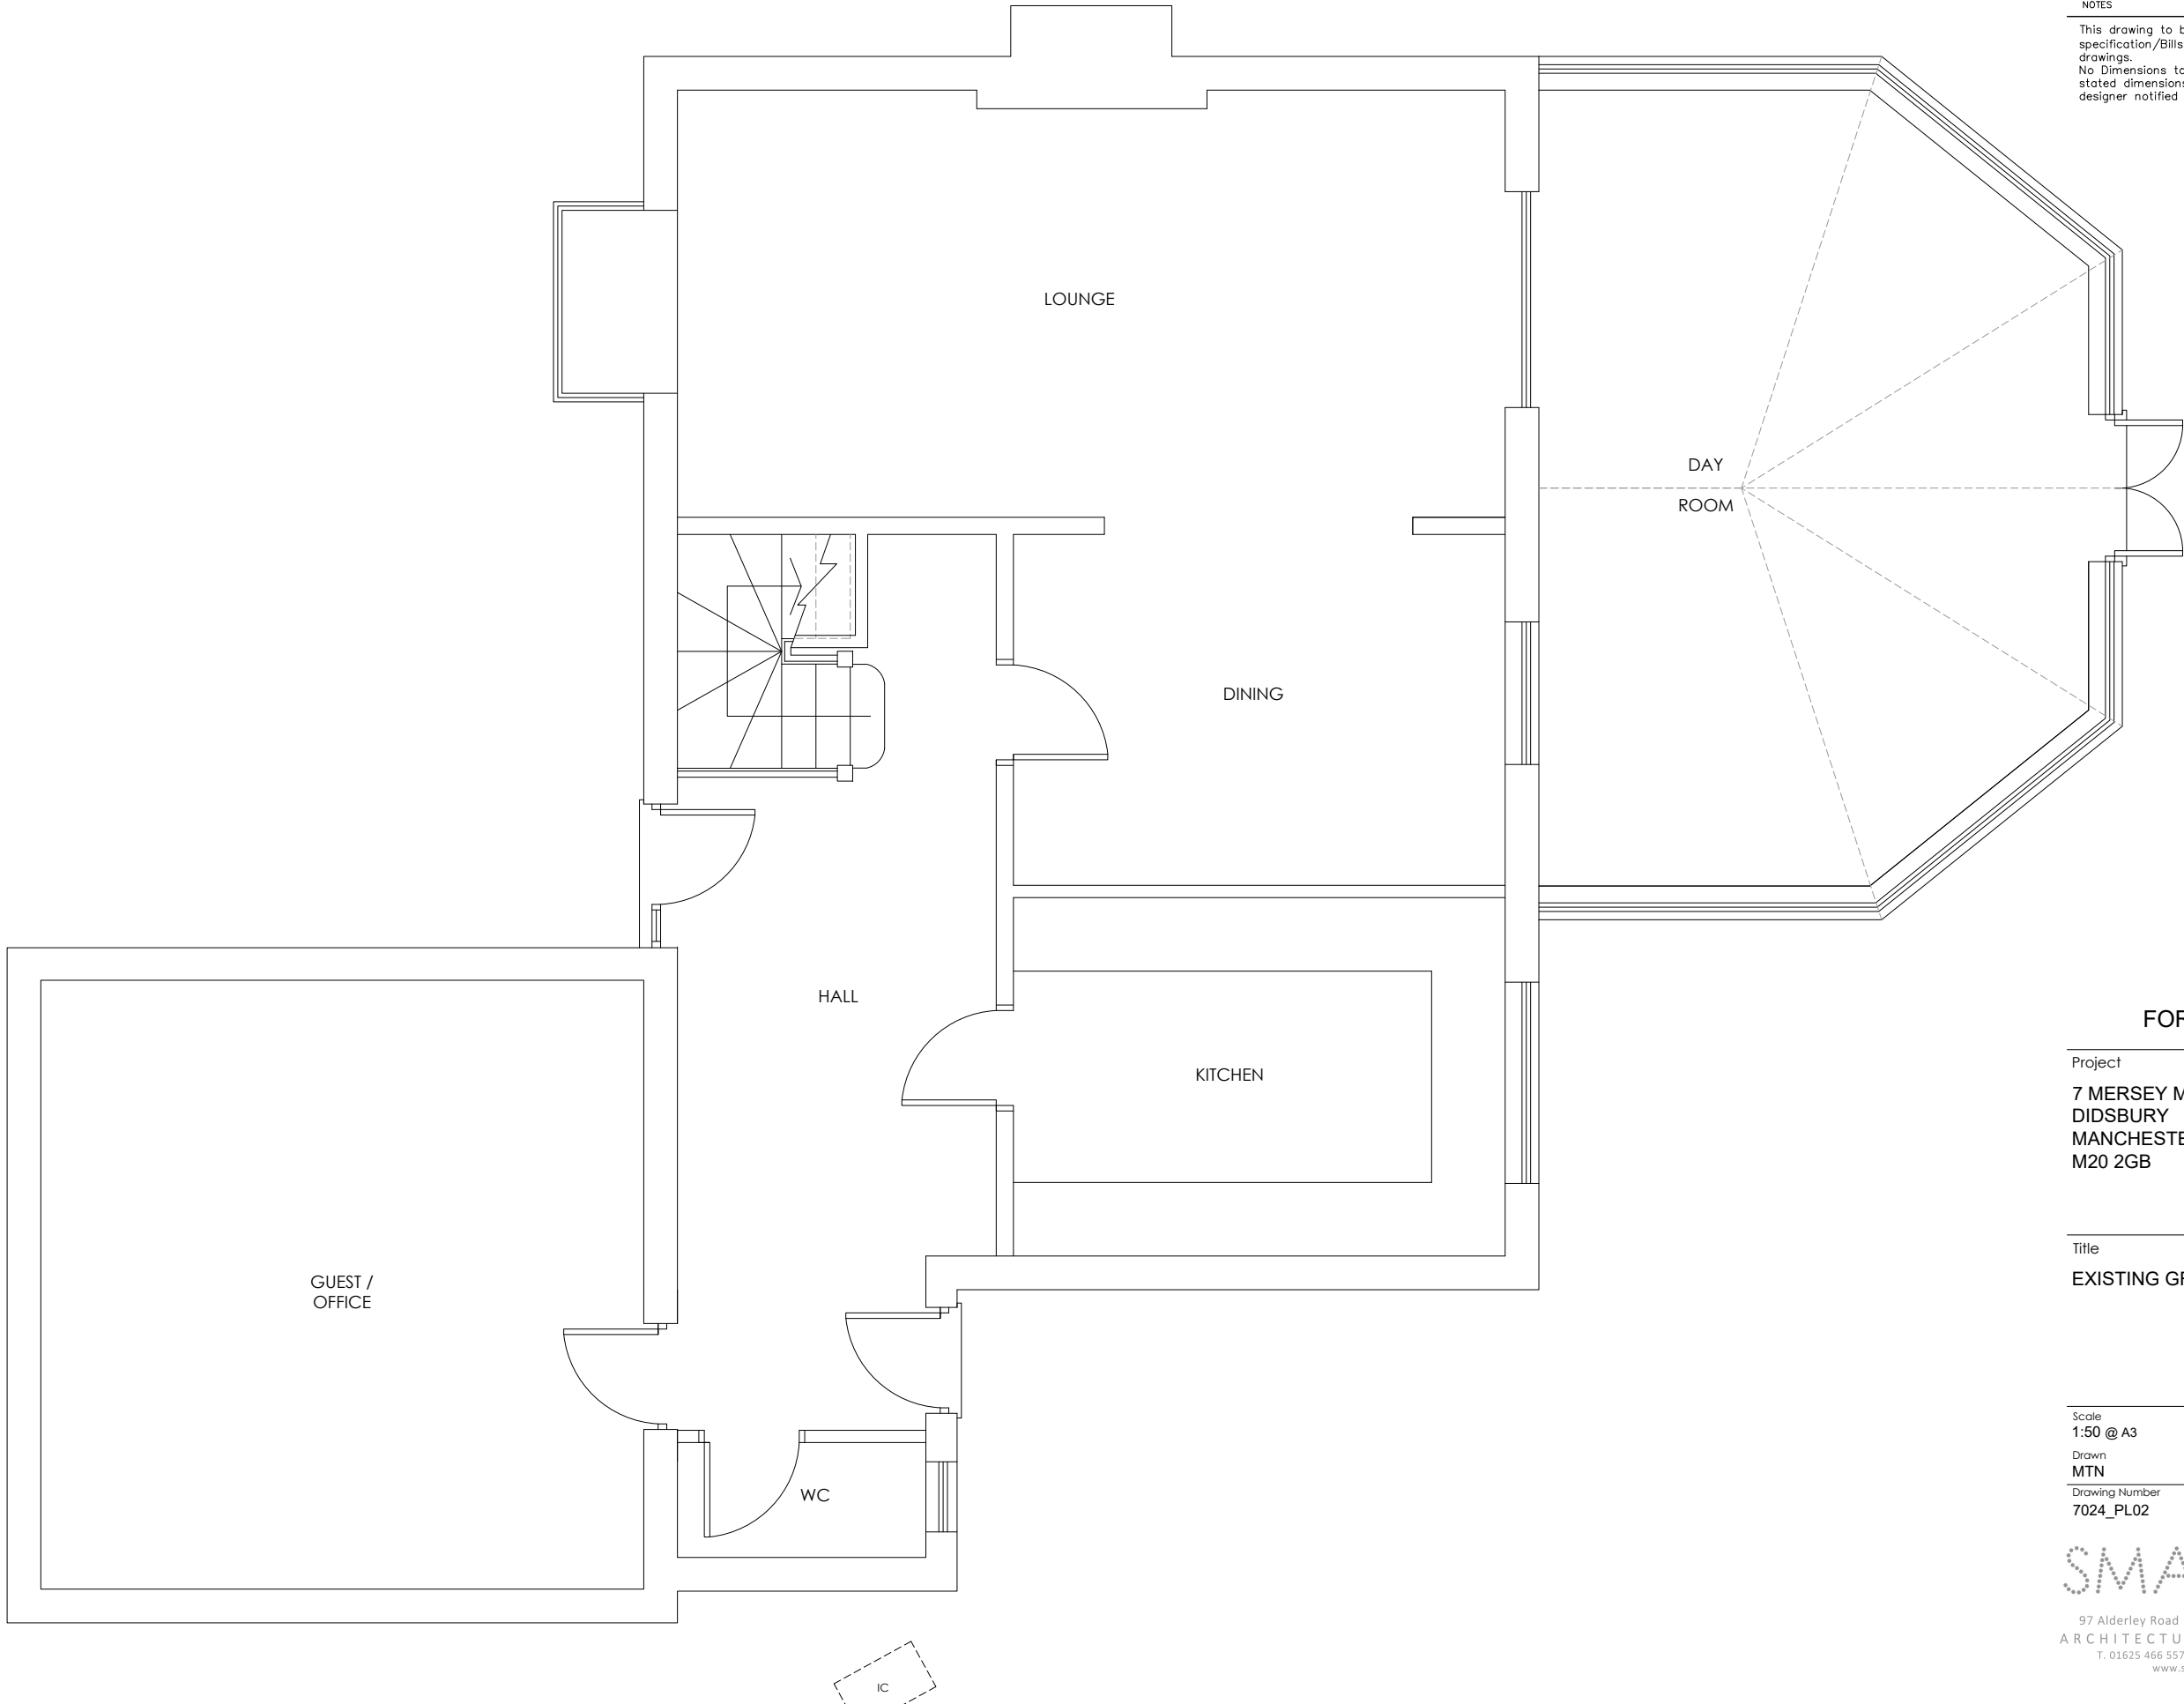

NOTES

This drawing to be read in accordance with the specification/Bills of Quantities and related drawings.
No Dimensions to be scaled from this drawing. All stated dimensions to be verified on site and the designer notified of any discrepancies.

FOR PLANNING


Project
7 MERSEY MEADOWS
DIDSBURY
MANCHESTER
M20 2GB

Title
EXISTING GROUND FLOOR PLAN

Scale 1:50 @ A3	Date NOVEMBER 2025
Drawn MTN	Checked SB
Drawing Number 7024_PL02	Revision -

SMASHBOX

97 Alderley Road | Wilmslow | Cheshire | SK9 1PT
ARCHITECTURE DESIGN PLANNING
T. 01625 466 557 E. hello@smashboxarchitecture.com
www.smashboxarchitecture.com

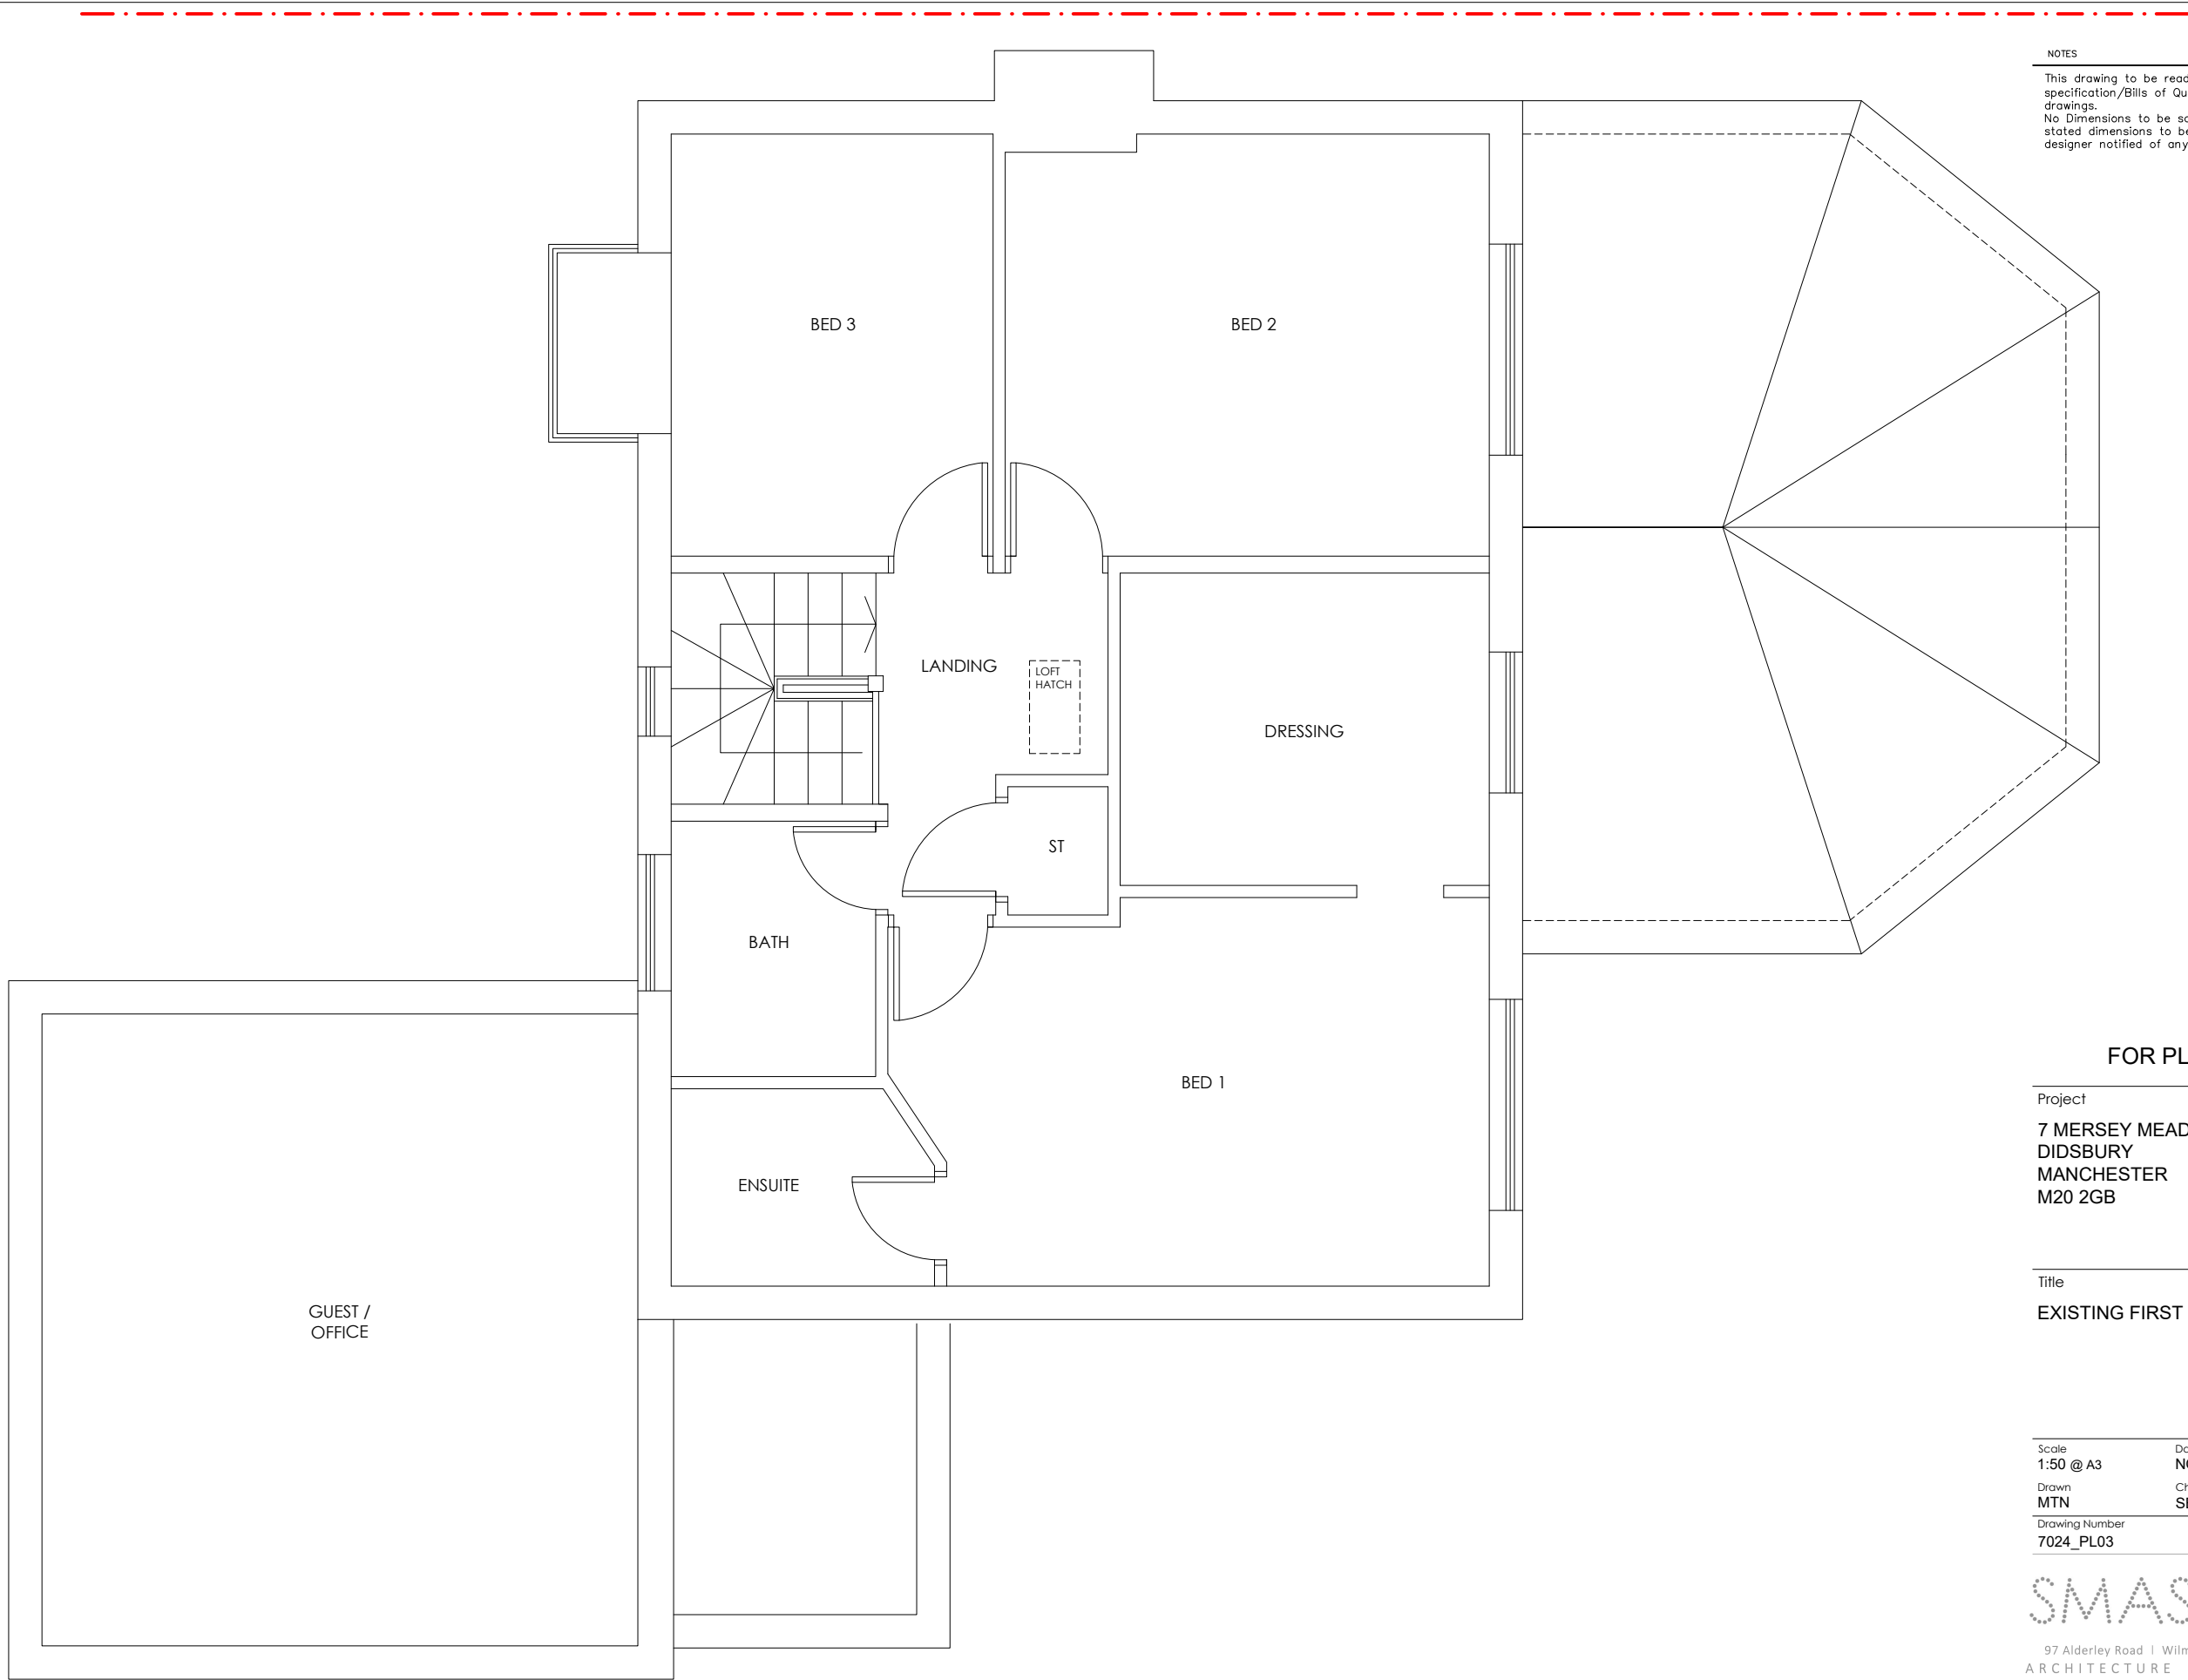

NOTES

This drawing to be read in accordance with the specification/Bills of Quantities and related drawings.
No Dimensions to be scaled from this drawing. All stated dimensions to be verified on site and the designer notified of any discrepancies.

FOR PLANNING

Project
7 MERSEY MEADOWS
DIDSBURY
MANCHESTER
M20 2GB


Title
EXISTING FIRST FLOOR PLAN

Scale 1:50 @ A3	Date NOVEMBER 2025
Drawn MTN	Checked SB
Drawing Number 7024_PL03	Revision -



NOTES

This drawing to be read in accordance with the specification/Bills of Quantities and related drawings.
No Dimensions to be scaled from this drawing. All stated dimensions to be verified on site and the designer notified of any discrepancies.

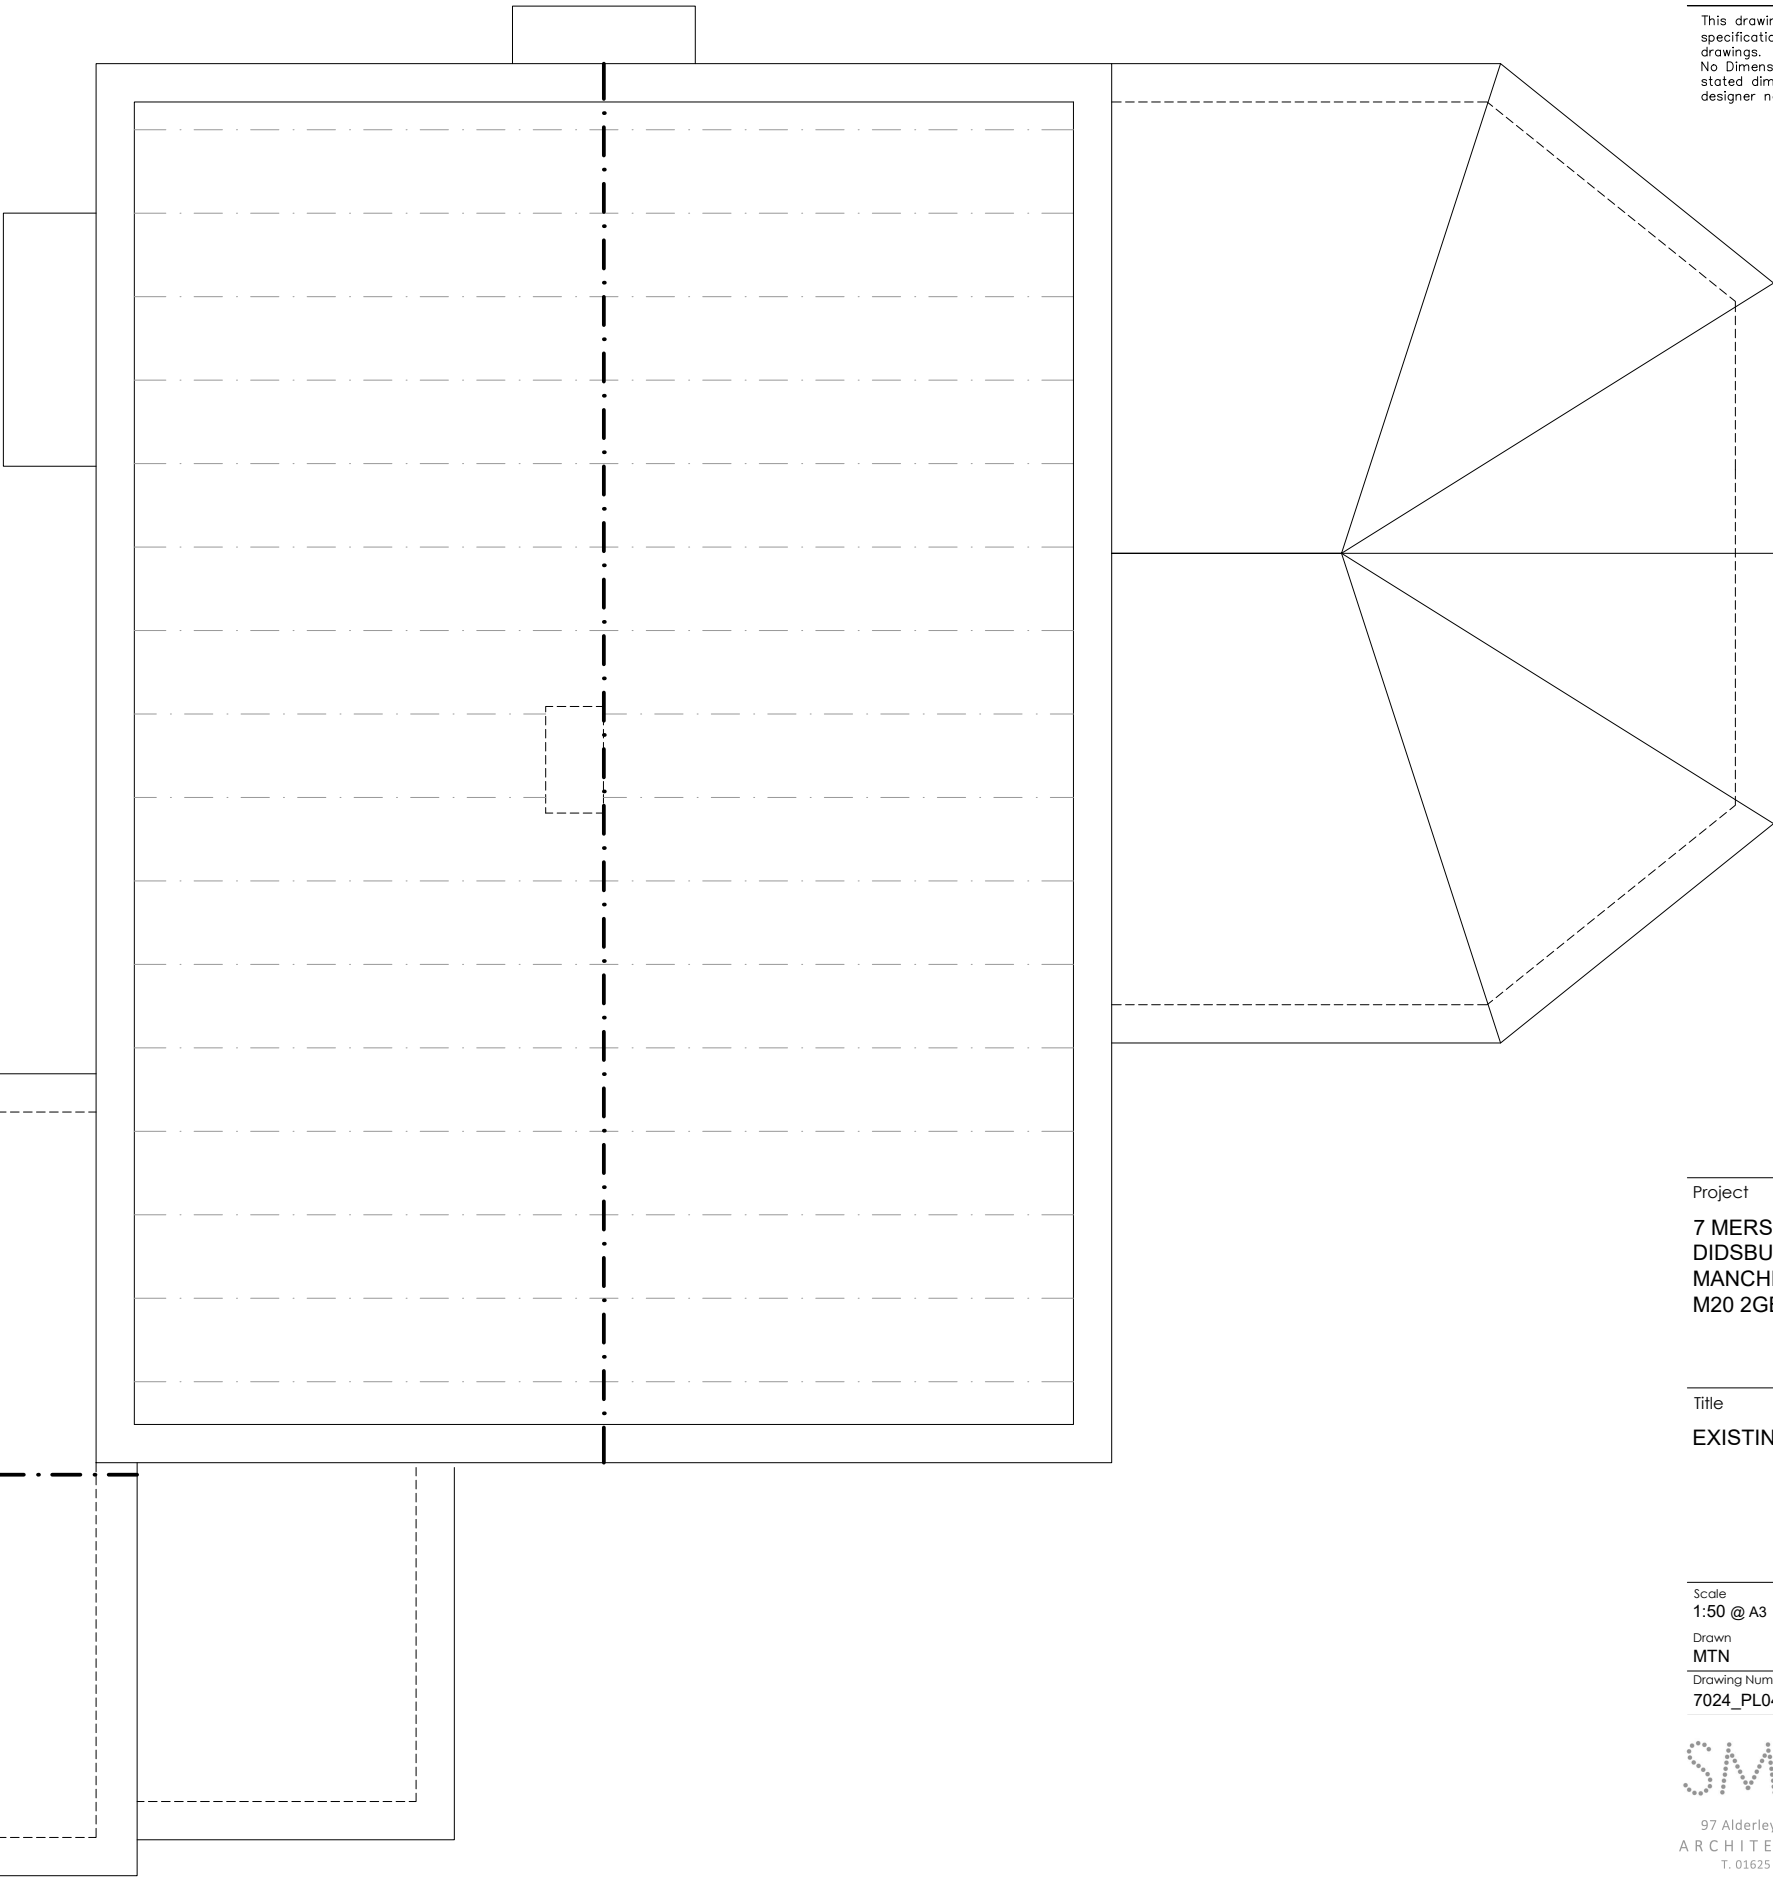

FOR PLANNING

Project

7 MERSEY MEADOWS
DIDSBURY
MANCHESTER
M20 2GB

Title

EXISTING SECOND FLOOR PLAN

Scale
1:50 @ A3

Drawn
MTN

Drawing Number
7024_PL04

Date
NOVEMBER 2025

Checked
SB

Revision
-

SMASHBOX

97 Alderley Road | Wilmslow | Cheshire | SK9 1PT
ARCHITECTURE DESIGN PLANNING
T. 01625 466 557 E. hello@smashboxarchitecture.com
www.smashboxarchitecture.com

NOTES

This drawing to be read in accordance with the specification/Bills of Quantities and related drawings.
No Dimensions to be scaled from this drawing. All stated dimensions to be verified on site and the designer notified of any discrepancies.



FRONT ELEVATION



REAR ELEVATION

FOR PLANNING

Project

7 MERSEY MEADOWS
DIDSBURY
MANCHESTER
M20 2GB

Title

EXISTING ELEVATIONS

Scale
1:100 @ A3

Drawn
MTN

Drawing Number
7024_PL05

Date
NOVEMBER 2025

Checked
SB


Revision
-

SMASHBOX


97 Alderley Road | Wilmslow | Cheshire | SK9 1PT
ARCHITECTURE DESIGN PLANNING
T. 01625 466 557 E. hello@smashboxarchitecture.com
www.smashboxarchitecture.com

NOTES

This drawing to be read in accordance with the specification/Bills of Materials and related drawings.
No Dimensions to be scaled from this drawing. All stated dimensions to be verified on site and the designer notified of any discrepancies.

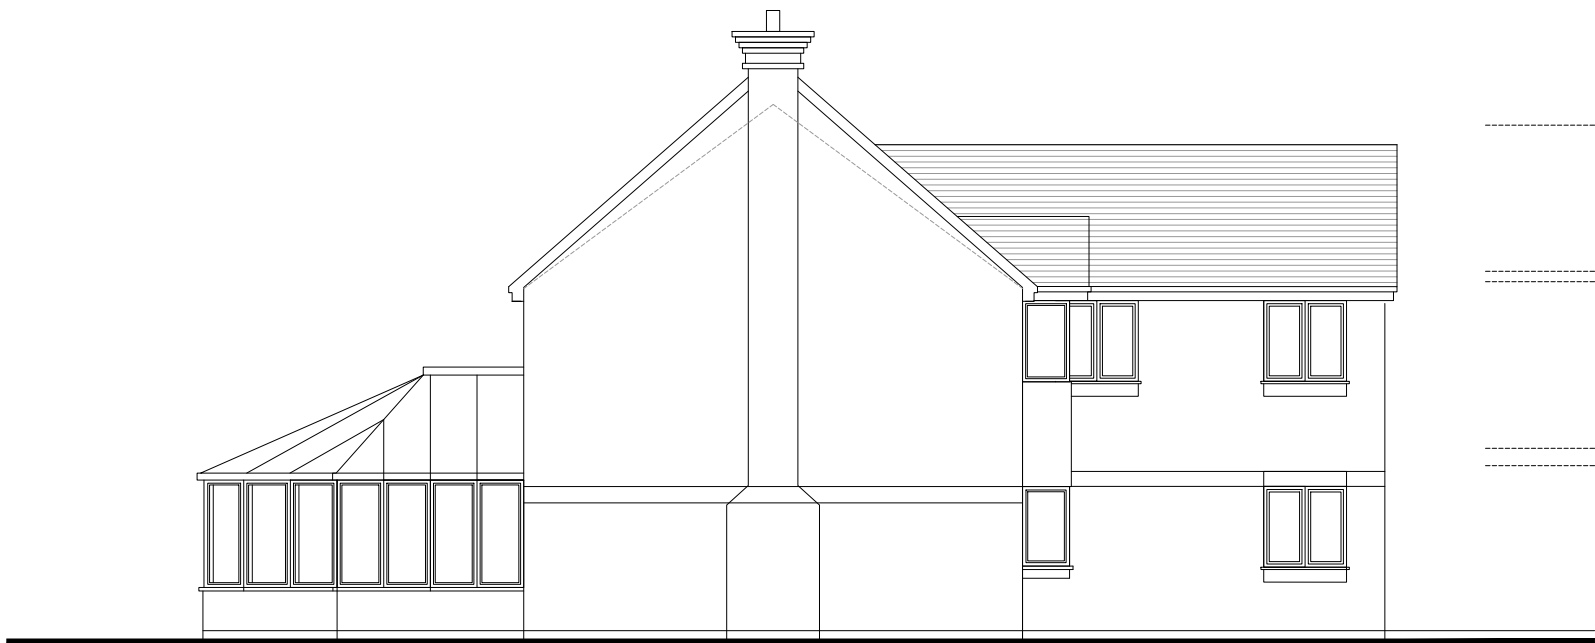

SIDE ELEVATION (NORTH)

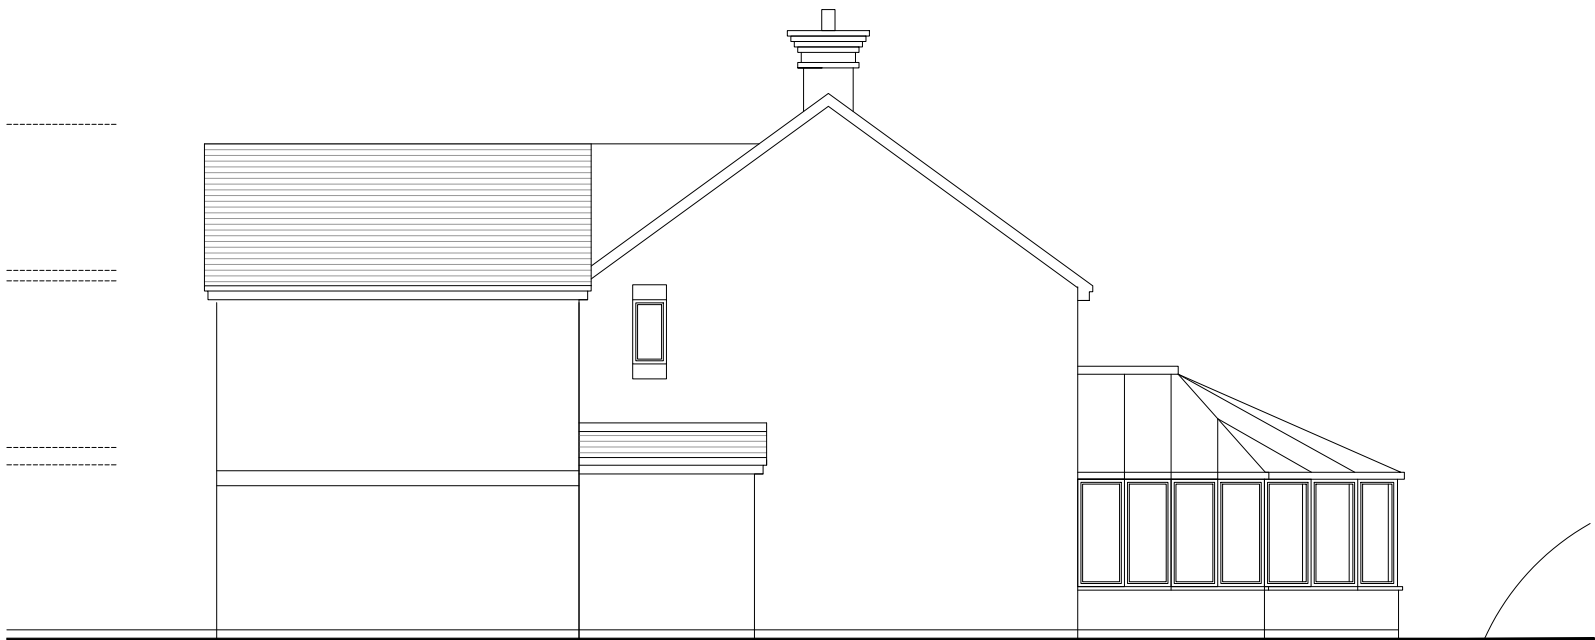

SIDE ELEVATION (SOUTH)

FOR PLANNING

Project
7 MERSEY MEADOWS
DIDSBURY
MANCHESTER
M20 2GB

Title
EXISTING ELEVATIONS


Scale 1:100 @ A3	Date NOVEMBER 2025
Drawn MTN	Checked SB
Drawing Number 7024_PL06	Revision -

SMASHBOX

97 Alderley Road | Wilmslow | Cheshire | SK9 1PT
ARCHITECTURE DESIGN PLANNING
T. 01625 466 557 E. hello@smashboxarchitecture.com
www.smashboxarchitecture.com

NOTES

This drawing to be read in accordance with the specification/Bills of Quantities and related drawings.
No Dimensions to be scaled from this drawing. All stated dimensions to be verified on site and the designer notified of any discrepancies.

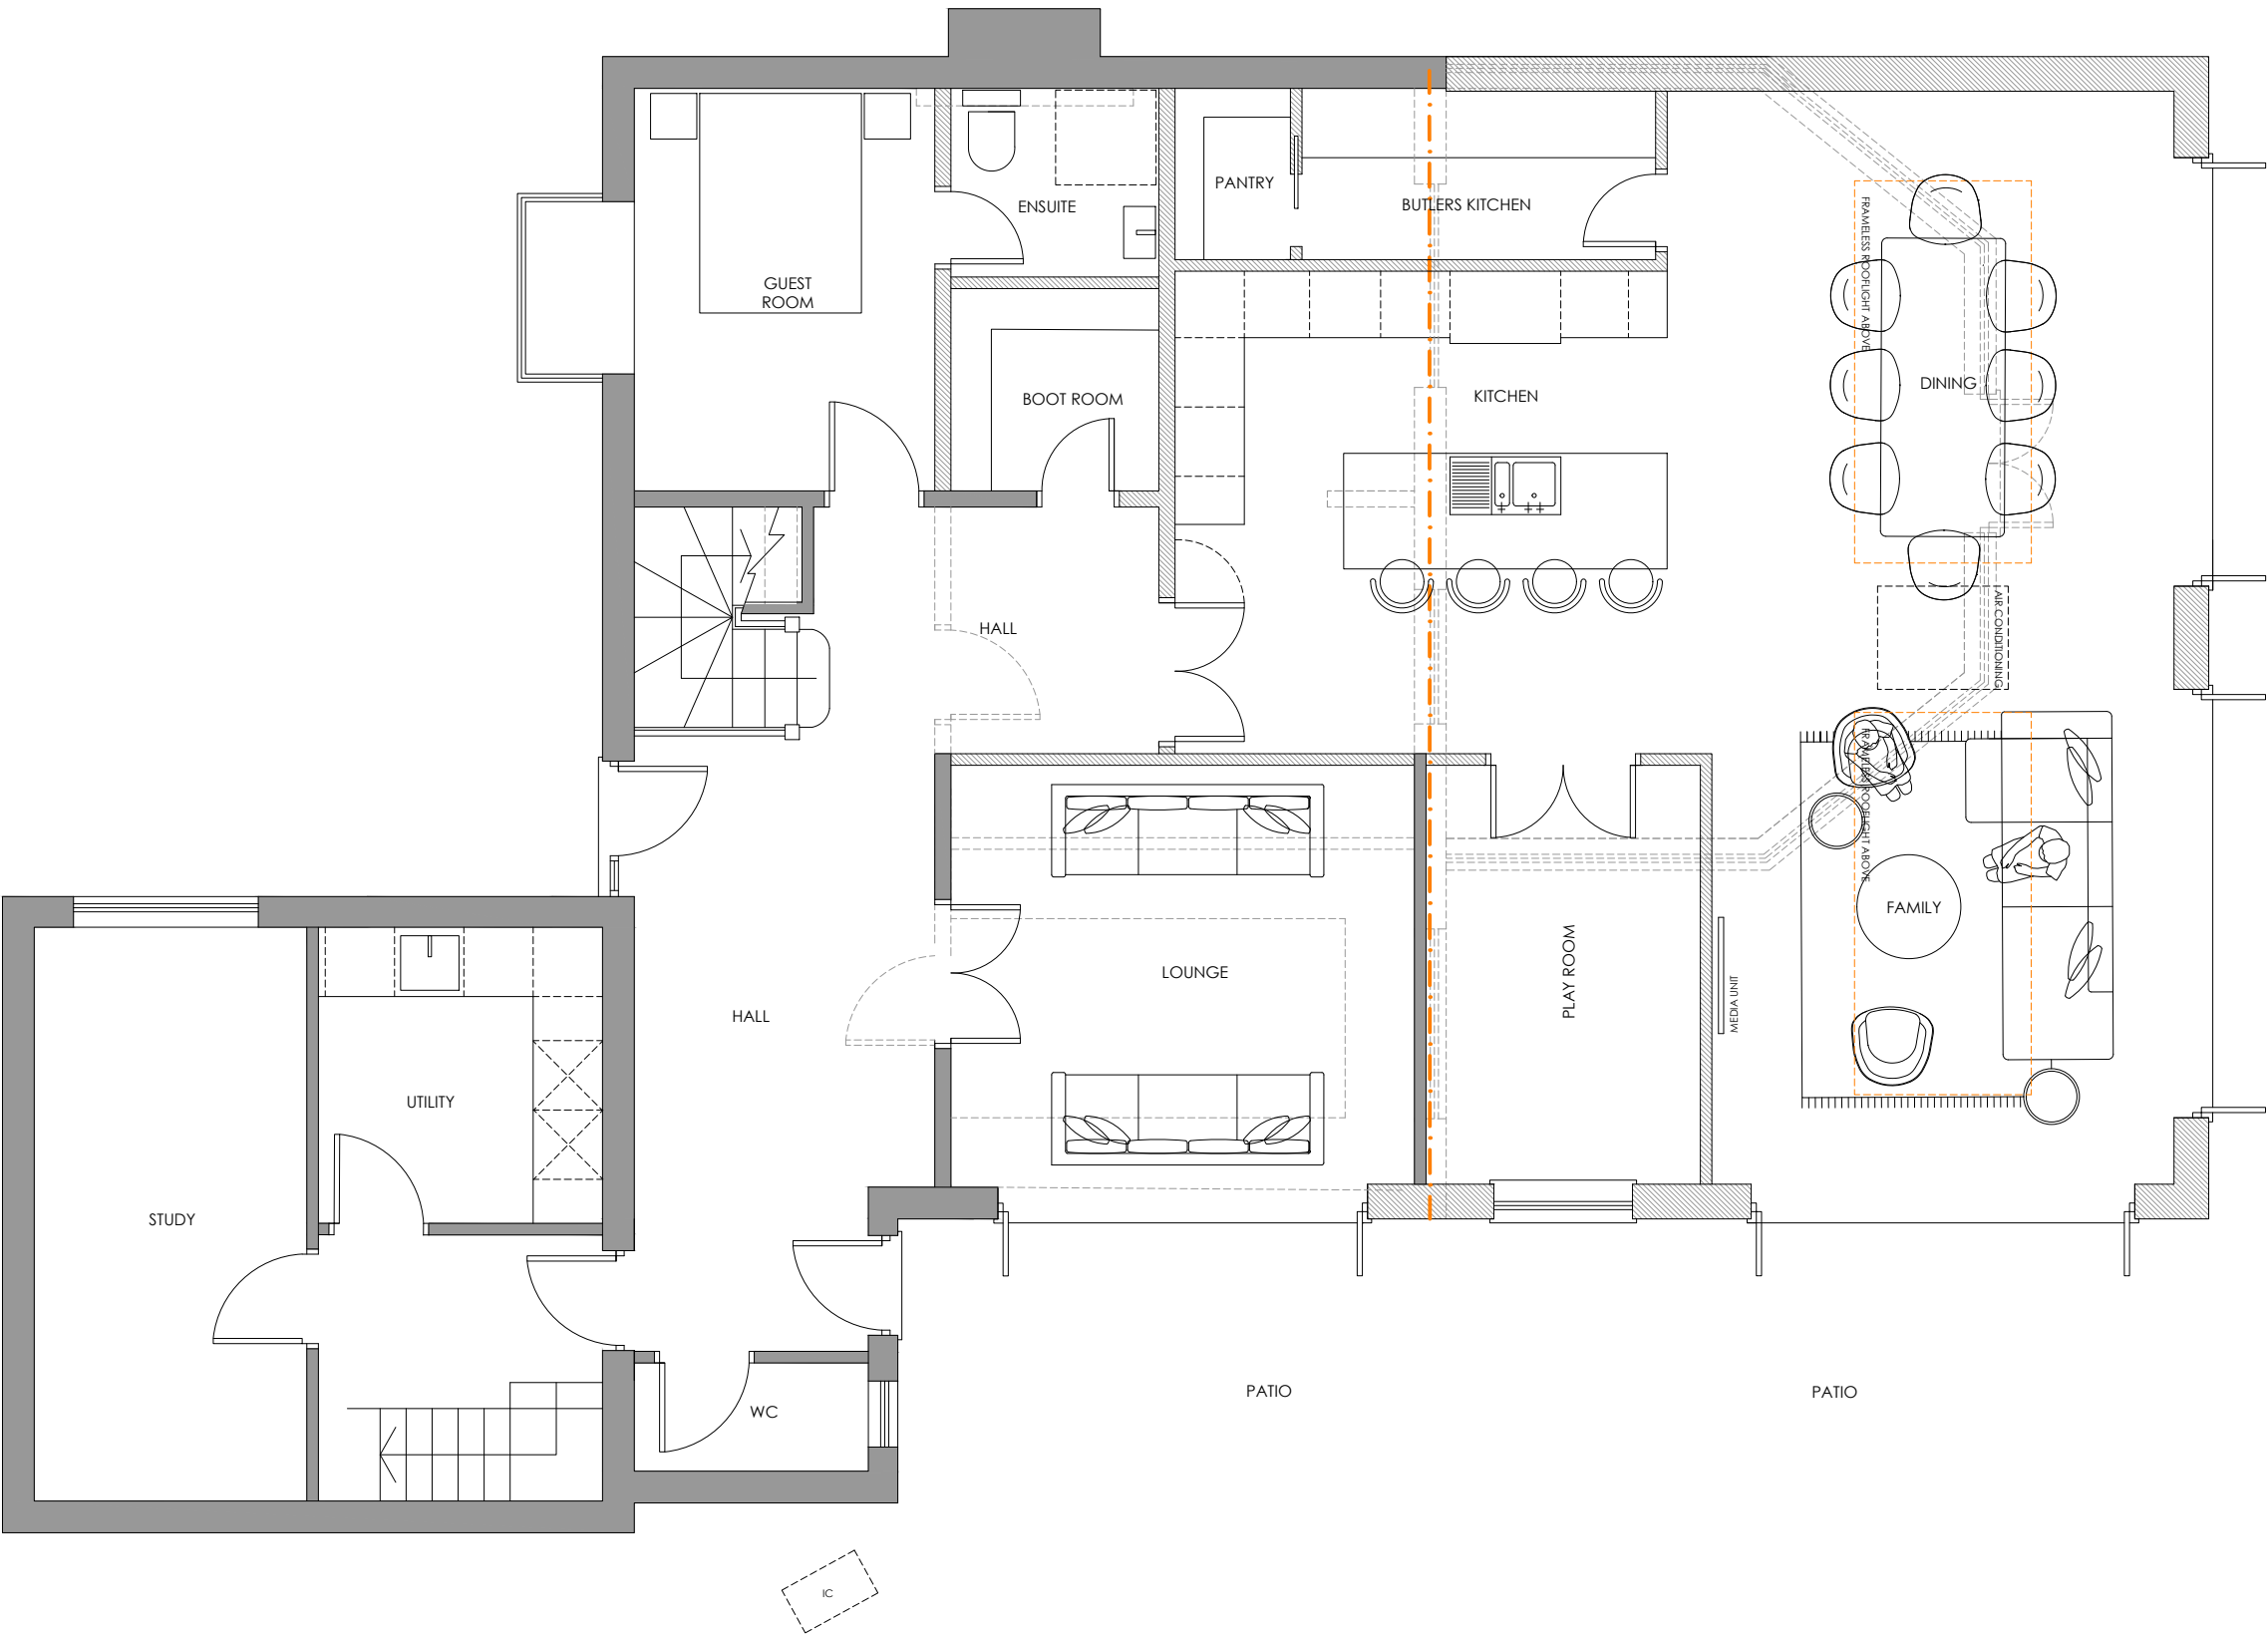

FOR PLANNING

Project
7 MERSEY MEADOWS
DIDSBURY
MANCHESTER
M20 2GB

Title
PROPOSED GROUND FLOOR
PLAN

Scale 1:60 @ A3	Date OCTOBER 2025
Drawn SB	Checked -
Drawing Number 7024_PL07	Revision -

SMASHBOX

97 Alderley Road | Wilmslow | Cheshire | SK9 1PT
ARCHITECTURE DESIGN PLANNING
T. 01625 466 557 E. hello@smashboxarchitecture.com
www.smashboxarchitecture.com

NOTES

This drawing to be read in accordance with the specification/Bills of Quantities and related drawings.
No Dimensions to be scaled from this drawing. All stated dimensions to be verified on site and the designer notified of any discrepancies.



FRONT ELEVATION



REAR ELEVATION

FOR PLANNING

Project

7 MERSEY MEADOWS
DIDSBURY
MANCHESTER
M20 2GB

Title


PROPOSED ELEVATIONS

Scale	Date
1:100 @ A3	NOVEMBER 2025
Drawn	Checked
MTN	SB
Drawing Number	Revision
7024_PL10	-

SMASHBOX

97 Alderley Road | Wilmslow | Cheshire | SK9 1PT
ARCHITECTURE DESIGN PLANNING
T. 01625 466 557 E. hello@smashboxarchitecture.com
www.smashboxarchitecture.com

This drawing to be read in accordance with the specification/Bills of Quantities and related drawings.
No Dimensions to be scaled from this drawing. All stated dimensions to be verified on site and the designer notified of any discrepancies.

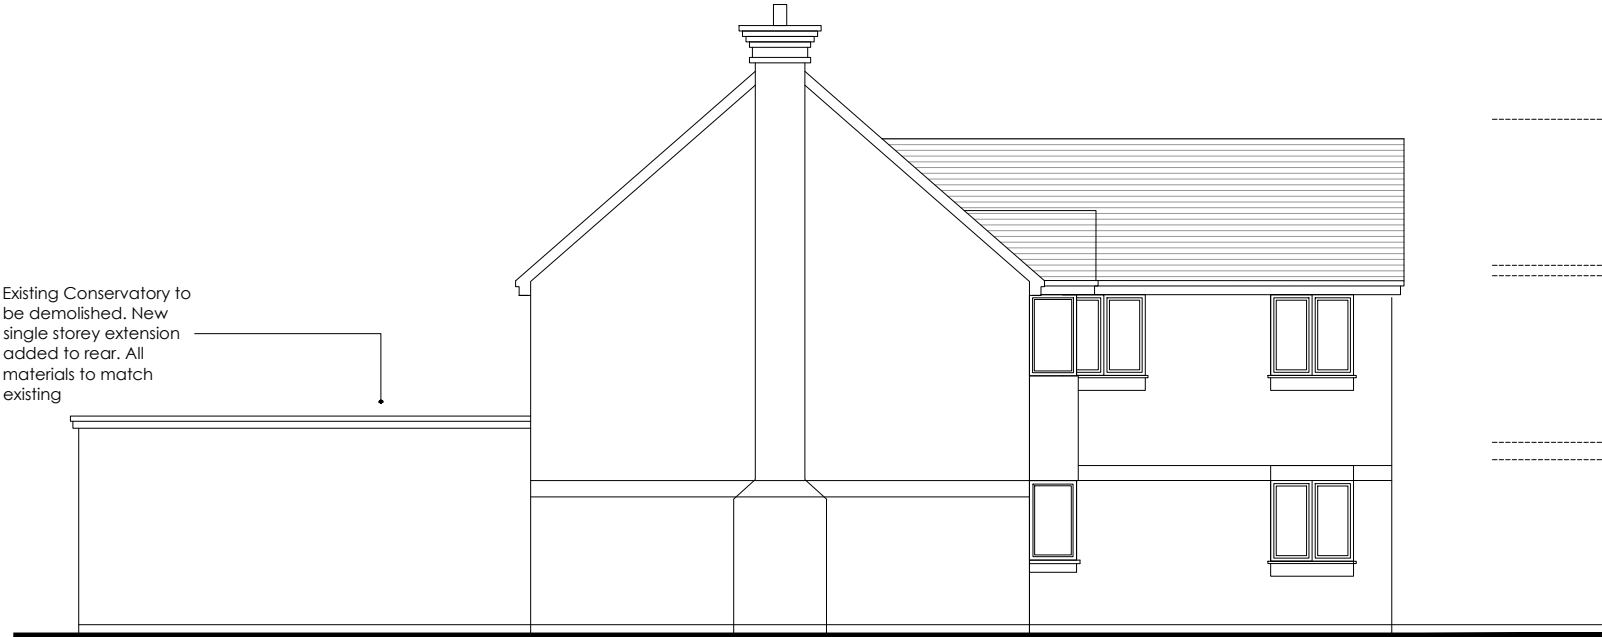

SIDE ELEVATION (NORTH)



SIDE ELEVATION (SOUTH)

FOR PLANNING

Project
7 MERSEY MEADOWS
DIDSBURY
MANCHESTER
M20 2GB

Title
PROPOSED ELEVATIONS
SIDES A & B

Scale 1:100 @ A3	Date NOVEMBER 2025
Drawn MTN	Checked SB
Drawing Number 7024_PL11	Revision -