




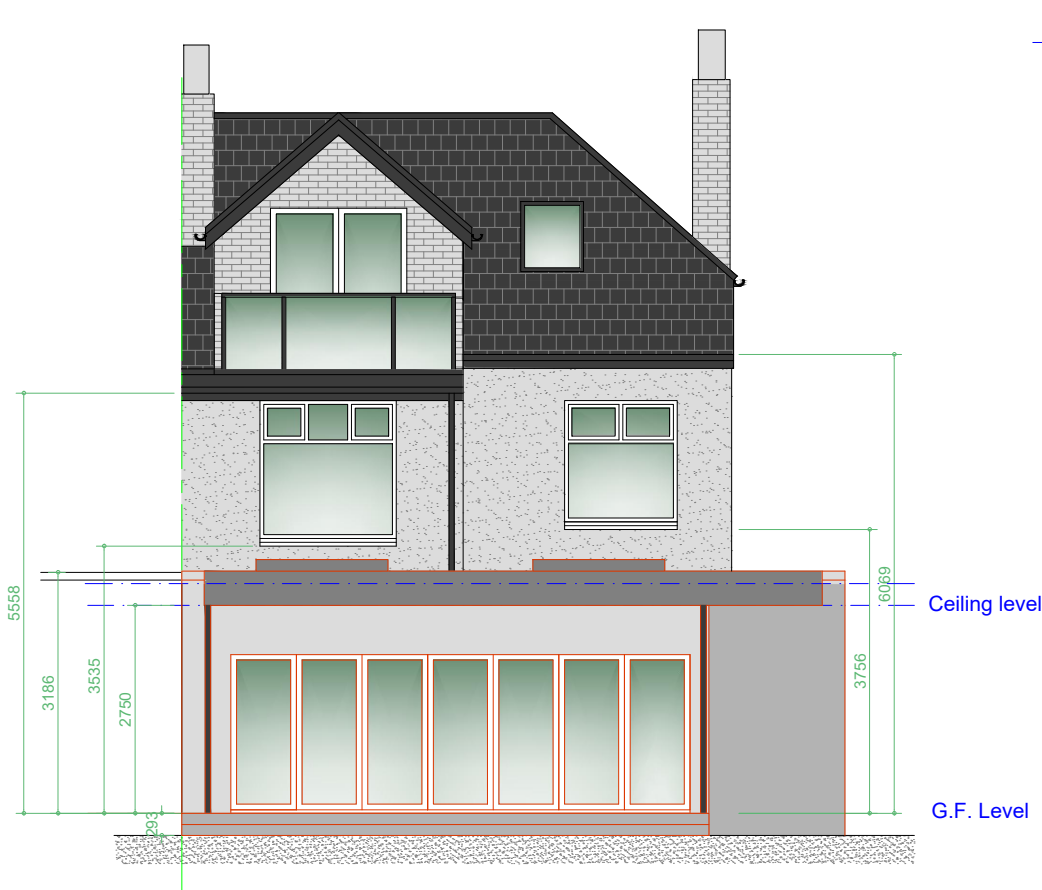


Proposed Rear Elevation
Scale 1:100

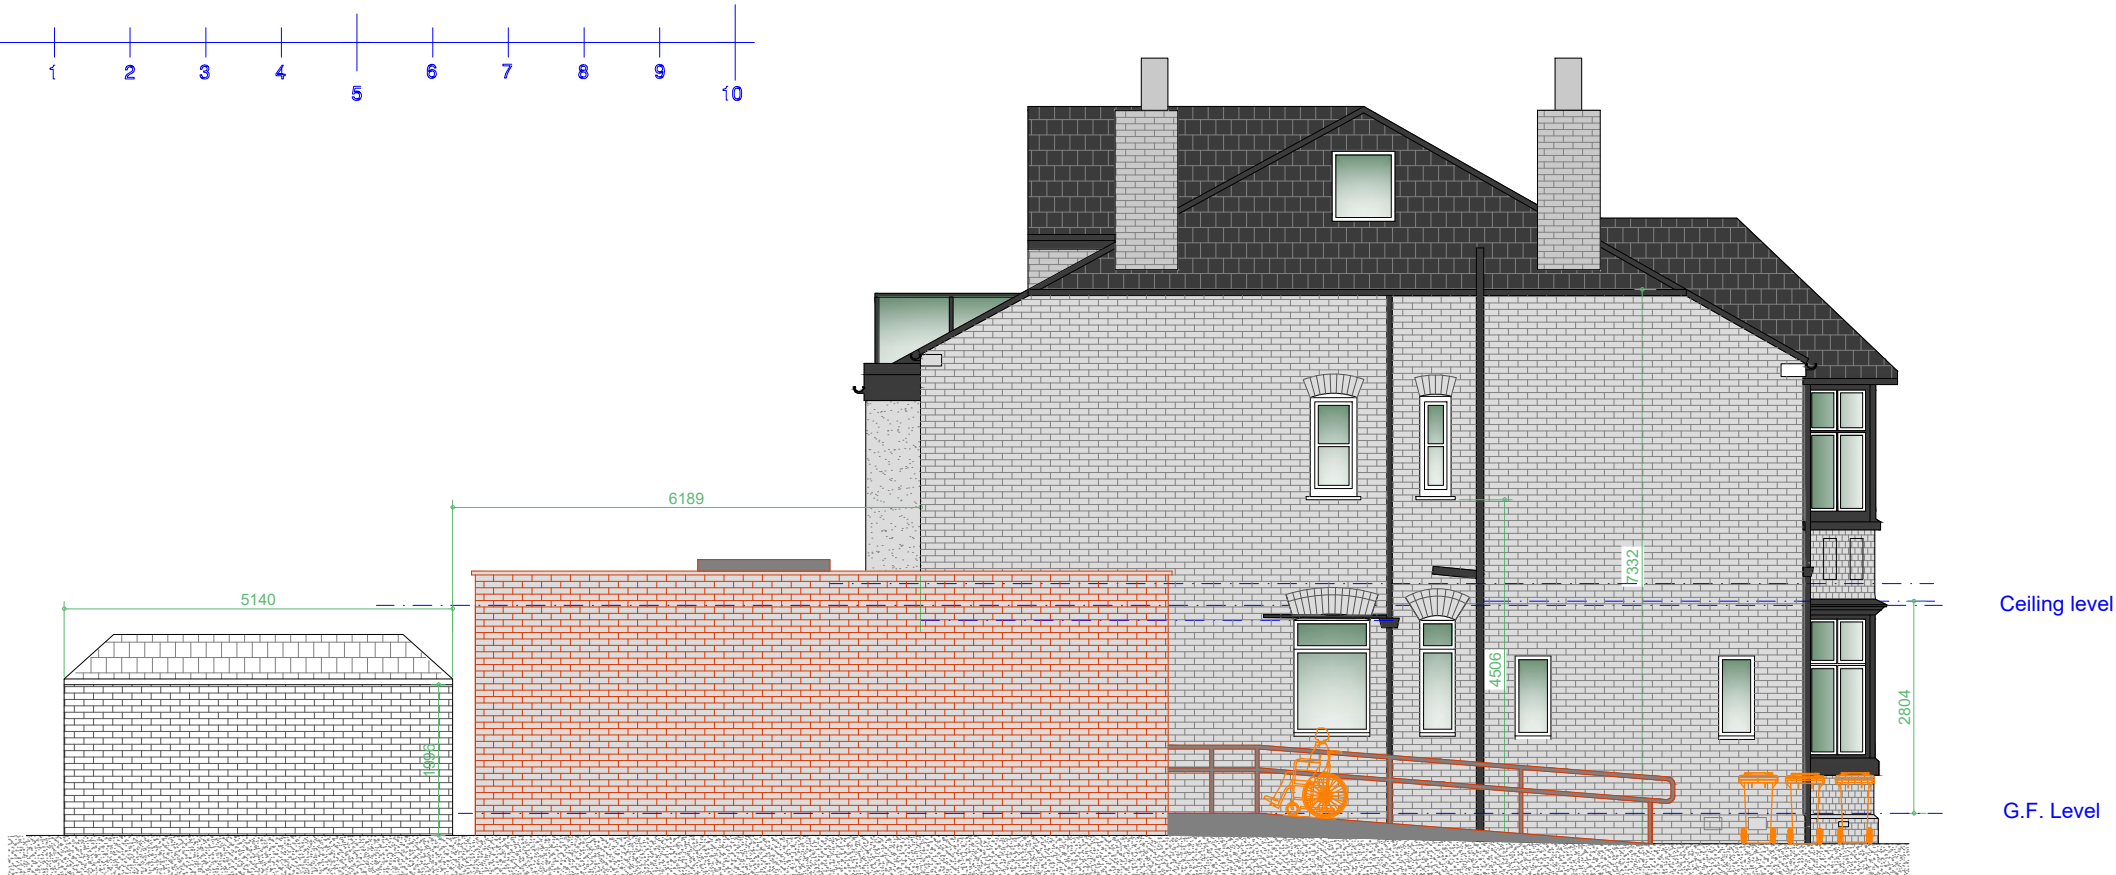

Propose L/H Side Elevation
Scale 1:100

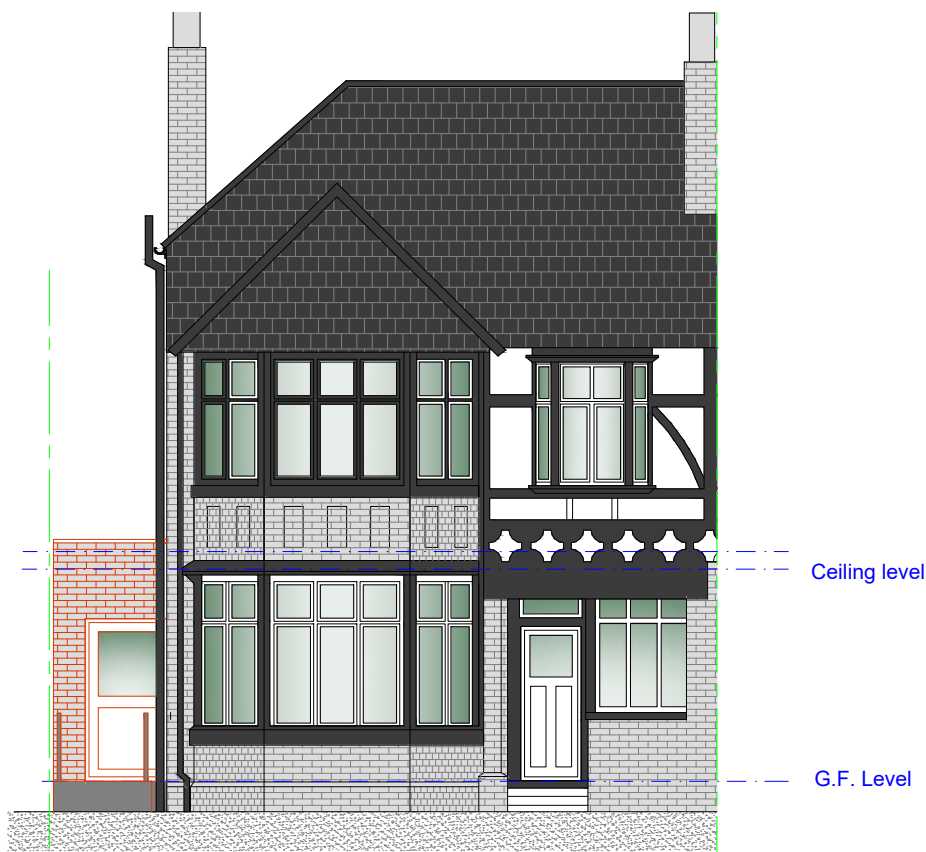


Proposed Front Elevation
Scale 1:100

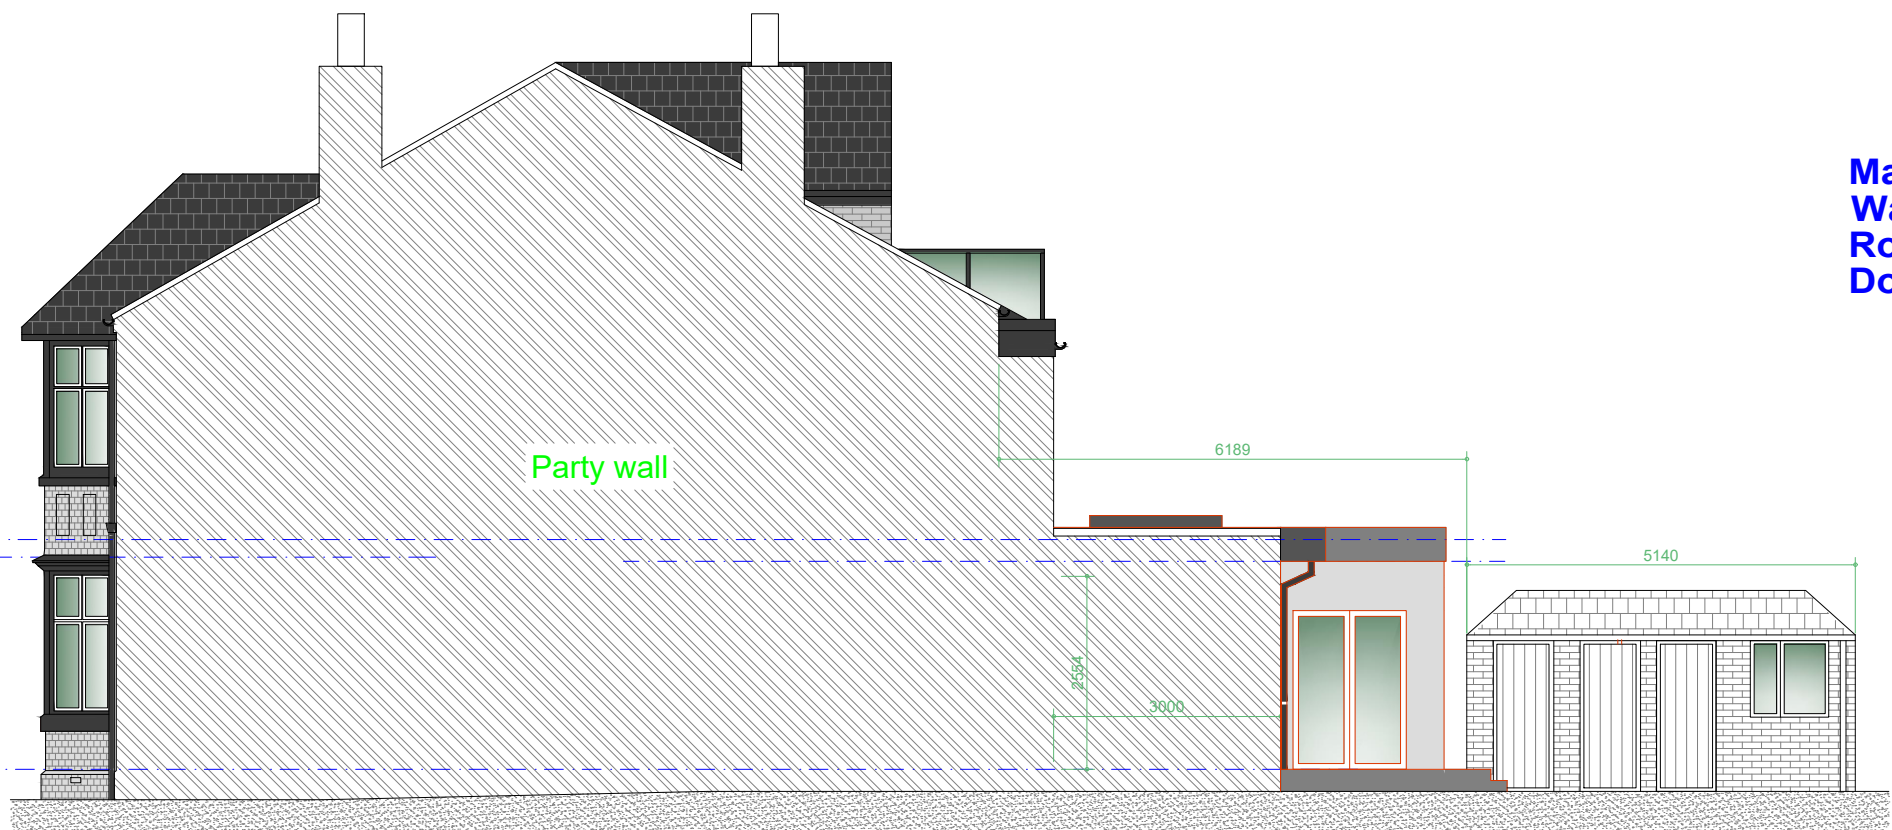

Proposed R/H Side Party Wall Elevation
Scale 1:100

Materials
Walls - Brown mix commons and concrete painted render
Roof - GRP with roof lantern
Doors - Black Aluminium DG

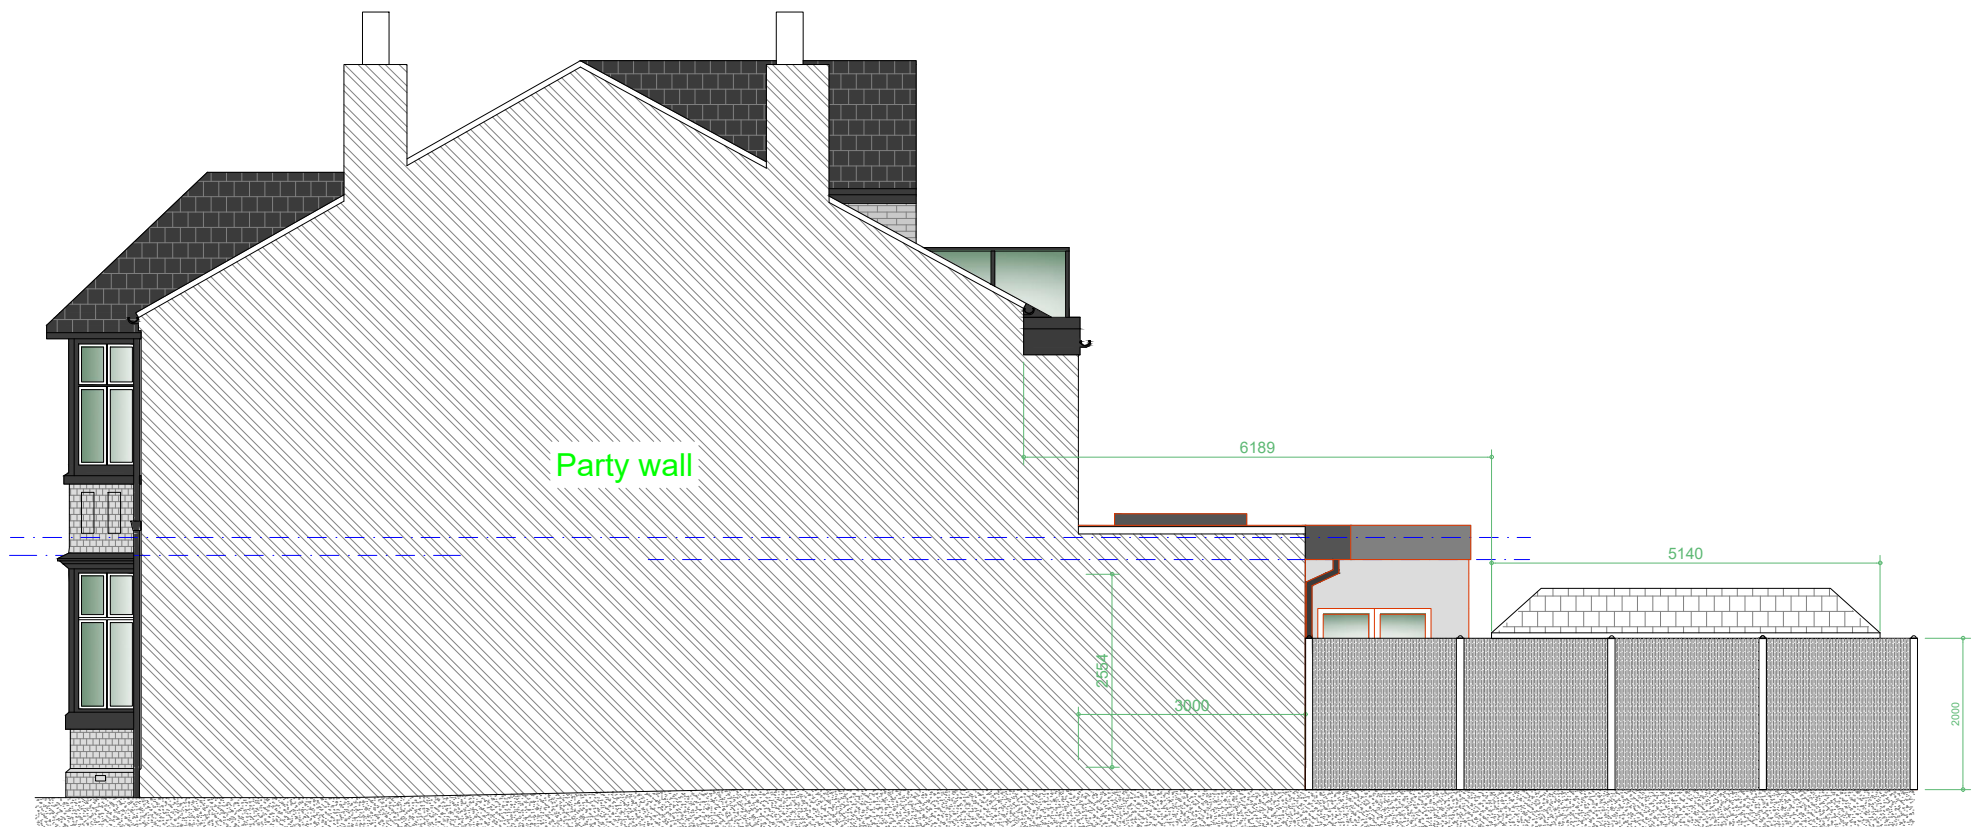

Proposed R/H Side Party Wall Elevation- 1.8m Privacy fence shown
Scale 1:100