





FRONT ELEVATION

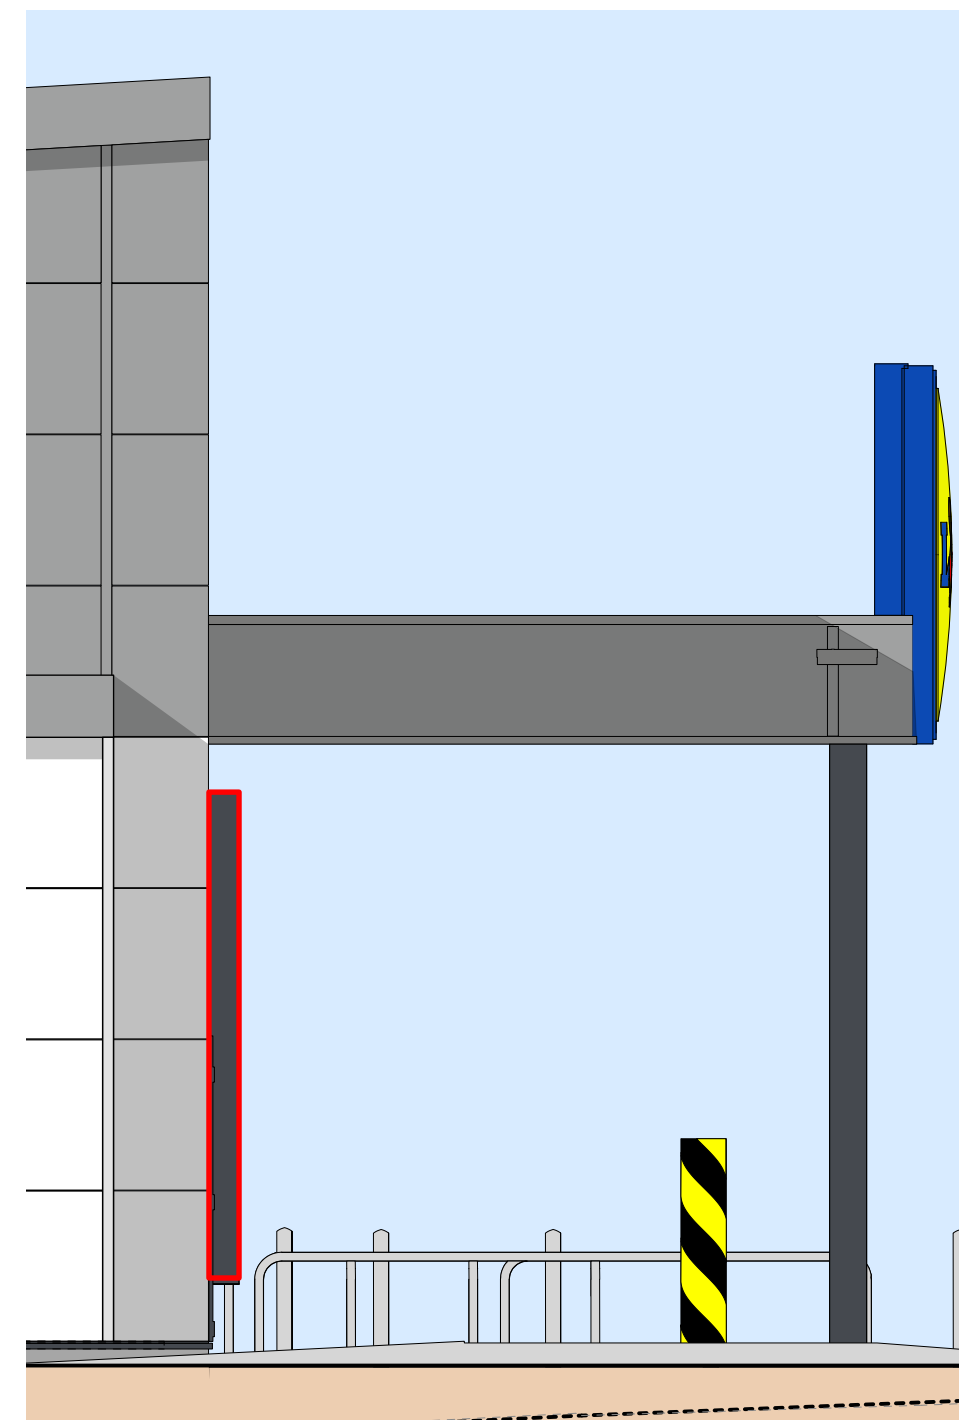

SIDE ELEVATION

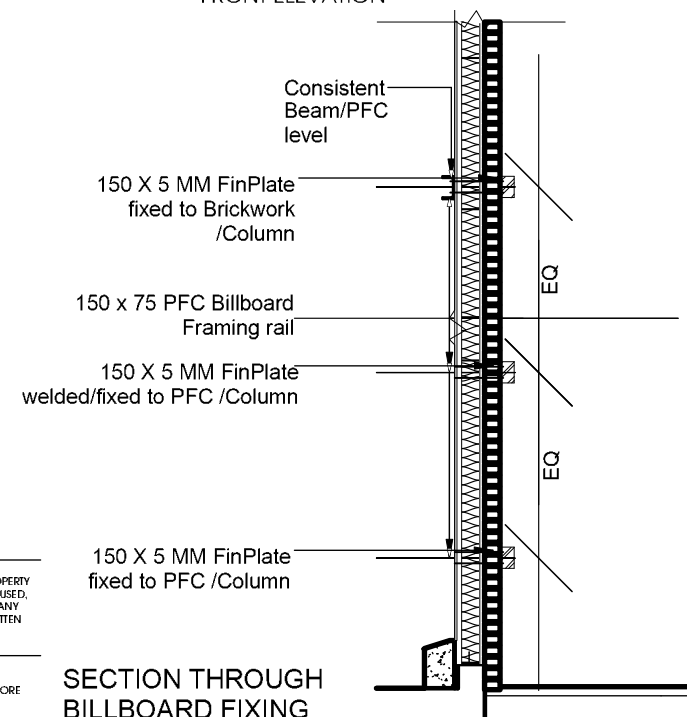

SECTION THROUGH BILLBOARD FIXING

METHOD OF SUPPORT TO BE SITE SPECIFIC DEPENDENT UPON LEVEL OF EXPOSURE AND DETAILS OF THE WALL FIXING



THIS DRAWING IS COPYRIGHT, AND REMAINS THE PROPERTY OF HTC ARCHITECTS. IT MUST NOT BE REPRODUCED, USED, DISCLOSED OR TRANSMITTED TO THIRD PARTIES IN ANY FORM, IN WHOLE OR IN PART, WITHOUT PRIOR WRITTEN PERMISSION.

DO NOT SCALE!
ALL DIMENSIONS SHOULD BE CHECKED ON SITE BEFORE WORK COMMENCES

Rev. Date Description Drawn

client
 Lidl GB Ltd

project
Wilmslow Rd, Rusholme
drawing title
Proposed Large Billboard Signage

date September 2025
status Planning
scale 1:50 @ A3
drawn JBH checked MH
job no. 2594 dwg no. P504 rev.

htcarchitects
York Place Studio
8 Britannia Street
Leeds
LS1 2DZ
T: 0113 244 3457
W: www.htcarchitects.co.uk
E: info@htcarchitects.co.uk