




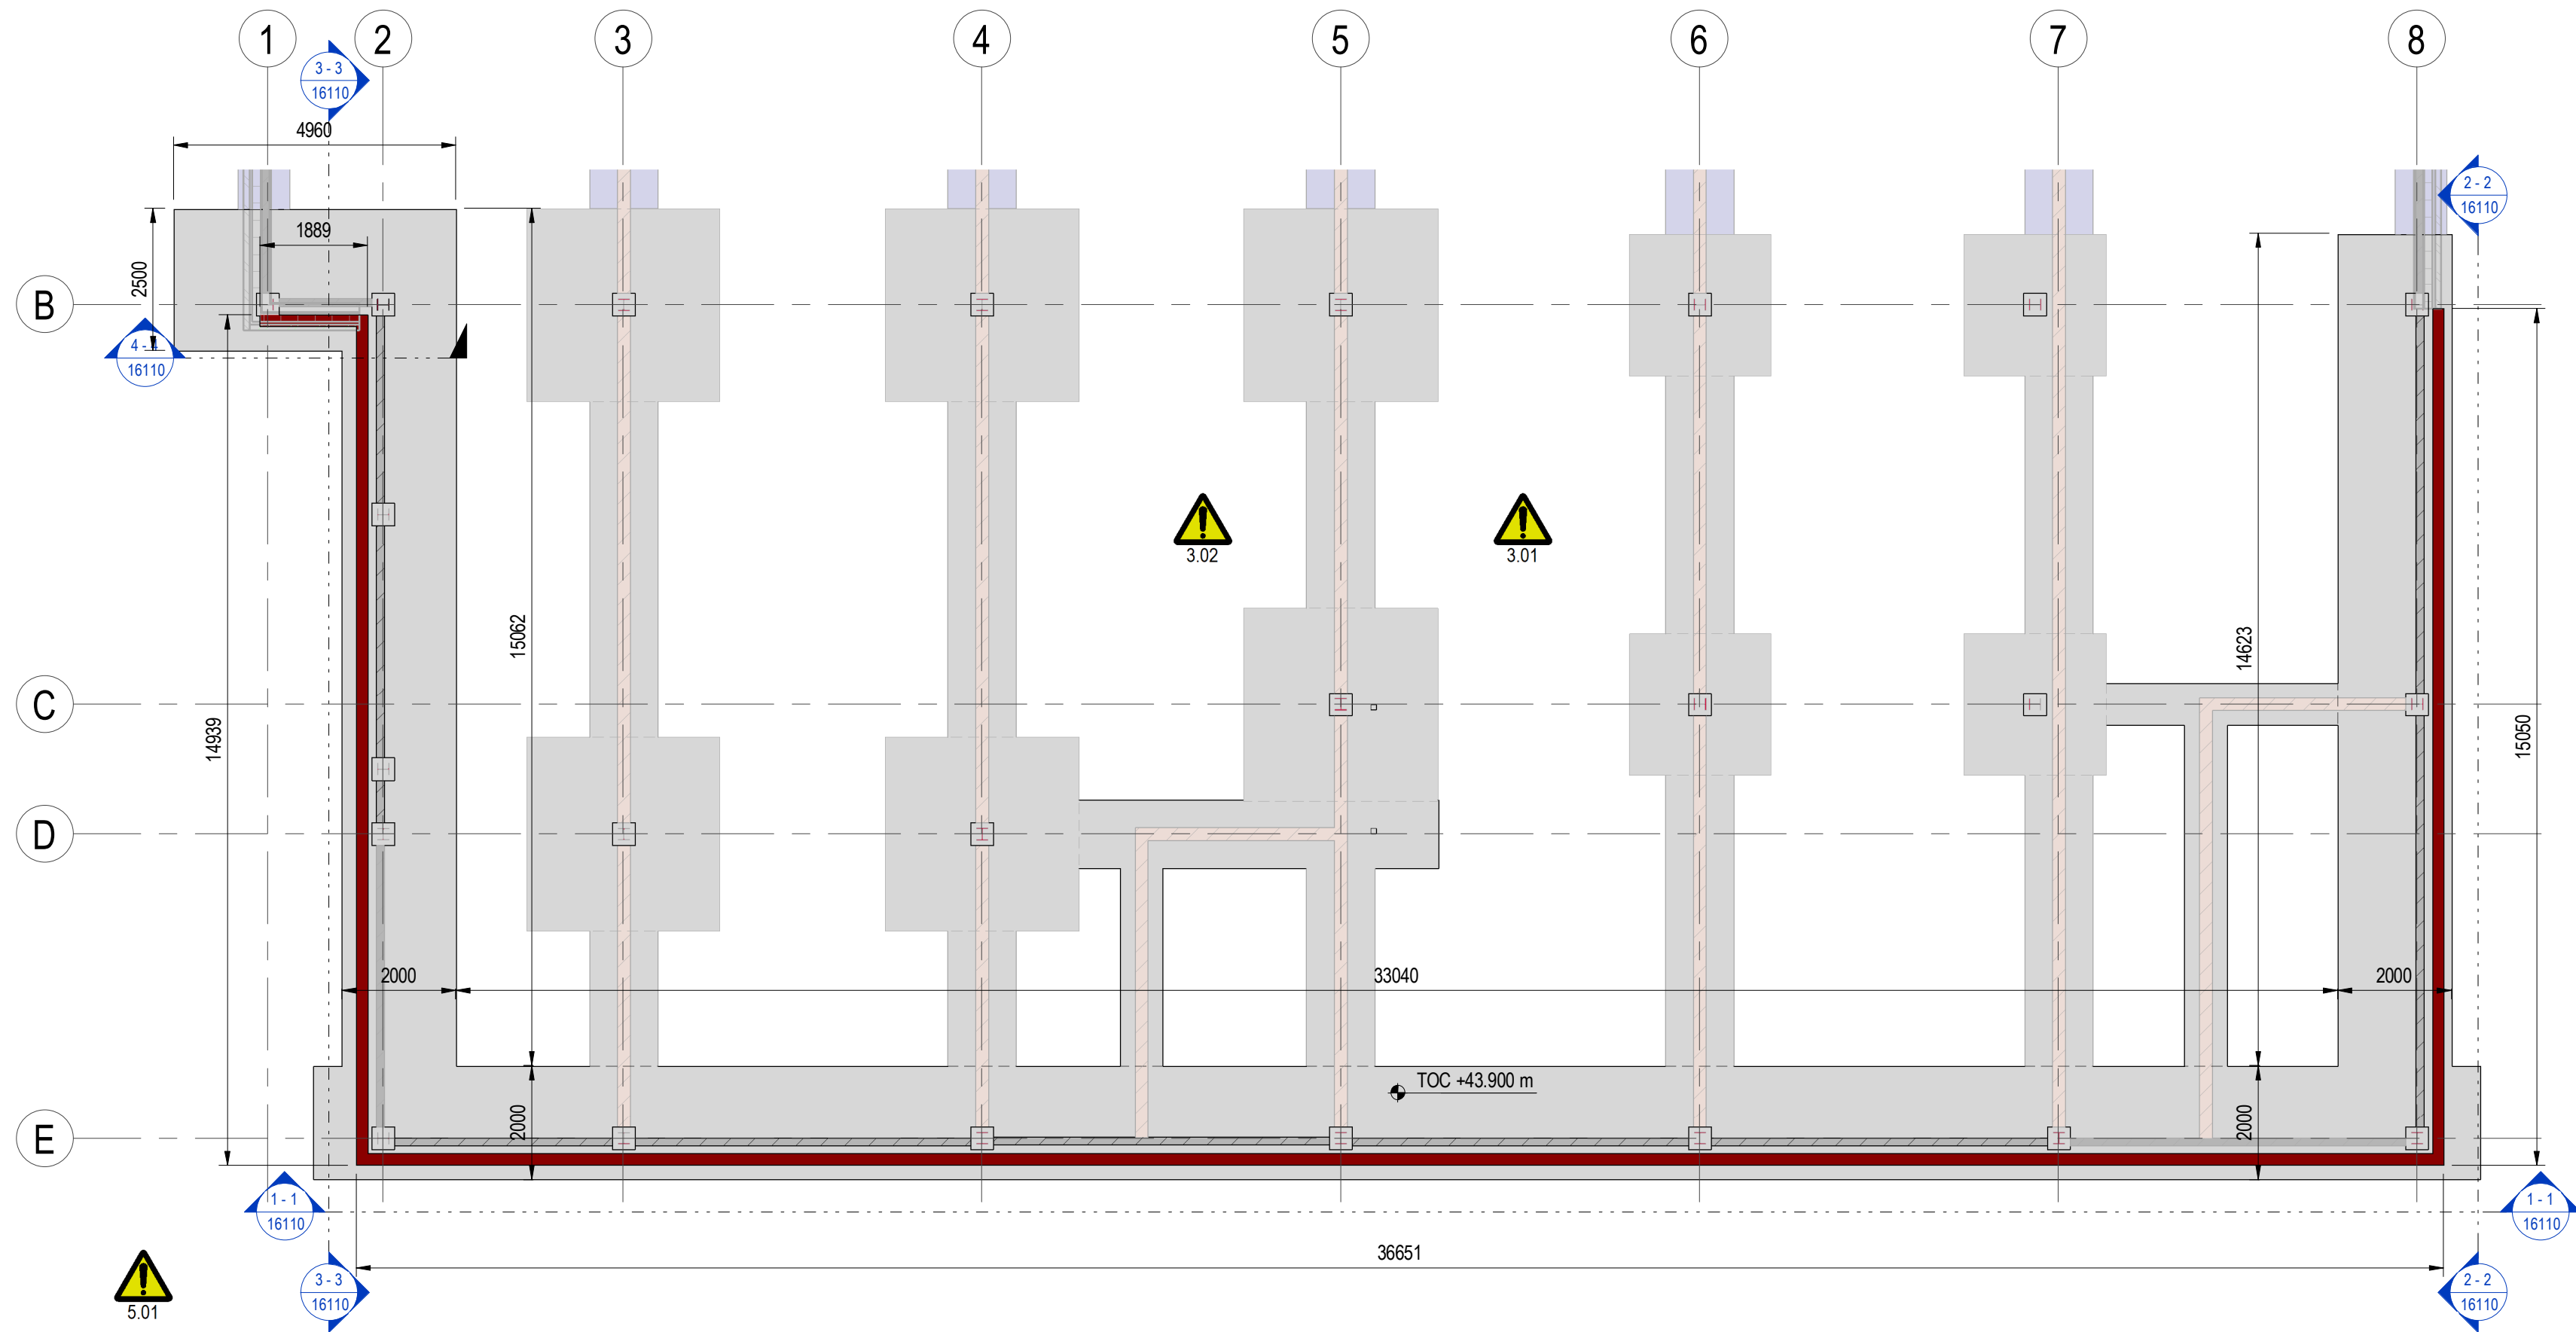


PLAN
SCALE: 1 : 100

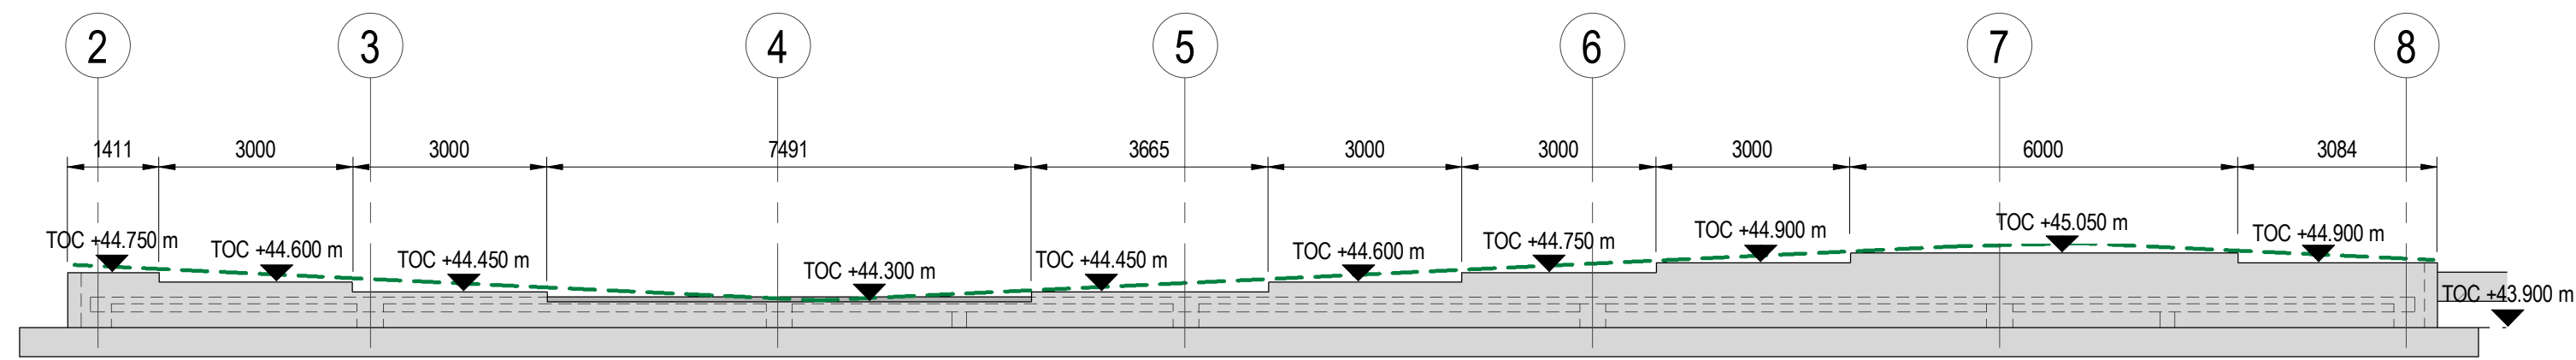


SECTION 1-1
SCALE: 1 : 100

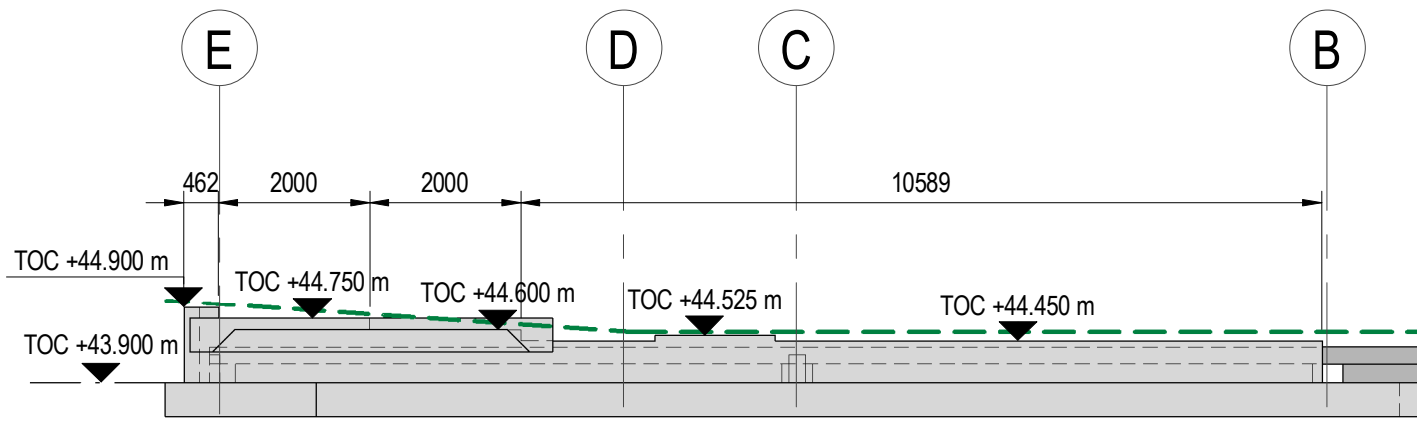


SECTION 2-2
SCALE: 1 : 100

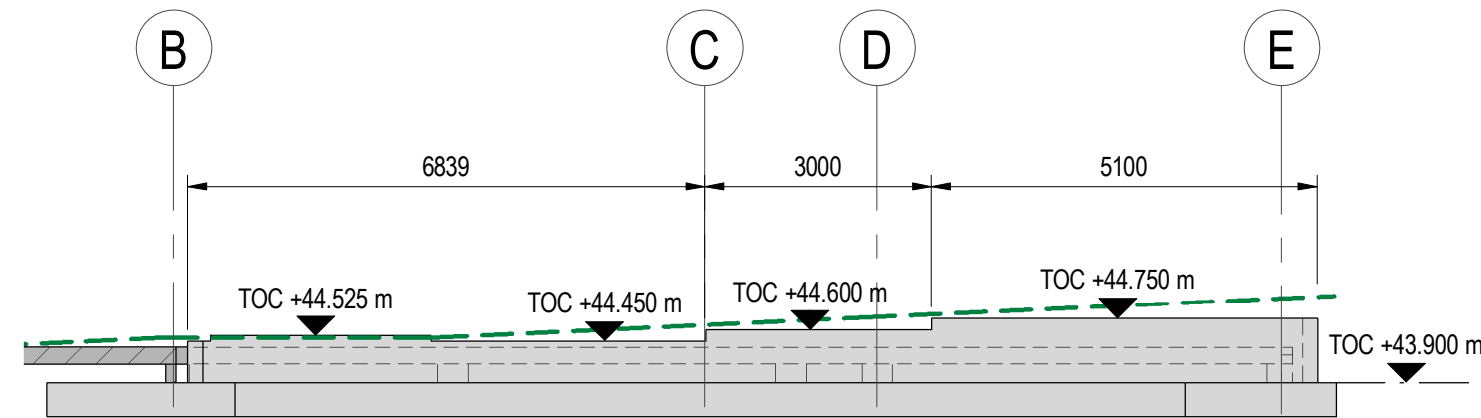

SECTION 3-3
SCALE: 1 : 100

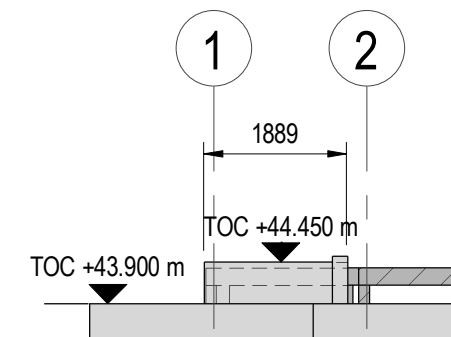

SECTION 4-4
SCALE: 1 : 100

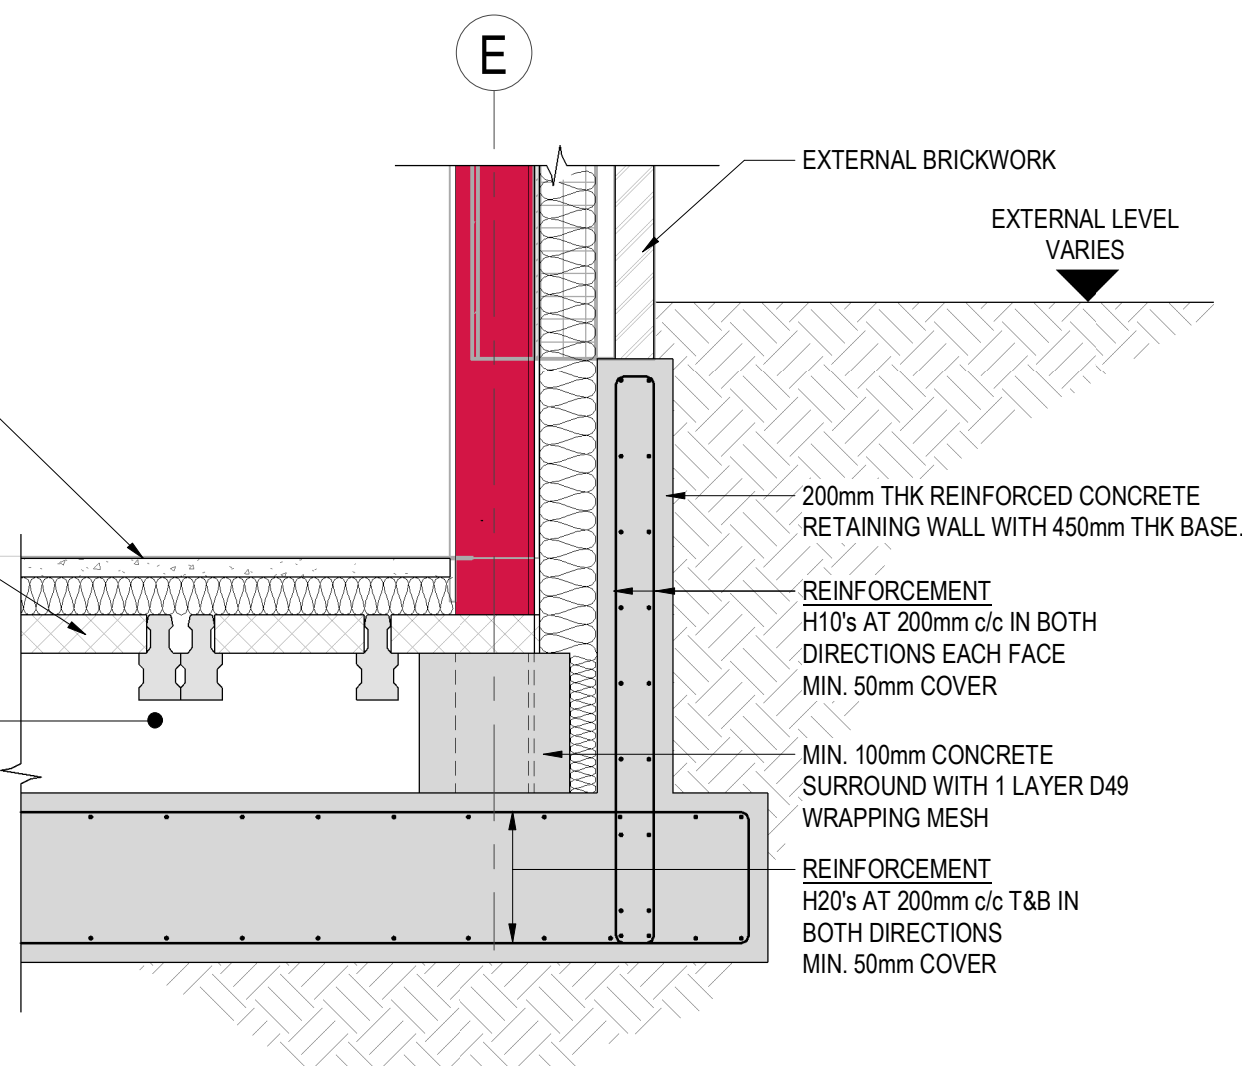

TYPICAL RETAINING WALL DETAIL
SCALE: 1 : 20

SCREED & INSULATION TO ARCHITECTS DESIGN AND DETAIL

T225/395/DN MILLBANK BEAM AND BLOCK FLOOR OR SIMILAR APPROVED

SUB FLOOR VOID - VOID MAY HAVE TO BE VENTILATED DEPENDENT UPON GAS MONITORING RESULTS (TBC)

POTENTIAL REQUIREMENT FOR MASS FILL REQUIRED UNDER FOOTINGS DEPENDENT ON BEARING STRATA LEVEL. TBC FOLLOWING SITE INVESTIGATIONS

GENERAL NOTES:

- THIS DRAWING IS TO BE READ IN CONJUNCTION WITH ALL RELEVANT ARCHITECTS AND ENGINEERS DRAWINGS AND SPECIFICATIONS.
- DO NOT SCALE THIS DRAWING. ANY AMBIGUITIES, OMISSIONS AND ERRORS ON DRAWINGS SHALL BE BROUGHT TO THE ENGINEERS ATTENTION IMMEDIATELY. ALL DIMENSIONS MUST BE CHECKED / VERIFIED ON SITE.
- ALL DIMENSIONS ARE IN MILLIMETRES UNLESS NOTED OTHERWISE.
- FOR GENERAL NOTES REFER TO DRAWING.

KEY:

- PROPOSED EXTERNAL GROUND LEVEL - REFER TO ARCHITECTS PROPOSED SITE PLAN DRAWING FOR MORE INFORMATION.
- DENOTES 200mm THK REINFORCED CONCRETE RETAINING WALL WITH 450mm THK BASE.

P02	STAGE 4 ISSUE	26.08.25	CHG	RO
P01	STAGE 3 ISSUE	19.05.25	RP	DS

Rev: Description: Date: By: Chkd:

Curtins

Merchant Exchange, 17-19 Whitworth Street West, Manchester, M1 5WG
0161 236 2394
manchester@curtins.com
www.curtins.com

Civil & Structural • Transport Planning • Environmental • Infrastructure • Geotechnical • Conservation & Heritage • Principal Designer
Birmingham • Bristol • Cambridge • Cardiff • Douglas • Edinburgh • Glasgow • Kenton • Leeds • Liverpool • London • Manchester • Nottingham

Status:

STAGE 4

Project:

HAWTHORN MEDICAL CENTRE

Dwg Title:

BUILDING RETAINING WALL
GENERAL ARRANGMENT

Drawn By LW	Designed By MM	Checked By DS
Date APR '25	Scales @ A1 As indicated	Revision:

HMCNMC - CUR - V1 - B1 - DR - S - 16110

P02

HMCNMC-CUR-V1-ZZ-M3-S-00001