




1 Location Plan
1 : 1250

0 12.5 25 37.5 50m

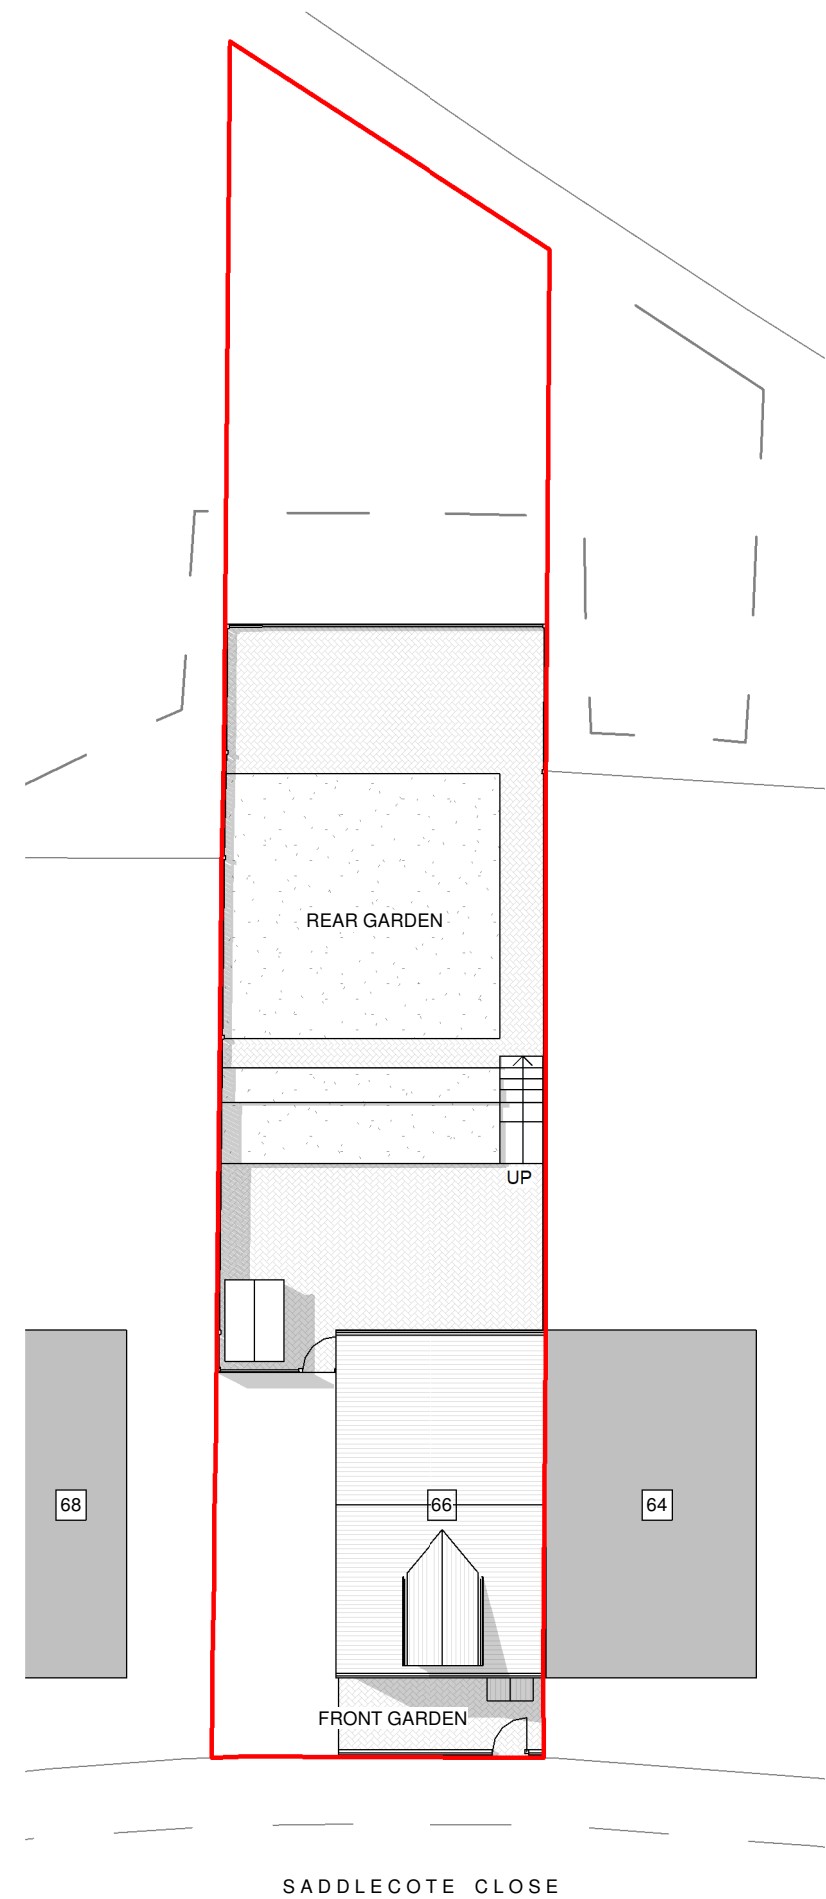

2 Existing Site Plan
1 : 200

0 2 4 6 8m
1:200

General Notes

The Architect shall have no responsibility for any use made of this document other than for that which it was prepared and issued.

All dimensions should be checked on site. Do not scale from this drawing

To be read in conjunction with all other Consultant's drawings.

The Architect to be immediately notified of any discrepancies.

Copyright on this drawing retained by the Architect.

LEGEND

 Site Boundary

No.	Date	Rev	SH	App	Initial Issue	Revision or reason for issue
P1	07/11/2025	AK	SH			

Client

Dana Faiq

createit studios
... leave an impression

Create It Studios (NW) Ltd
3 Stevenson Square,
Manchester
M1 1DN
info@createitstudios.co.uk

Project Title

66 Saddlecote Close, Manchester M8 5EG

Scale / North Point

As indicated

Drawing Title

Location Plan And Existing Site Plan

Drawing Number	Revision
A1636(01)AP001	P1
Drawing Status	
Preliminary	