



Notes:

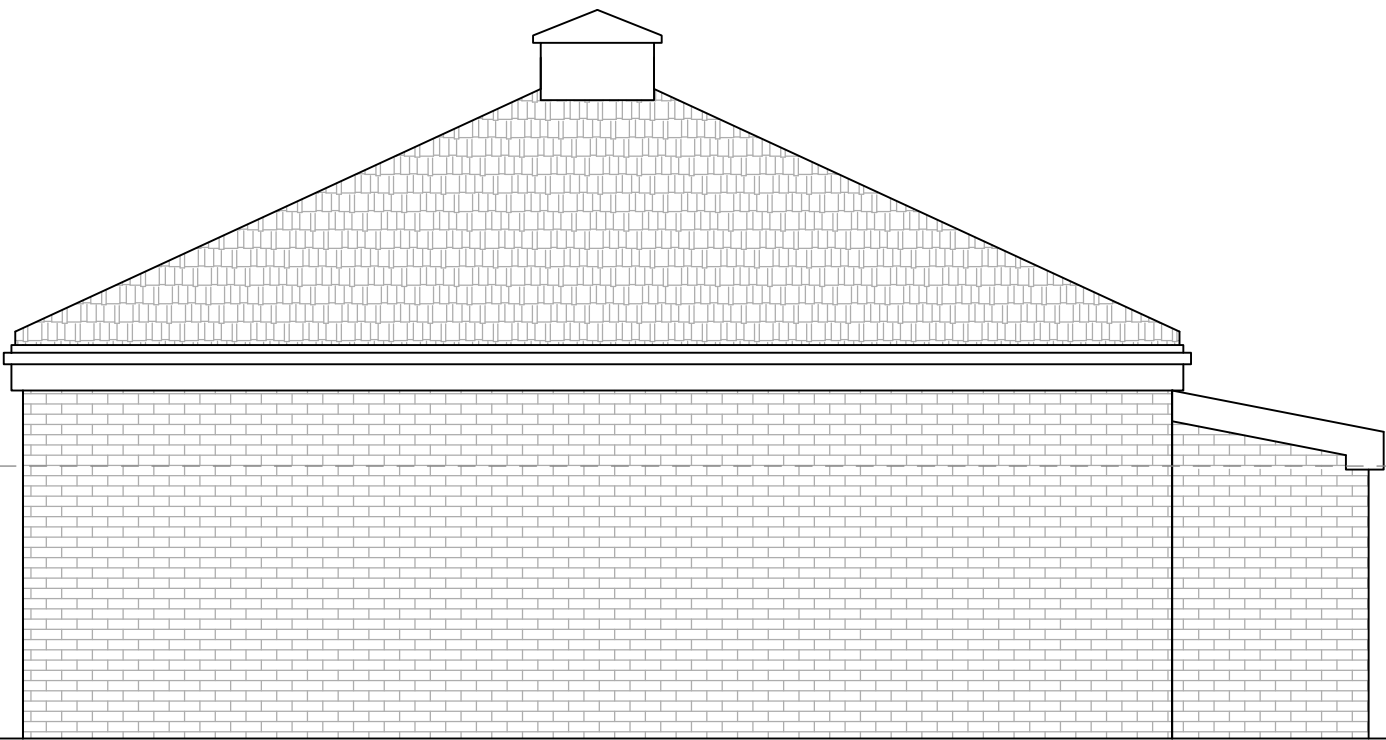

EAST ELEVATION
SCALE 1:100



WEST ELEVATION
SCALE 1:100

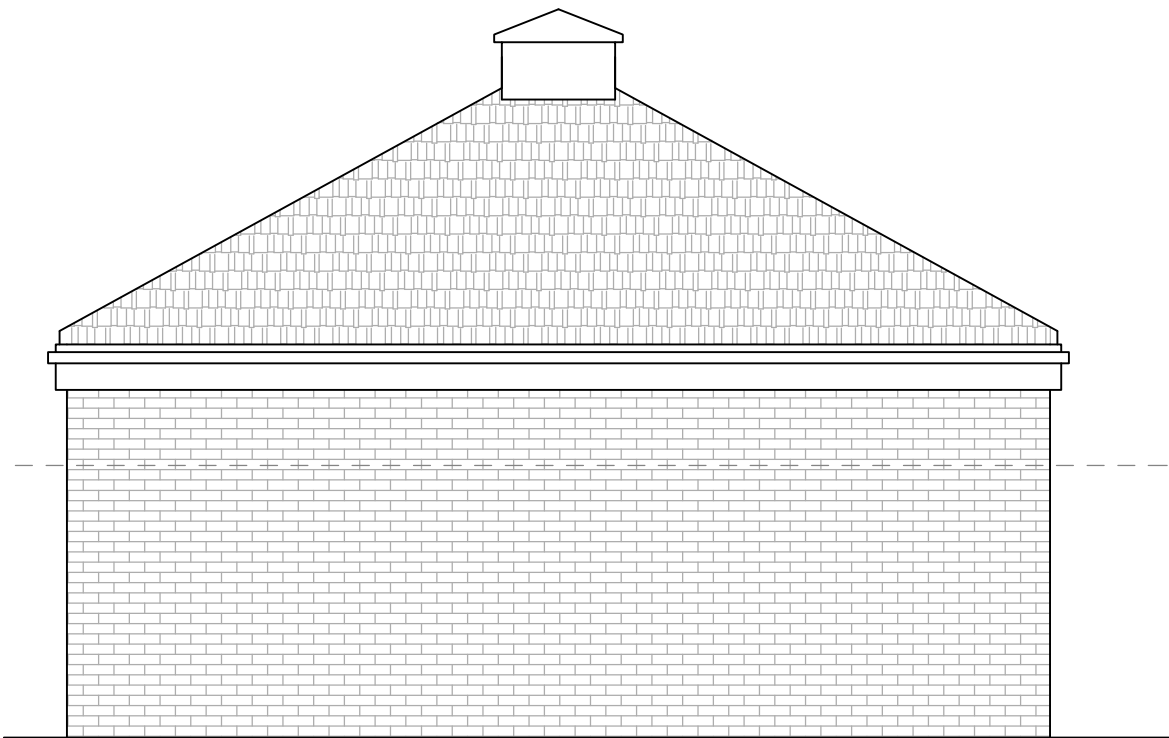

NORTH ELEVATION
SCALE 1:100



SOUTH ELEVATION
SCALE 1:100

EXISTING ELEVATIONS

A .			
REV:	DESCRIPTION:	BY:	DATE:
STATUS:		PLANNING	
CLIENT: CATHY STERCYZEK 13 EASTWOOD RD CHADDERTON			
ARCHITECT:			
SITE: 13 EASTWOOD ROAD			
TITLE: ELEVATIONS EXISTING			
SCALE AT A3: 1:50, 1:100	DATE: 05/10/2025	DRAWN: BM	CHECKED: BM
PROJECT NO: 24567	DRAWING NO: A3/1026/02	REVISION:	