
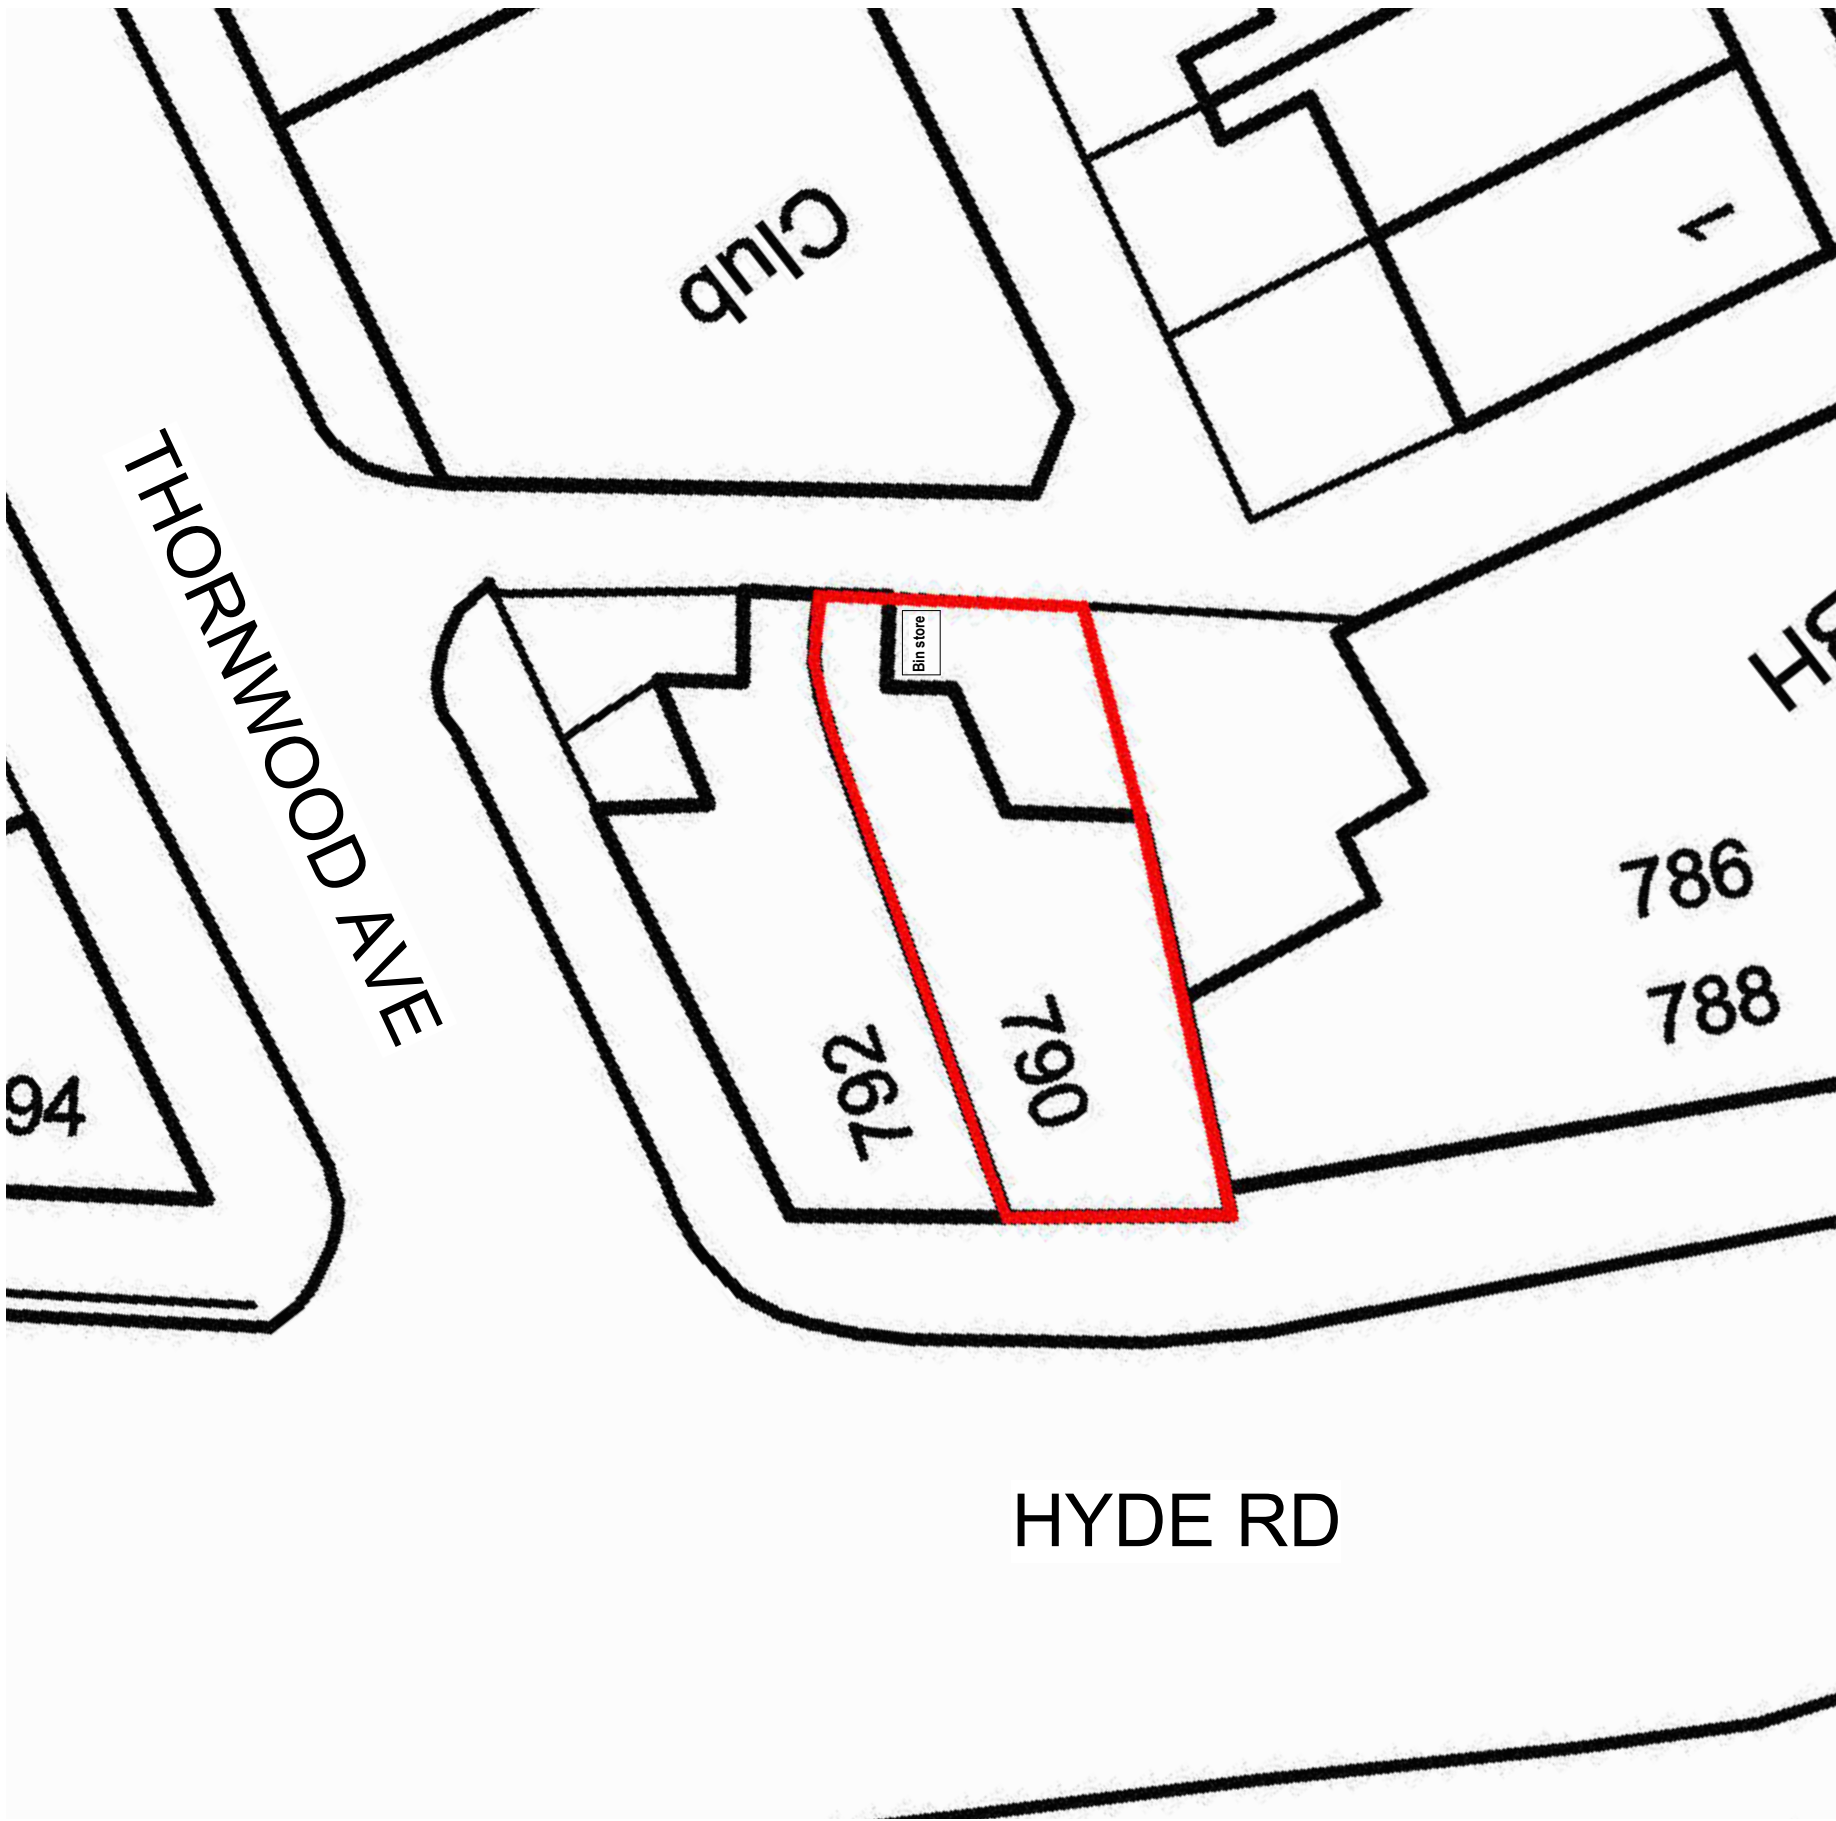


Location Plan
1 : 1250

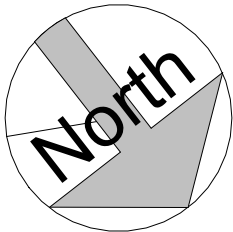

Site Plan
1 : 200

COPYRIGHT © ALL RIGHTS RESERVED BY ARCHITEK BDC LTD. DRAWING INDICATES DESIGN INTENT ONLY. NOT TO BE USED FOR CONSTRUCTION UNLESS STATED SO. TO BE READ IN CONJUNCTION WITH OTHER DRAWINGS OR SPECIFICATION WHERE PROVIDED.

ARCHITEK
BUILDING DESIGN CONSULTANCY

0161 511 8479
vikas@architek.uk
916 Stockport Road, Levenshulme, Manchester, M19 3AB

No.	Description	Date
P1	Issue to planning	05.01.2026

PROJECT		ADDRESS		CLIENT		
Alteration to shop front, new door to first floor residential unit		790 Hyde Rd, Gorton, Manchester M18 7JD		Date 05.01.2026	Project number	Scale (@ A3) As indicated
Manchester City Council	PURPOSE OF ISSUE	SHEET	Location and Site Plan	Drawn by NM	DRAWING NUMBER A101	REV
	Planning			Checked by VA		P1