




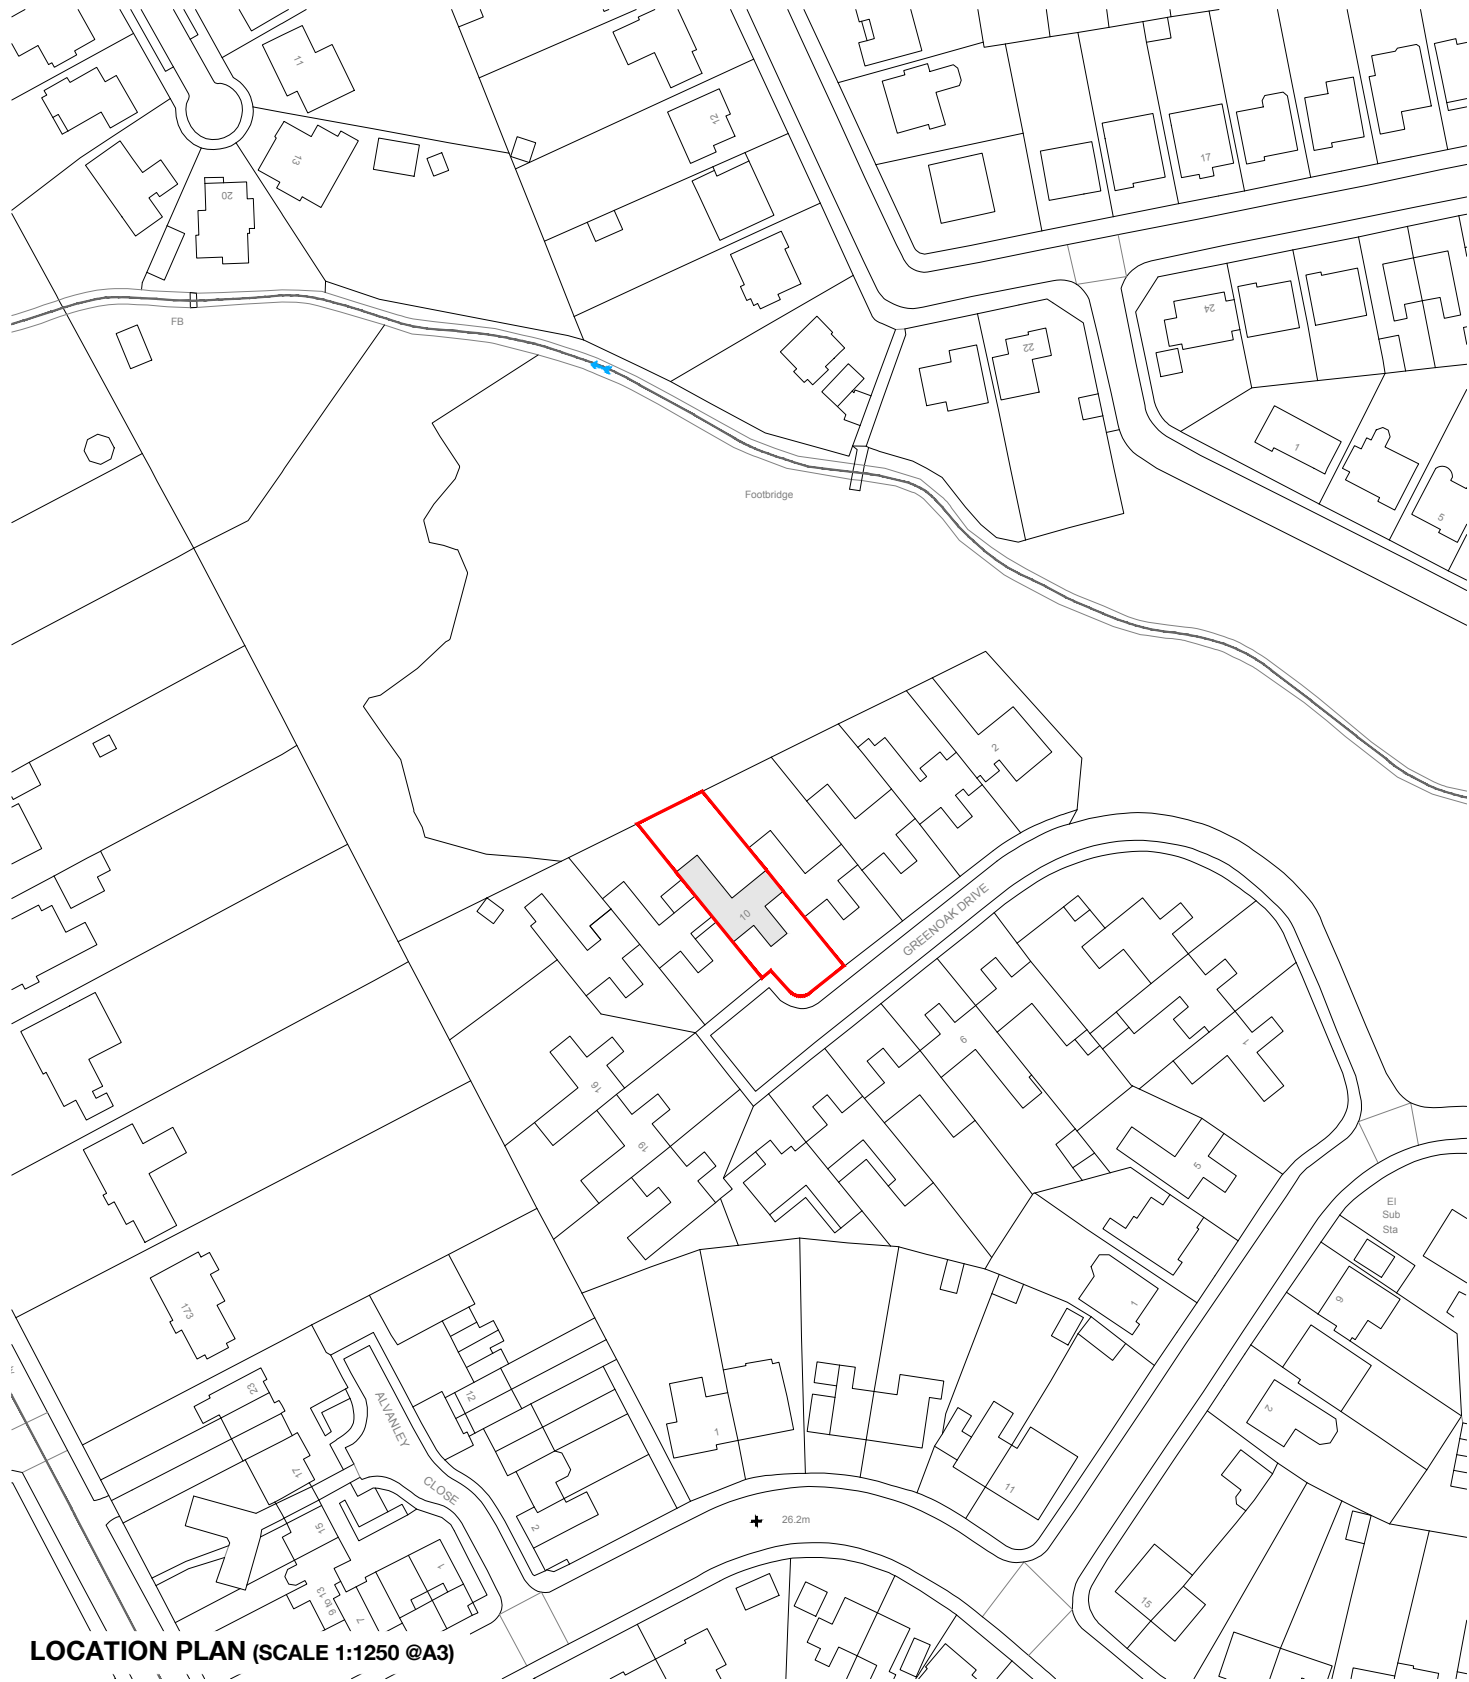

LOCATION PLAN (SCALE 1:1250 @A3)

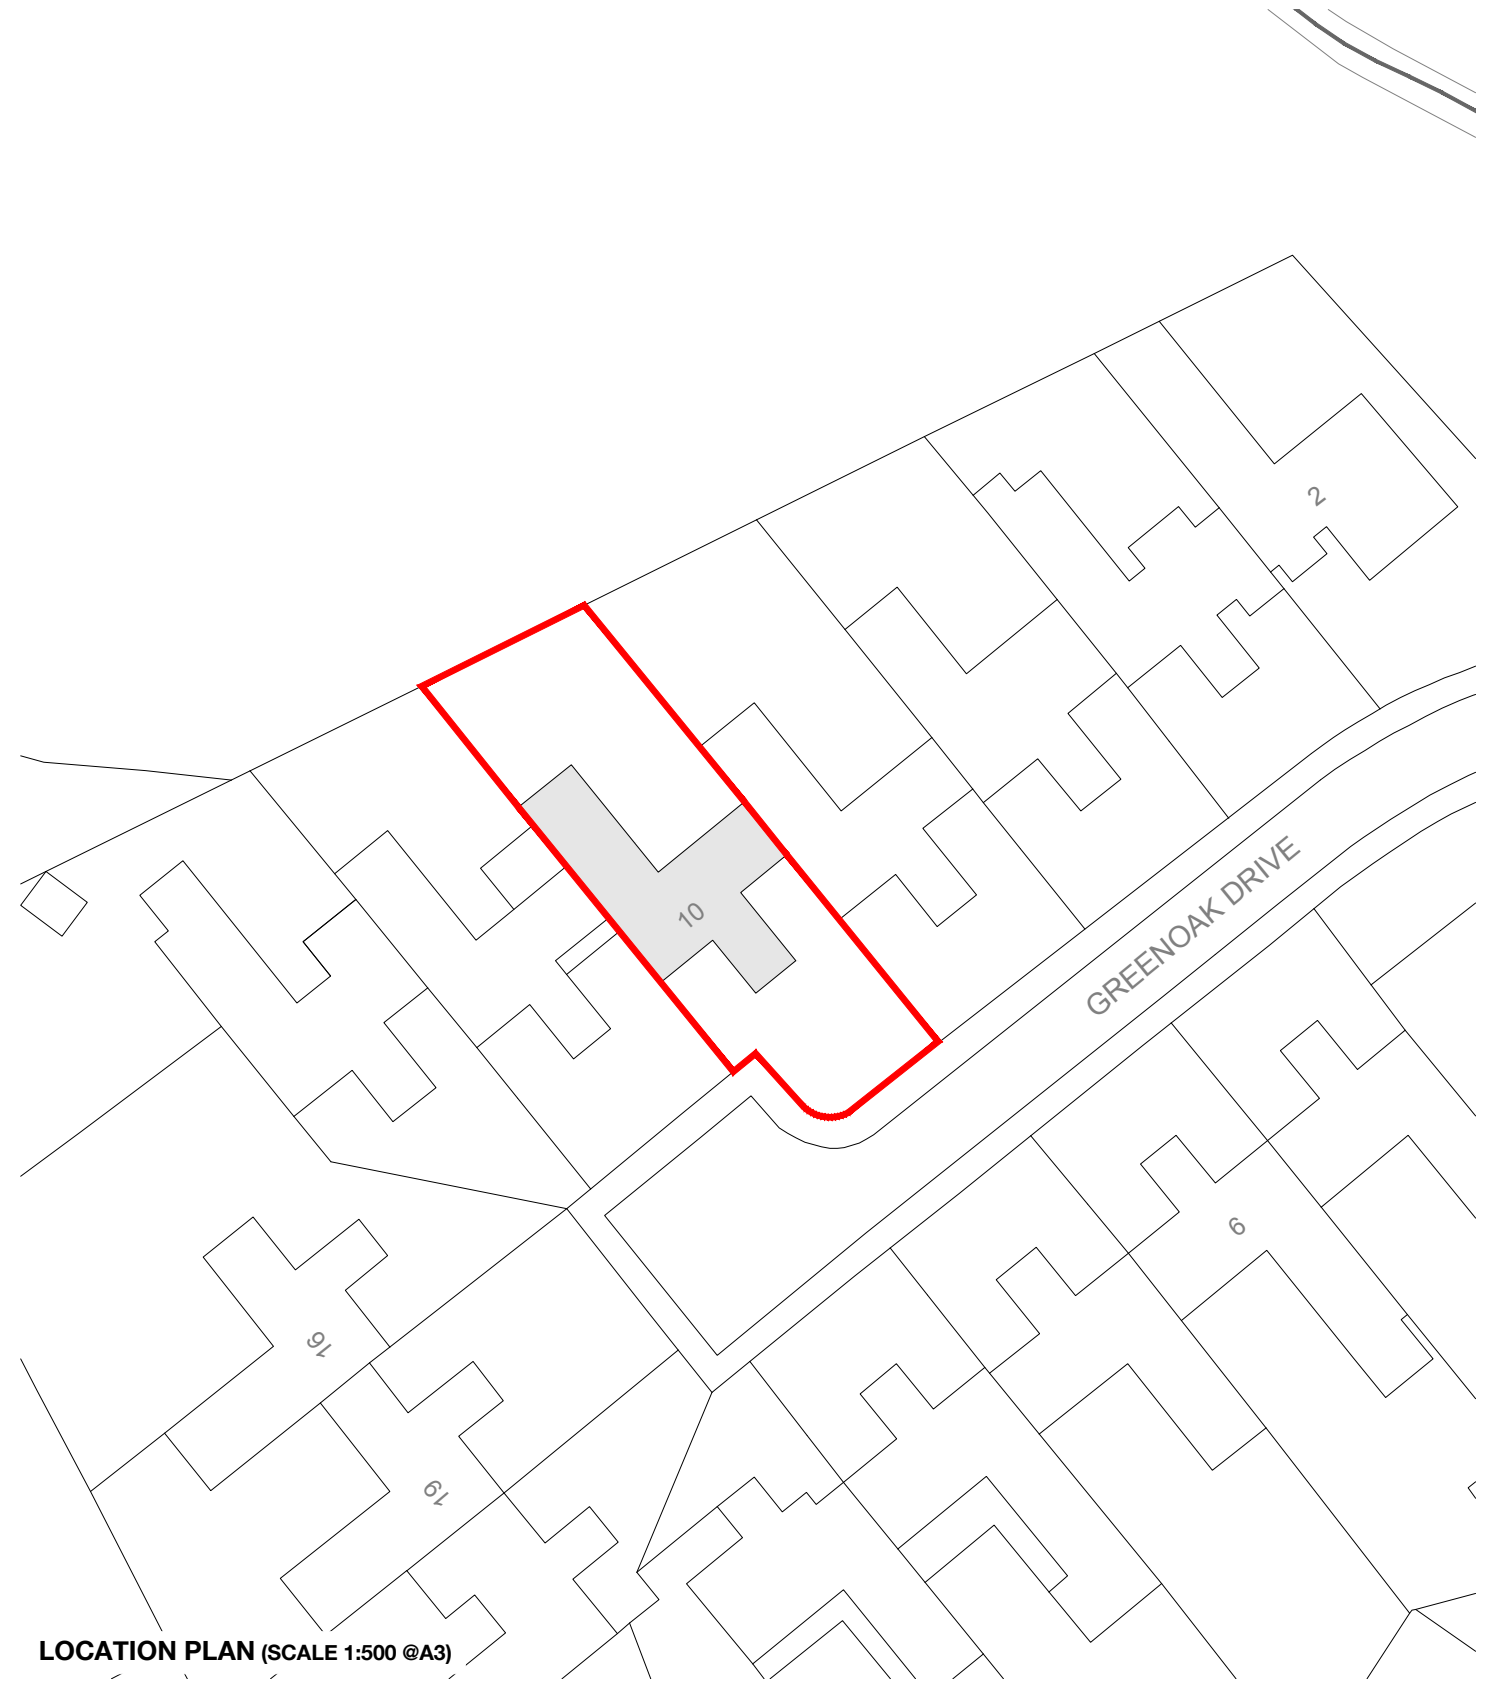


LOCATION PLAN (SCALE 1:500 @A3)

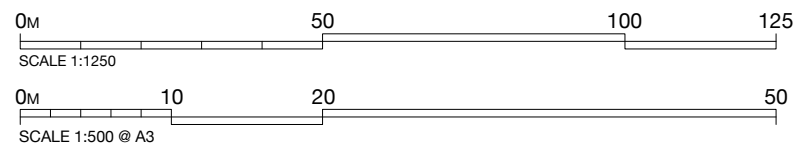

PROJECT / ADDRESS /
GREENOAK DRIVE
10 GREENOAK DRIVE,
SALE
M33 3QA
GAG 365
LOCATION PLAN
1000
RW
GA
23.09.2025
SCALE /
PAPER SIZE /
STATUS /
1:1250
A3
EXISTING

GAGARIN Studio

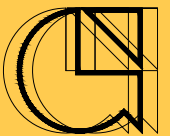



Unit 5
Causey Hall
Dispensary Walk
Halifax
West Yorkshire
HX1 1QR

Tel: 01422 300042
Email: info@gagarinstudio.co.uk
This drawing is copyright ©2025 GAGARIN Studio

SCALE 1:1250
PAPER SIZE A3

PURPOSE OF ISSUE
SURVEY / INFORMATION

SITE PLAN AS EXISTING

 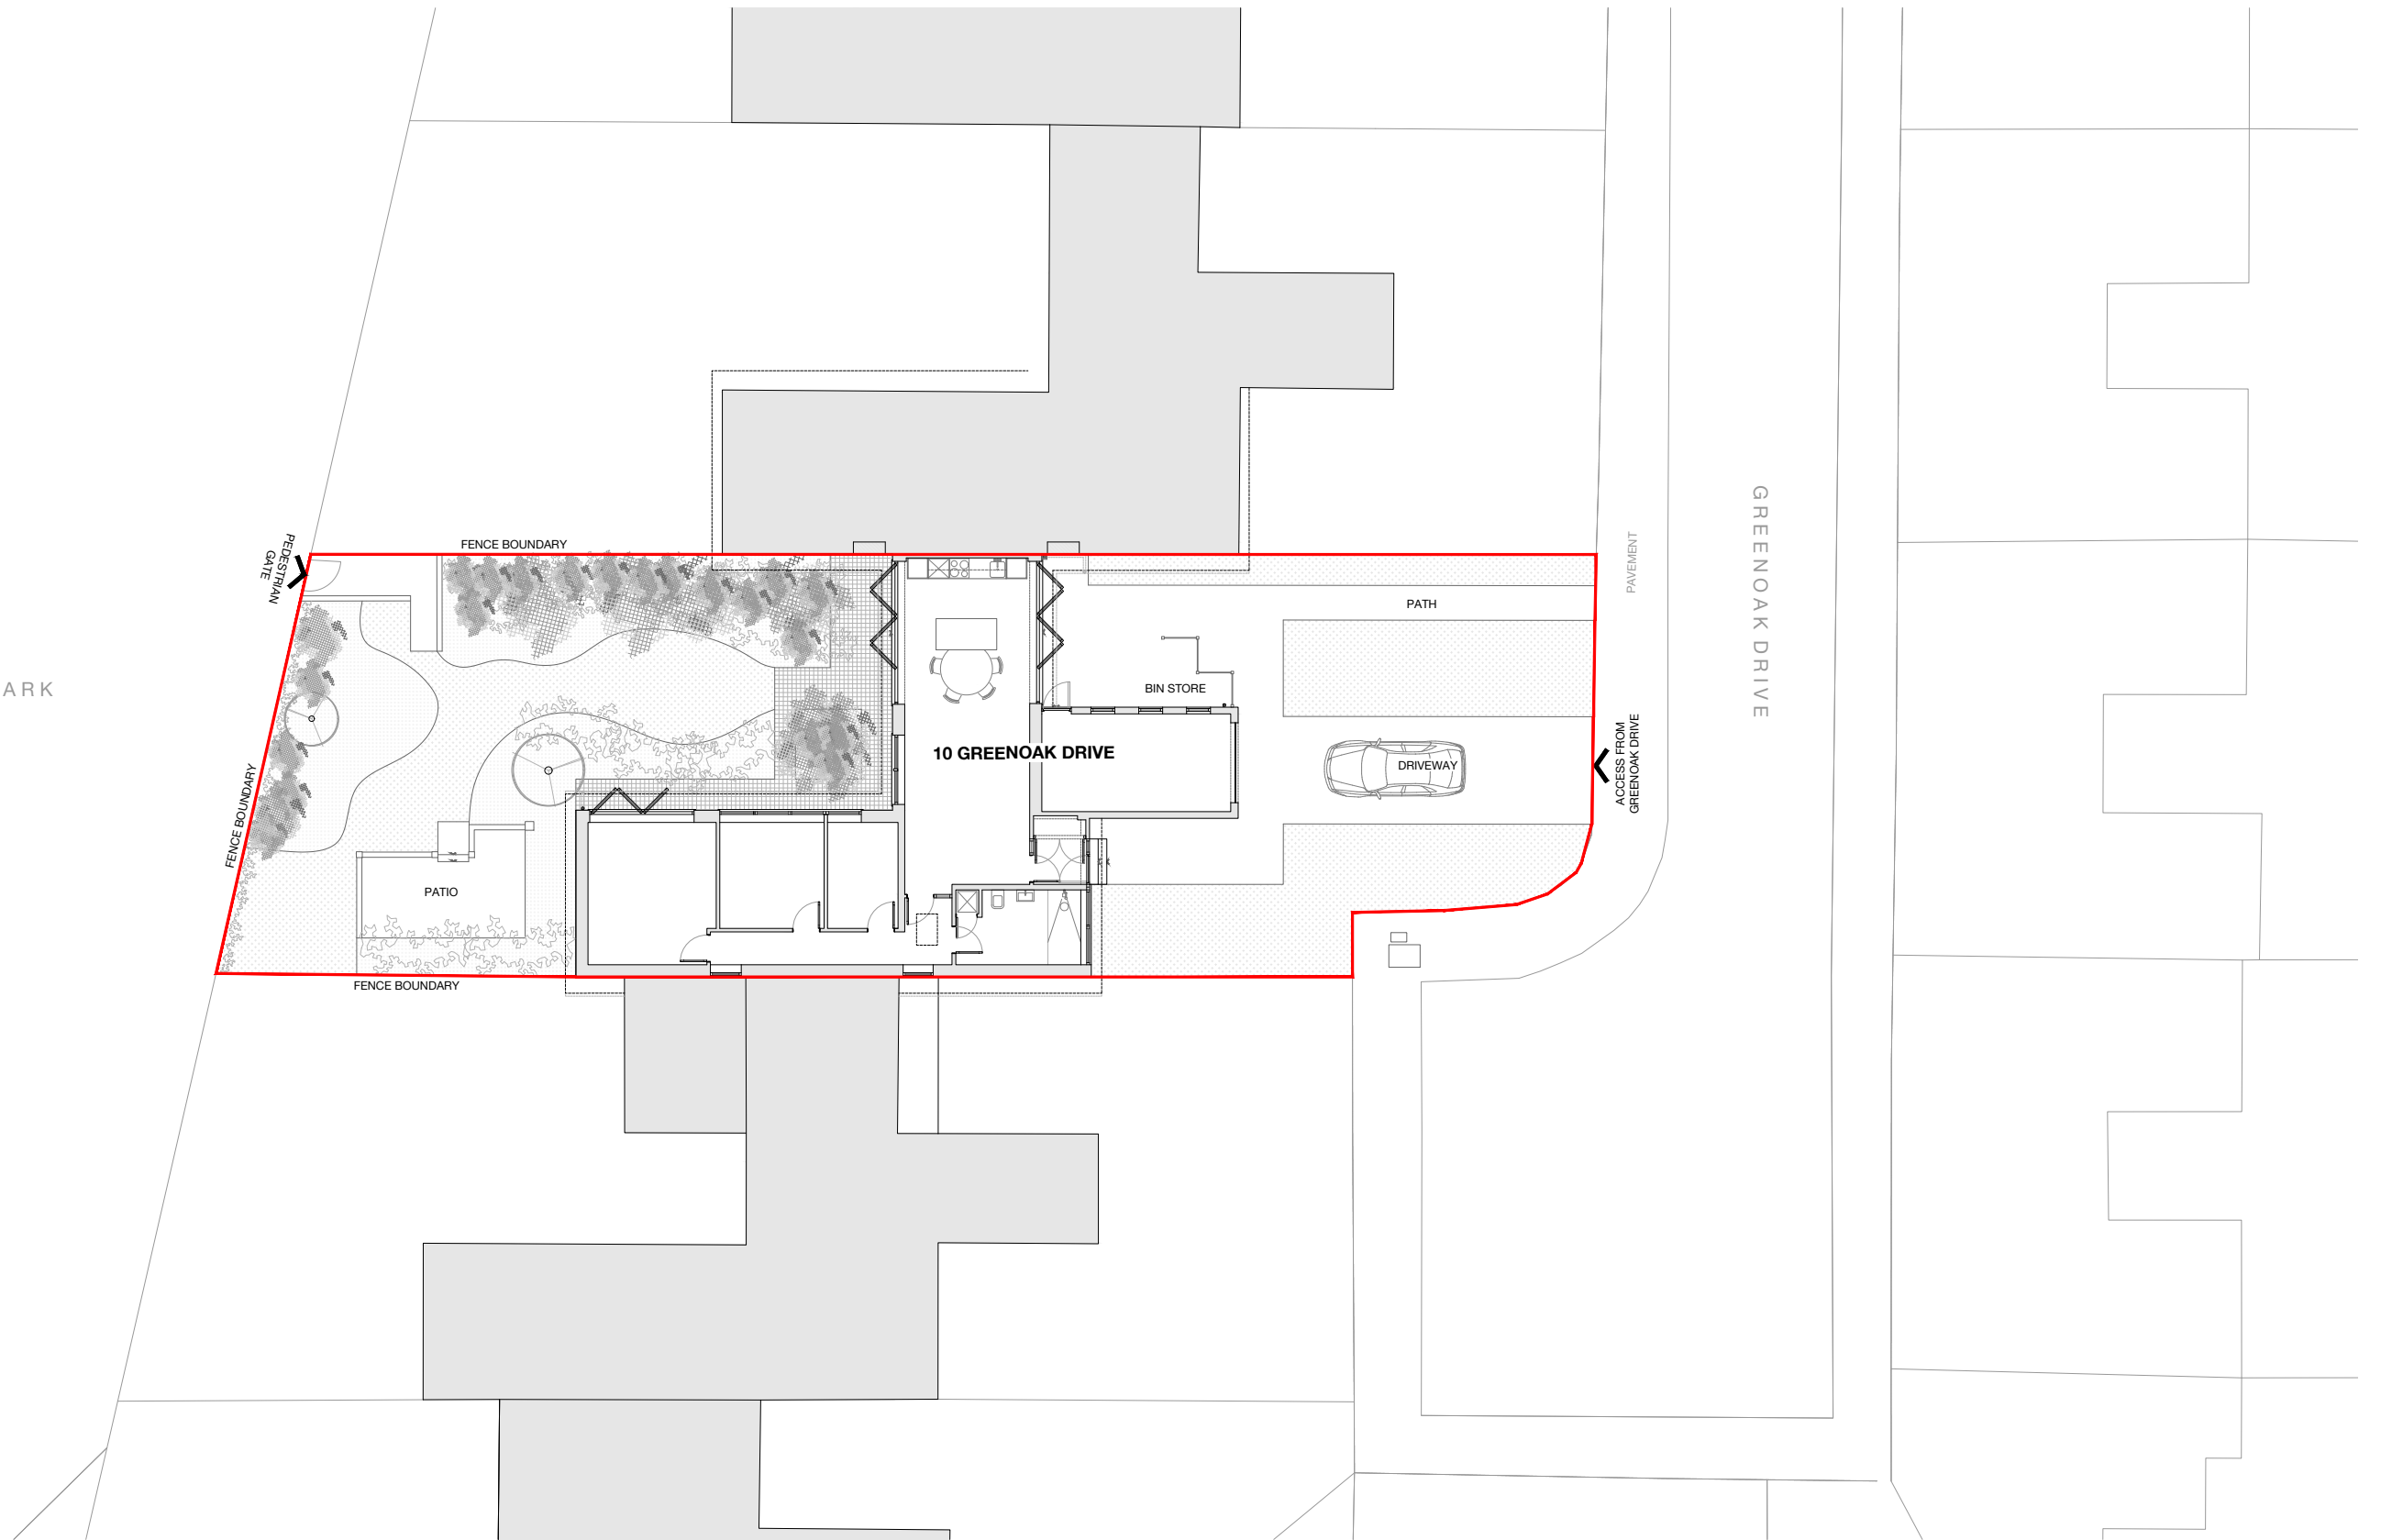

PROJECT / ADDRESS /
GREENOAK DRIVE
10 GREENOAK DRIVE,
SALE
M33 3QA
GAG 365
POSTCODE / JOB No. /
DWG TITLE / DWG No. /
1001
DRAWN BY / RW
CHECKED BY / GA
DATE / 23.09.2025
SCALE / 1:200
PAPER SIZE / A3
STATUS / EXISTING

GAGARIN Studio




Unit 5
Causey Hall
Dispensary Walk
Halifax
West Yorkshire
HX1 1QR


Tel: 01422 300042
Email: info@gagarinstudio.co.uk
This drawing is copyright ©2025 GAGARIN Studio

SCALE 1:200
PAPER SIZE A3

PURPOSE OF ISSUE
SURVEY / INFORMATION

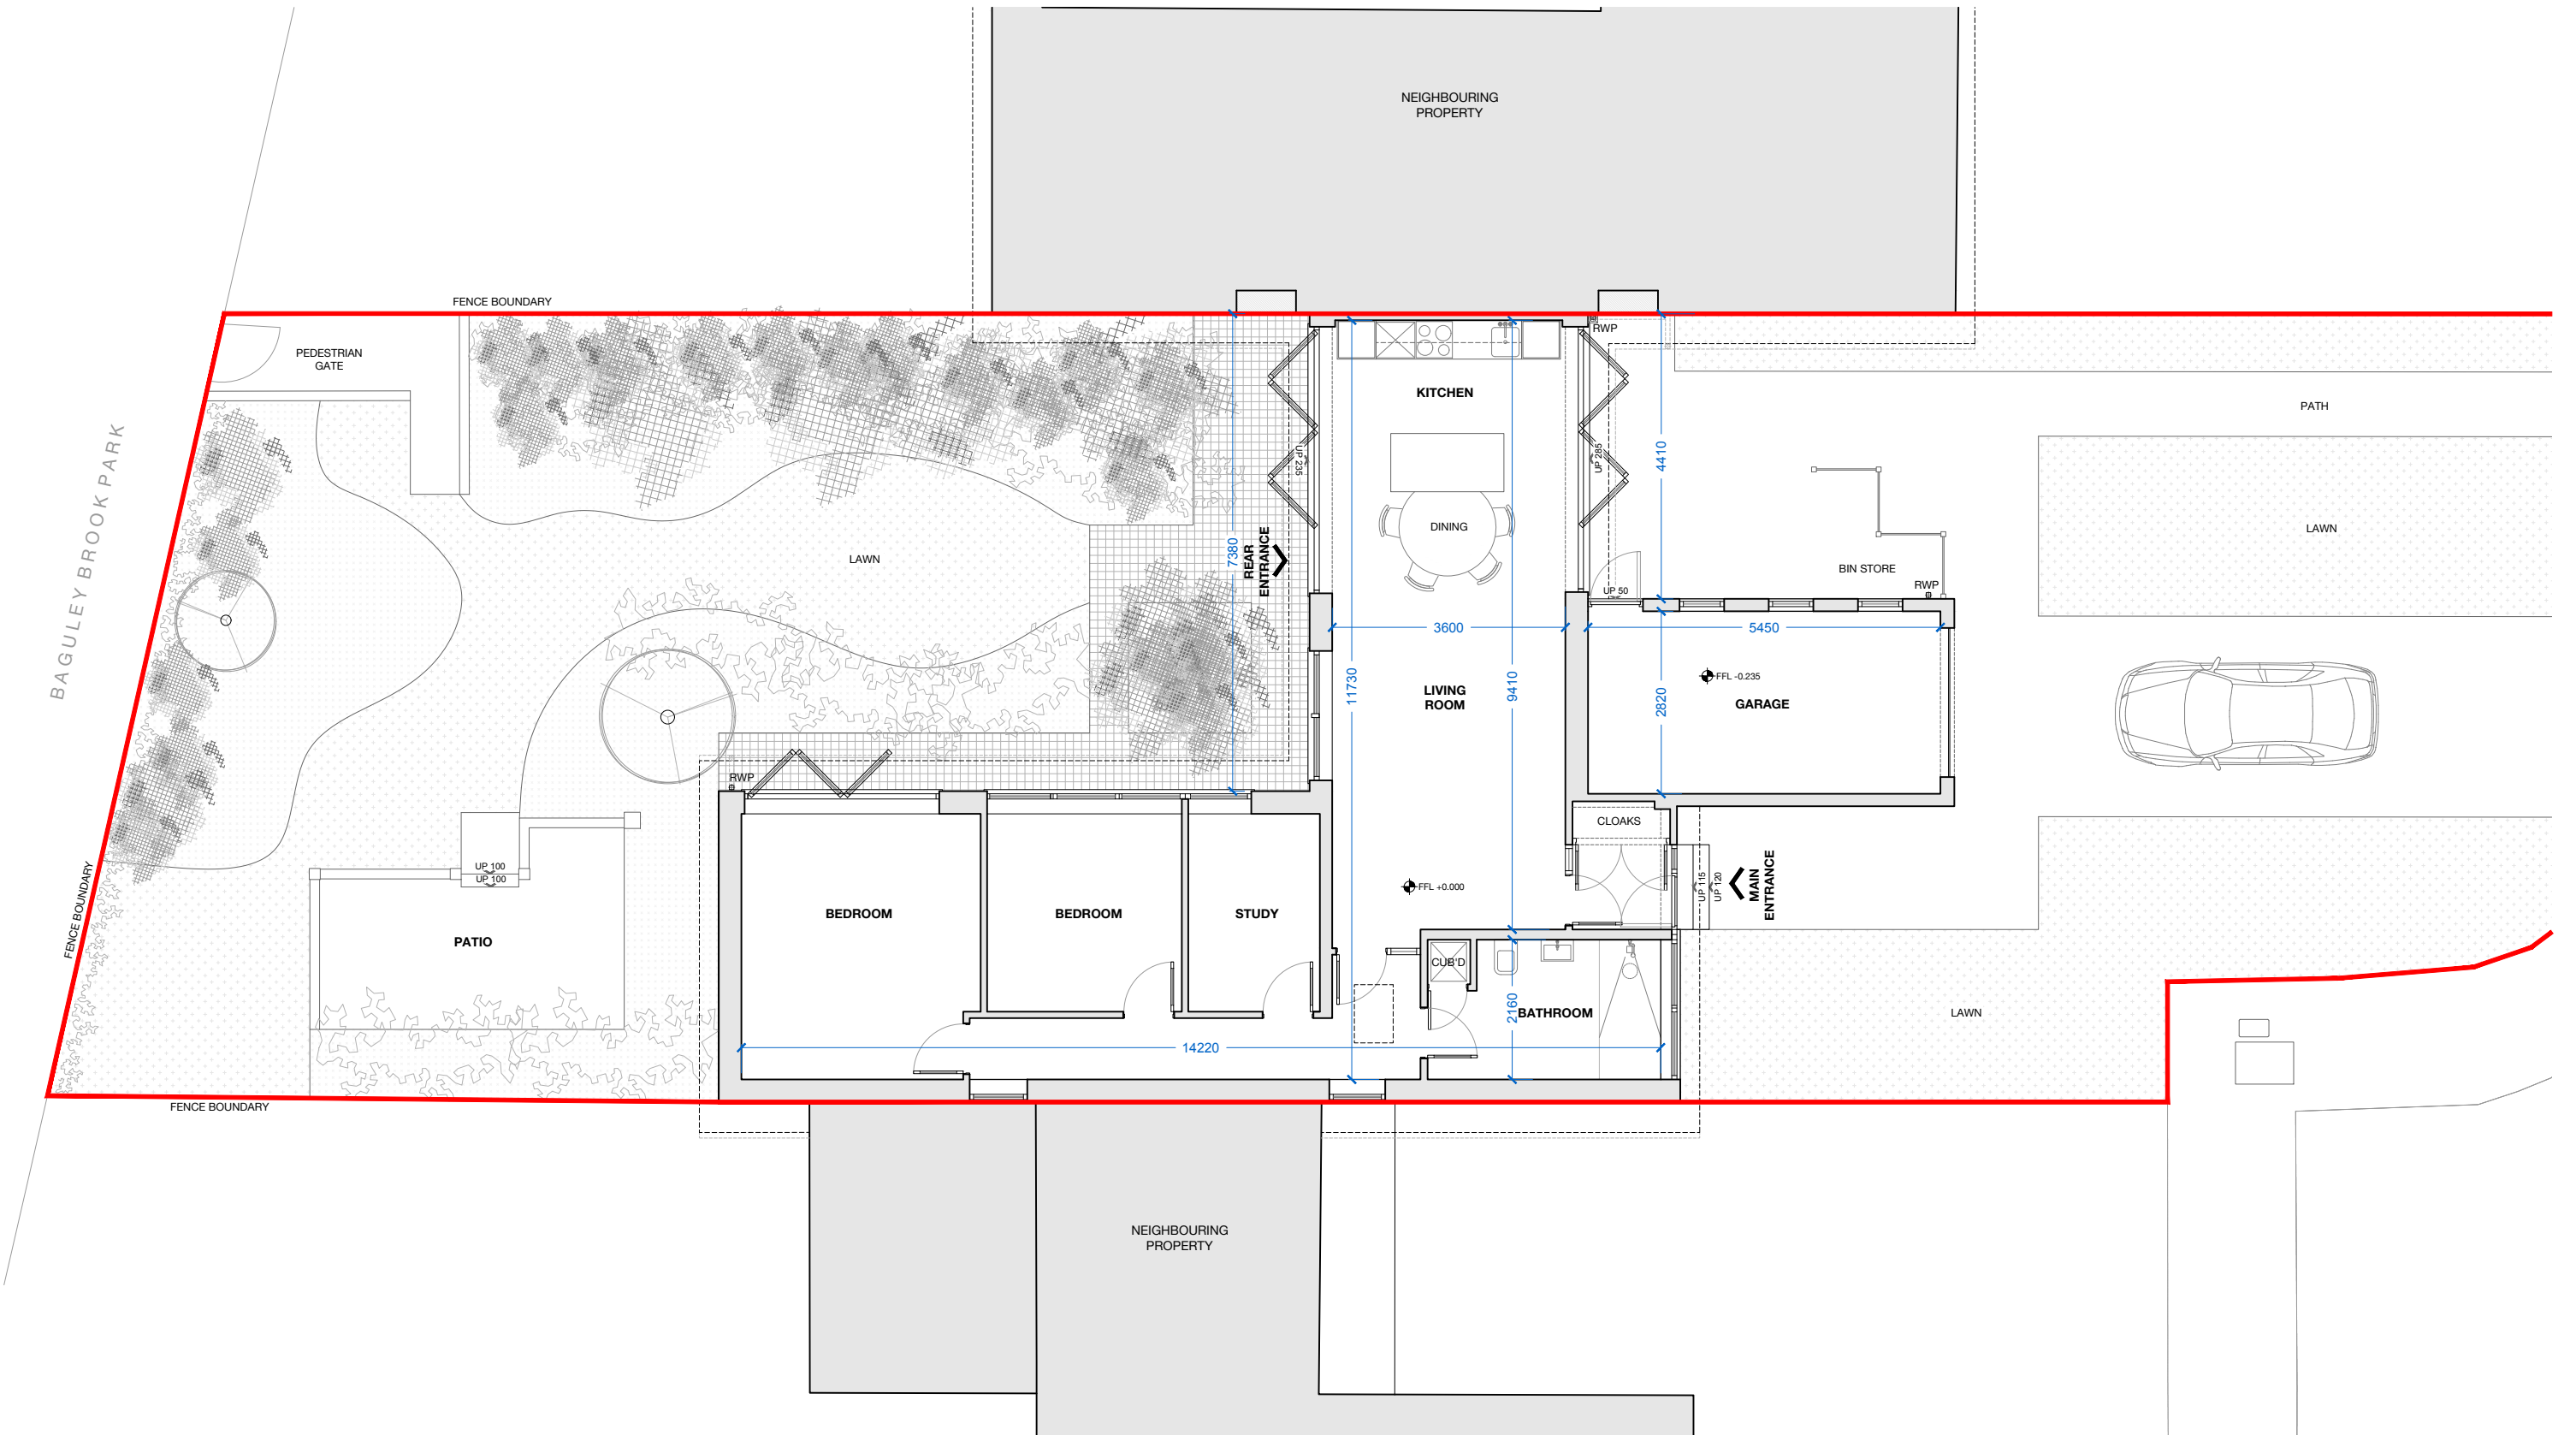


GROUND FLOOR PLAN AS EXISTING

 

PROJECT/
ADDRESS /
POSTCODE /
JOB No. /
DWG TITLE /
DWG No. /
DRAWN BY /
CHECKED BY /
DATE /
SCALE /
PAPER SIZE /
STATUS /

GREENOAK DRIVE
10 GREENOAK DRIVE,
SALE
M33 3QA
GAG 365
GROUND FLOOR PLAN
1200
RW
GA
23.09.2025
1:100
A3
EXISTING

GAGARIN Studio

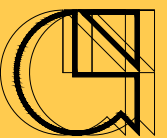


Unit 5
Causey Hall
Dispensary Walk
Halifax
West Yorkshire
HX1 1QR


Tel: 01422 300042
Email: info@gagarinstudio.co.uk
This drawing is copyright ©2025 GAGARIN Studio

SCALE 1:100
PAPER SIZE A3

PURPOSE OF ISSUE
SURVEY / INFORMATION

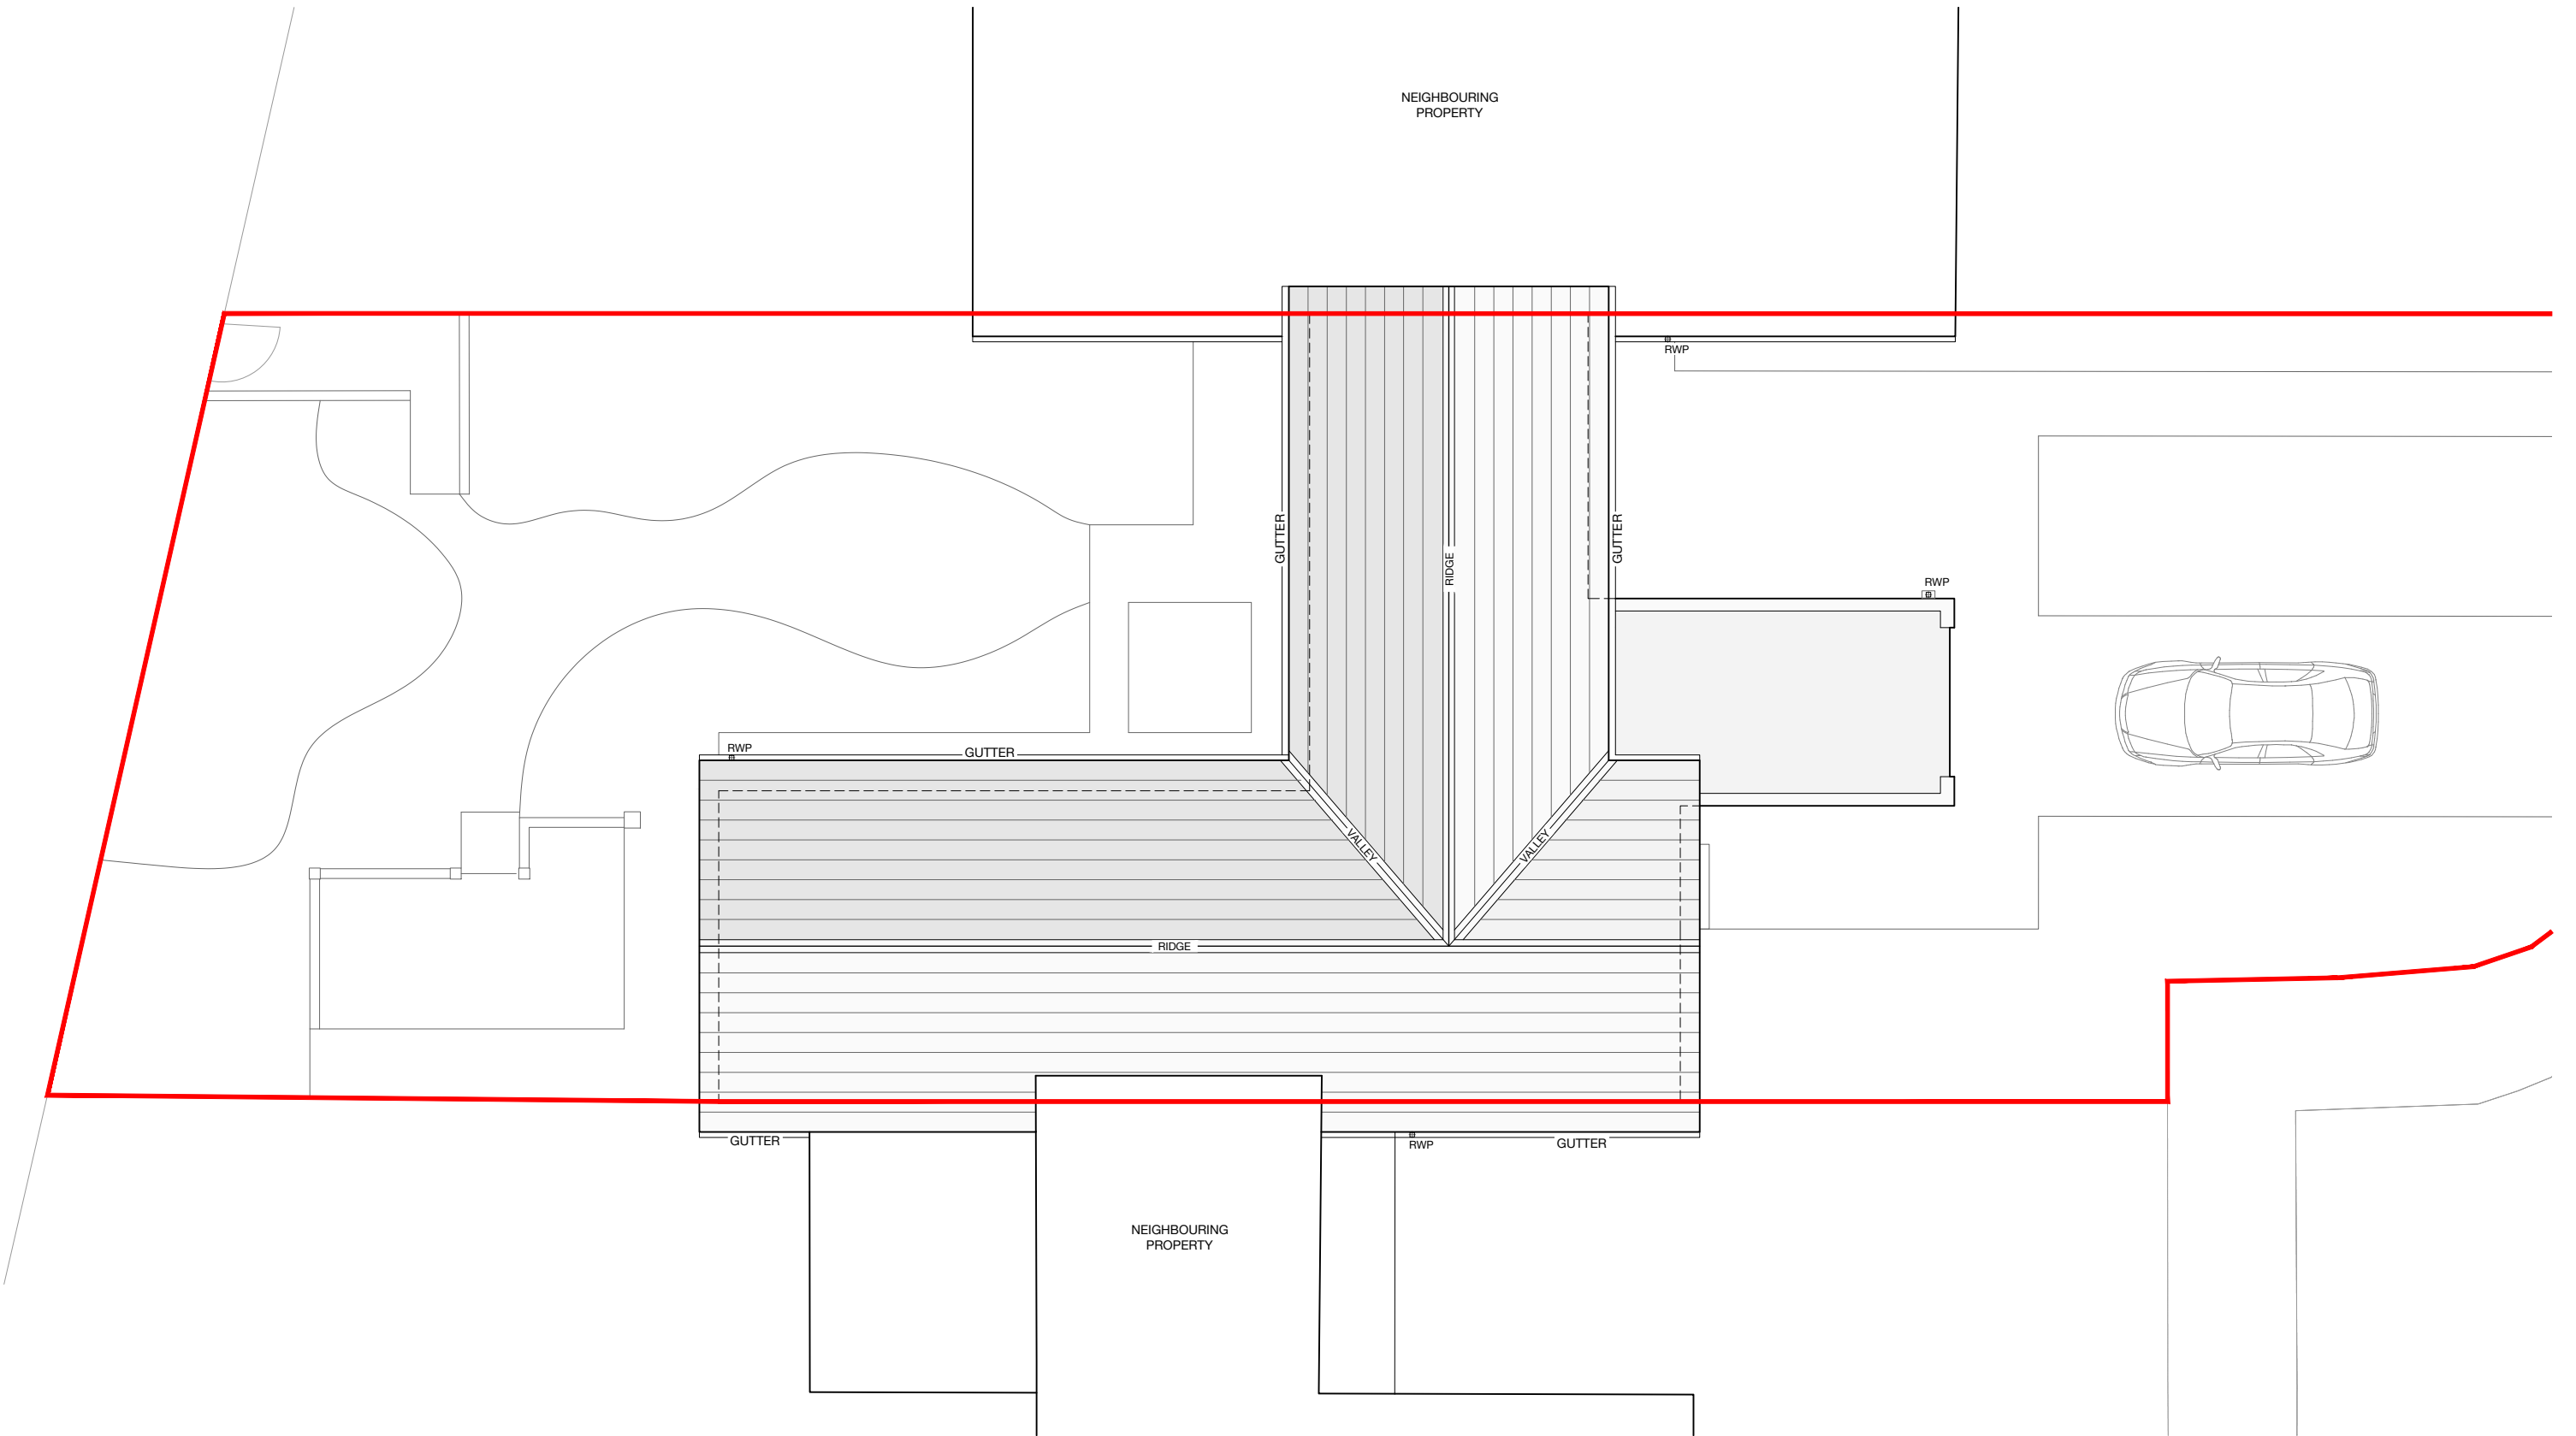

ROOF PLAN AS EXISTING

 

PROJECT/
ADDRESS /
POSTCODE /
JOB No. /
DWG TITLE /
DWG No. /
DRAWN BY /
CHECKED BY /
DATE /
SCALE /
PAPER SIZE /
STATUS /

GREENOAK DRIVE
10 GREENOAK DRIVE,
SALE
M33 3QA
GAG 365
ROOF PLAN
1201
RW
GA
23.09.2025
1:100
A3
EXISTING


GAGARIN Studio

Unit 5
Causey Hall
Dispensary Walk
Halifax
West Yorkshire
HX1 1QR


Tel: 01422 300042
Email: info@gagarinstudio.co.uk
This drawing is copyright ©2025 GAGARIN Studio

SCALE 1:100
PAPER SIZE A3


PURPOSE OF ISSUE
SURVEY / INFORMATION

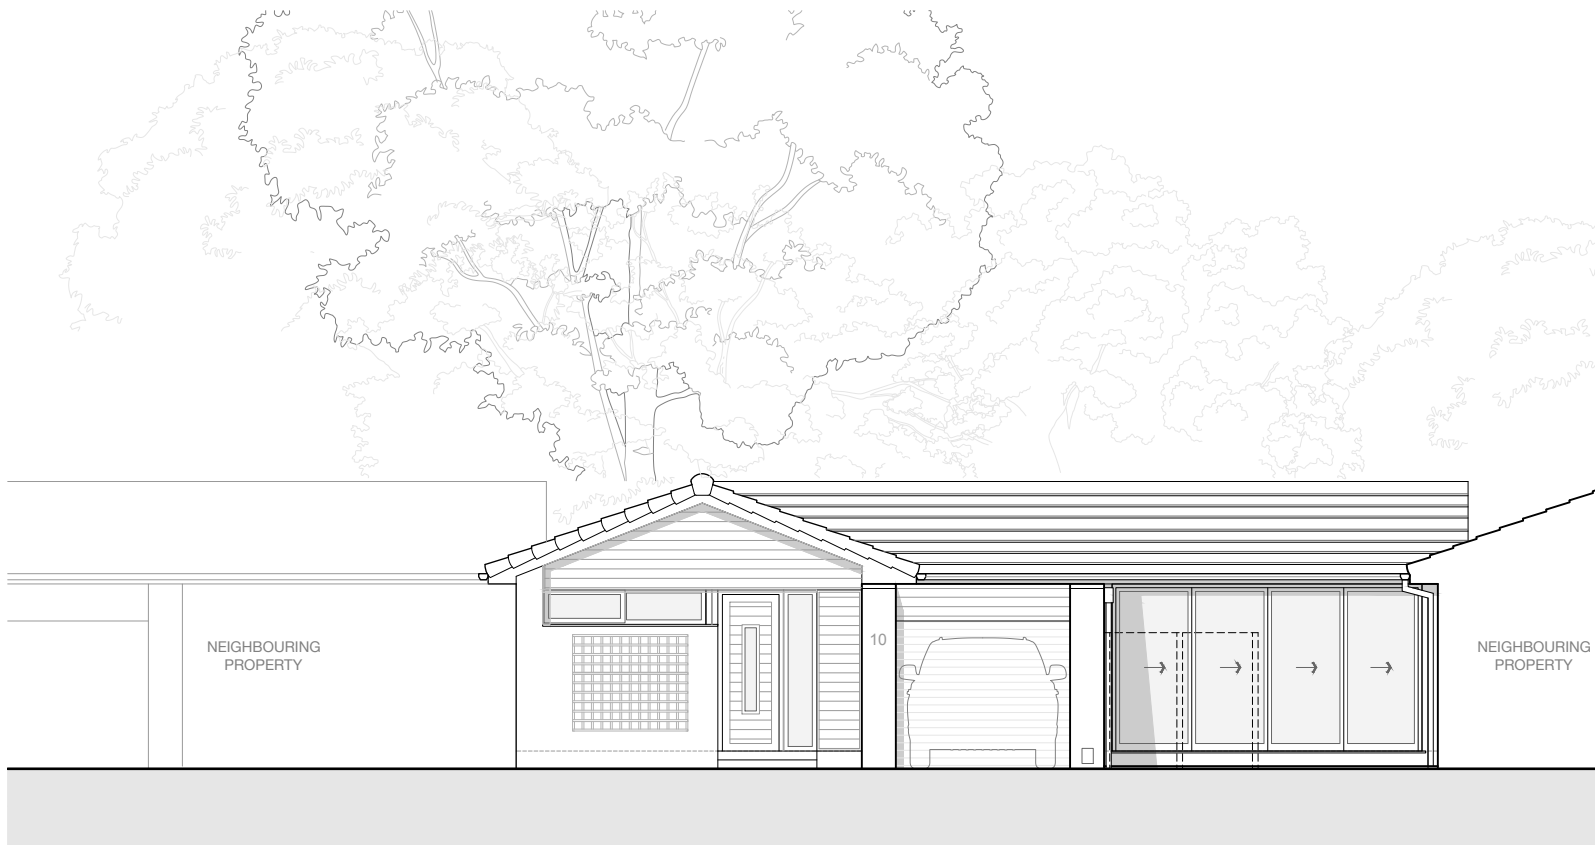

SOUTH ELEVATION AS EXISTING

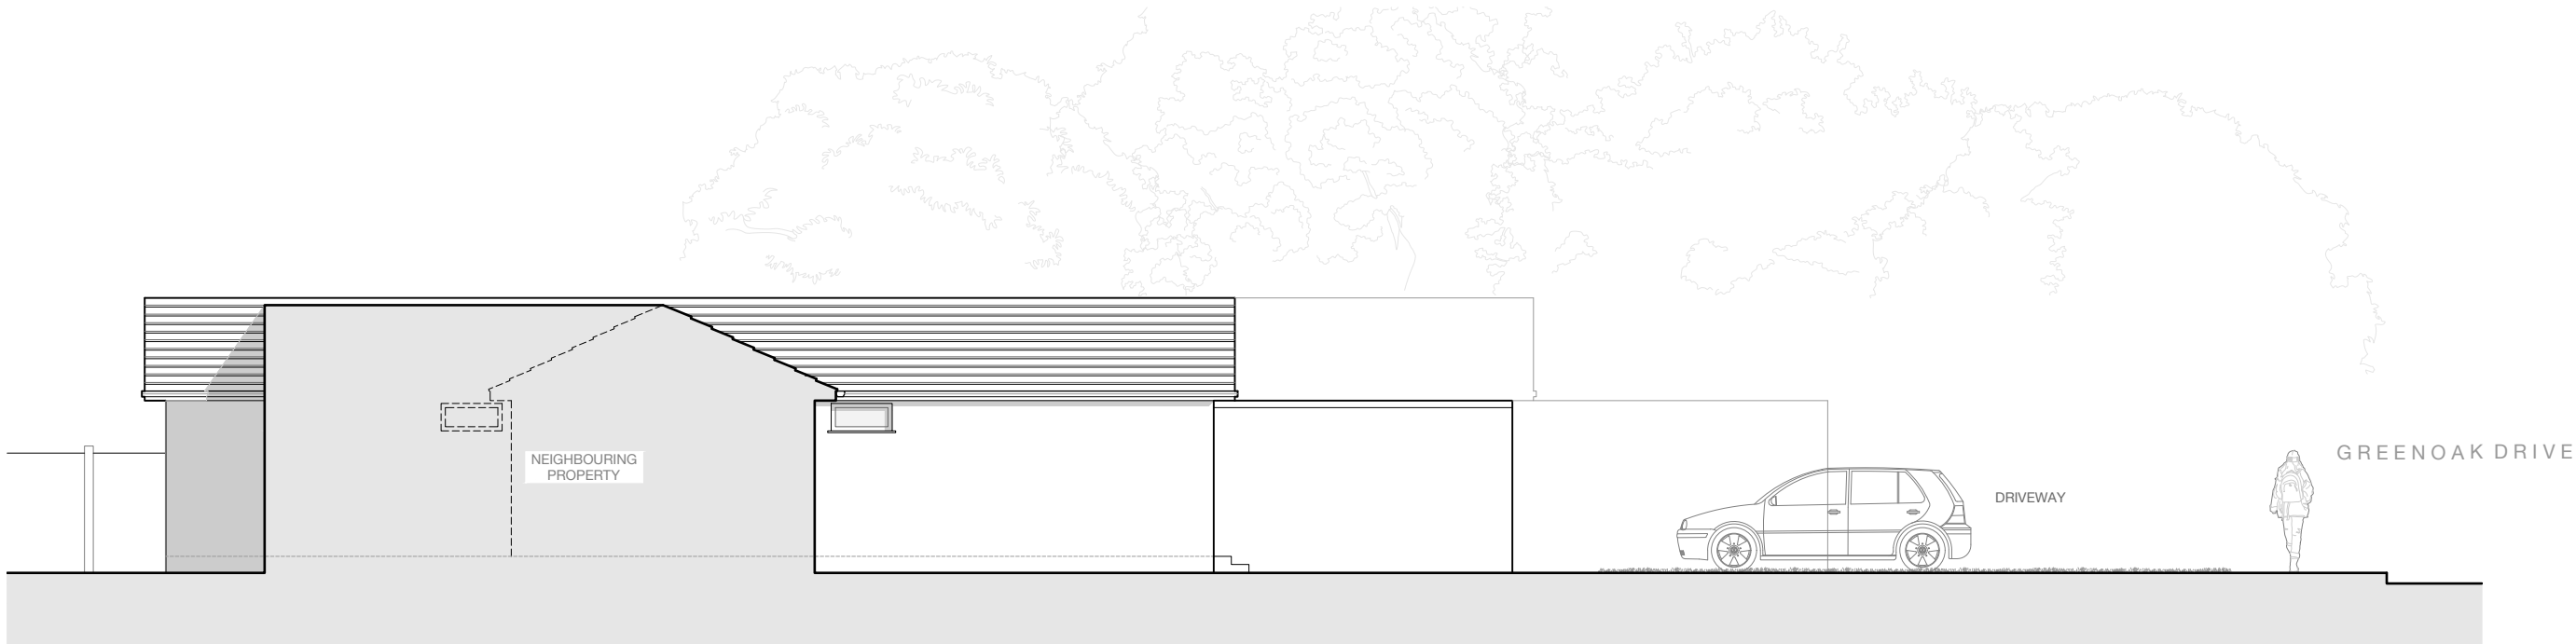

WEST ELEVATION AS EXISTING

 

PROJECT/ ADDRESS / GREENOAK DRIVE
10 GREENOAK DRIVE,
SALE
POSTCODE / M33 3QA
JOB No. / GAG 365
DWG TITLE / SOUTH & WEST ELEVATIONS
DWG No. / 1300
DRAWN BY / RW
CHECKED BY / GA
DATE / 23.09.2025
SCALE / 1:100
PAPER SIZE / A3
STATUS / EXISTING

GAGARIN Studio



Unit 5
Causey Hall
Dispensary Walk
Halifax
West Yorkshire
HX1 1QR


Tel: 01422 300042
Email: info@gagarinstudio.co.uk
This drawing is copyright ©2025 GAGARIN Studio

SCALE 1:100


PAPER SIZE A3

PURPOSE OF ISSUE


SURVEY / INFORMATION

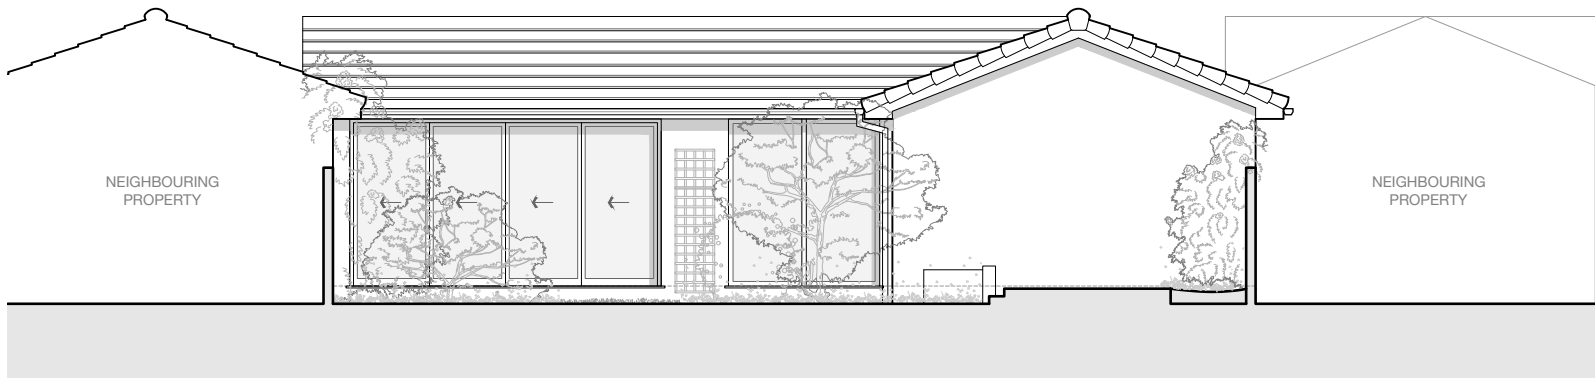

NORTH ELEVATION AS EXISTING

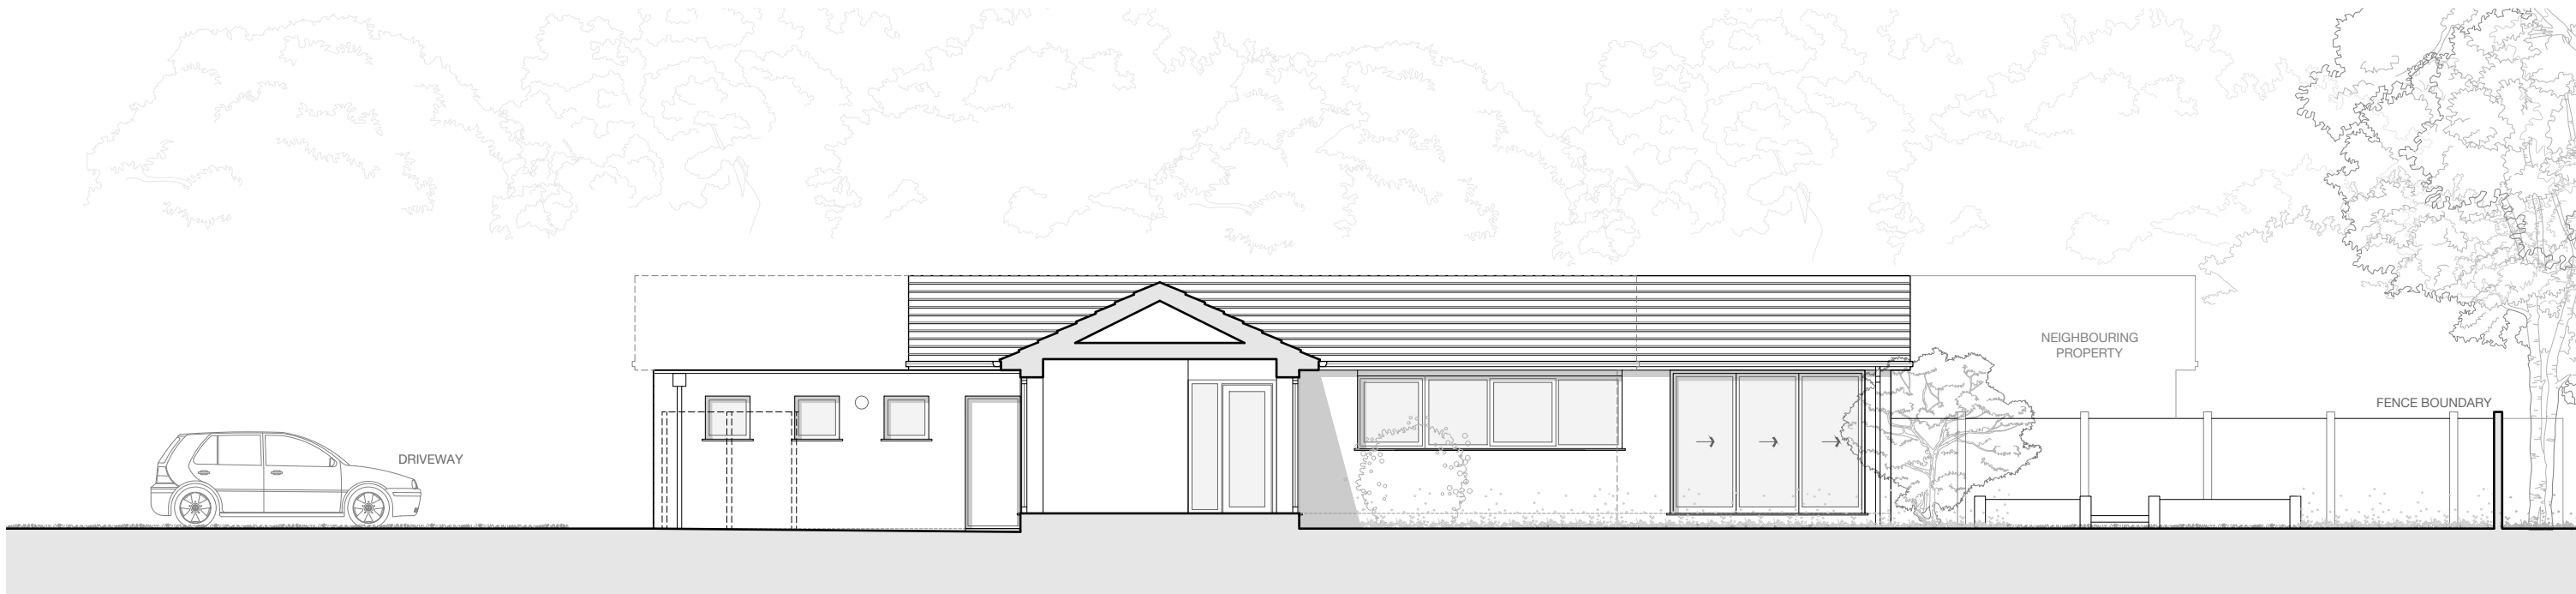

EAST ELEVATION AS EXISTING

 

PROJECT/
ADDRESS /
POSTCODE /
JOB No. /
DWG TITLE /
DWG No. /
DRAWN BY /
CHECKED BY /
DATE /
SCALE /
PAPER SIZE /
STATUS /

GREENOAK DRIVE
10 GREENOAK DRIVE,
SALE
M33 3QA
GAG 365
NORTH & EAST ELEVATIONS
1301
RW
GA
23.09.2025
1:100
A3
EXISTING

GAGARIN Studio



Unit 5
Causey Hall
Dispensary Walk
Halifax
West Yorkshire
HX1 1QR

Tel: 01422 300042
Email: info@gagarinstudio.co.uk
This drawing is copyright ©2025 GAGARIN Studio

SCALE 1:100

PAPER SIZE A3

PURPOSE OF ISSUE
SURVEY / INFORMATION