




EA

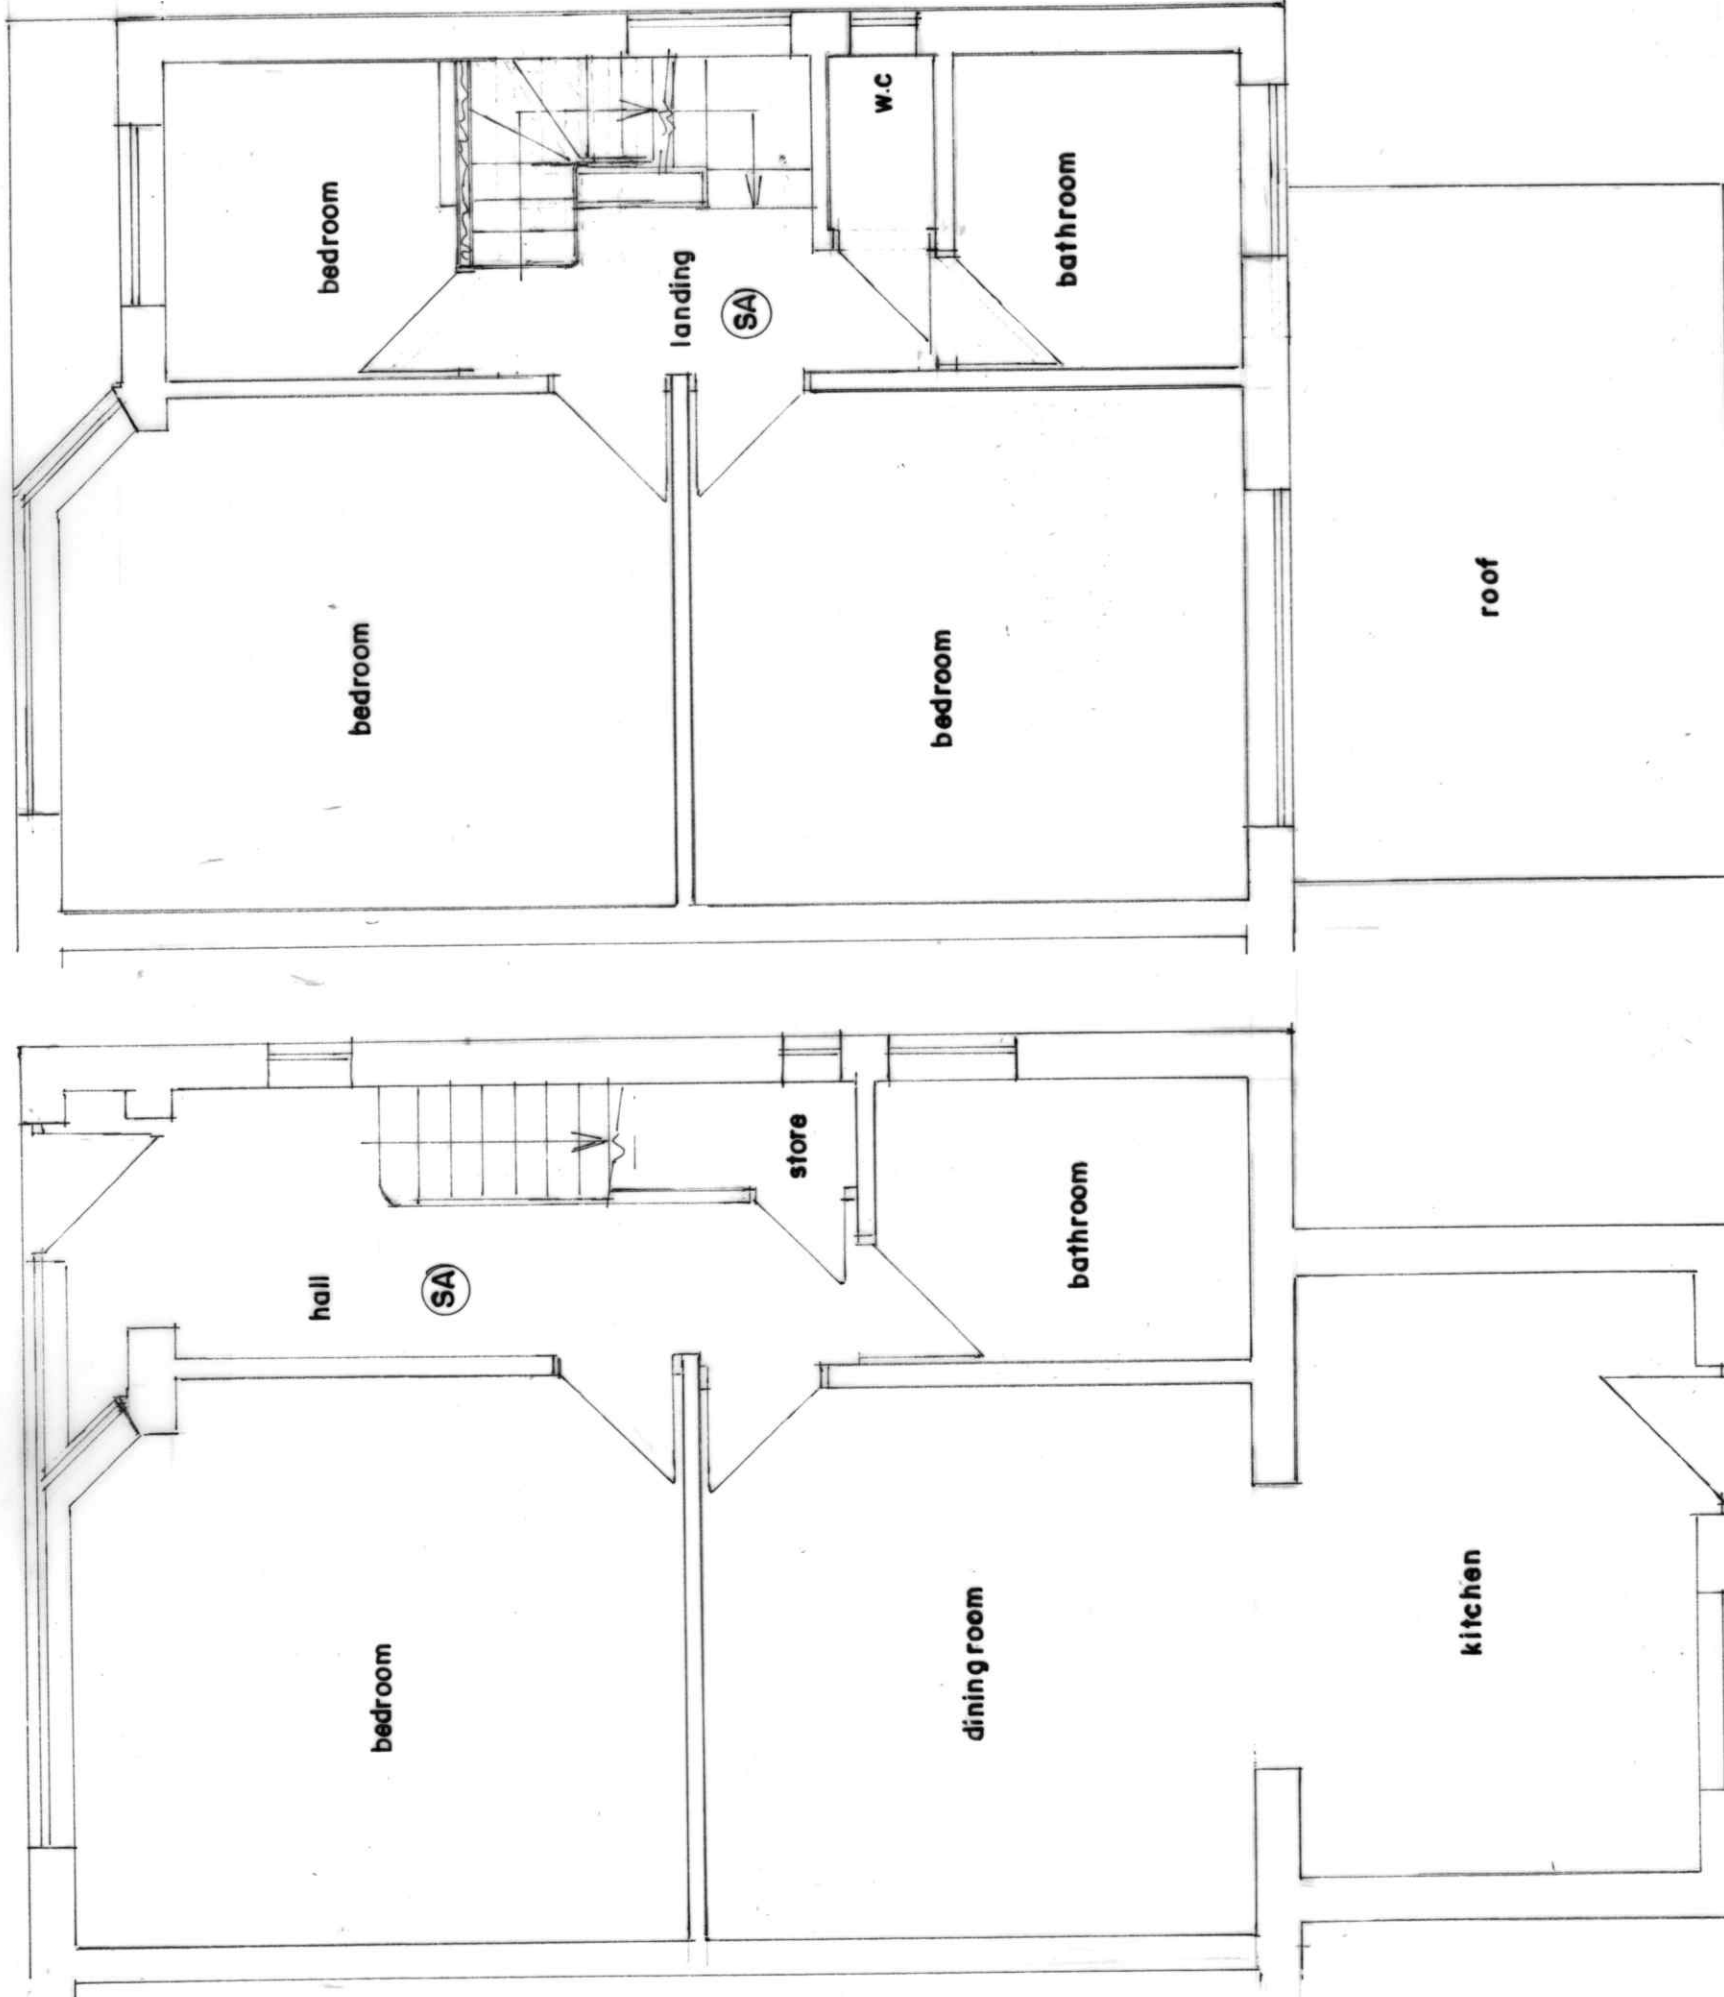

GROUND FLOOR PLAN
(PROPOSED)

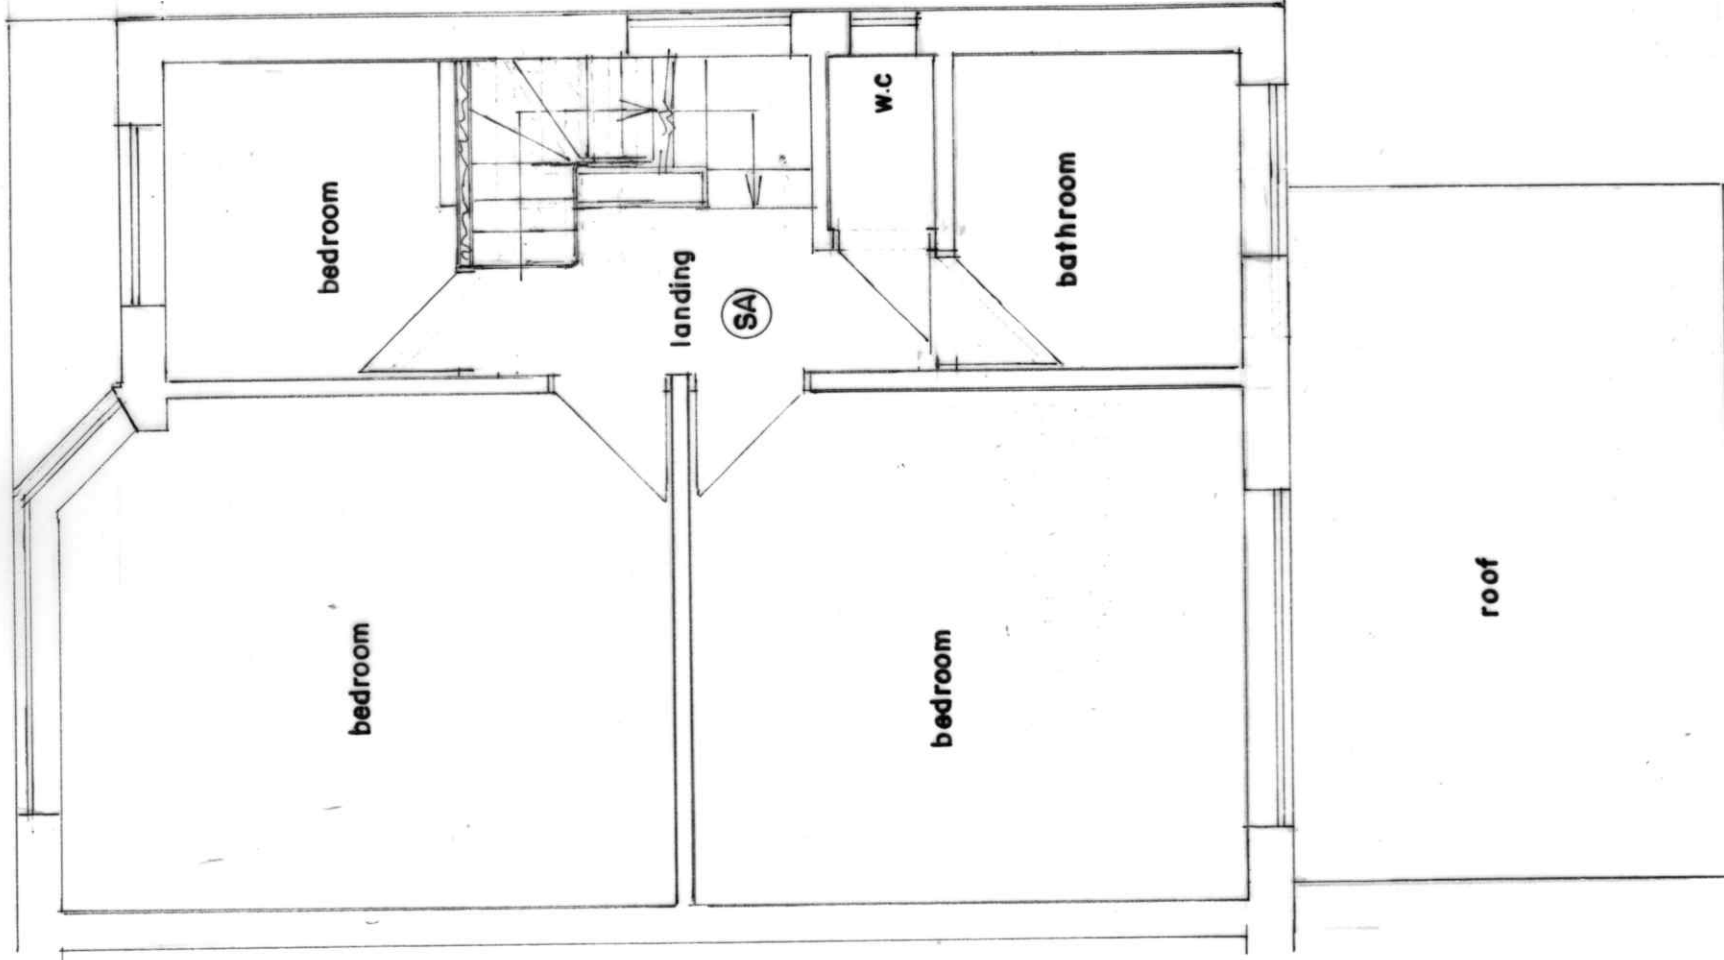

FIRST FLOOR PLAN
(PROPOSED)

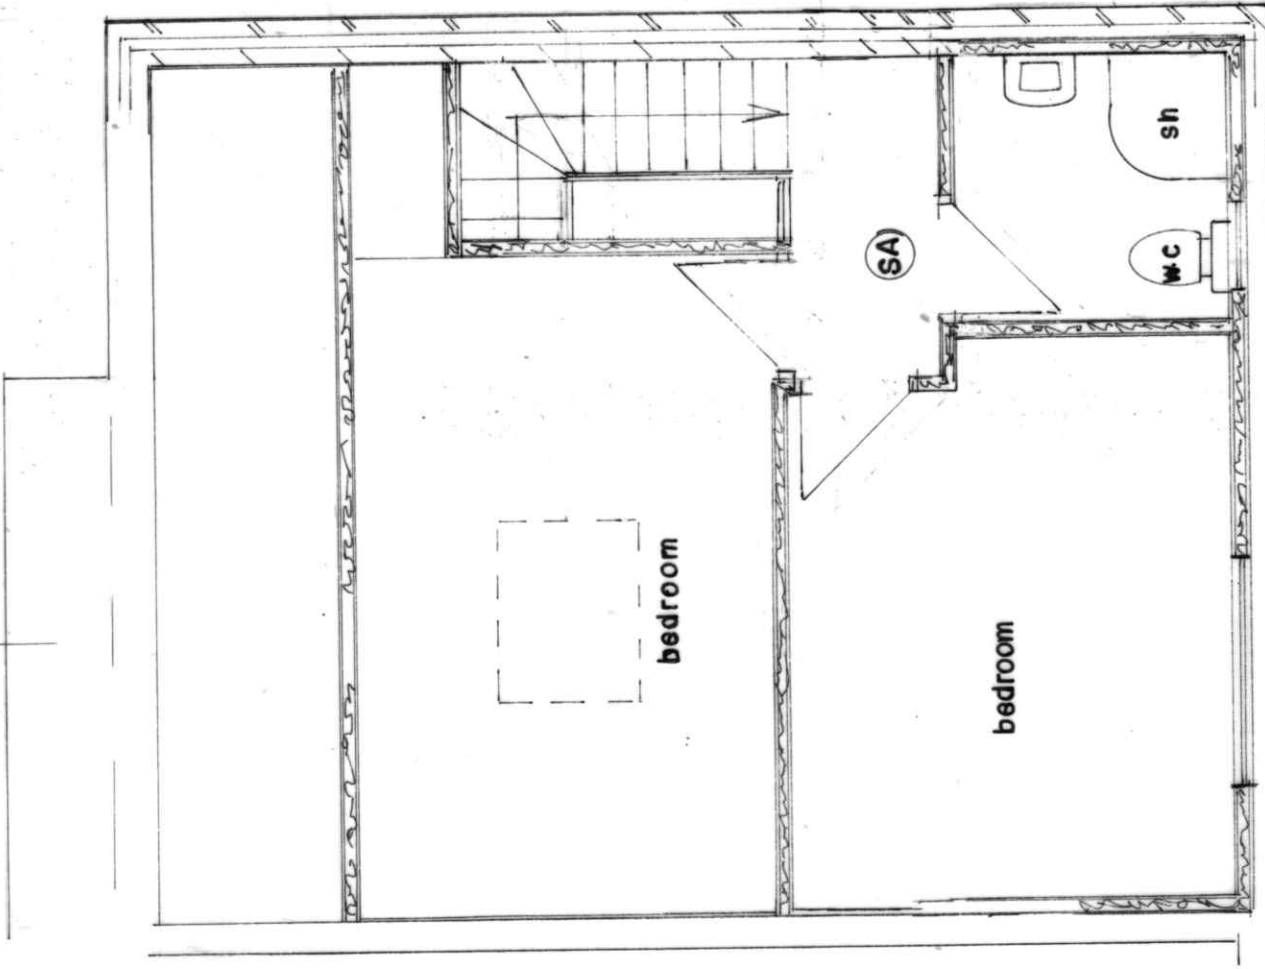

SECOND FLOOR PLAN
(PROPOSED)

BUILDING DESIGN SERVICES

M. FAROOQ

418 Bury Road Rochdale OL11 5EU.

Tel: 01706 712231 Mob: 07967605763

PROPOSED REAR DORMER EXTENSION AND GABLE
WALL AT 8 ELLBOURNE ROAD MANCHESTER M9 8EU

For: Mr NAZIM HUSSAIN

Plan

Scale 1:50

Elevation

Scale 1:100

2364/2