

SHURGARD

SELF-STORAGE

Manchester - 153651

40 - 46 Ashton Old Road, Manchester, M12 6LP, United Kingdom

Signage Planning Pack V2

Pack drawn by: Marc Bayliss
marcb@blazesigns.co.uk

Project Manager: Lyndon Williams
lyndonw@blazesigns.co.uk

REVISIONS

VERSION:	PAGE(S):	ALTERATION:	DRAWN BY:	DATE:
1	ALL	FIRST ISSUE	M.BAYLISS	23/10/2025
2	4/5	SIGN 4 RELOCATED	B.SULLIVAN	07/11/2025



www.blaze-signs.com

Scale 1:1250 @ A3
0 5 10 20 30 40 50
M

KEY:

Site Location

Boundary line

 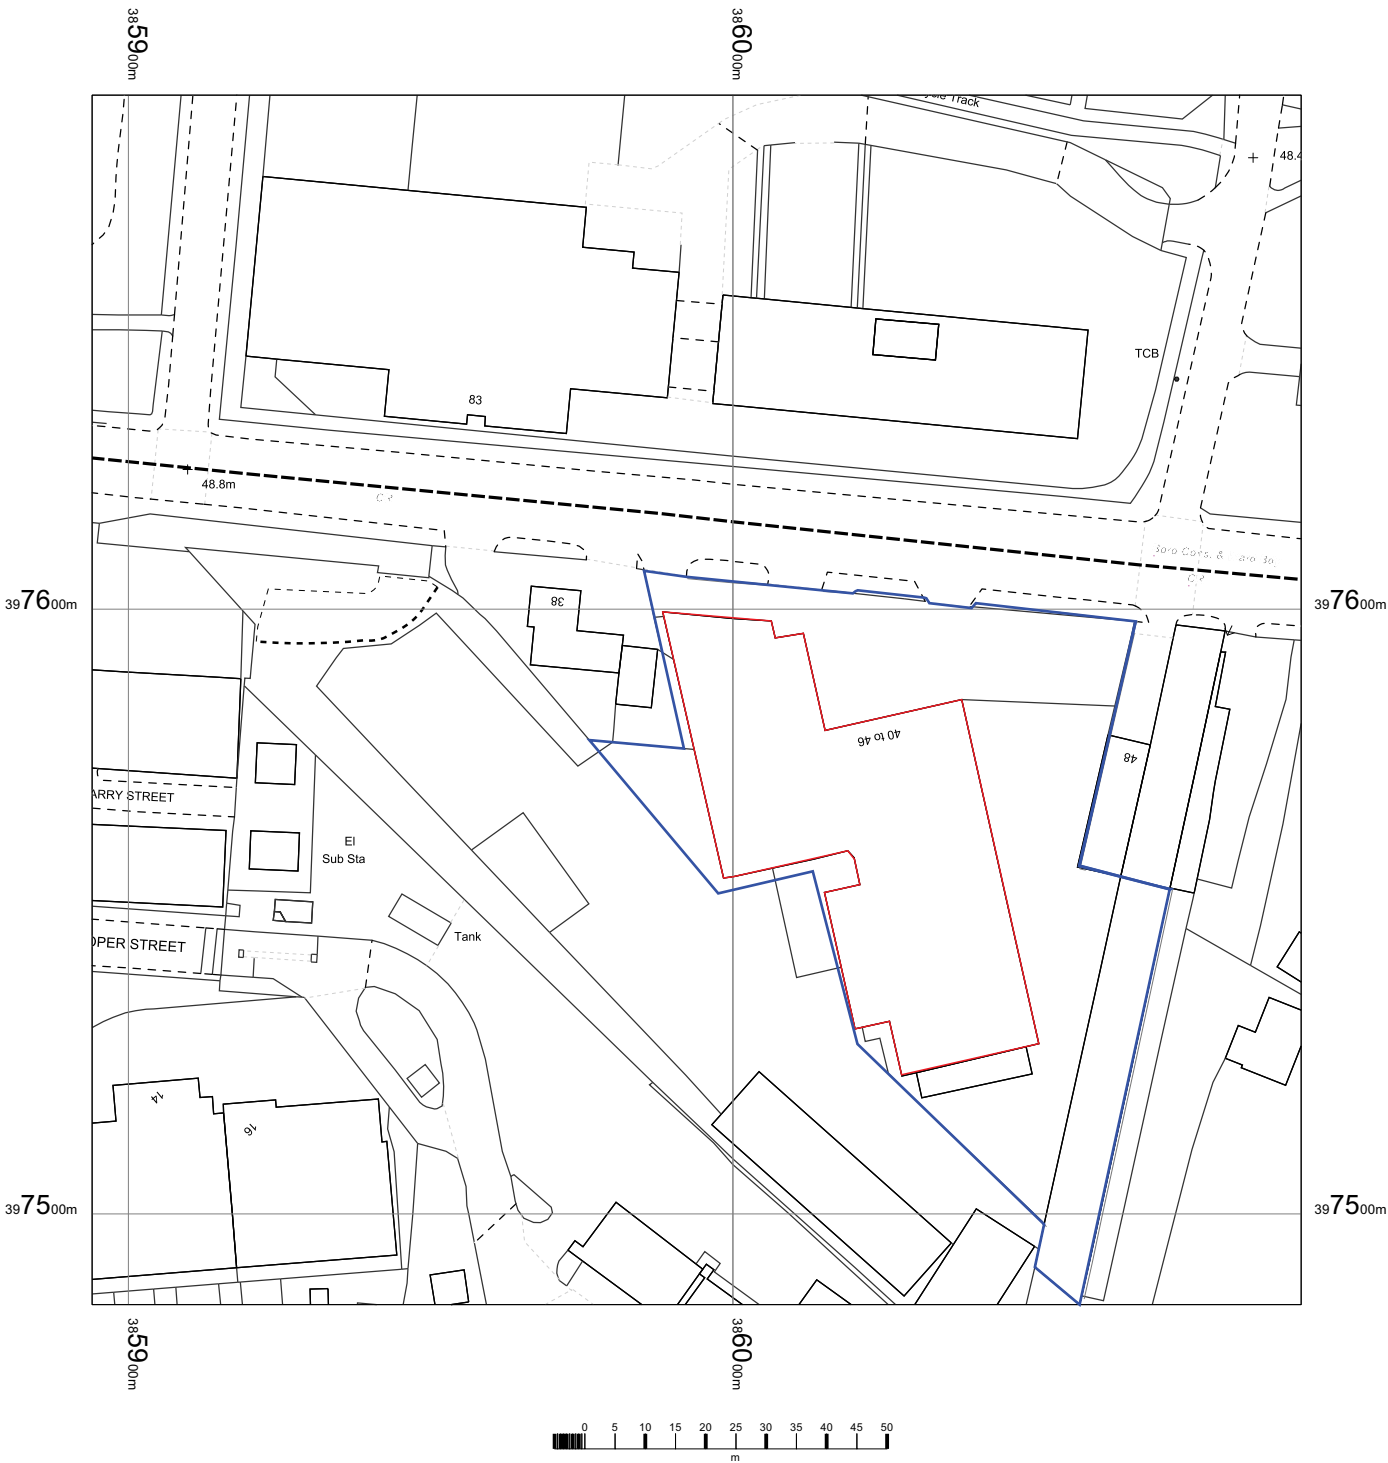

40-46 Ashton Old Road,
Manchester,
M12 6LP,
United Kingdom



OS MasterMap 1250/2500/10000 scale
Monday, October 20, 2025, ID: CM-01246690
www.centremapslive.co.uk

1:1250 scale print at A4, Centre: 385994 E, 397585 N

© Crown Copyright Ordnance Survey. Licence no.
AC0000849896

www.blaze-signs.com

Scale 1:500 @ A3
0 2 4 8 12 16 20 M

 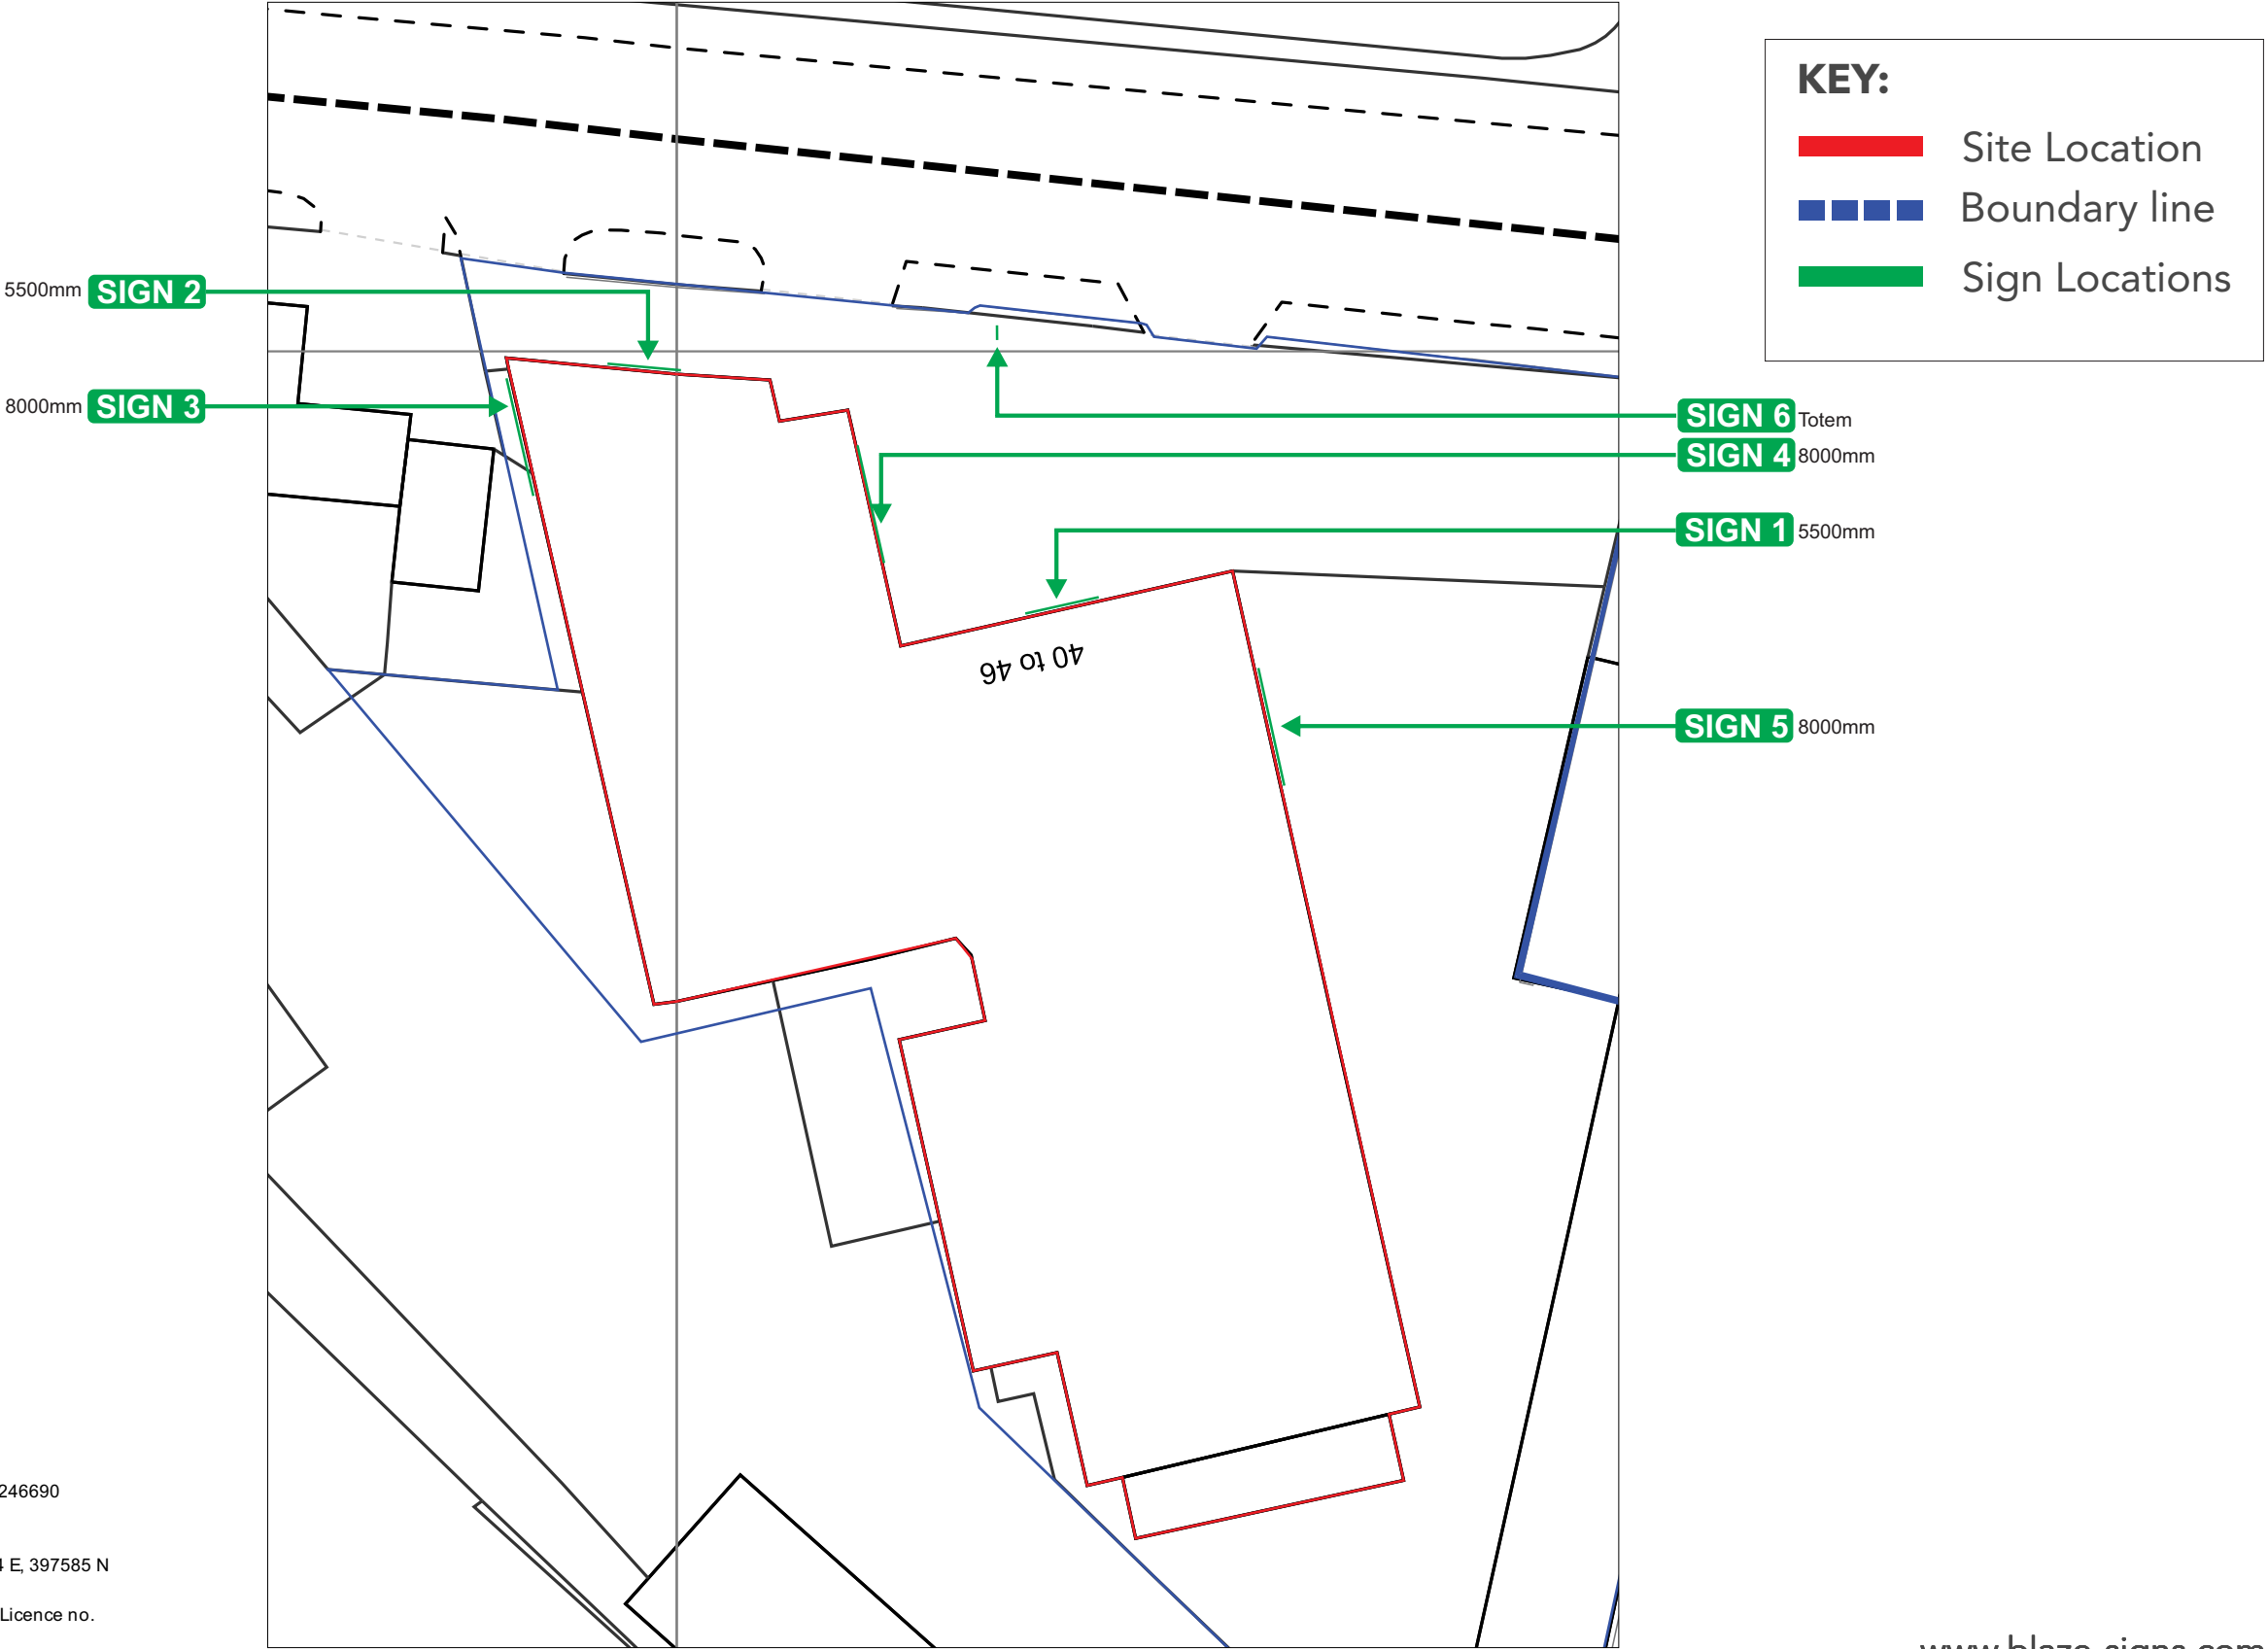

40-46 Ashton Old Road,
Manchester,
M12 6LP,
United Kingdom

OS MasterMap
Monday, October 20, 2025, ID: CM-01246690
www.centremapslive.co.uk

1:500 scale print at A4, Centre: 385994 E, 397585 N


©Crown Copyright Ordnance Survey. Licence no.
AC0000849896

www.blaze-signs.com


5-OFF

FLAT CUT SATIN WHITE/BLACK 3MM ACM LETTERS, WITH LIGHT TROUGH


EAST ELEVATION

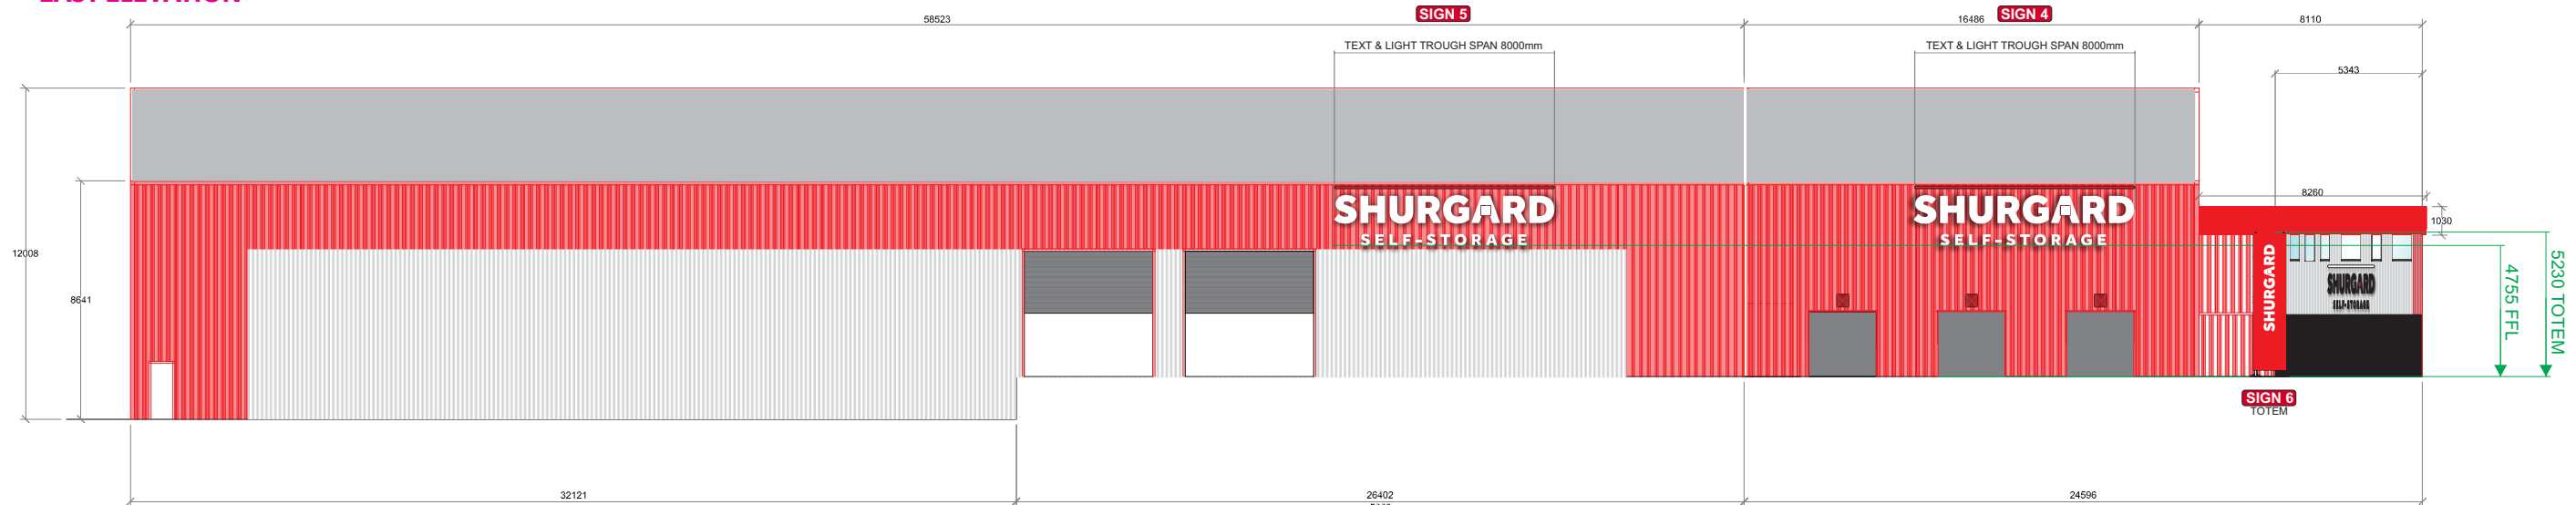

WEST ELEVATION

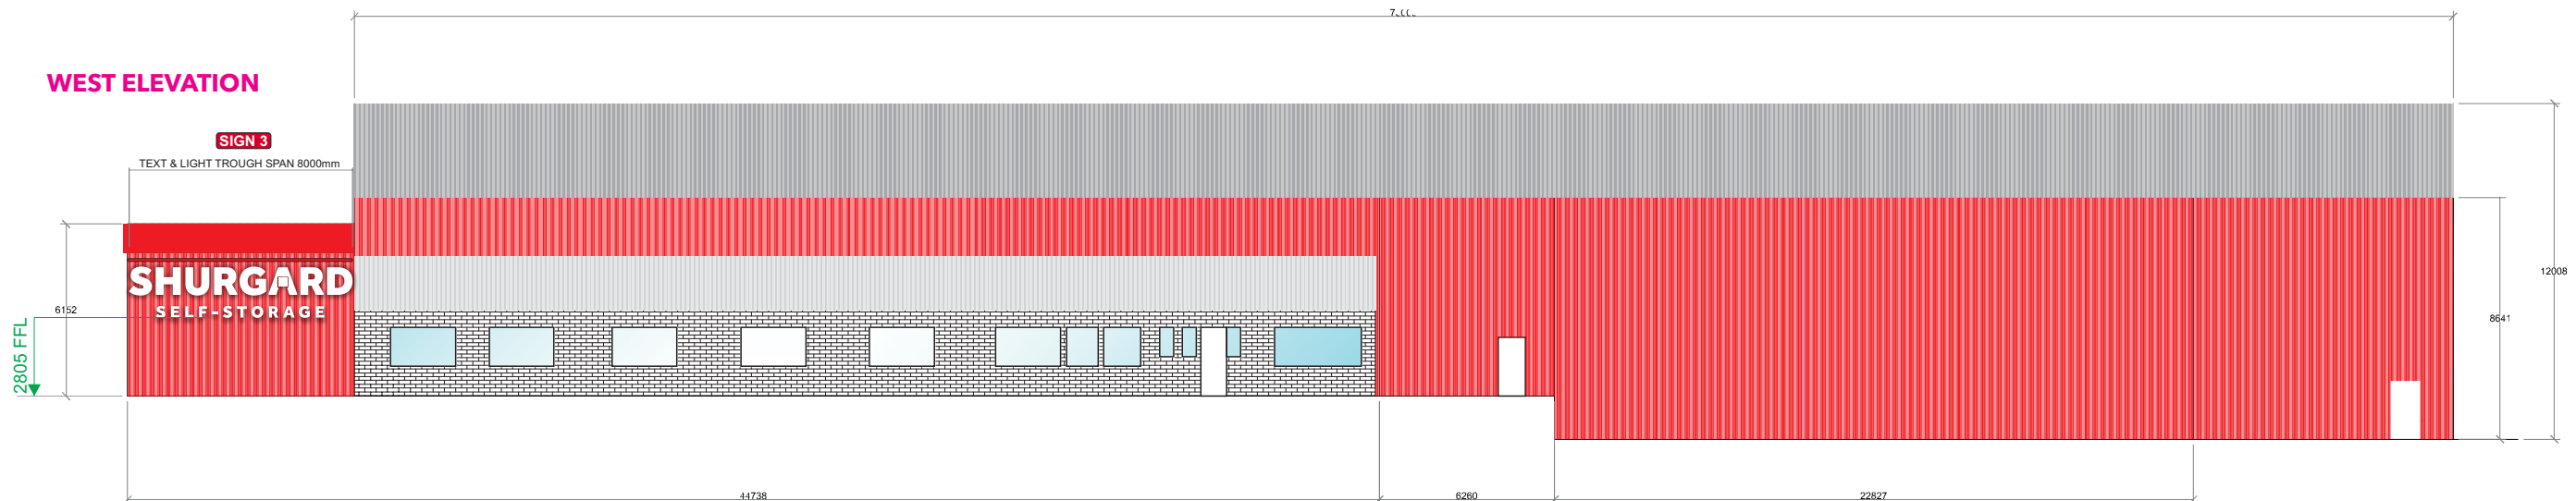

NORTH ELEVATION

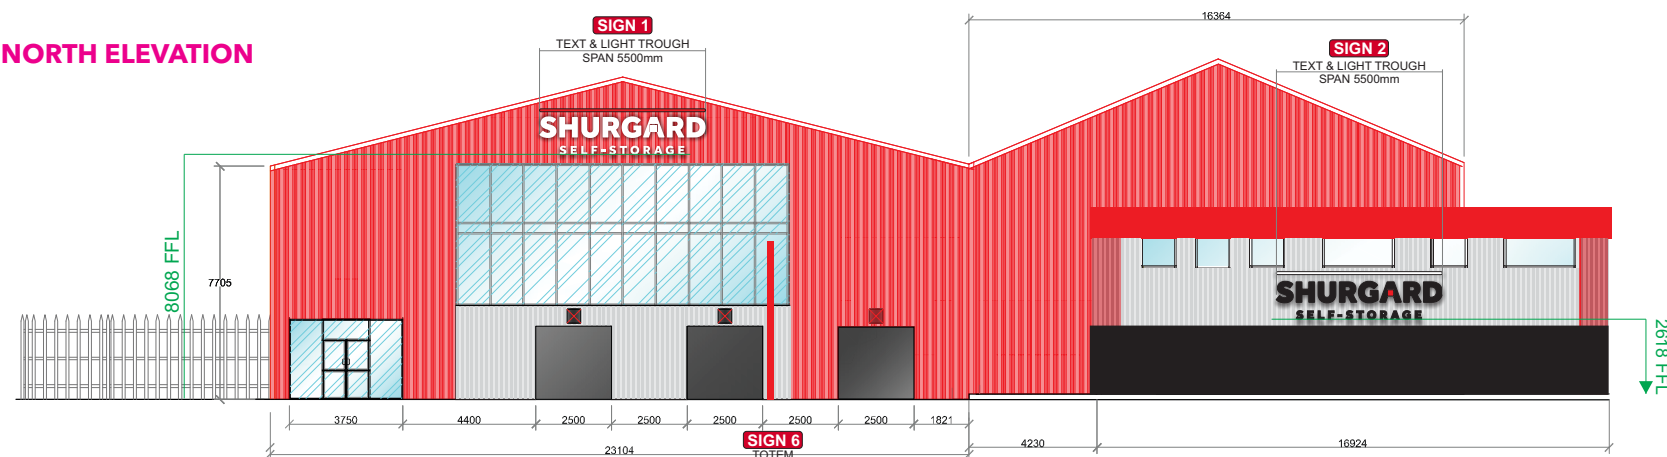

Scale 1:250 @ A3
0 1 2 4 6 8 10 M
www.blaze-signs.com


blaze
BUSINESS SIGNAGE SOLUTIONS
5 PATRICIA WAY, PYSONS ROAD,
BROADSTAIRS, KENT, CT10 2XZ
TEL: +44 (0) 1843 601075

SHURGARD
SELF-STORAGE

**MANUFACTURING
ARTWORK:**


PLEASE CONFIRM THAT ALL
INFORMATION ON THIS
DOCUMENT HAS BEEN
CHECKED BEFORE
APPROVING ARTWORK

SCALE: 1:250 @ A3
COLOURS:

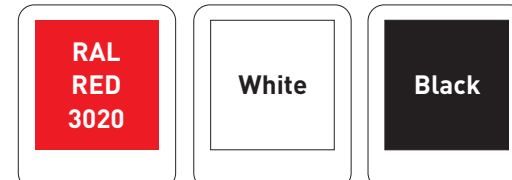

DRAUGHTSMAN: MARC BAYLISS
DATE DRAWN: 23/10/2025
DRAWING NUMBER: 153651
CLIENT: SHURGARD
SITE: MANCHESTER / 40-46 ASHTON OLD ROAD

VERSION:
2
PAGE: 5

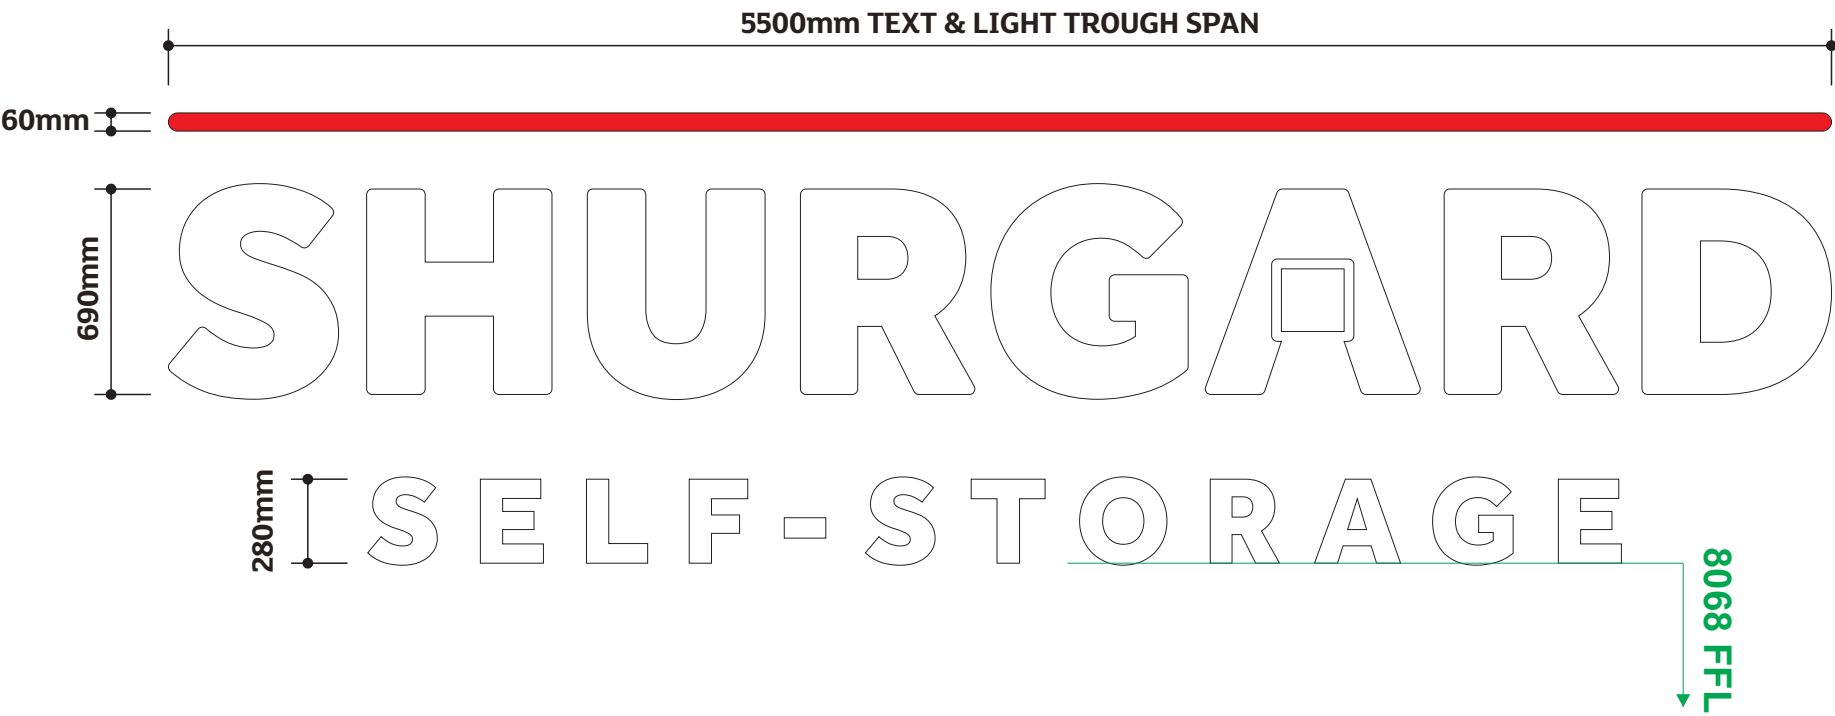


SPECIFICATION:
Letters to be flat cut 3mm satin white ACM.
Fixed through face of letters into cladding.
Letters illuminated by over head light trough
finished red RAL 3020 satin finish.

Scale 1:25 @ A3
0 200 400 600 800 1000
MM



SPECIFICATION:
Letters to be flat cut 3mm satin black ACM with
red RAL 3020 'A' centre. Fixed through face of letters
intocladding. Letters illuminated by over head light
trough finished satin white.

Scale 1:25 @ A3
0 200 400 600 800 1000
MM

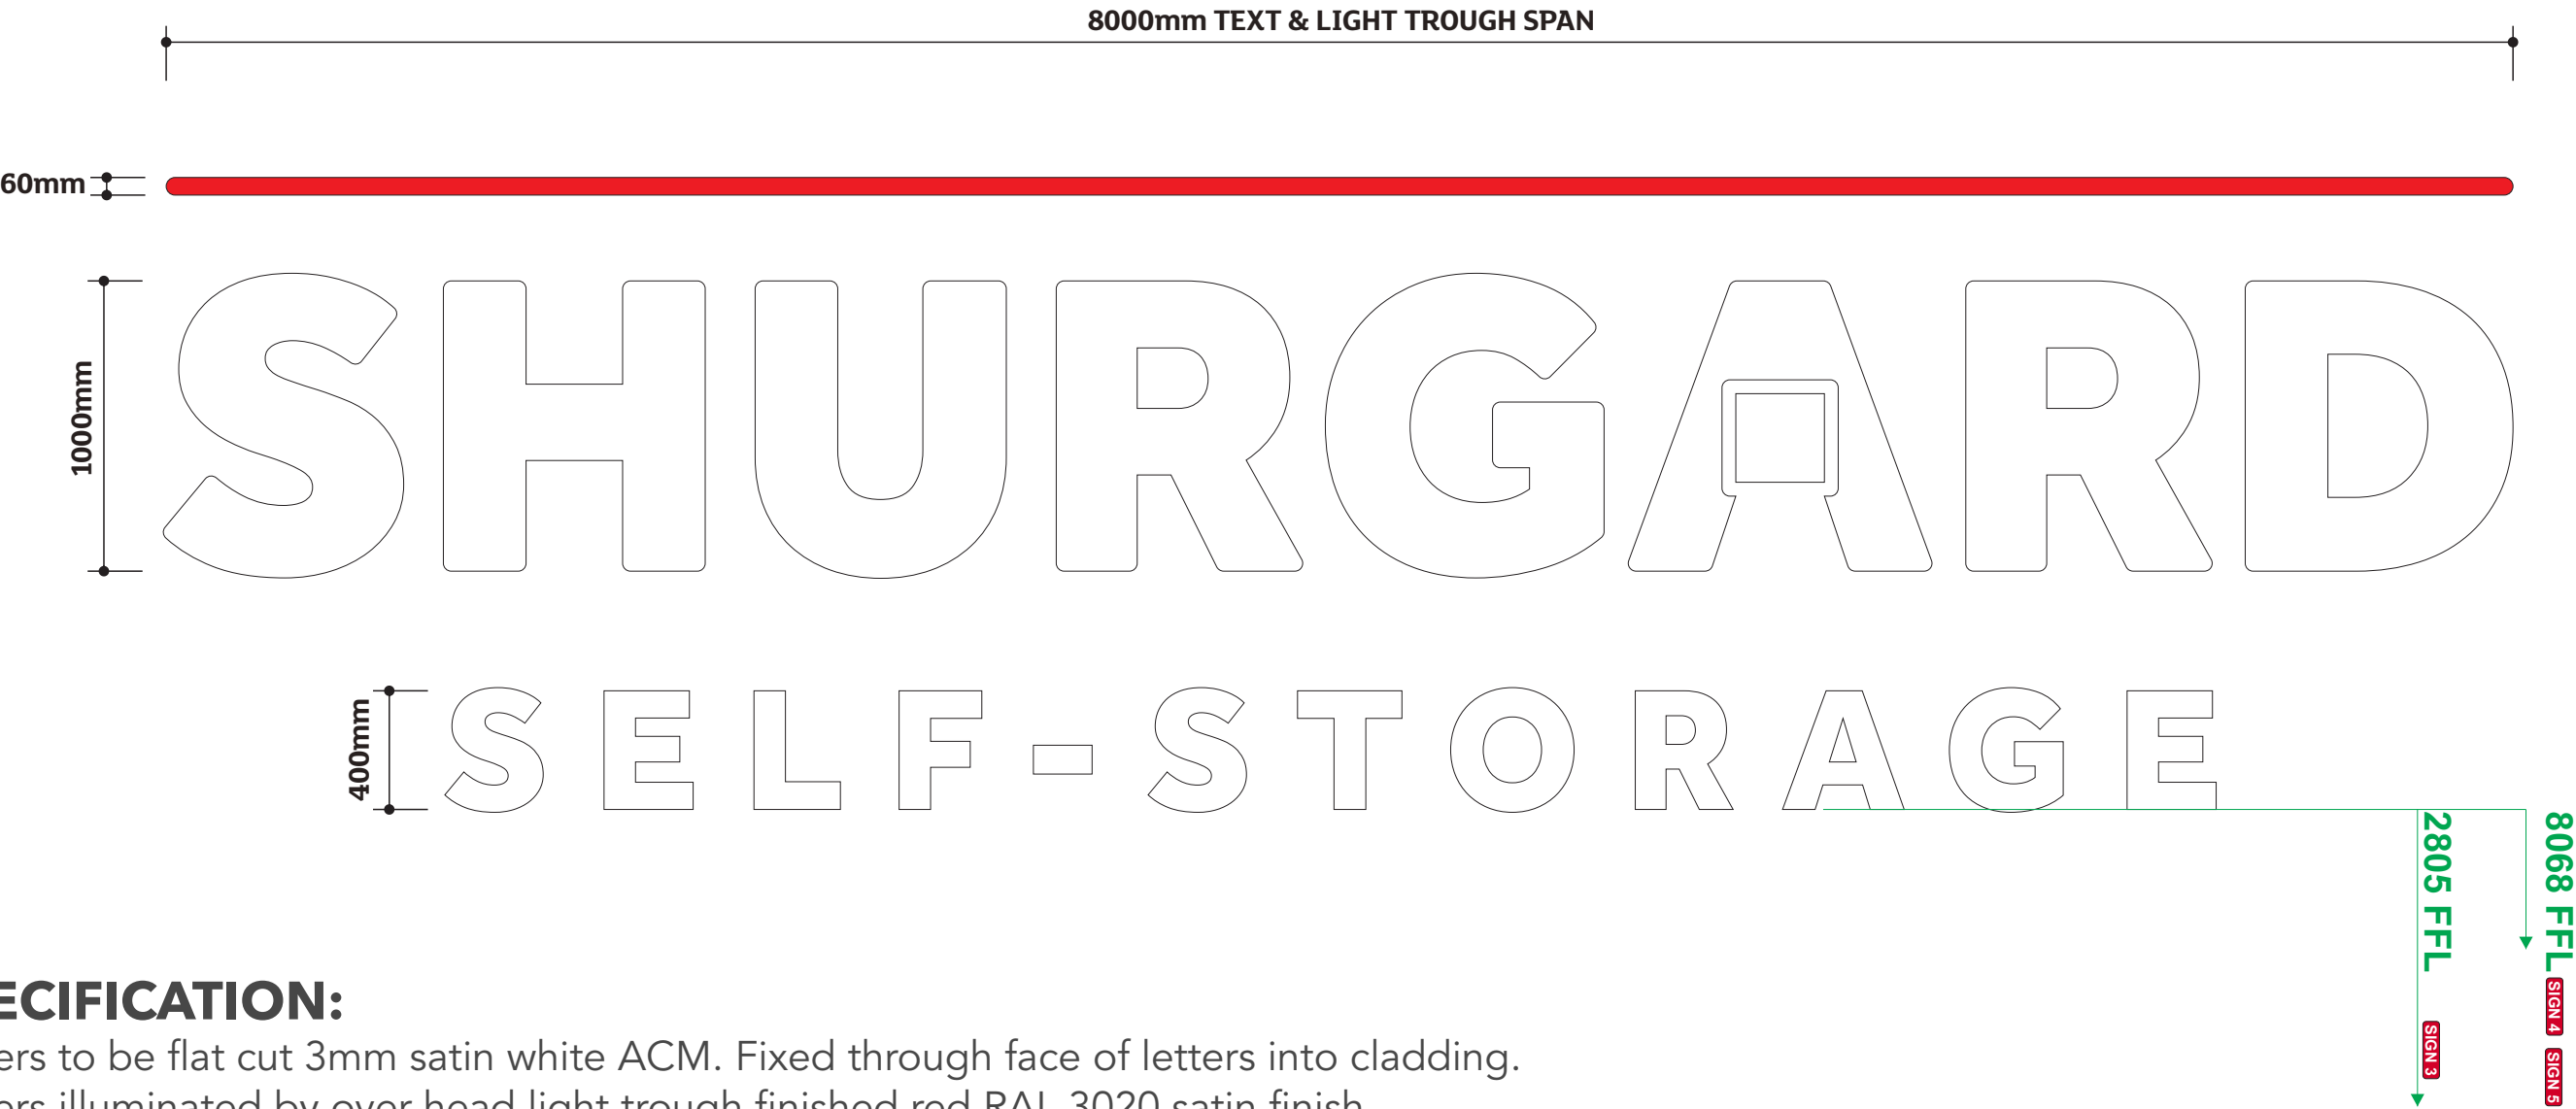

SPECIFICATION:
Letters to be flat cut 3mm satin white ACM. Fixed through face of letters into cladding.
Letters illuminated by over head light trough finished red RAL 3020 satin finish.



