


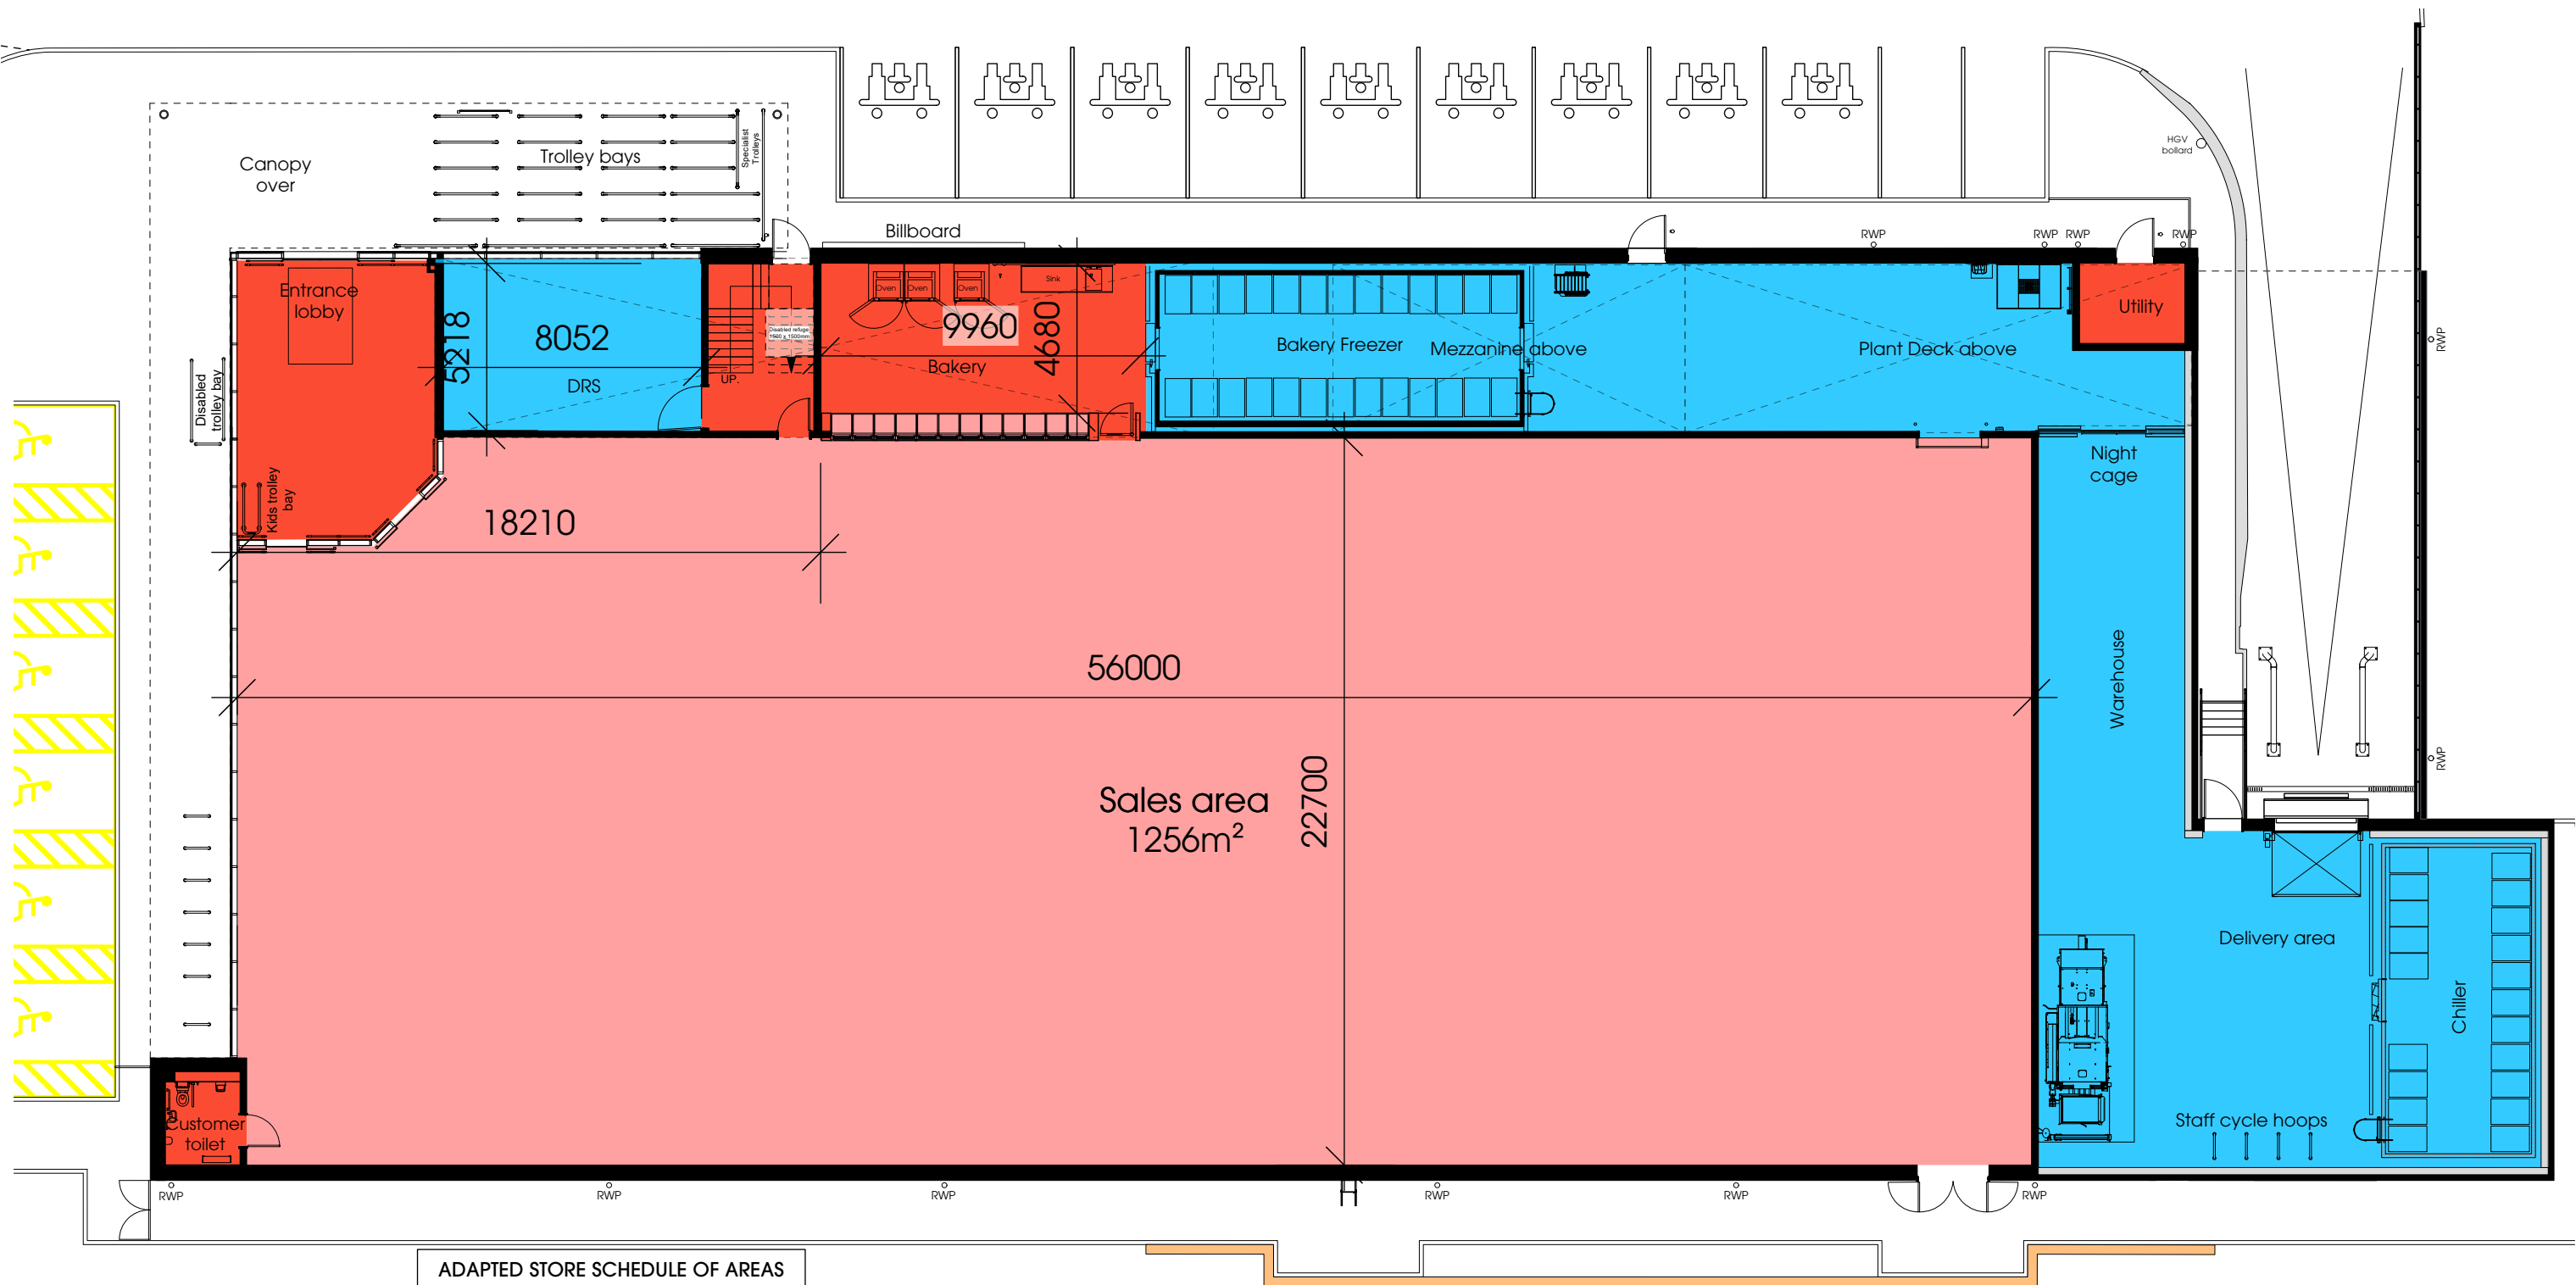

ADAPTED STORE SCHEDULE OF AREAS		
	GF	FF
<div></div> SALES	1256 m ²	N/A
<div></div> WAREHOUSE	449 m ²	139 m ²
<div></div> ANCILLARY	139 m ²	125 m ²
TOTAL	1844 m ²	264 m ²
TOTAL GROSS INTERNAL AREA 2,108 m ²		
GEA (EX. CANOPY) 1,921 m ²		
GEA (INC. CANOPY) 2,074 m ²		
GEA (INC. CANOPY + DELIVERY SHELTER) 2,197 m ²		

ADAPTED BASED ON LIDL VISIO STOCK LAYOUT DRAWING
REF: 2594 RUSHOLME NEXT LEVEL 15_05_24

THIS DRAWING IS COPYRIGHT, AND REMAINS THE PROPERTY
OF HTC ARCHITECTS. IT MUST NOT BE REPRODUCED, USED,
DISCLOSED OR TRANSMITTED TO THIRD PARTIES IN ANY
FORM, IN WHOLE OR IN PART, WITHOUT PRIOR WRITTEN
PERMISSION.

DO NOT SCALE!
ALL DIMENSIONS SHOULD BE CHECKED ON SITE BEFORE
WORK COMMENCES

Rev.	Date	Description	Drawn
I	02/12/2025	Updated areas schedule	JBH
H	31/10/2025	Drawing updated to reflect new building layout as per HTC drawing f414	KH
G	07/08/2025	Reverted to previous store and welfare design (v46)	JBH
F	07/08/2025	Modified stairs to remove future space for platform lift core per client request, adjusted FF welfare lobby/corridor size to suit and updated areas schedule	JBH

client
 Lidl GB Ltd

project
Wilmslow Rd, Rusholme
drawing title
Proposed Ground Floor Plan

date August 2024
status Planning
scale 1:200 @ A3
drawn JBH checked MH
job no. 2594 dwg no. P100 rev. I

htcarchitects
York Place Studio
8 Britannia Street
Leeds
LS1 2DZ
T: (0113) 244 3457
W: www.htcarchitects.co.uk
E: info@htcarchitects.co.uk