




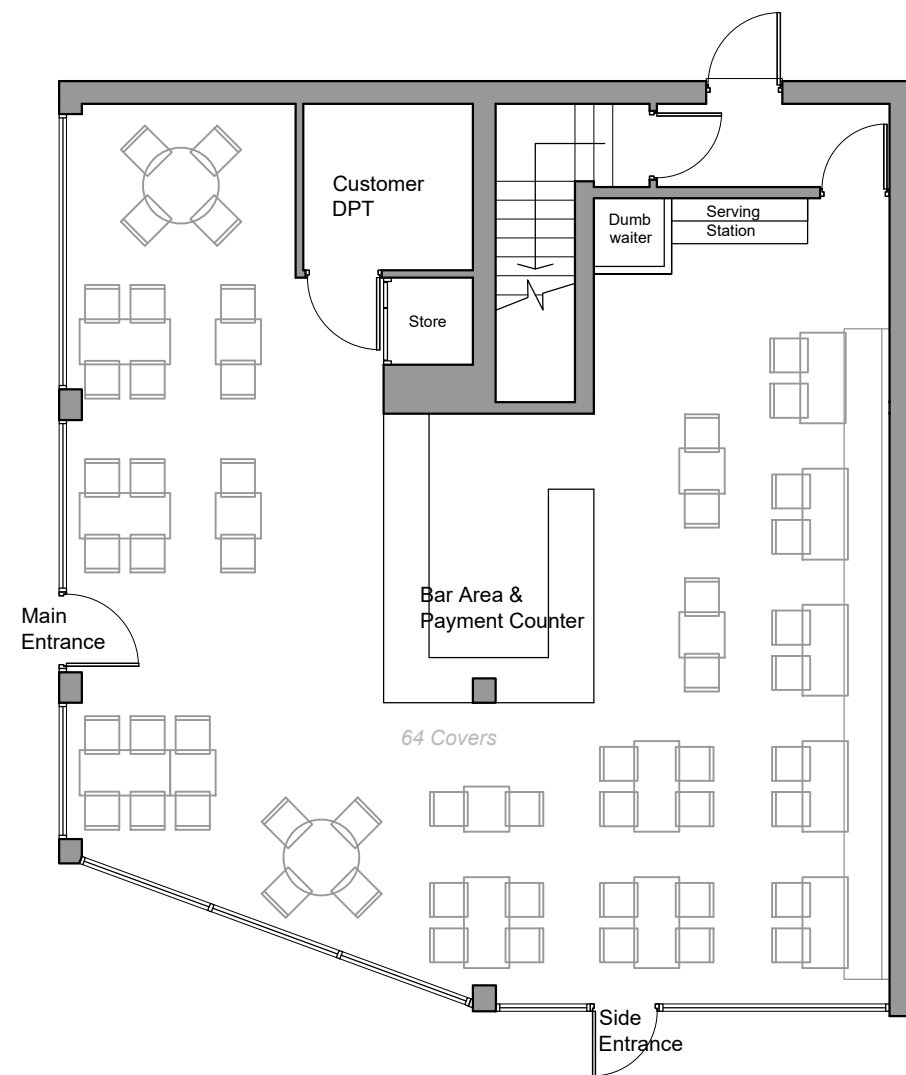

Proposed Ground Floor Plan

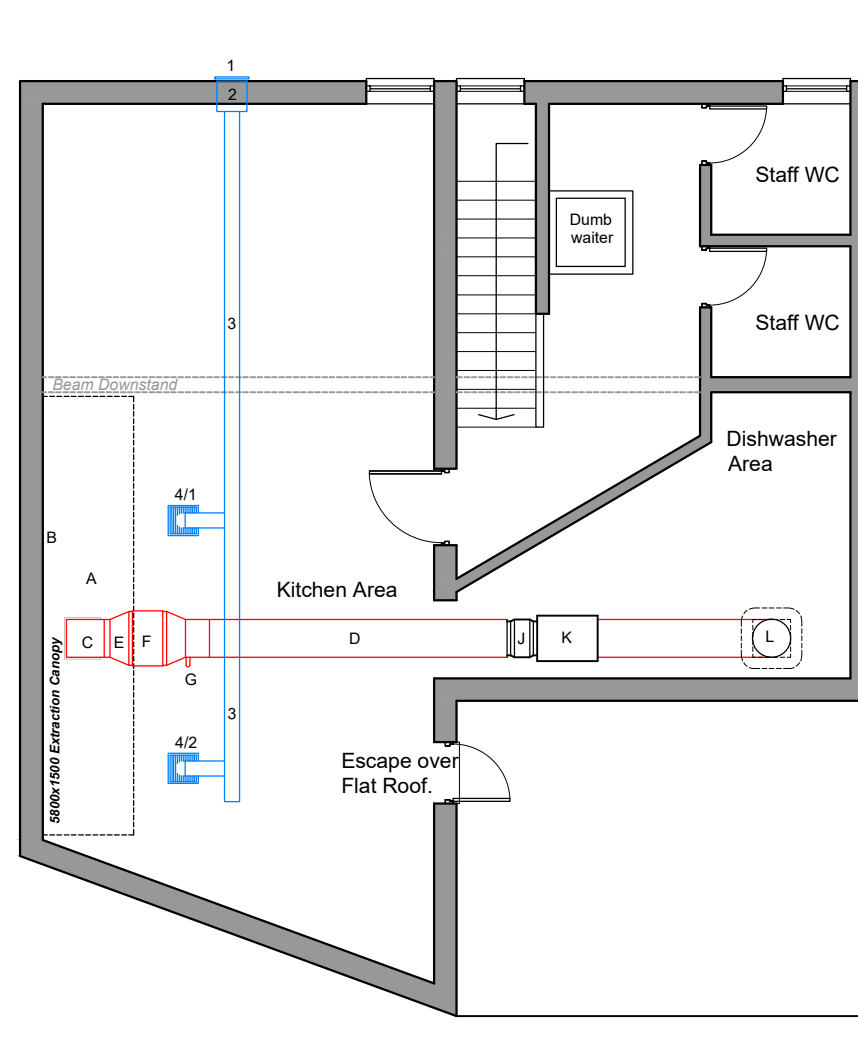

Proposed First Floor Plan

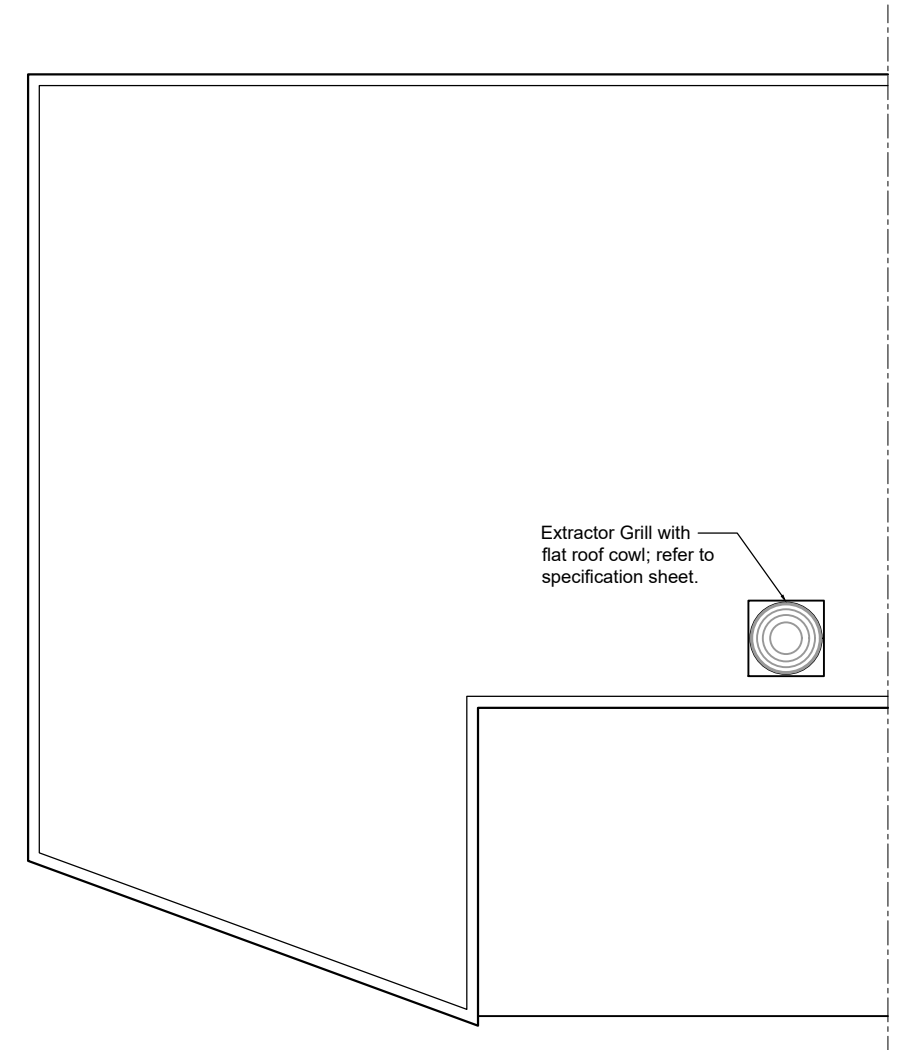

Proposed Roof Plan

Extraction

- (A) Cooking Area
- (B) Extraction Canopies - 5800X1500 in back kitchen and 2500X1200 over Jalebi Counter cooking area.
- (C) 500x500mm 90 degree bend duct
- (D) 500mm Ø duct
- (E) Transformer to/from ESP
- (F) ESP 3000
- (G) O.N.100
- (J) 500 Max Fan 2/16/4/5
- (K) 500mm Dia Silencer 800mm long
- (L) Flat Roof Cowl, refer to specification sheet.

Incoming Air

- (1) Wall grille
- (2) 400mm Dia Plate Fan
- (3) 150mm Ø duct
- (4) Air distribution using ceiling grilles 400x400

DESIGN INTENT DRAWING ONLY.
ANY CONSTRUCTION MUST COMPLY
WITH ALL APPLICABLE BUILDING
REGULATIONS.

ALL DIMENSIONS IN MM.

Rev	Amendment	Date
A	Changes made to reflect client comments.	03.11.25



ARCHITECTS

t 0161 8501045
m 07814 024033
e nadir@nk-architects.com
w www.nk-architects.com

PROJECT: NEW COMMERCIAL EXTRACTION SYSTEM	
ADDRESS: 1 CHOLRTON PLACE, CHORLTON, MANCHESTER	
DRG: PROPOSED PLANS	
DRG STATUS: PLANNING SUBMISSION	
DATE: October 2025	DRAWN: ANK
SCALE: 1:100	CHECKED: ANK
SIZE: A3	DRG NO: 657.03A
COPYRIGHT © 2007 NK ARCHITECTS (MCR) LIMITED. ALL RIGHTS RESERVED. REFER TO DIMENSIONS AND DO NOT SCALE.	