


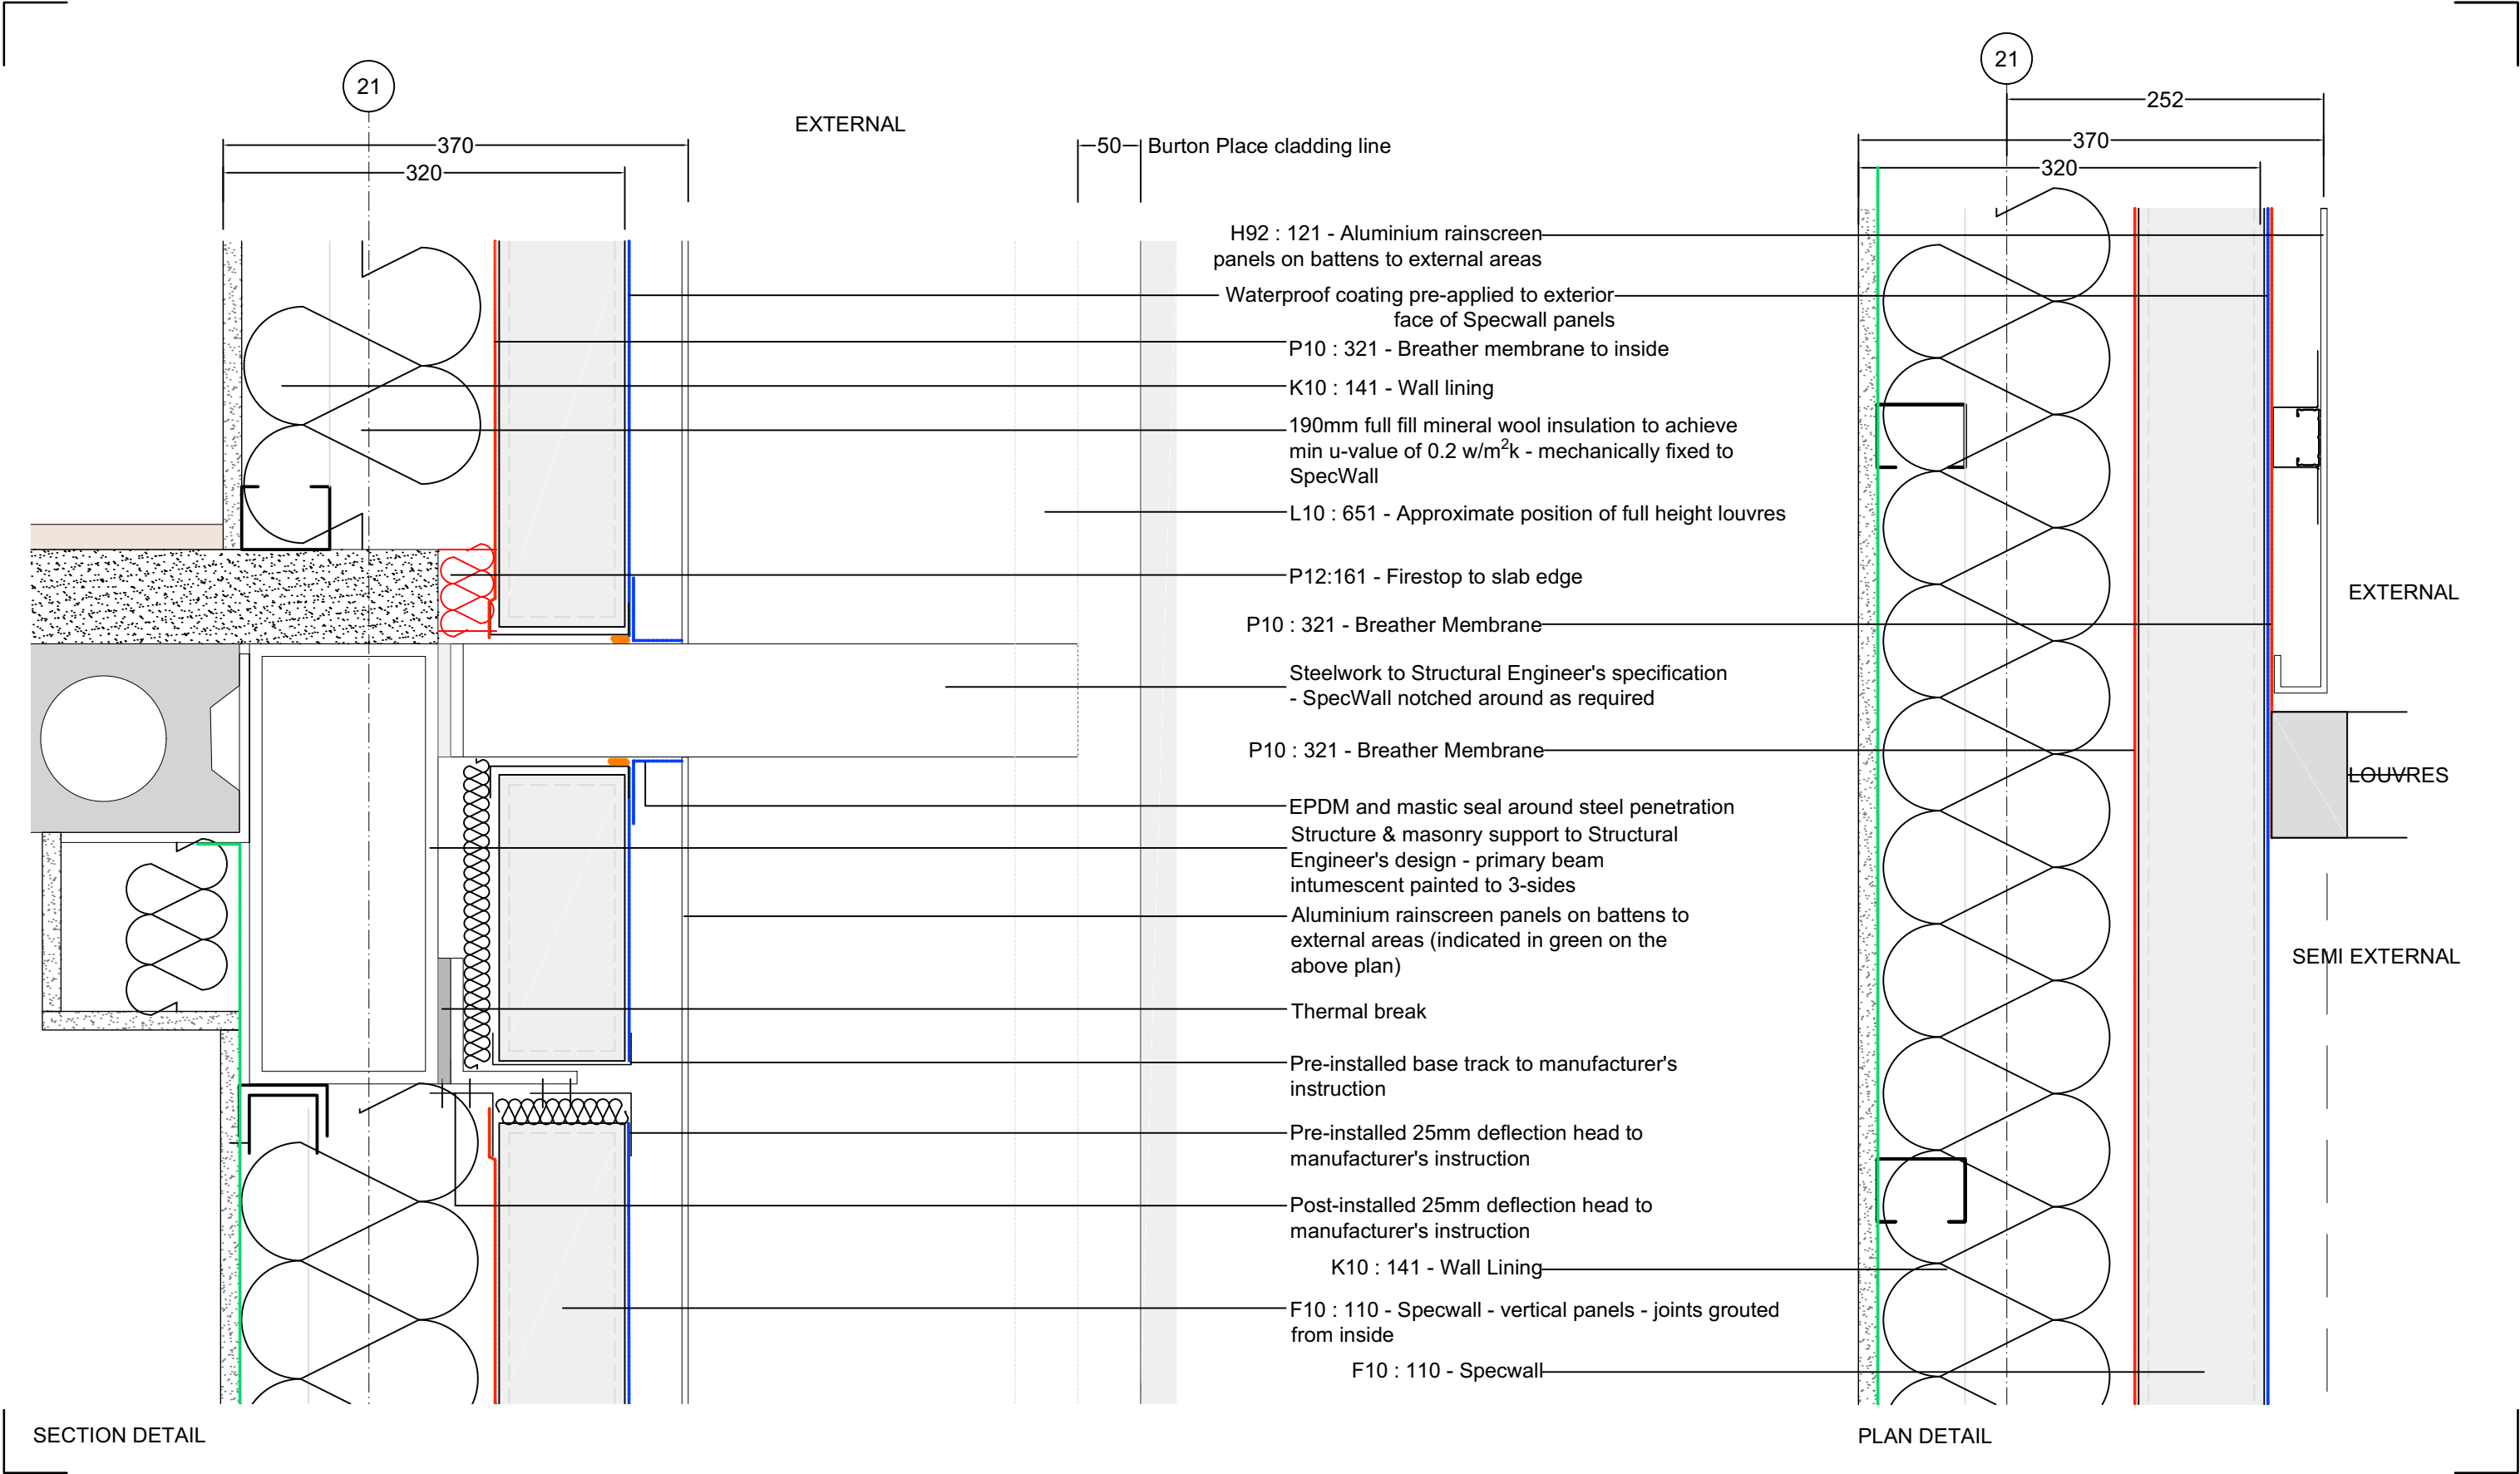

									Client Capital & Centric Project Talbot Mill, Manchester Drawing Title New Build Gable Wall Section Detail Drawing Status CONSTRUCTION				MattBrookArchitects St George's Gardens 1F Spinners Way Manchester, M15 4UZ 0161 806 1396					
	C02 UPDATED TO CRUK COMMENTS				25.04.25				ET				Revision C02					
	C01 FIRST ISSUE				03.03.25				ET				Date 03/03/25					
	Rev. Description				Date				Drawn				Checked					
					JD					JD								
					Chk.					1:5								

The copyright of this drawing is vested with Matt Brook Architects and must not be copied or reproduced without the consent of the company.