


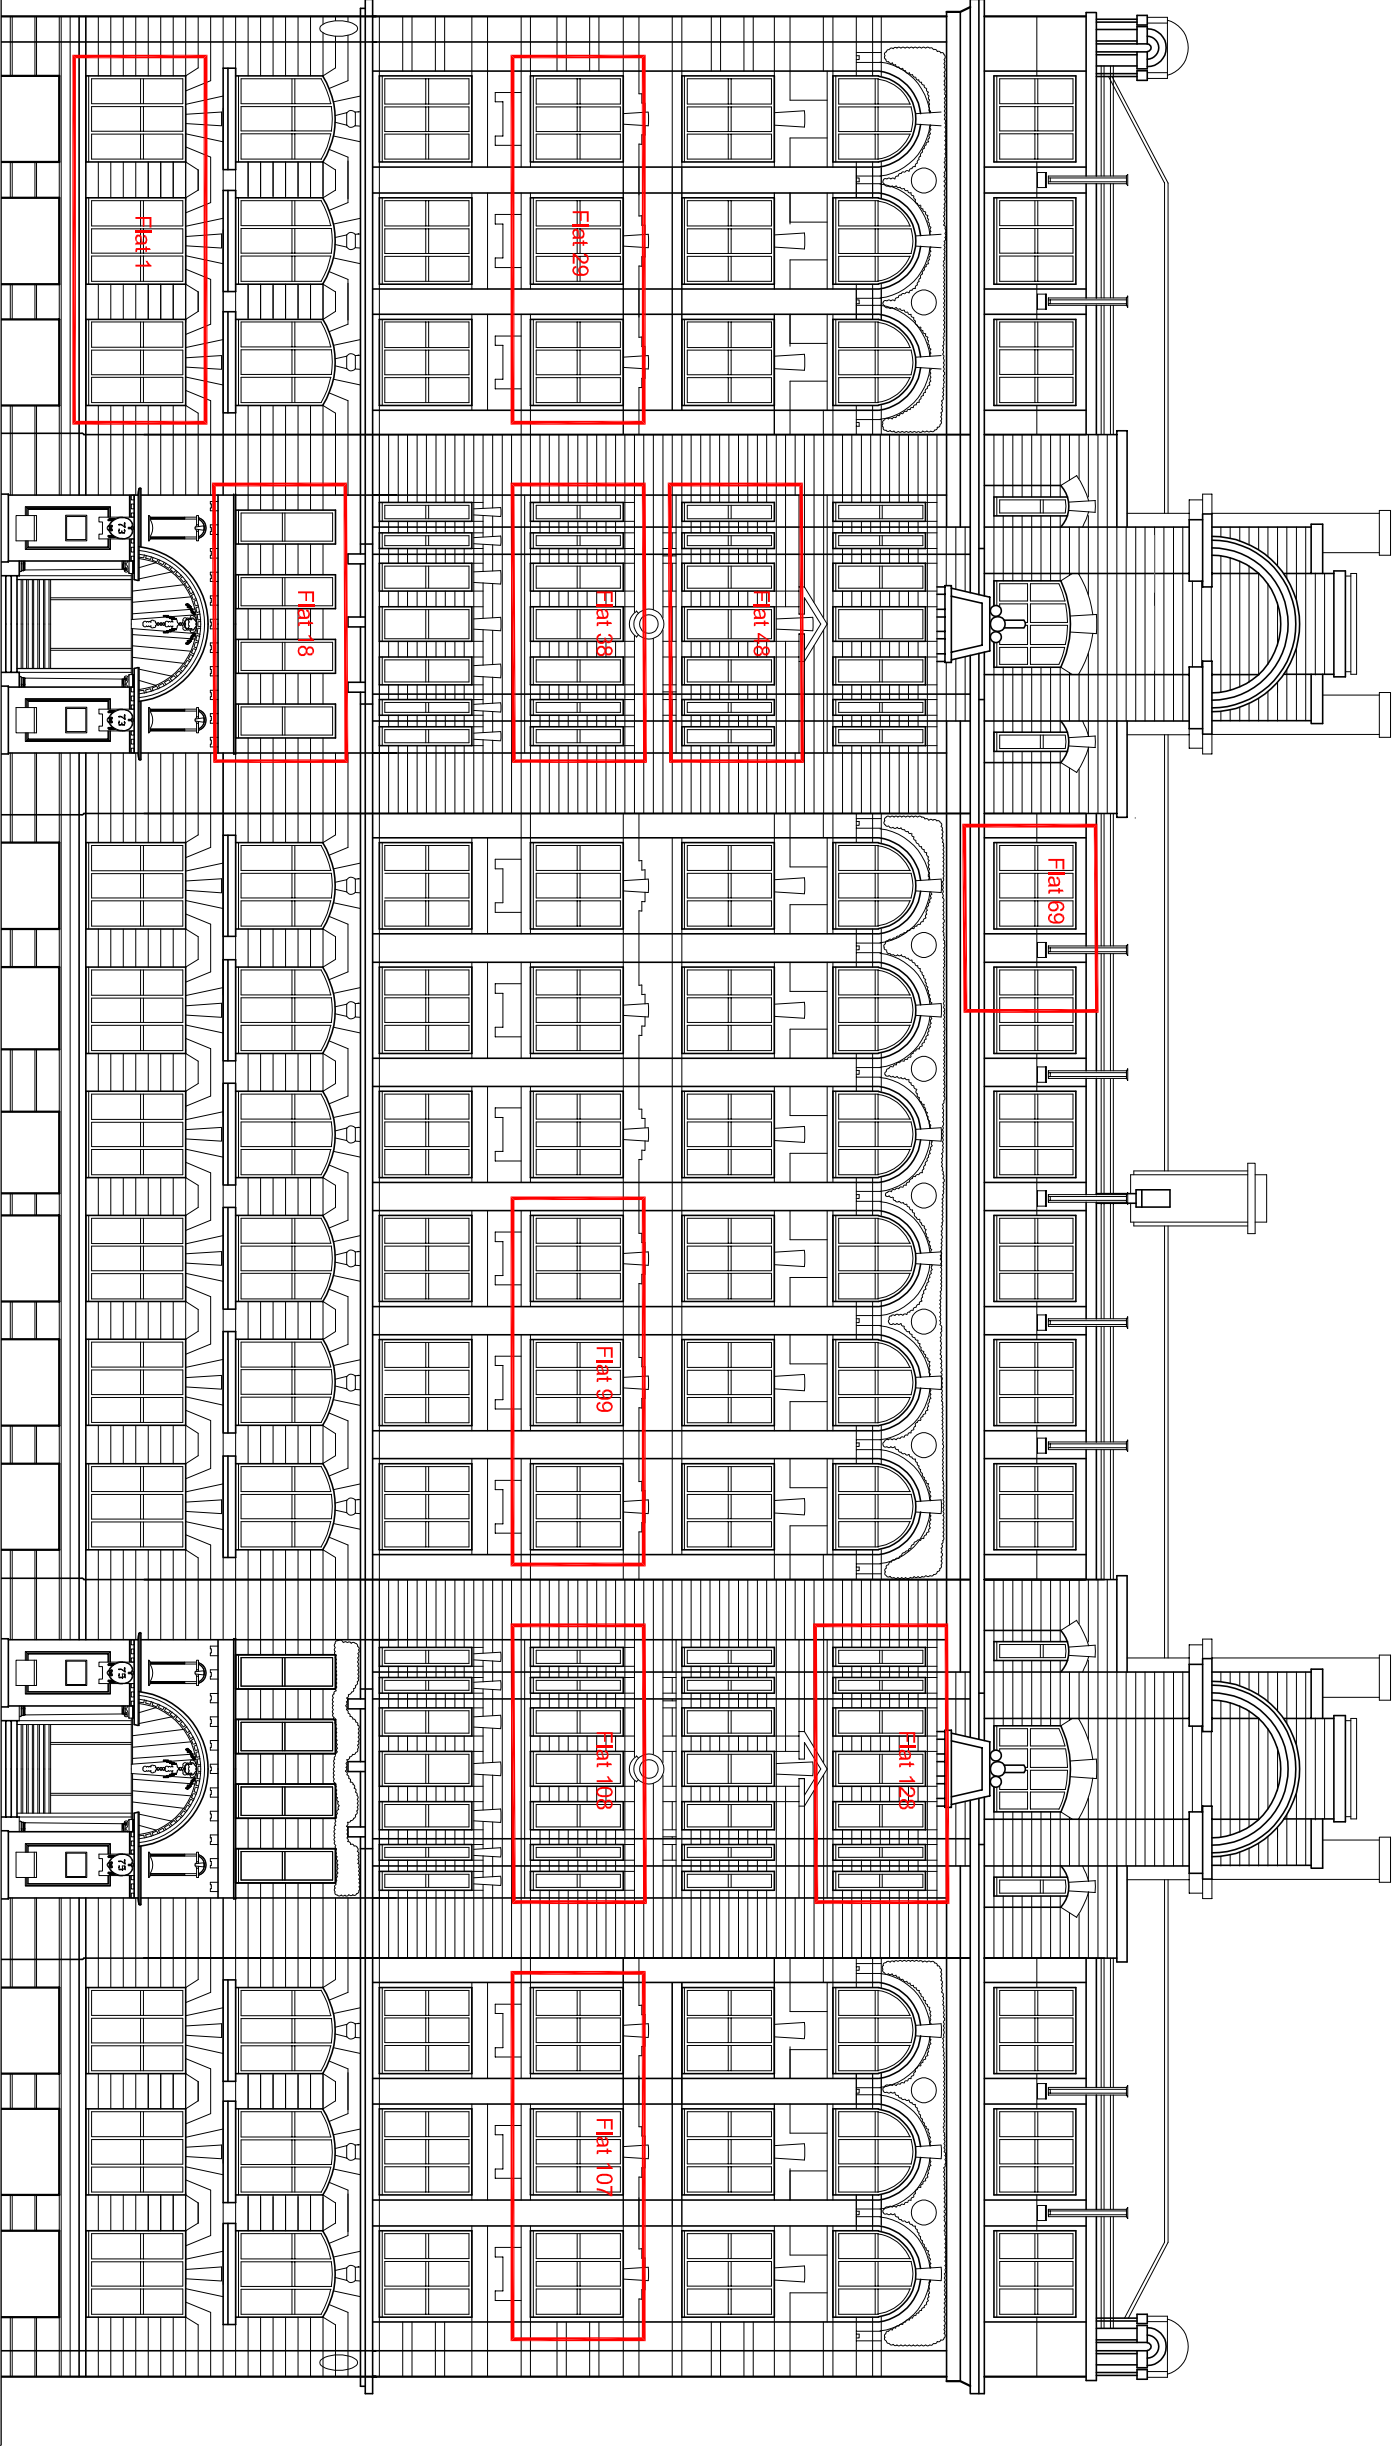

FRONT ELEVATION (North)

NOTES

A3

v		date	by	description	
contract					
SECONDARY GLAZING					
INDIA HOUSE					
WHITWORTH STREET					
MANCHESTER M1					
client					
THE GUINNESS PARTNERSHIP					
dwg no.		rev.		date	
77604/ 15				OCT 25	
scales		drawn		checked	
1/1/ 200 @ A3		RW/			
subject					
FRONT ELEVATION (North)					

Warburton
a s s o c i a t e s



Chartered Architects

The Old Police Station, 62 Chapel Street, MANCHESTER M3 7AA
Tel: 0161 833 9345 Fax: 0161 831 7584 mail@warburtonassociates.com