



- Notes:
1. ACCESS DIMENSIONS REVISED.
 2. LIGHTING FIXTURES TO BE INCLUDED ON BUILDING PERIMETER AND PLANT ROOM ENTRANCE TO FACILITATE EMERGENCY EXIT AND ACCESS ONLY, NOT TO BE USED FOR NORMAL USE.
 3. PLANTROOM LOCATION REVISED.

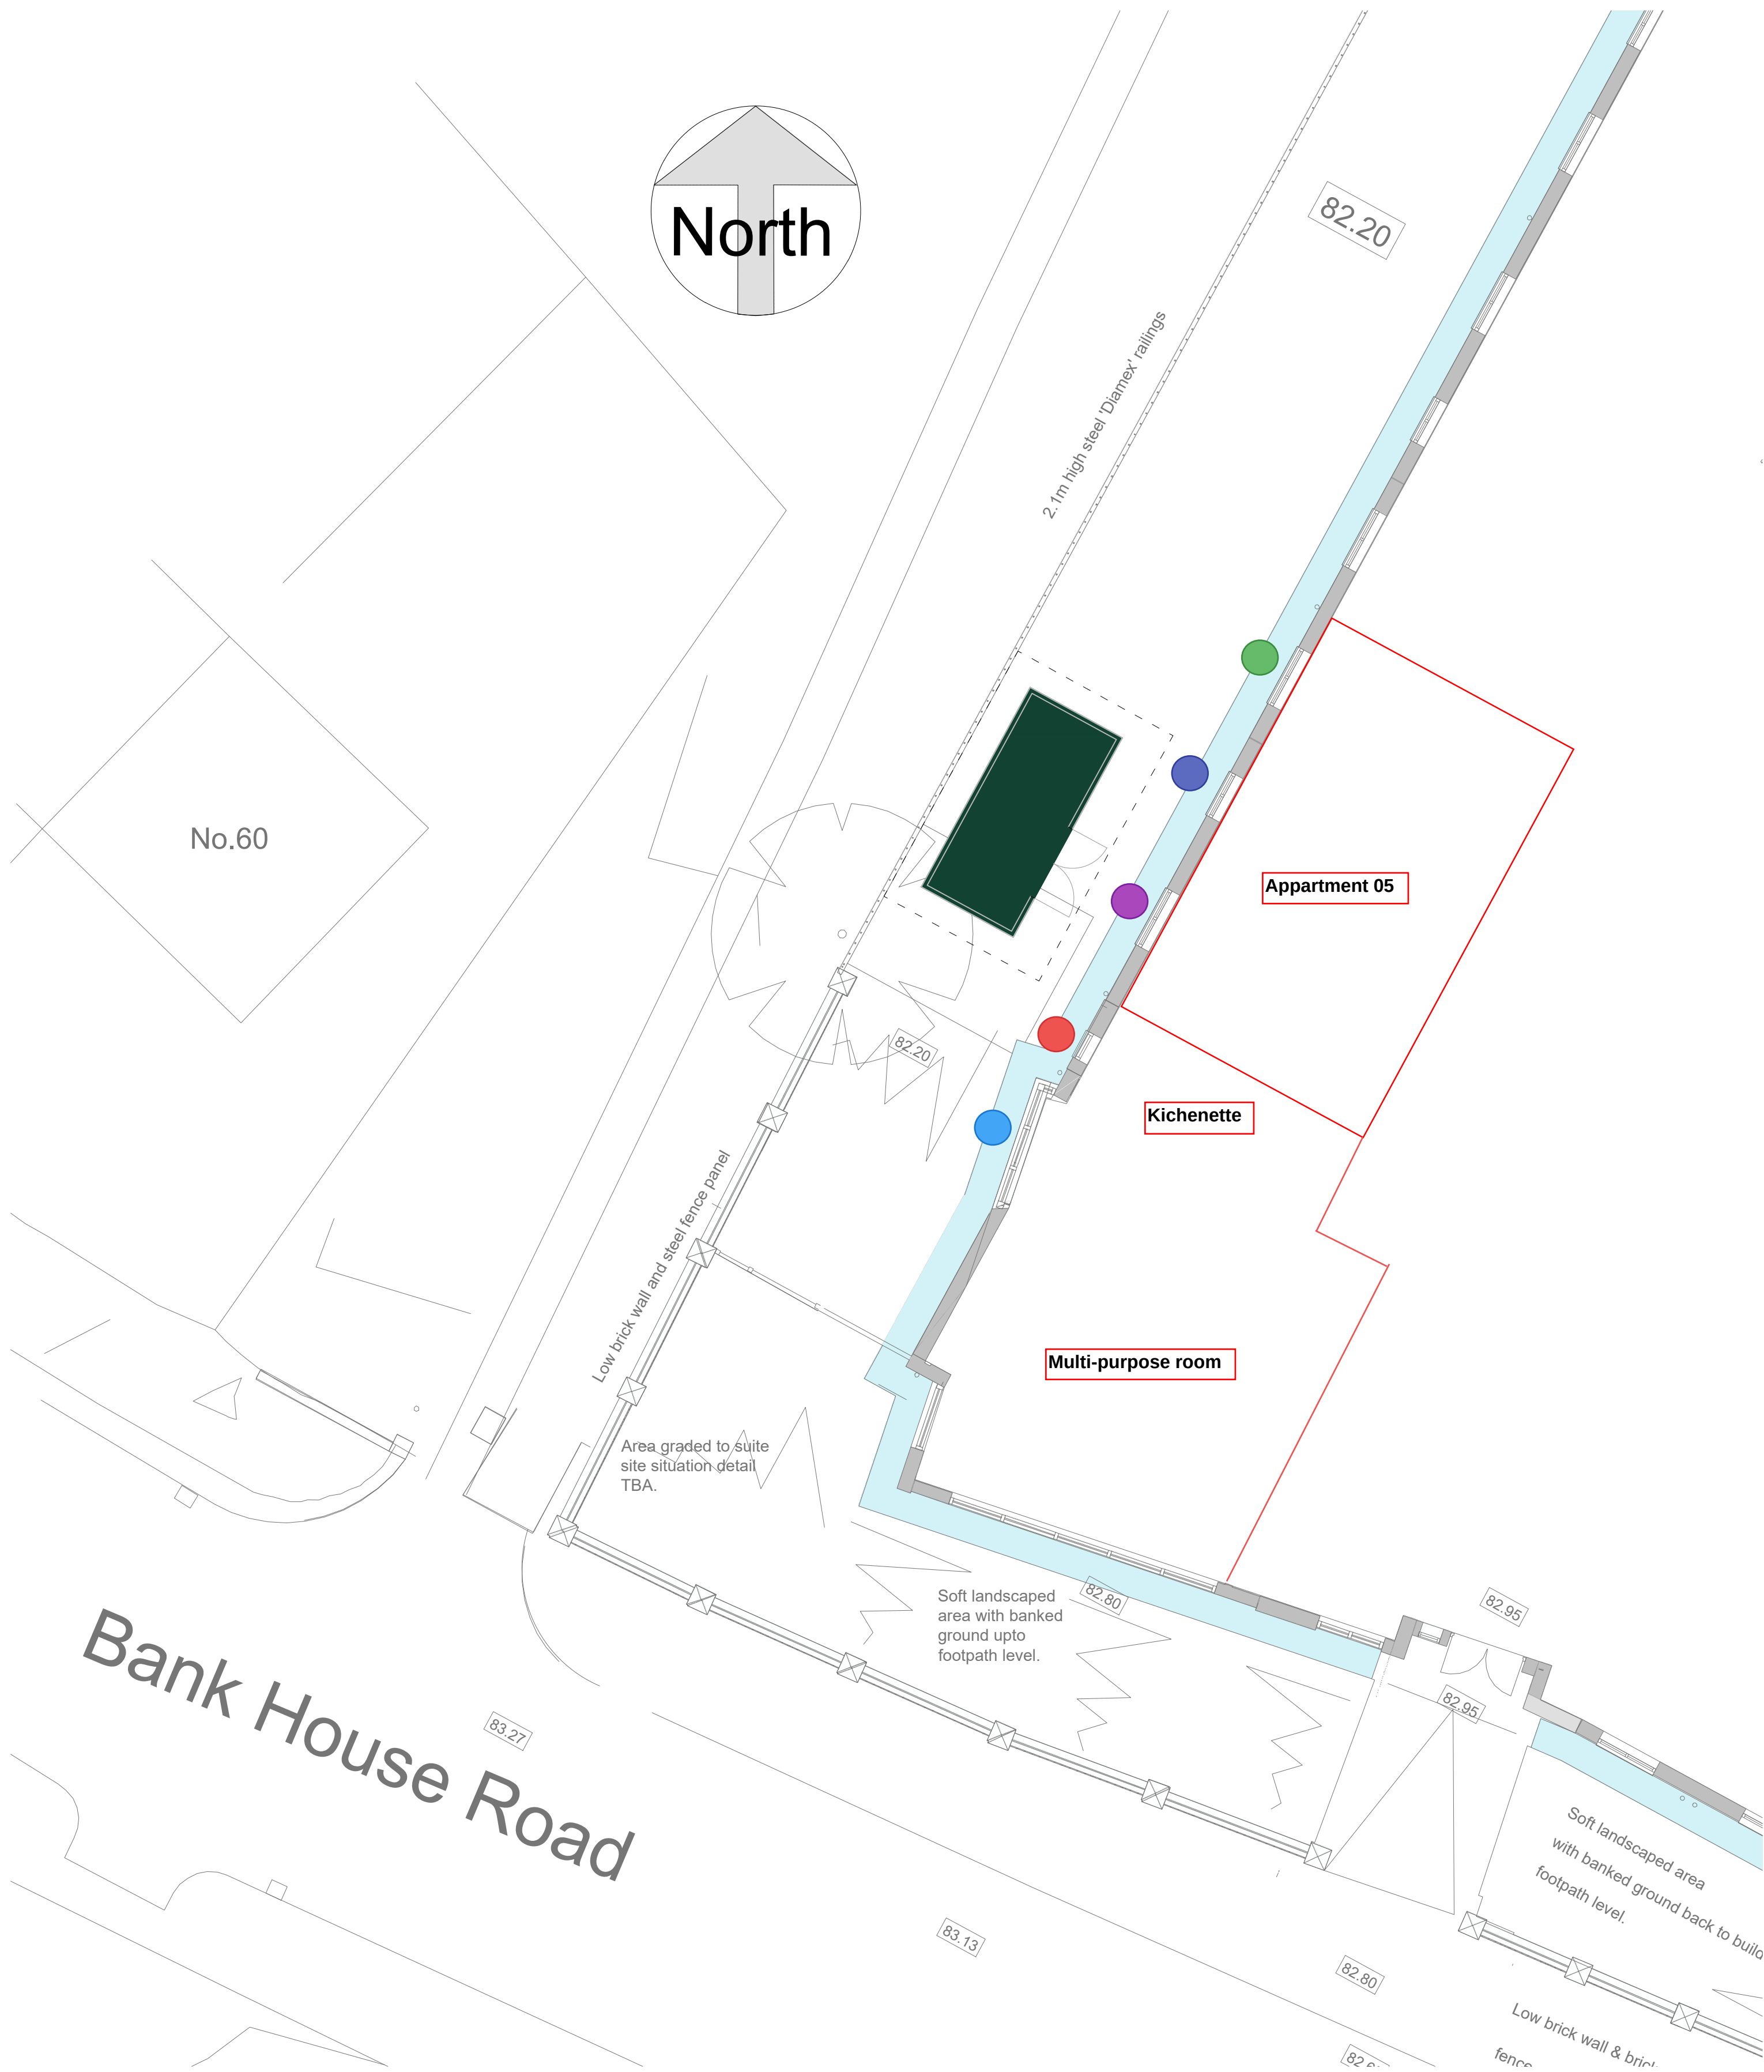


00. SITE PLAN AS PROPOSED
Scale: 1:50@A0

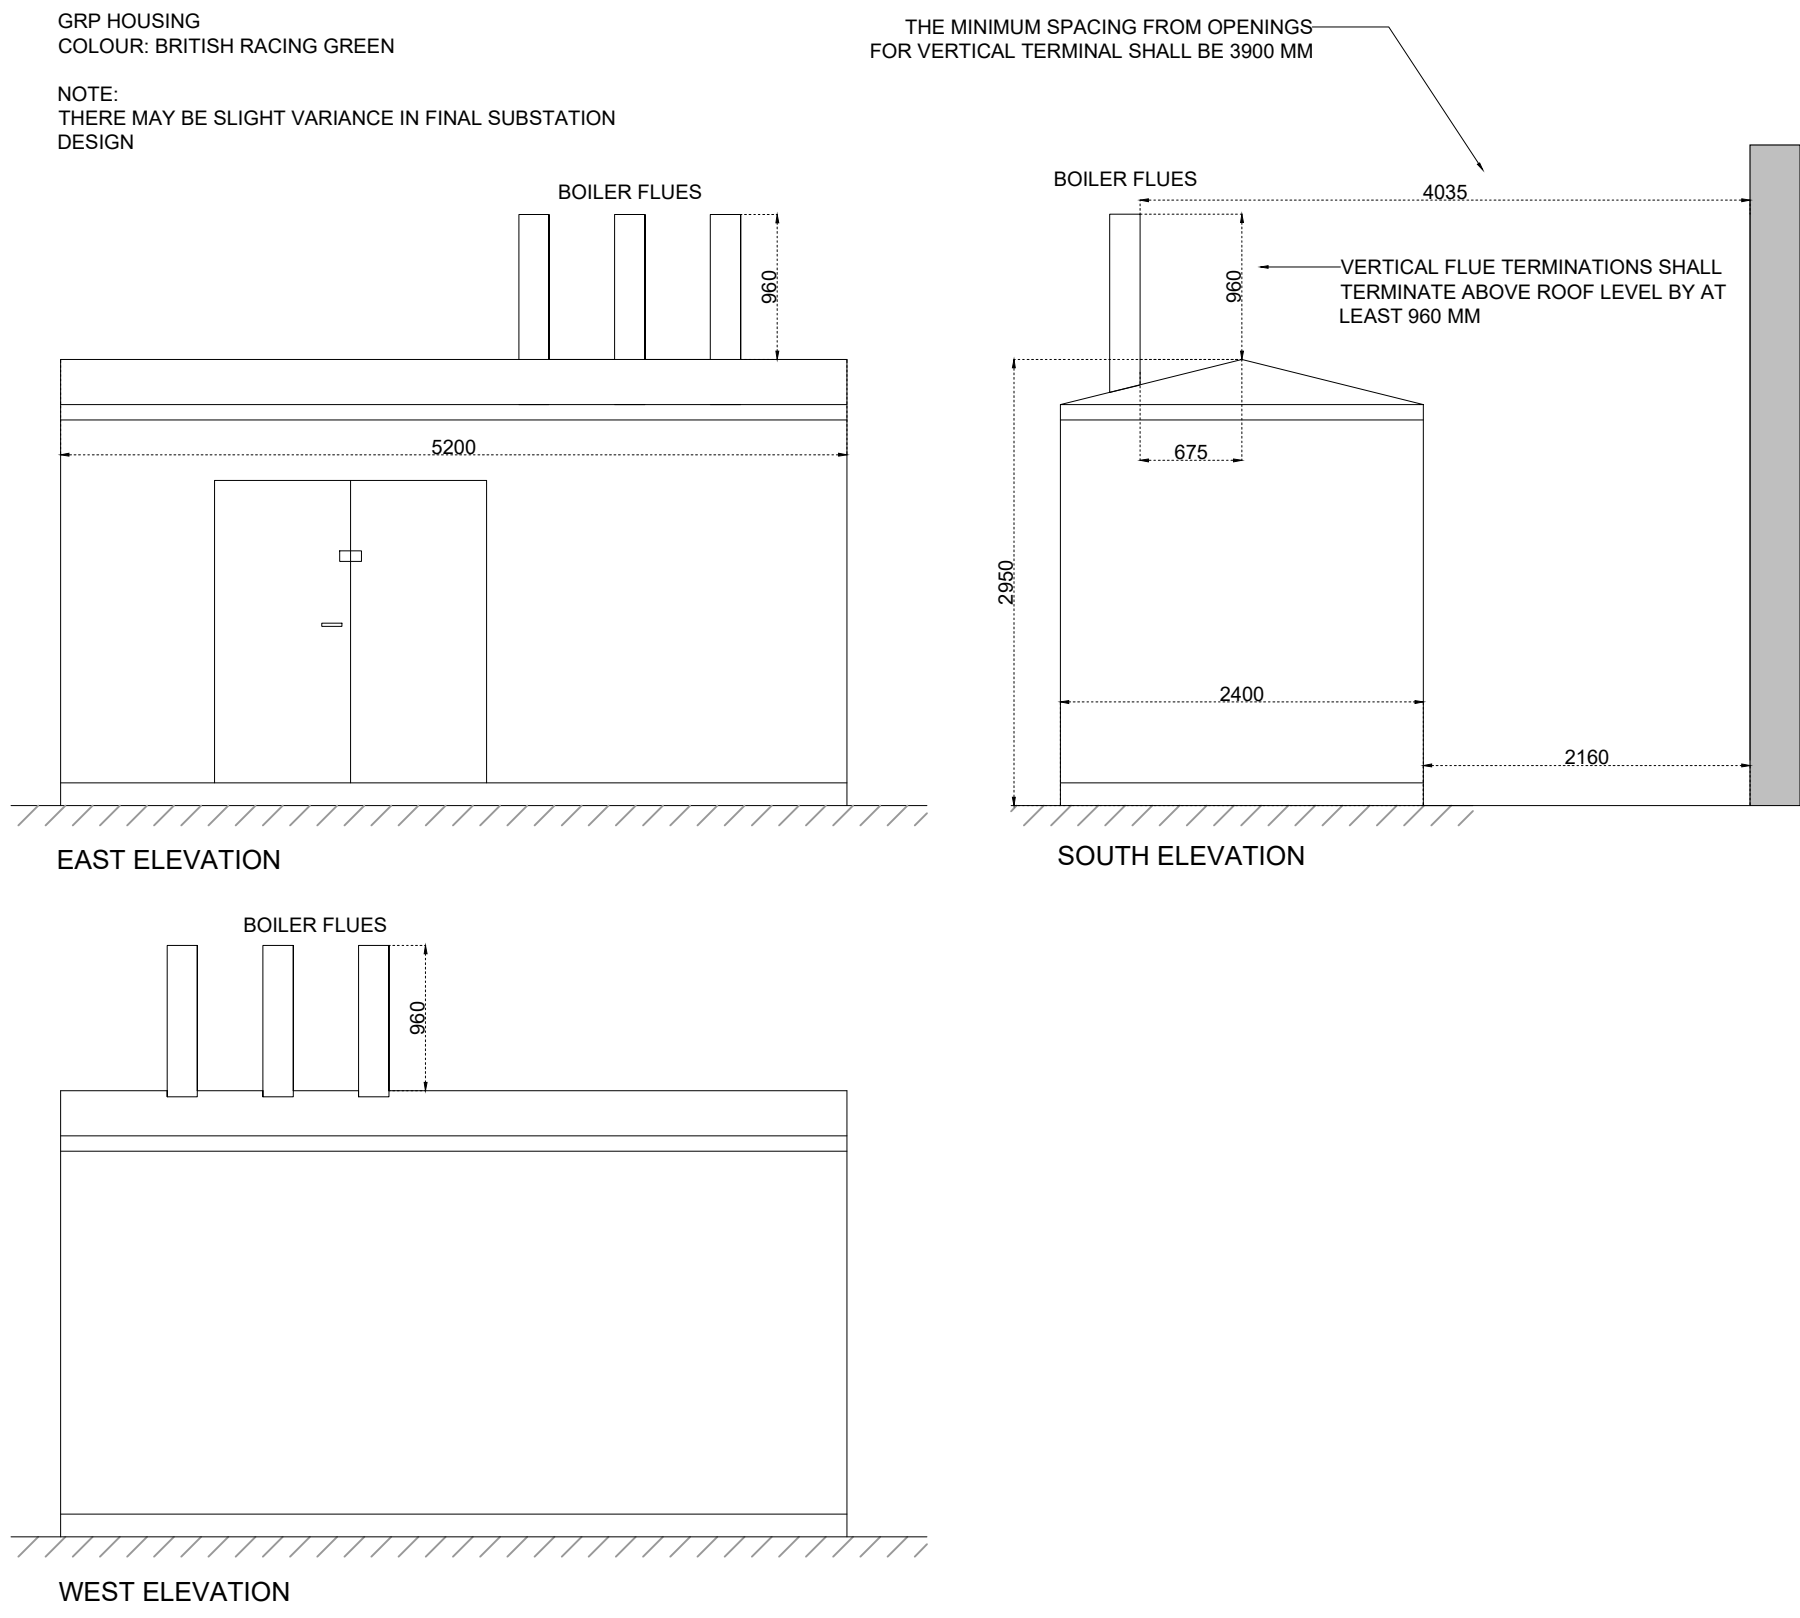

01. PLANTROOM ELEVATIONS
Scale: 1:50@A0

C01.2	ISSUE FOR TENDER	26/09/25	SG	JF	JF
C01.1	ISSUE FOR TENDER	22/09/25	SG	JF	JF
C01	ISSUE FOR TENDER	03/09/25	JAT	JF	JF
Rev	Description	Date	By	Chk	App

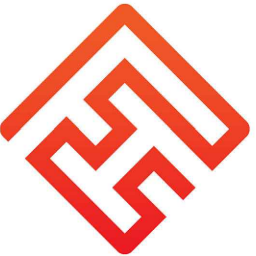

FairHeat
FairHeat Limited
Unit 101, Trowbray House, 108 Weston St, London SE1 3QB
Tel: 020 7042 9270 Web: www.fairheat.com
ISO 9001:2015 and ISO 14001:2015 certified

Client


Project
THE BYRONS

Title
EXTERNAL PLANTROOM LOCATION

Suitability: D2 - Suitable for Tender					
Scale	Size	Date	Project No.		
1:50	A1	26/09/25	GRO2		