


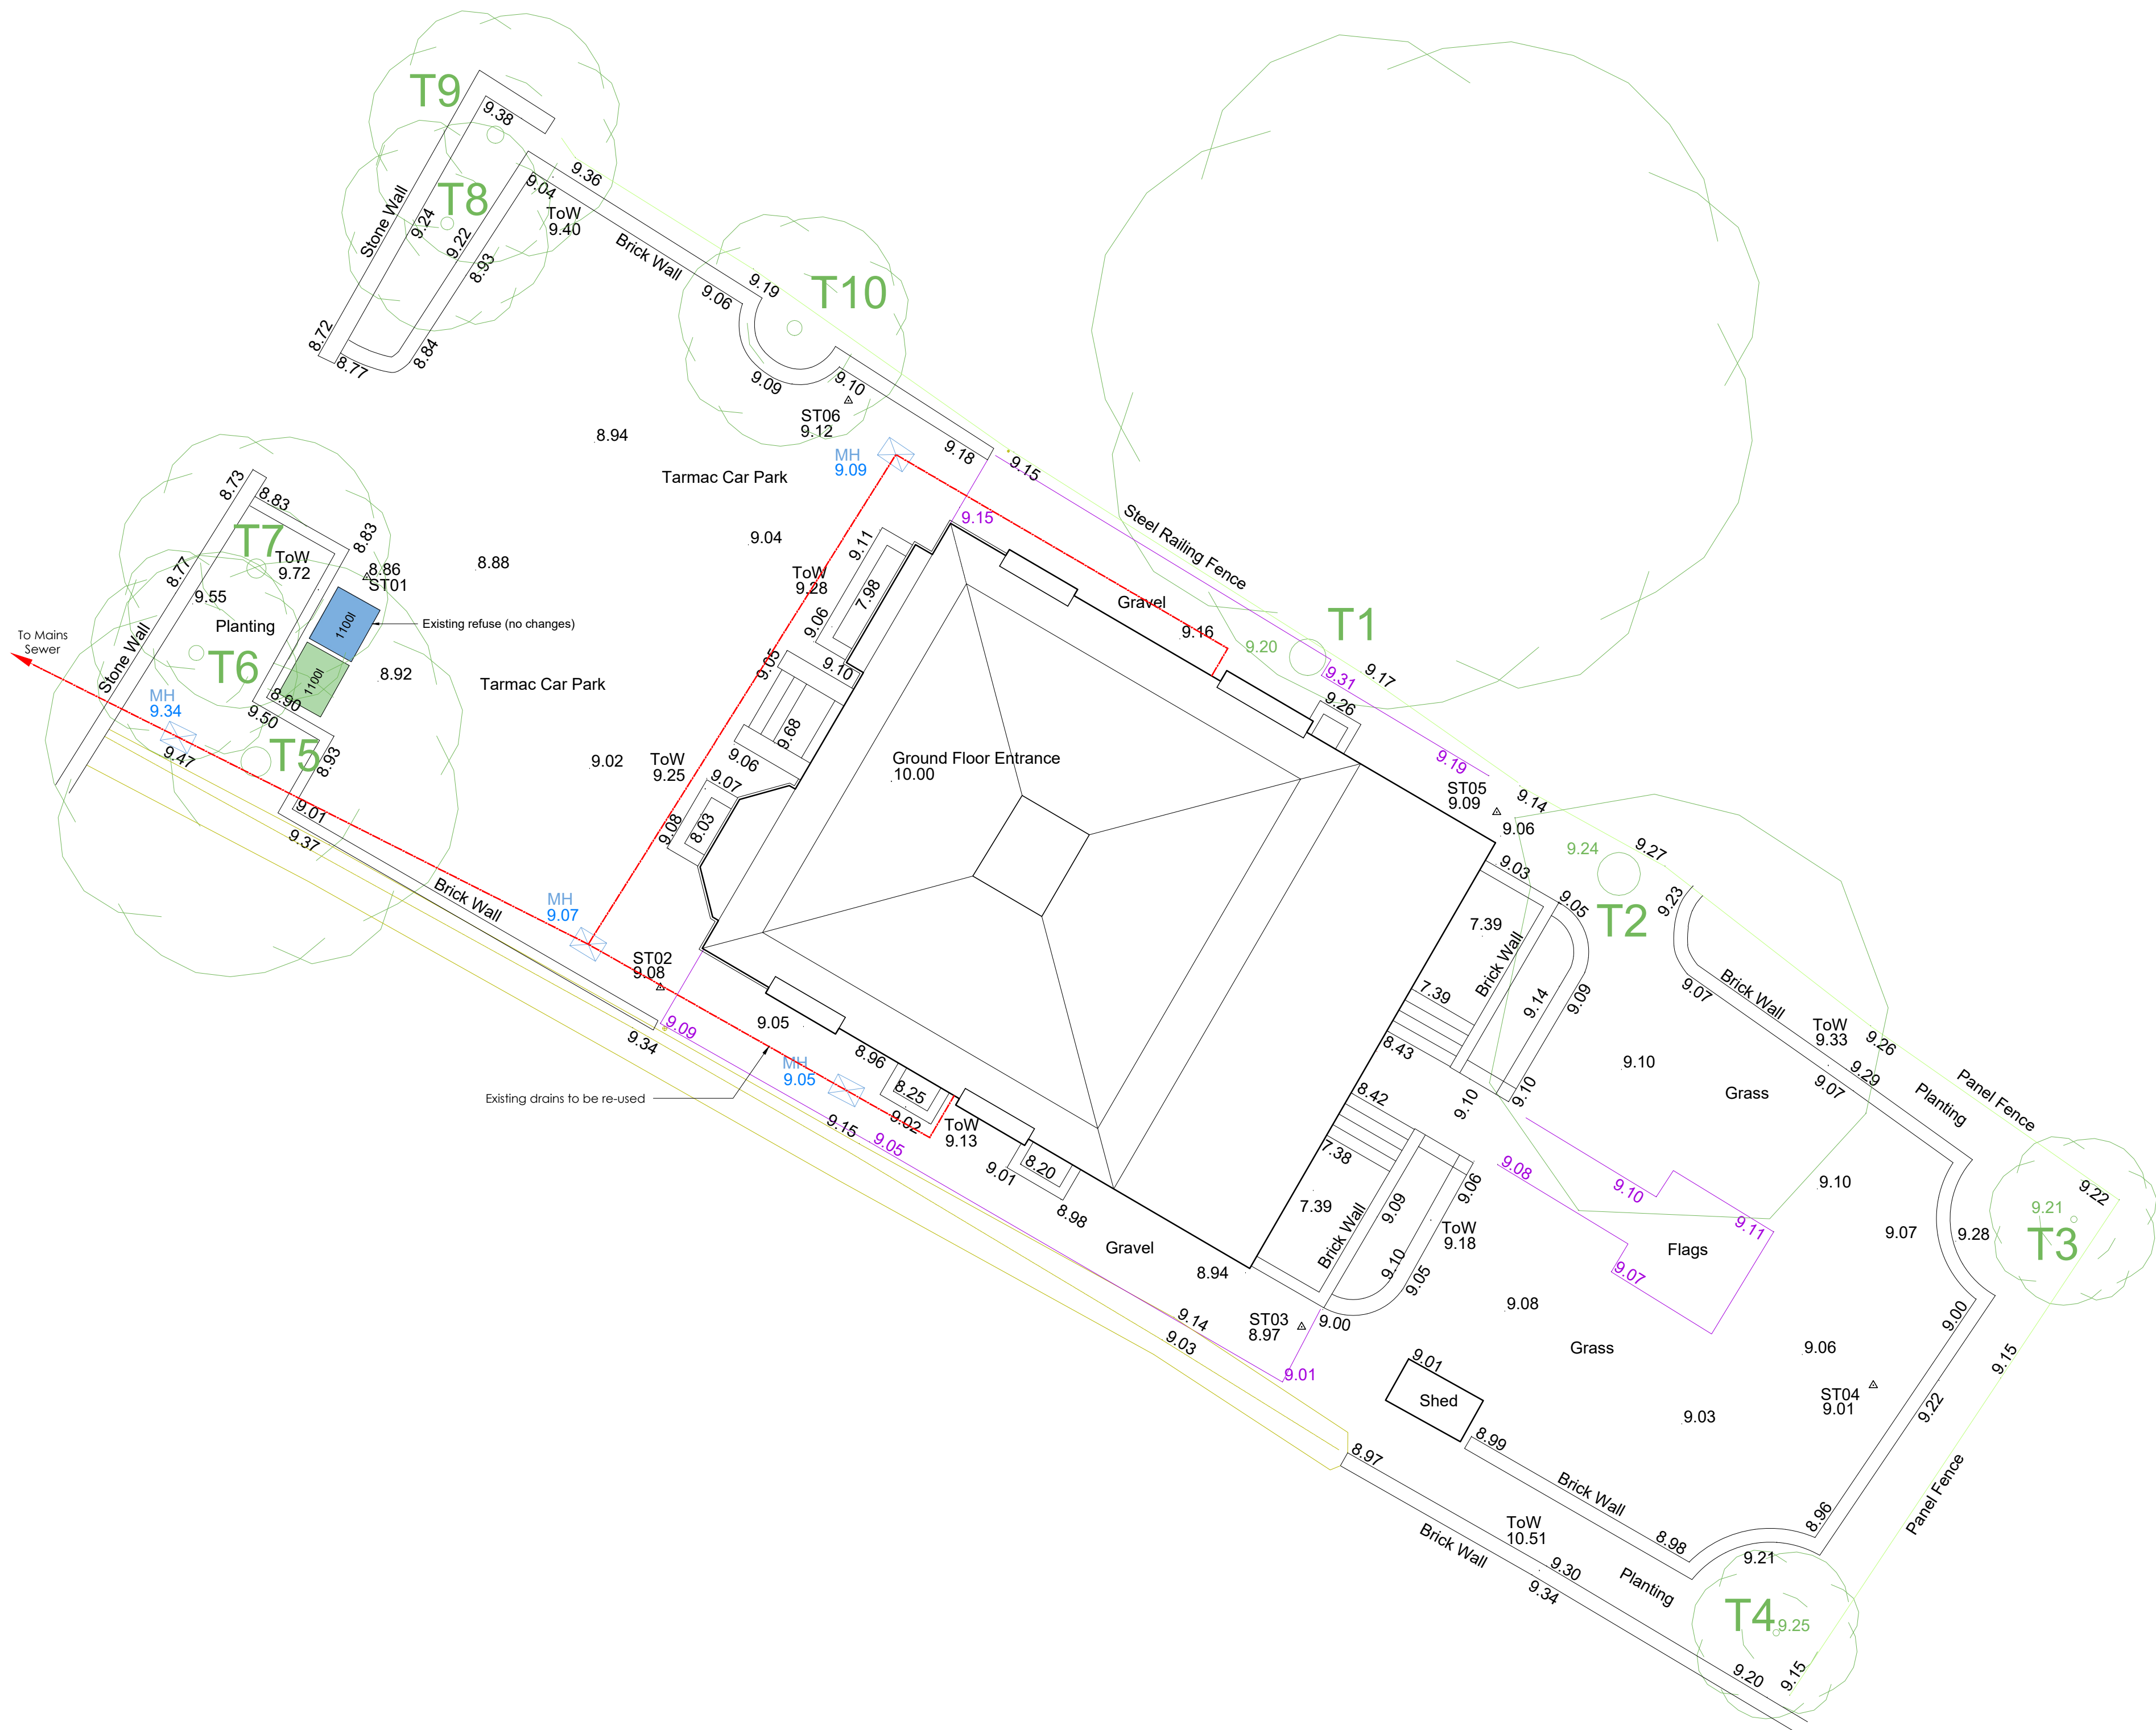

**01** PROPOSED SITE PLAN WITH BLOCK AND ROOF PLANS  
Scale 1:100 @ A1

- NOTES
- All dimensions and levels are to be checked on site.
  - Any discrepancies are to be reported to the Wighton Architects Ltd before any work commences.
  - This drawing shall not be scaled to ascertain any dimensions. Work to figured dimensions only.
  - This drawing shall not be reproduced without express written permission from Wighton Architects Ltd.
  - Title overlay drawings and ownership boundaries are produced using of reasonable endeavors. Wighton Architects Ltd cannot be responsible for the accuracy or scale discrepancy of base plans supplied to them.



|                |                                                 |         |    |
|----------------|-------------------------------------------------|---------|----|
| drawing stage  | PLANNING                                        |         |    |
| drawing status | APPROVAL                                        |         |    |
| client         | PRIVATE                                         |         |    |
| project        | No 119 PALATINE ROAD<br>MANCHESTER<br>M20 3YA   |         |    |
| drawing title  | PROPOSED SITE PLAN WITH BLOCK<br>AND ROOF PLANS |         |    |
| date           | 14/08/25                                        | drawn   | JH |
| scale          | 1:100 @ A1                                      | checked | SW |

