


SIGN SETTING OUT ON SOUTH ELEVATION ON SOUTH TOWER
SCALE 1:50 AT A2

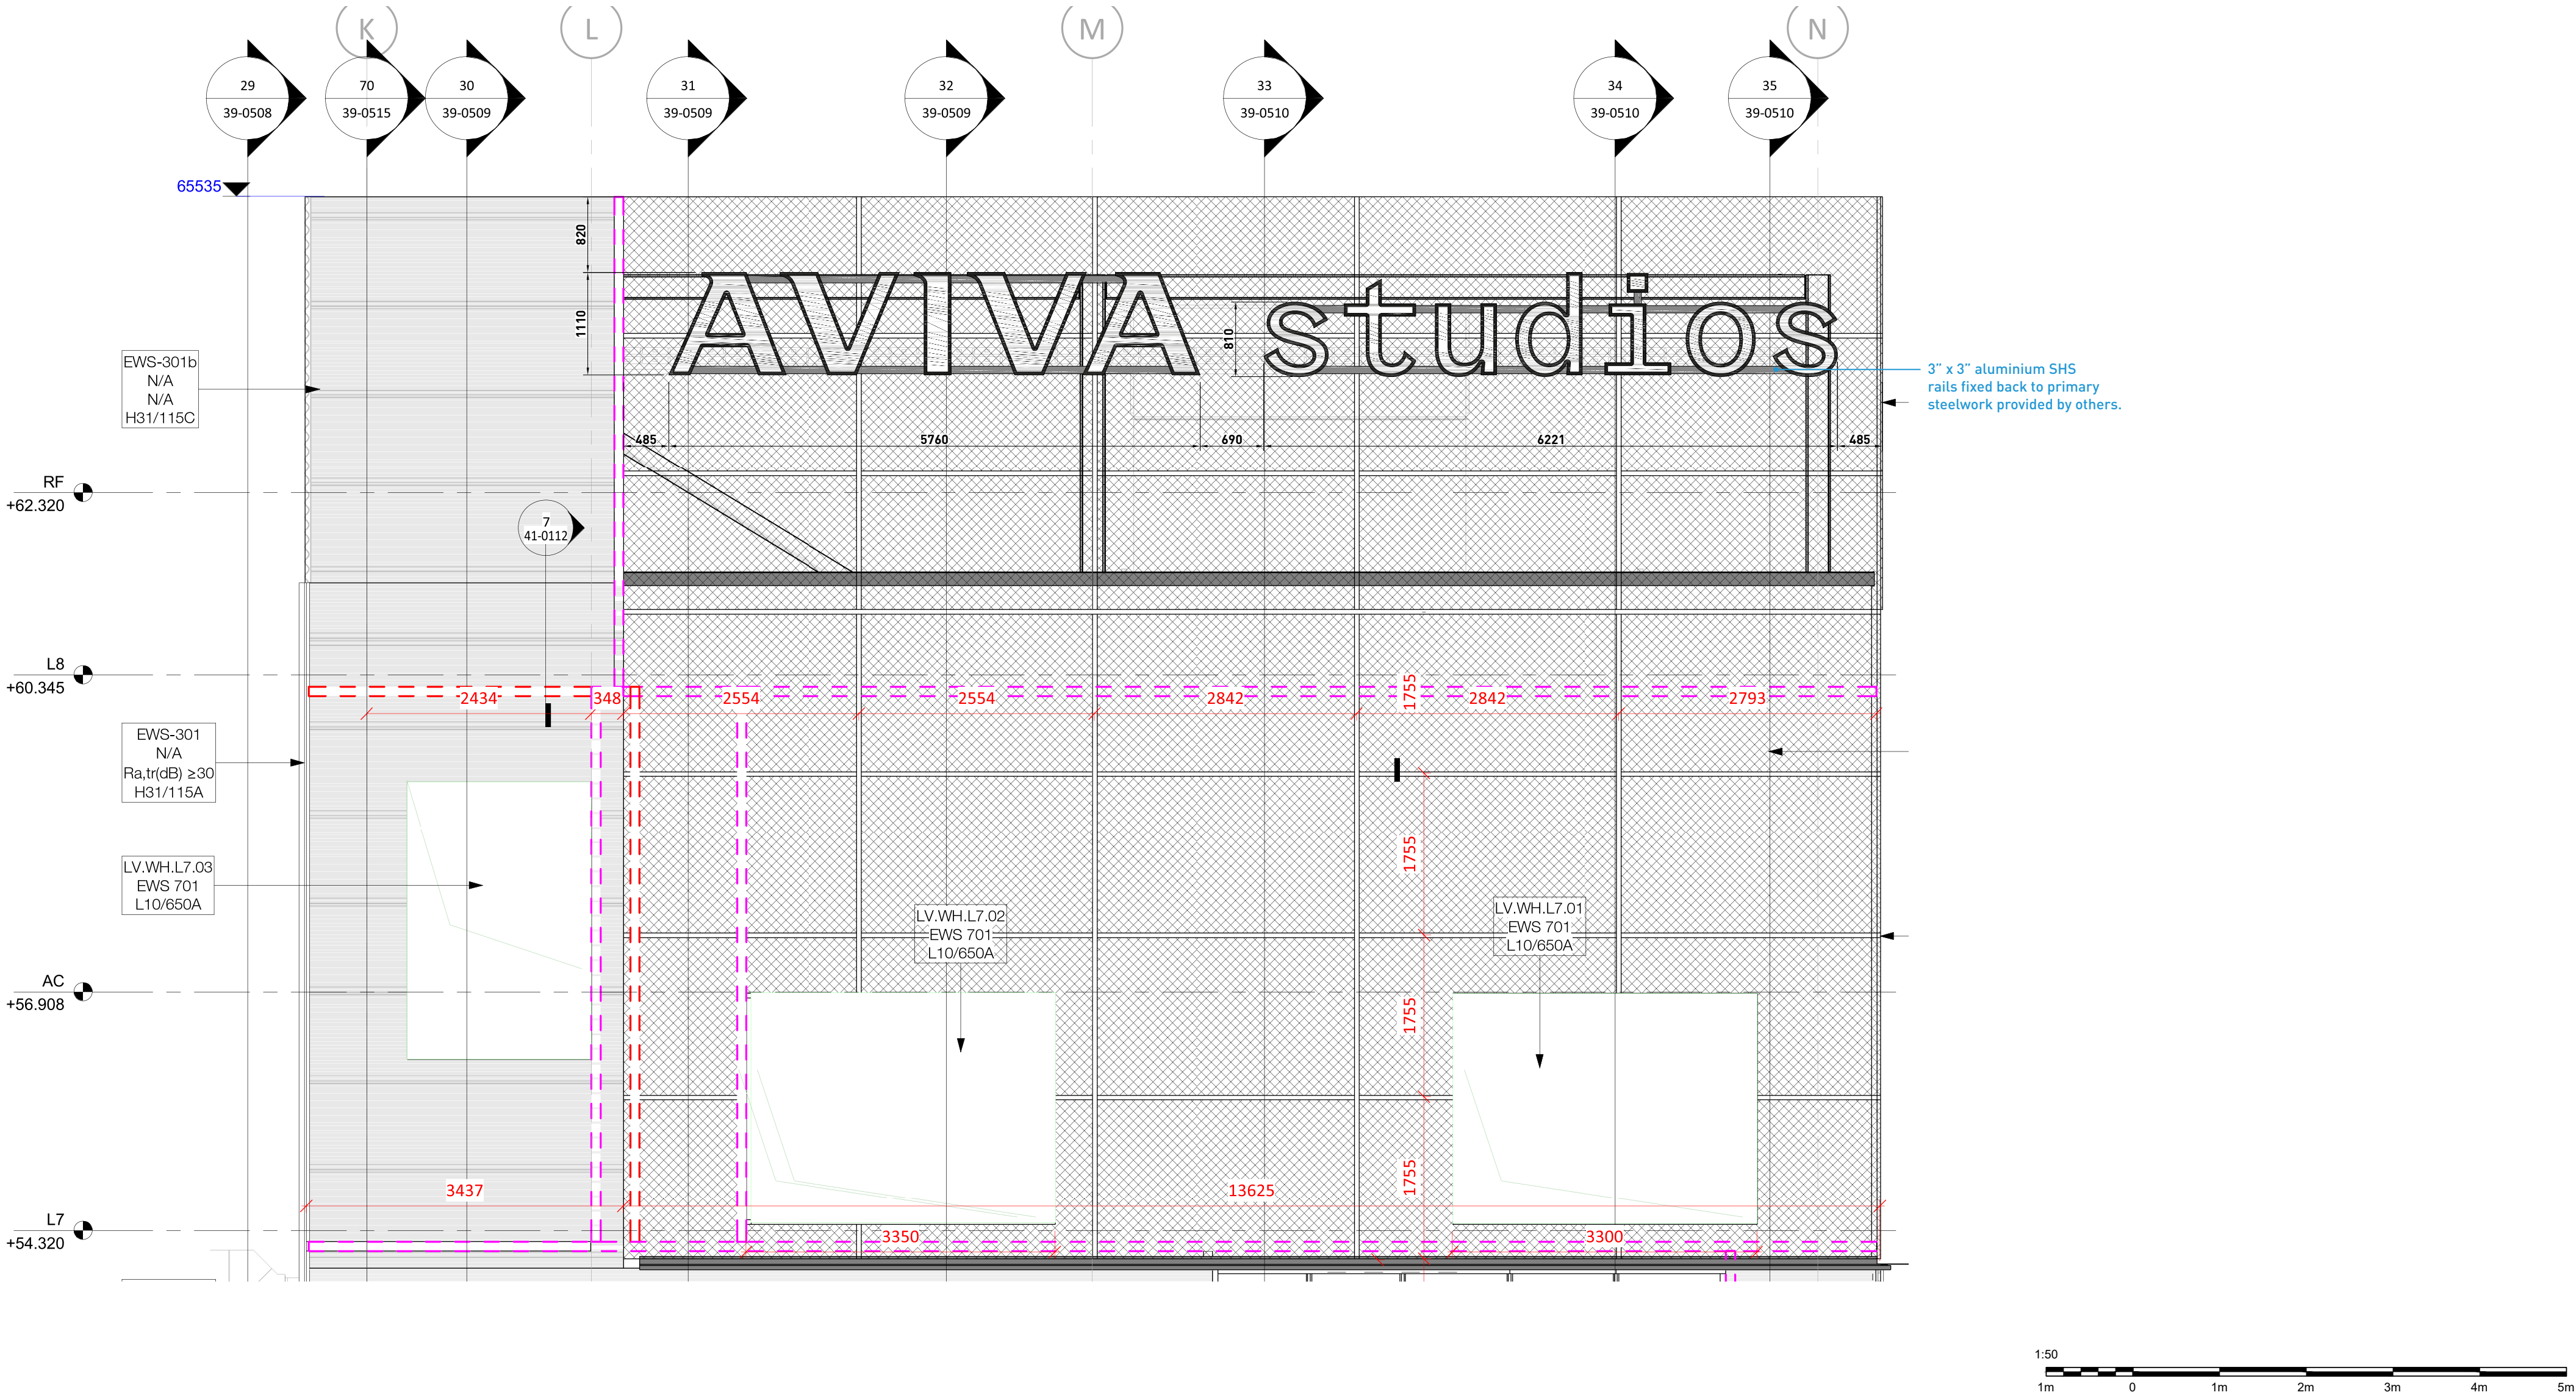

Notes:

PLANNING
APPLICATION

Drawing No:

AVI-12809-ASC-000203

Page Size:

A2

Scale:

1:50

Start Date:

20/10/2025

Rev. Date:

13/11/2025

Drawn By:

IC

Checked By:

DMcC

Client:

Factory International

Project:

Aviva Studios

