



PURPOSE OF ISSUE	PLANNING
All information should be checked by the contractor on site before commencing work. Any discrepancies should be reported to the designer immediately. All rights are reserved and are not transferable. Unauthorised reproductions of this drawing are not permitted.	

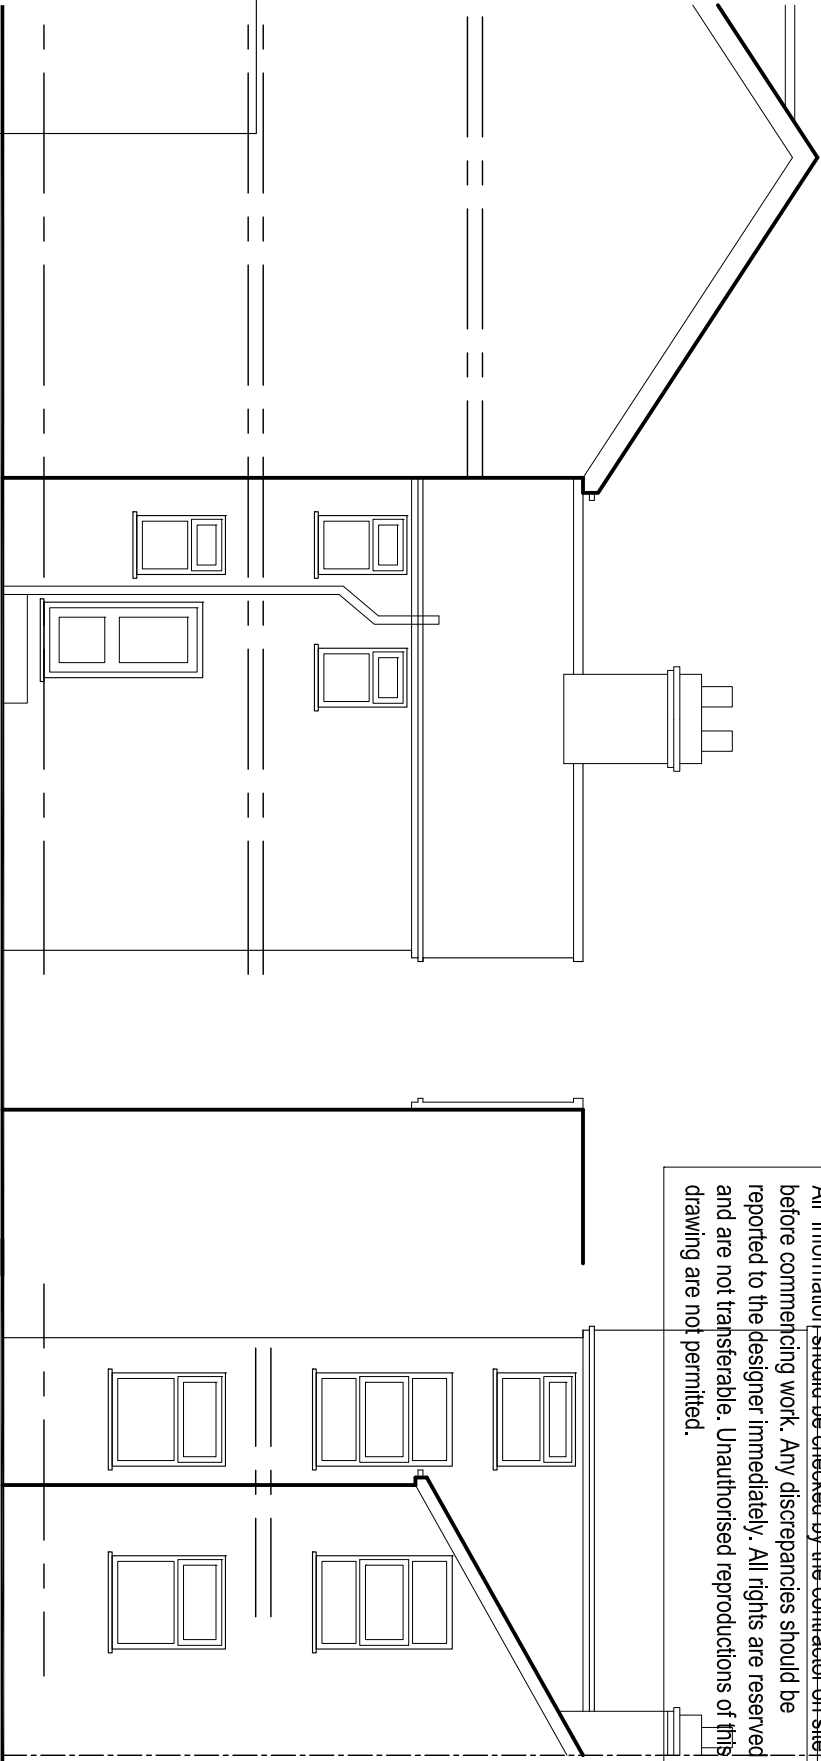


EXISTING SIDE ELEVATION


EXISTING REAR ELEVATION

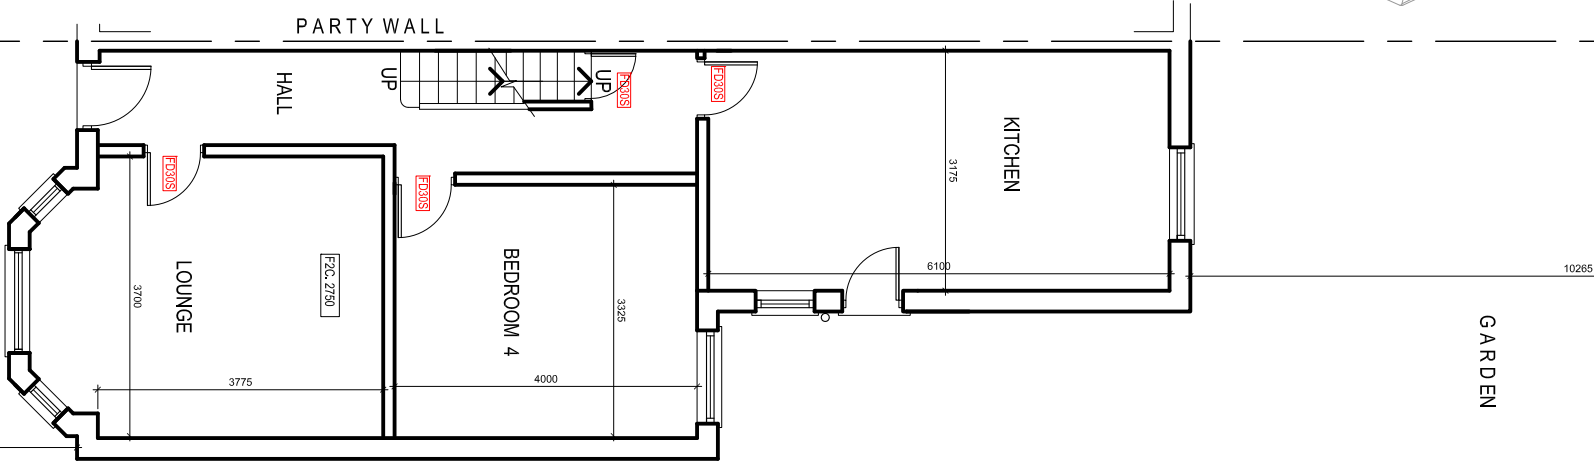


EXISTING GROUND FLOOR PLAN

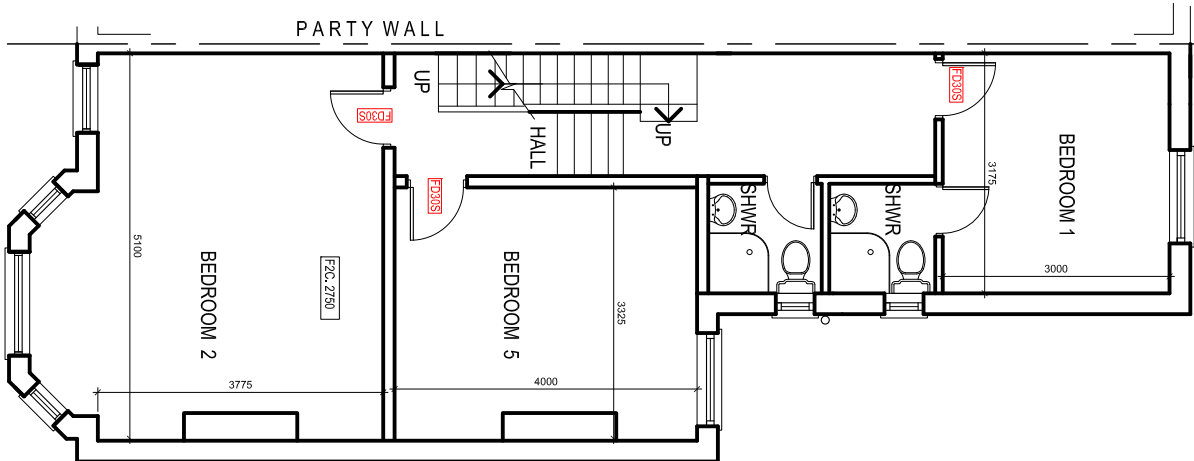

EXISTING FIRST FLOOR PLAN

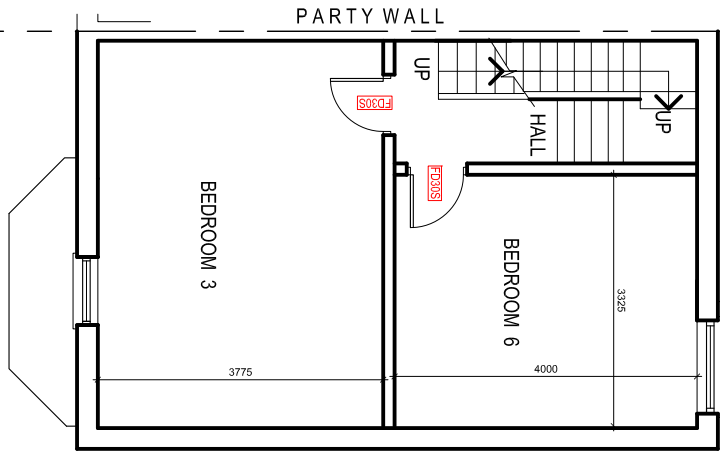

EXISTING 2ND FLOOR PLAN

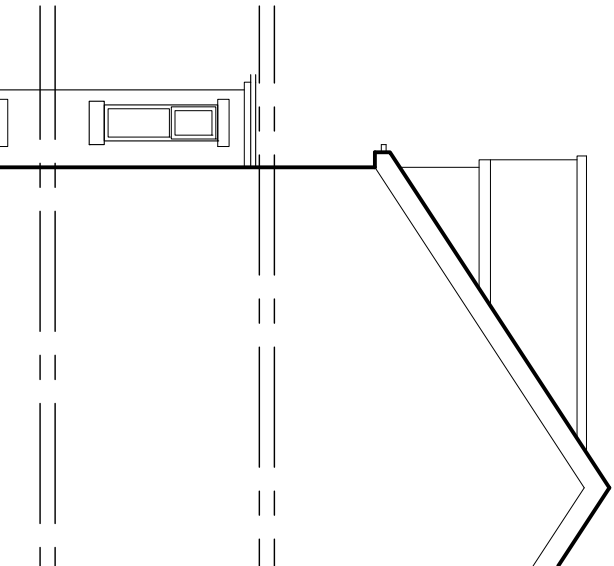

PROJECT
20 Swinbourne Grove,
Withington

CLIENT
Mr. Javed

DRAWING TITLE
Existing Plan

JOB No
NA-B01

SCALE
1:100@A3

DATE
Sep. 2025

REVISION
-

t: 0782 895 3405

e: nadesignandbuilds@gmail.com

nadesign