



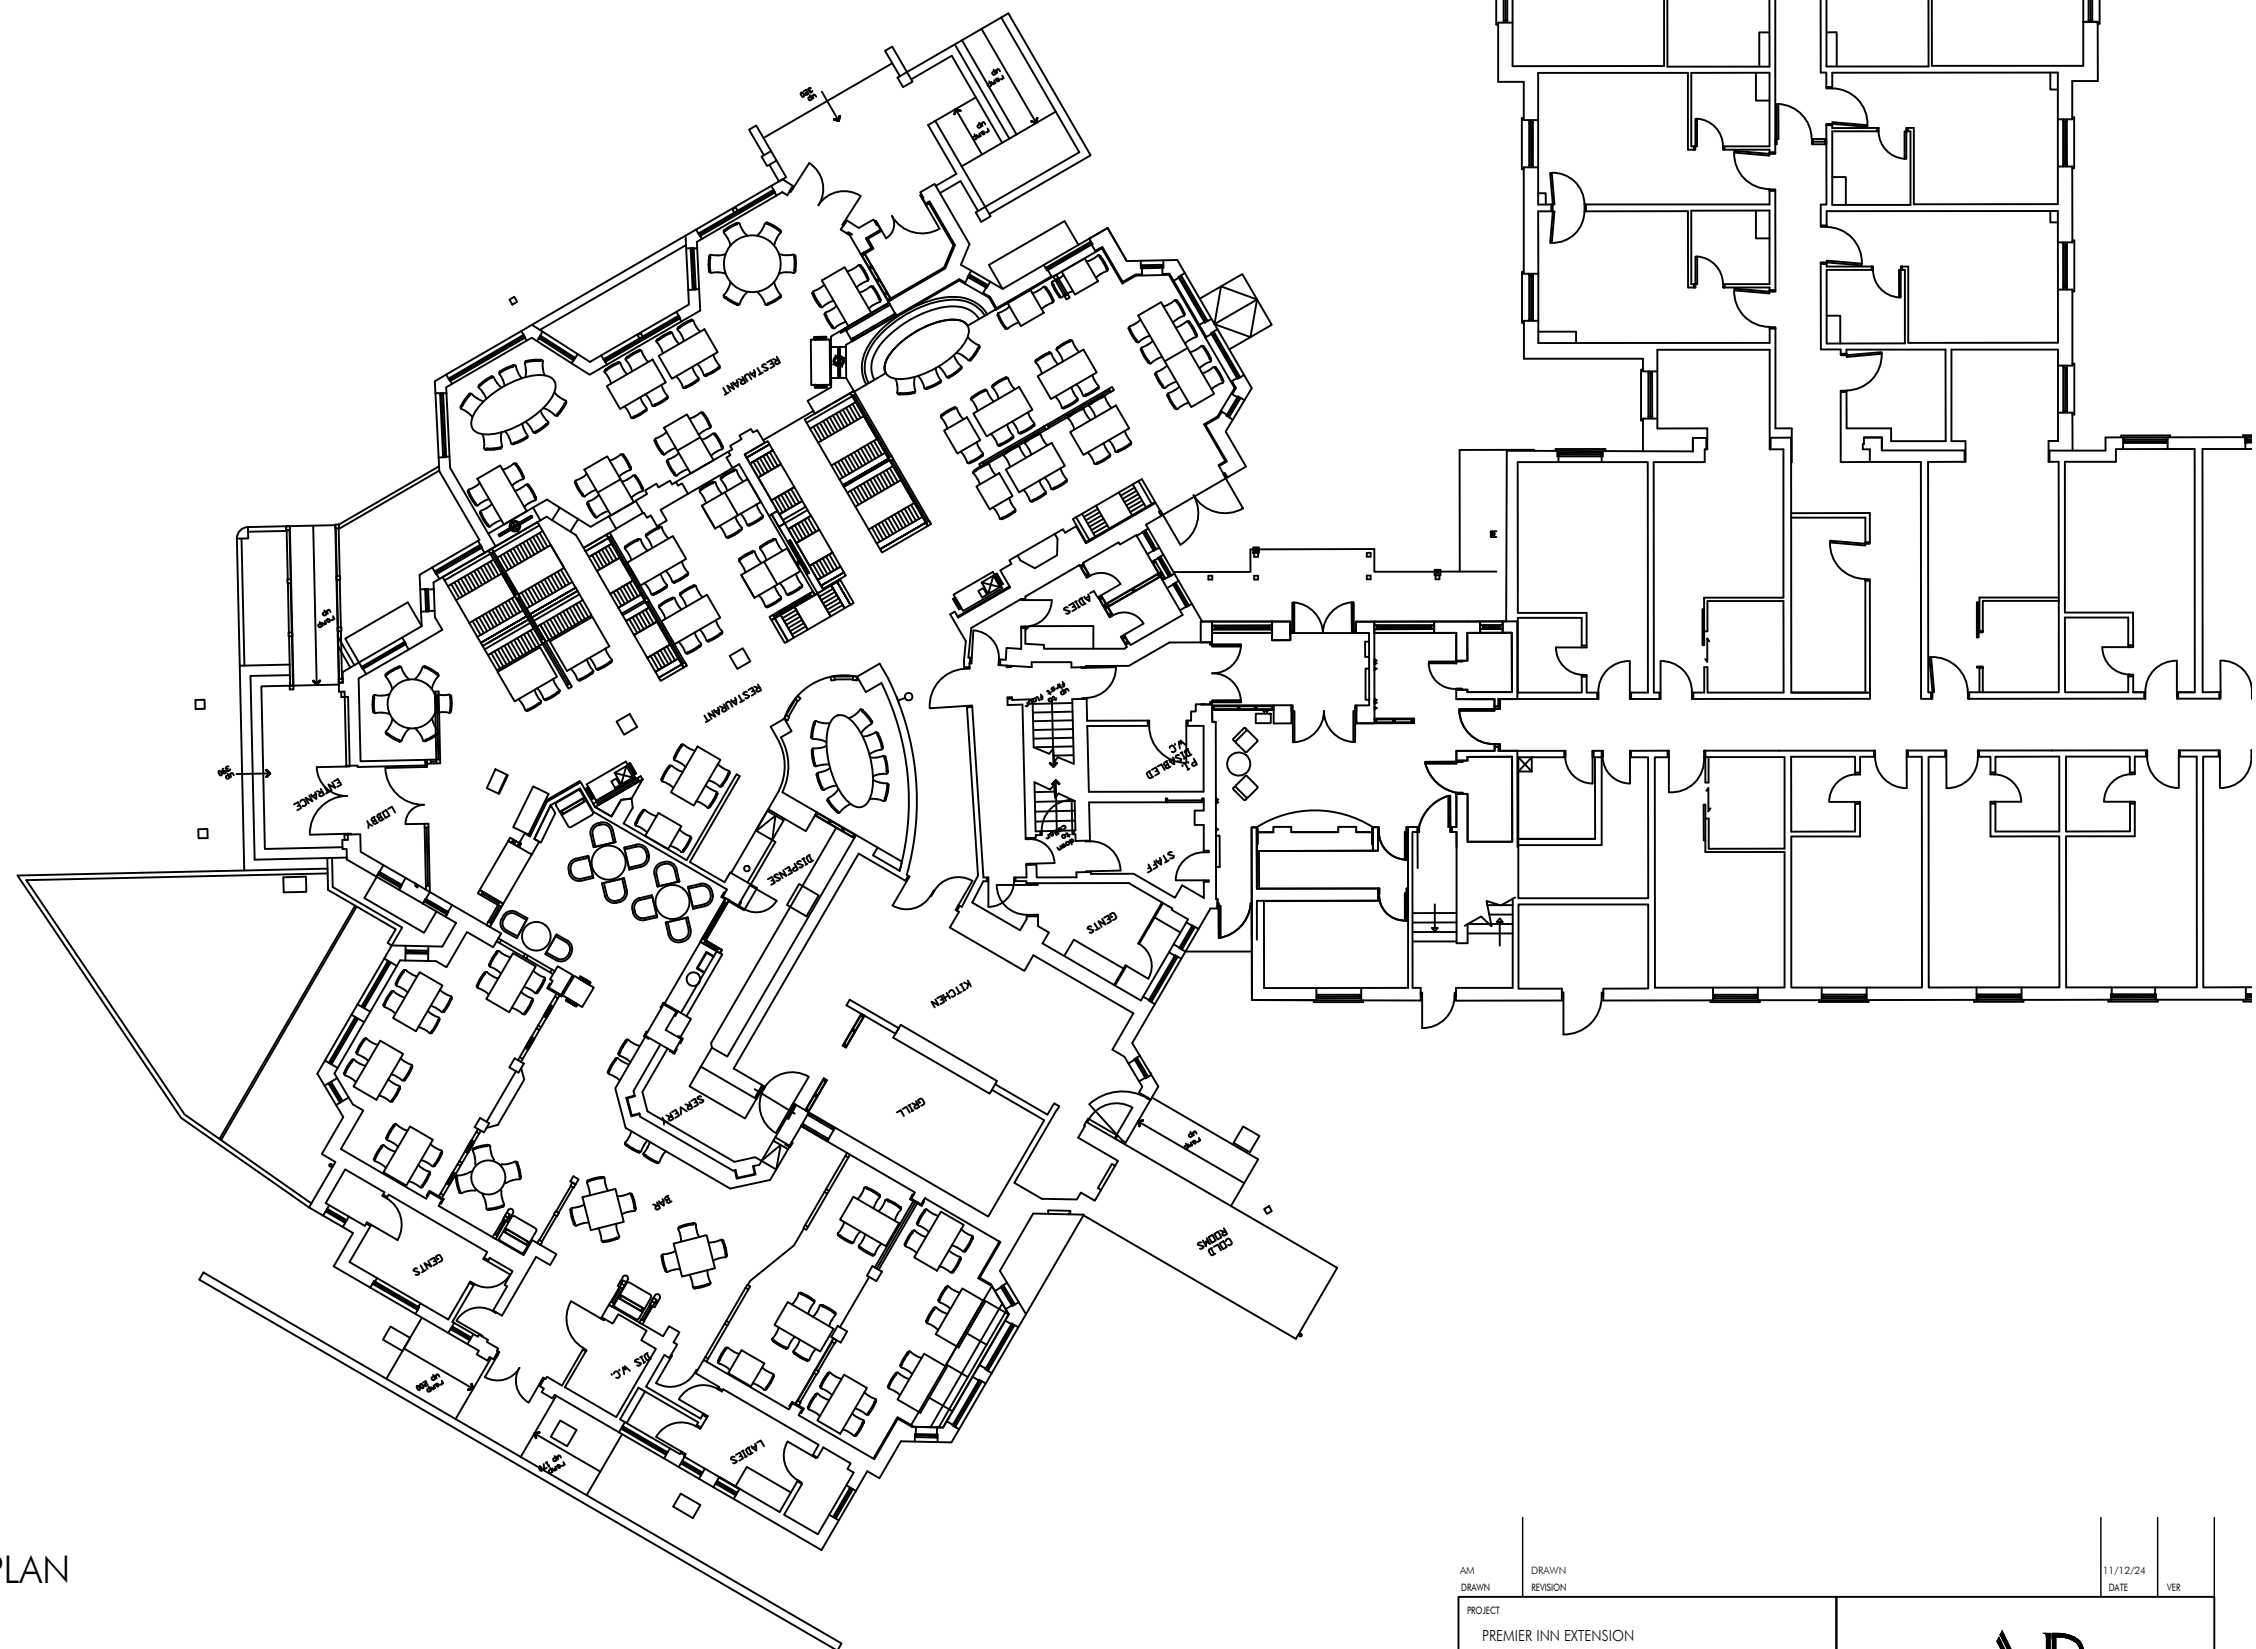

EXISTING GROUND FLOOR PLAN
1:200

 

AM DRAWN	DRAWN REVISION	11/12/24 DATE		VER
PROJECT PREMIER INN EXTENSION HEALD GREEN, MANCHESTER		<div> ALLISON PIKE <div>ARCHITECTS & DESIGNERS</div><div>7 Buxton Road West, Disley, Stockport, Cheshire, SK12 2AE. Website: www.allisonpike.com</div><div>Telephone: 01663 763000 Facsimile: 01663 766772 Email: studio@allisonpike.com</div><div>© Allison Pike Partnership Limited.</div></div>		
TITLE EXISTING FLOOR PLAN				
SCALE 1:200 @ A3				
JOB No P11096	DRAWING No AP02			