




KITCHEN 8 - FRONT ELEVATION B
SCALE 1:30

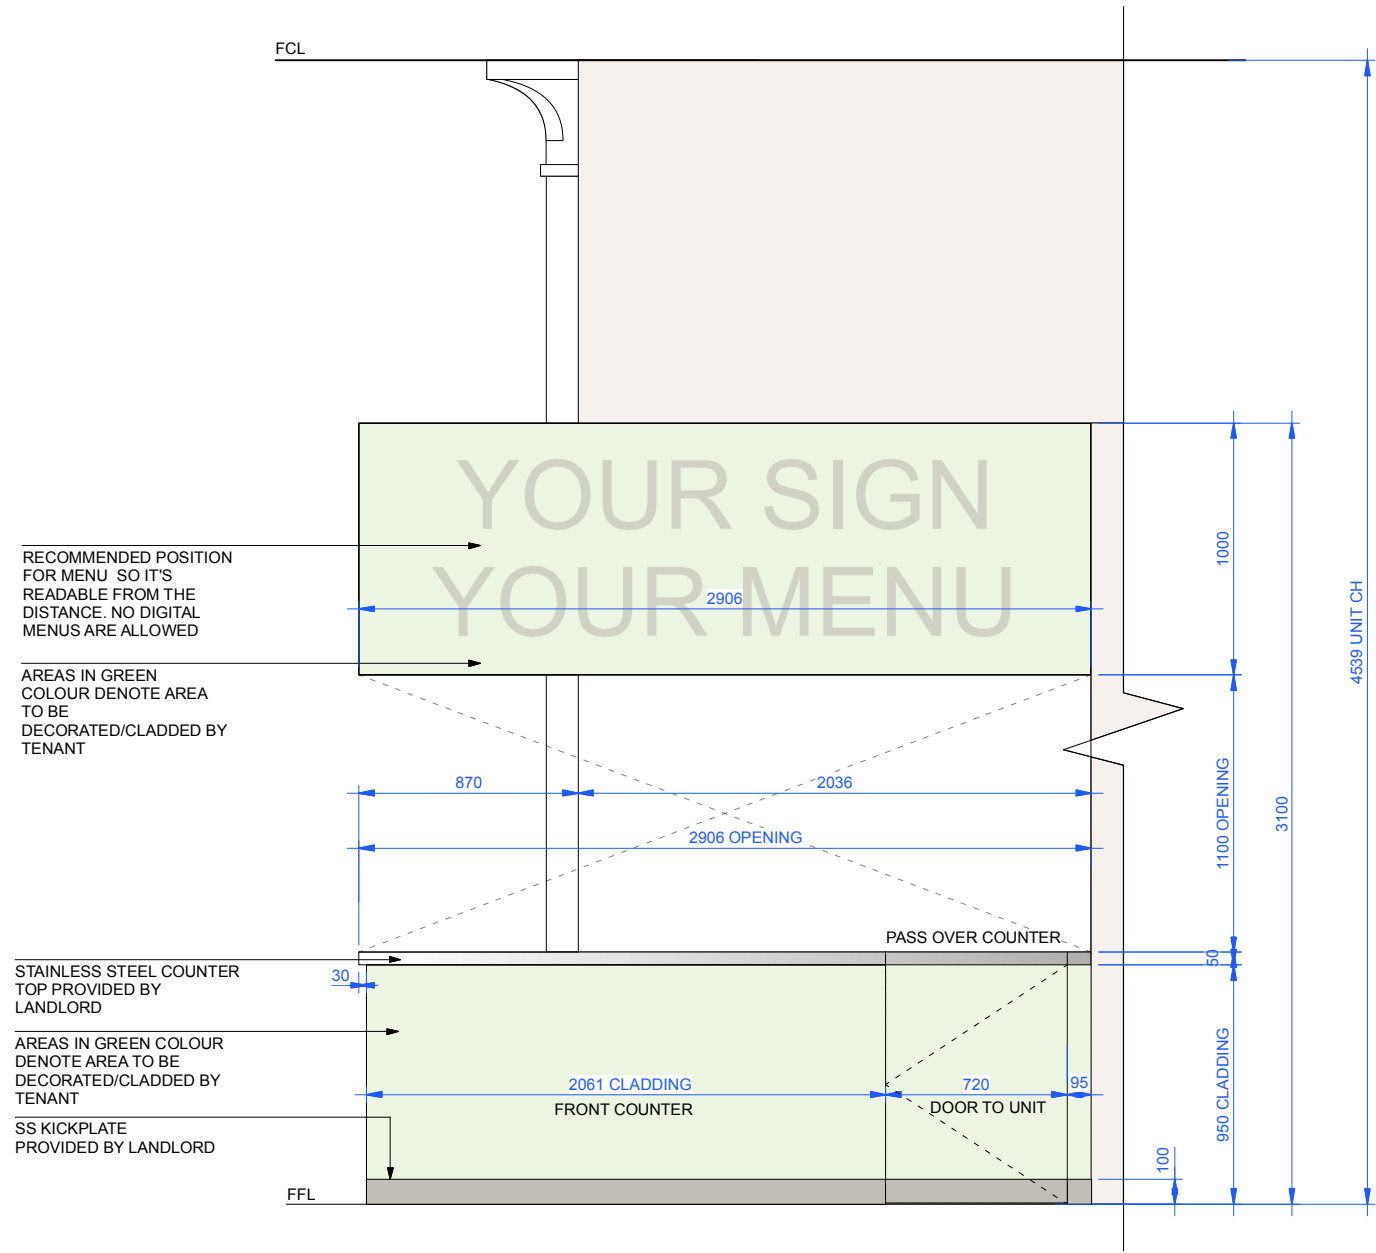

KITCHEN 8 - PLAN VIEW
SCALE 1:30

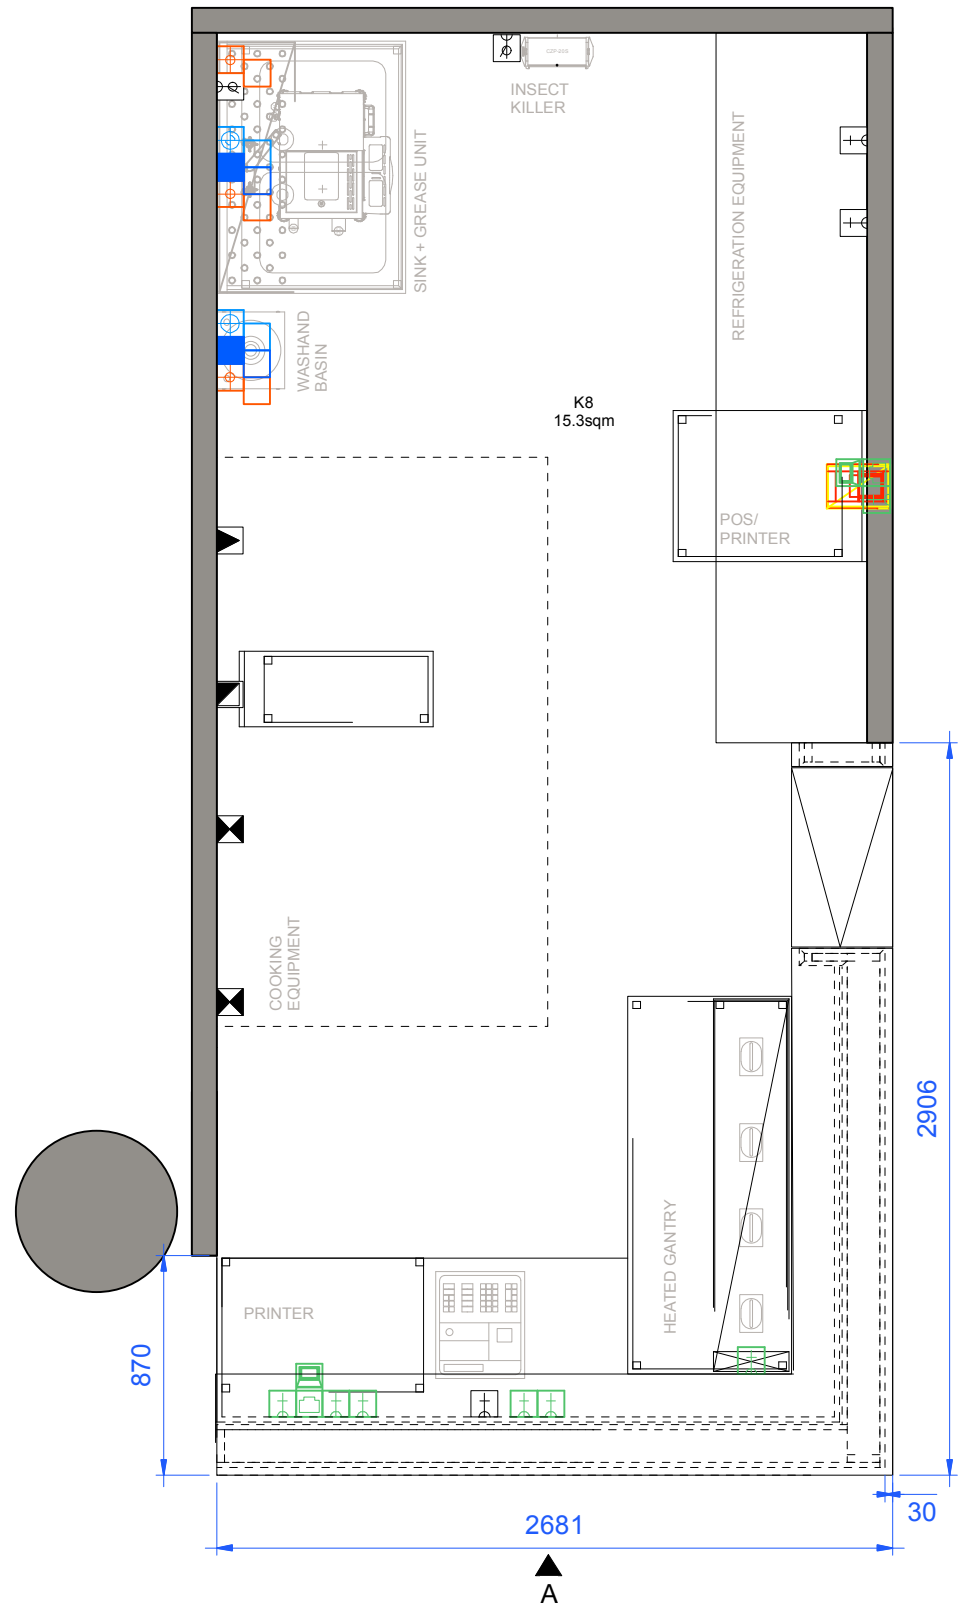

GROUND FLOOR KEY PLAN
SCALE 1:1000

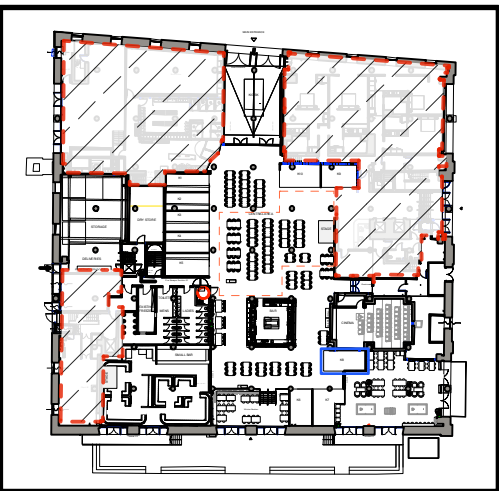

NOTES:
* All site dimensions to be checked by GC.
* These drawings represent the design intent and are not final construction documents. See ICE ARCHITECTURE drawings for construction details.
* GCs are responsible for coordinating with all trades, and ensuring compliance with applicable codes and regulations.

note: This drawing is the property of follow friday. Copyright is reserved by them and the drawing is issued on the condition that it is not copied, reproduced or disclosed to any unauthorised person, wholly or in part, without the written consent of follow friday. follow friday will not accept responsibility for errors made by others in scaling from this drawing. All construction information should be taken from figured dimensions only.	FOLLOW FRIDAY 27 Trenchard St, Bristol  mailto:marta@follow-friday.com	CLIENT: STREET FOOD HOLDINGS		PROJECT: MANCHESTER STREET FOOD		REVISION	DATE	REVISION		DATE		
		DRAWING TITLE MSF KITCHEN 8 - ELEVATION B		LOCATION: DSW, MANCHESTER			A - HANGING SIGN REMOVED AND TOP FASCIA HEIGHT UPDATED TO 1m FOLLOWING MCC COMMENTS	27/10/2025				
				DATE	DRAWING NUMBER							DRAWN
				27/10/2025	MSF_327.2							MG
REV	SCALE	ITEM/REF/STATUS										
A	1:30 @ A3	-										