


Planning

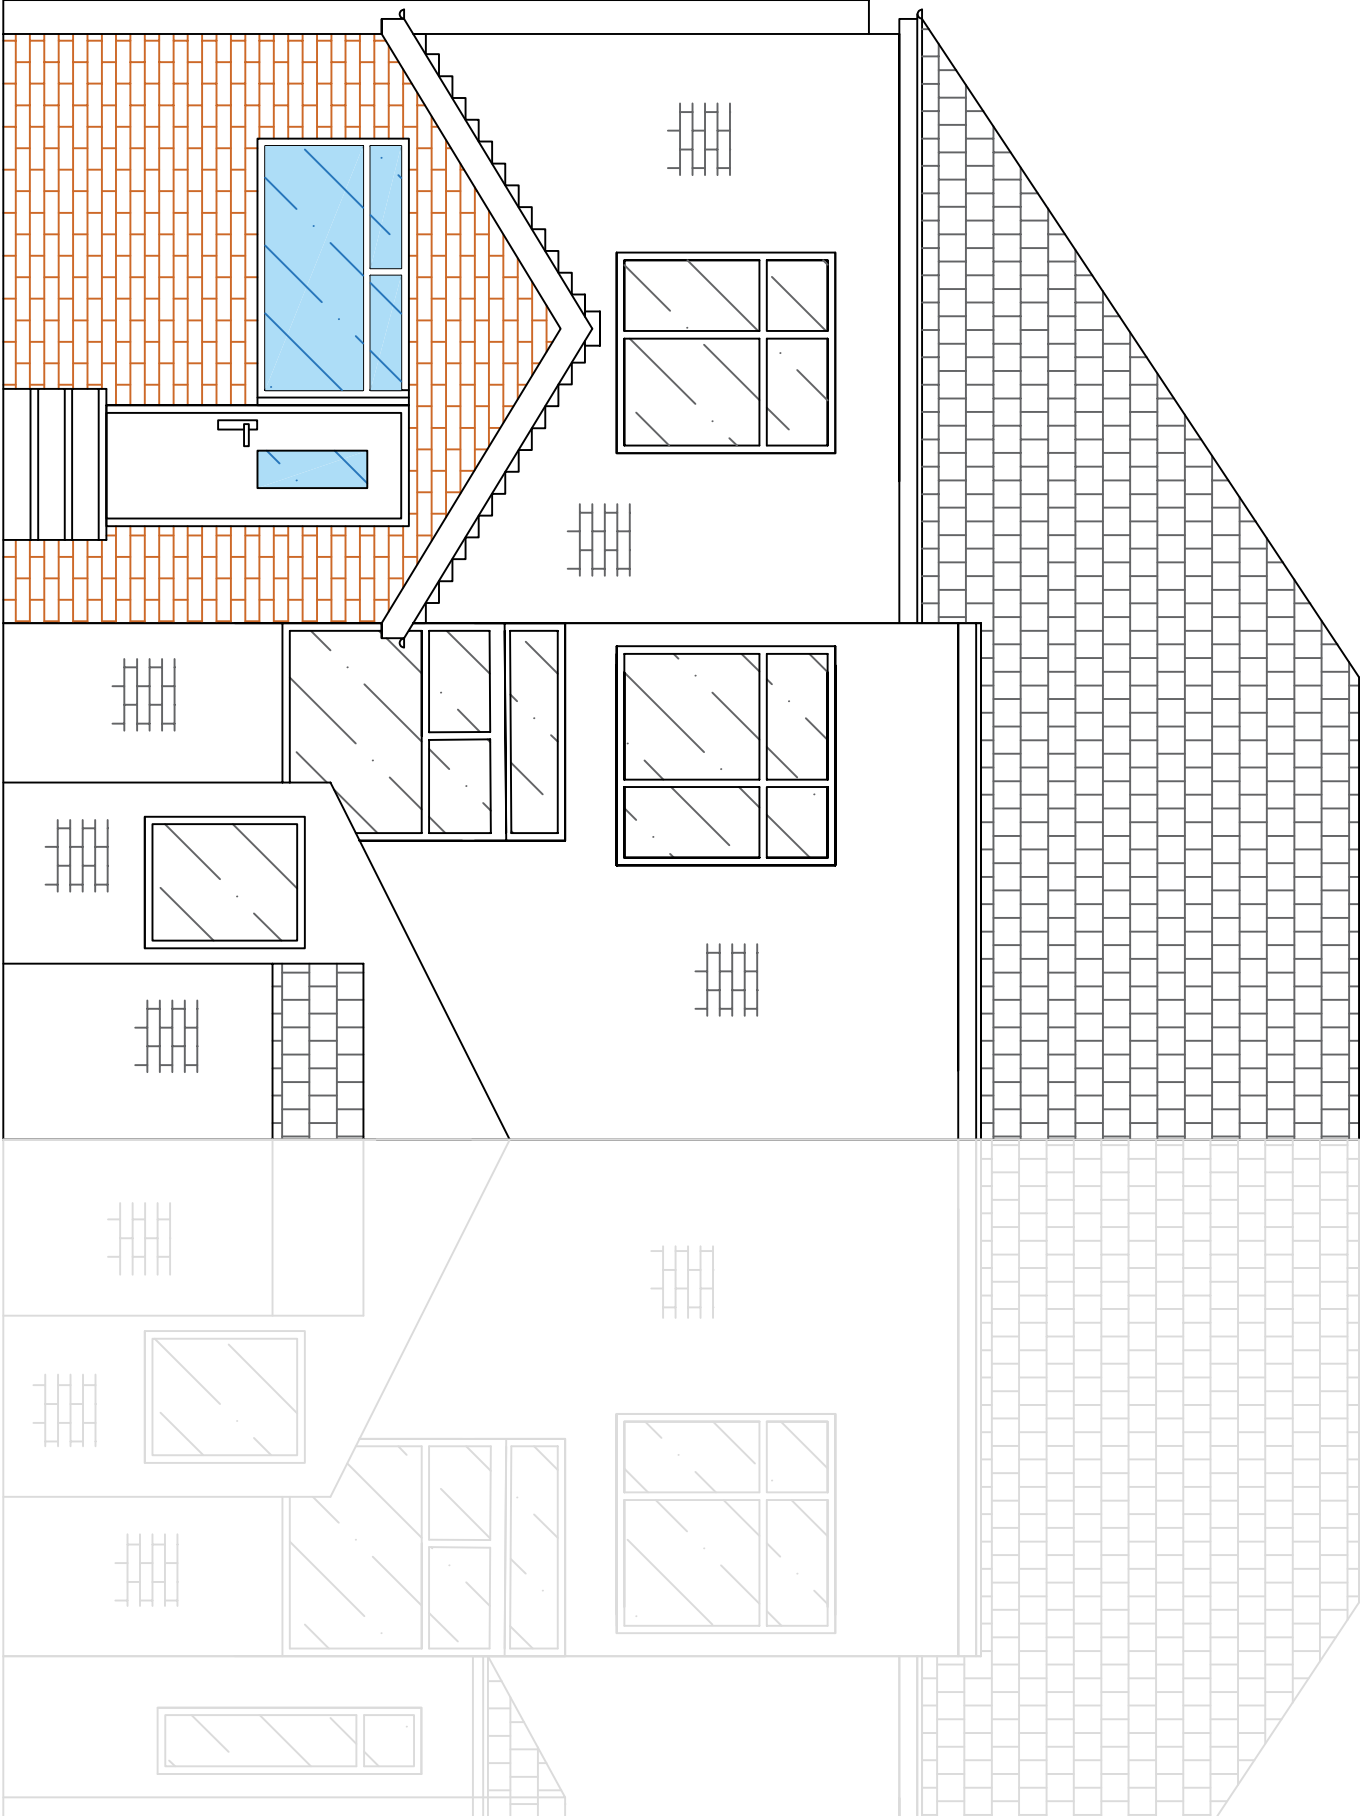

DESCRIPTION	
Single-Storey Rear Extension	
DRAWING TITLE	
Proposed Rear Elevation	
DATE: 25/09/2025	DRAWN BY: TC
SCALE: 1:50	CLIENT: KS
DRAWING NUMBER	REVISION:
06	/