




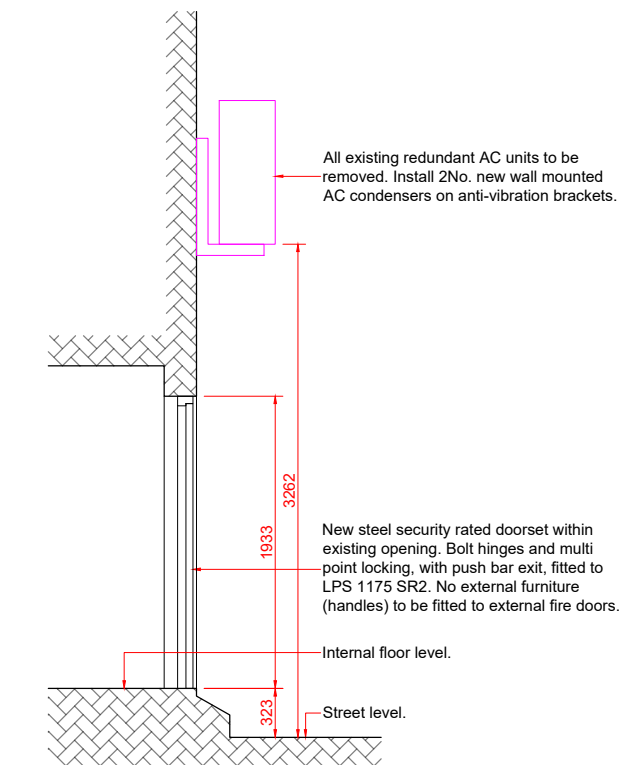

SECTION THROUGH REAR FIRE EXIT

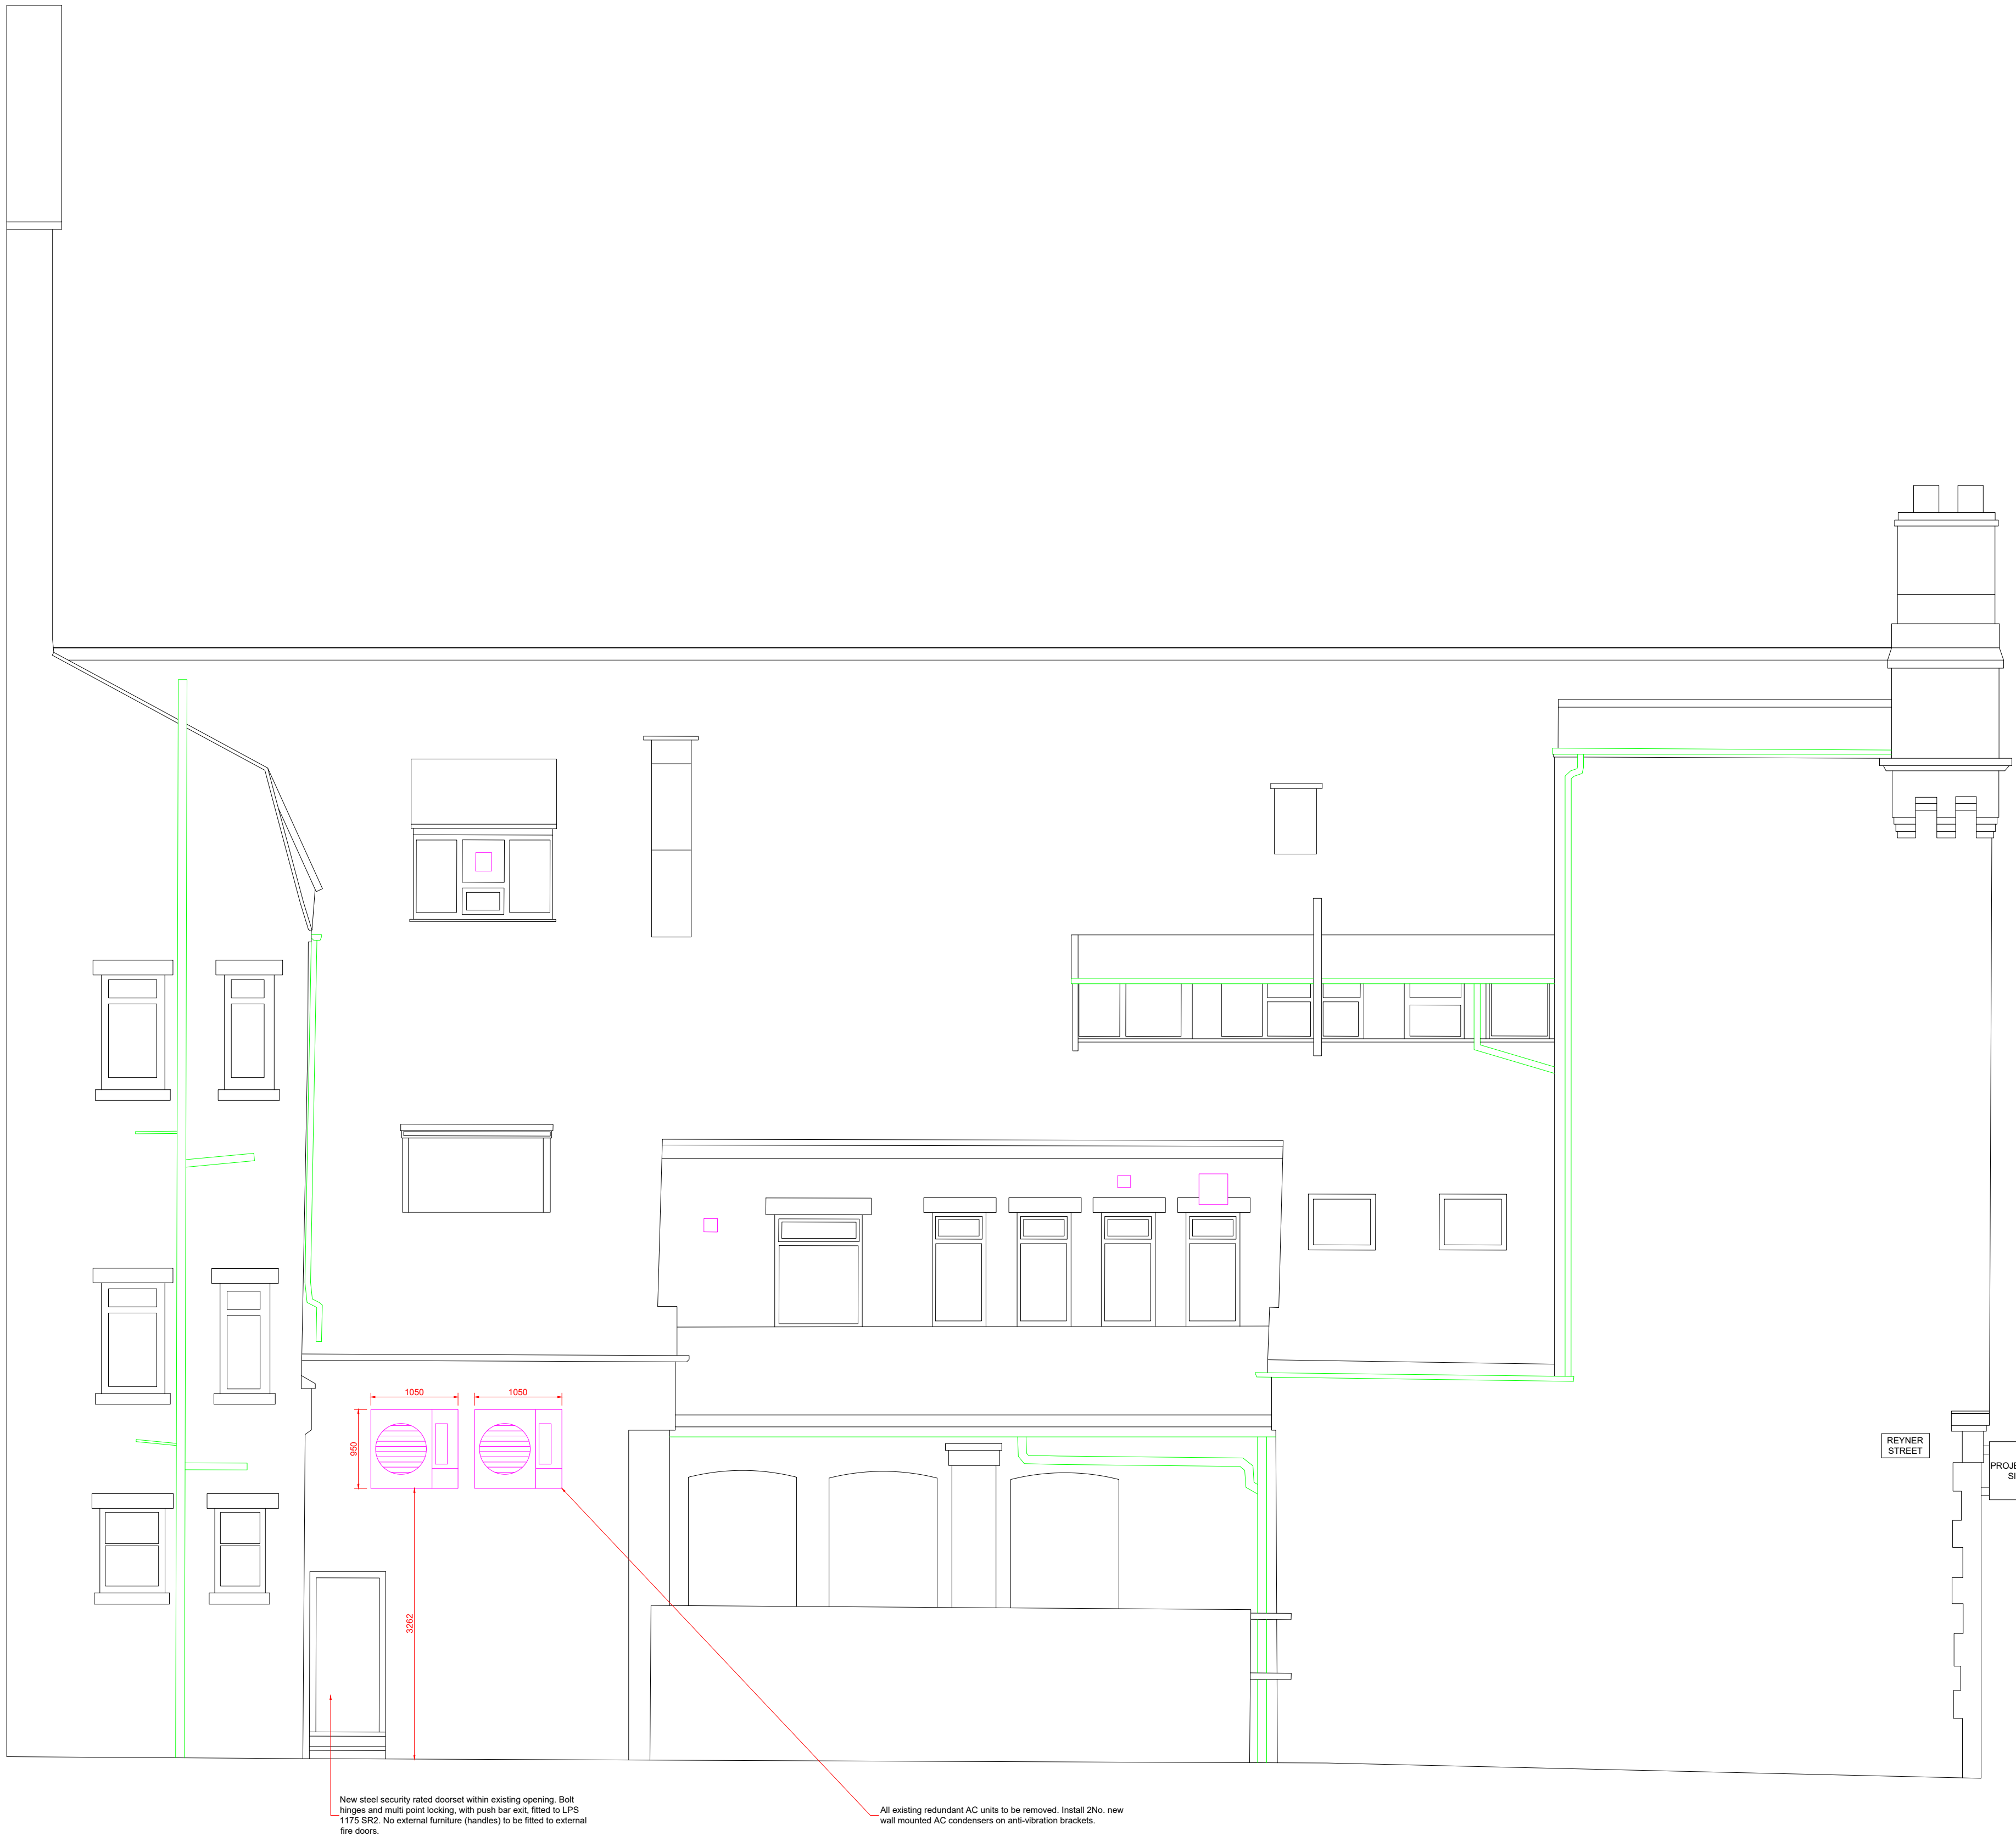

REYNER STREET ELEVATION

 

PROPOSED SHOPFRONT - REYNER STREET ELEVATION

A1 DRAWING

REVISIONS
Rev D. Plan updated following site visit (16/07/25).

PRELIMINARY

FIT OUT TYPE
STANDARD

PROJECT
ADMIRAL CASINO
90 PORTLAND STREET
MANCHESTER
M1 4QT

DESCRIPTION
PROPOSED SHOPFRONT ELEVATION
REYNER STREET

DRAWN BY
S.R.B.

SCALE
1:50 @ A1

DATE
13/06/25

DRAWING No.
NEW-PR-06c

REVISION
F



COPYRIGHT IS RESERVED BY LUXURY LEISURE AND IS ISSUED ON THE CONDITION THAT IT IS NOT
COPIED OR DISCLOSED BY OR TO ANY UNAUTHORISED PERSONS WITHOUT PRIOR CONSENT FROM
LUXURY LEISURE.

THIS DRAWING SHOULD NOT BE SCALED. THE CONTRACTOR SHOULD CHECK ALL DIMENSIONS ON
SITE. ANY ERROR OR OMISSION SHOULD BE REPORTED TO LUXURY LEISURE.