



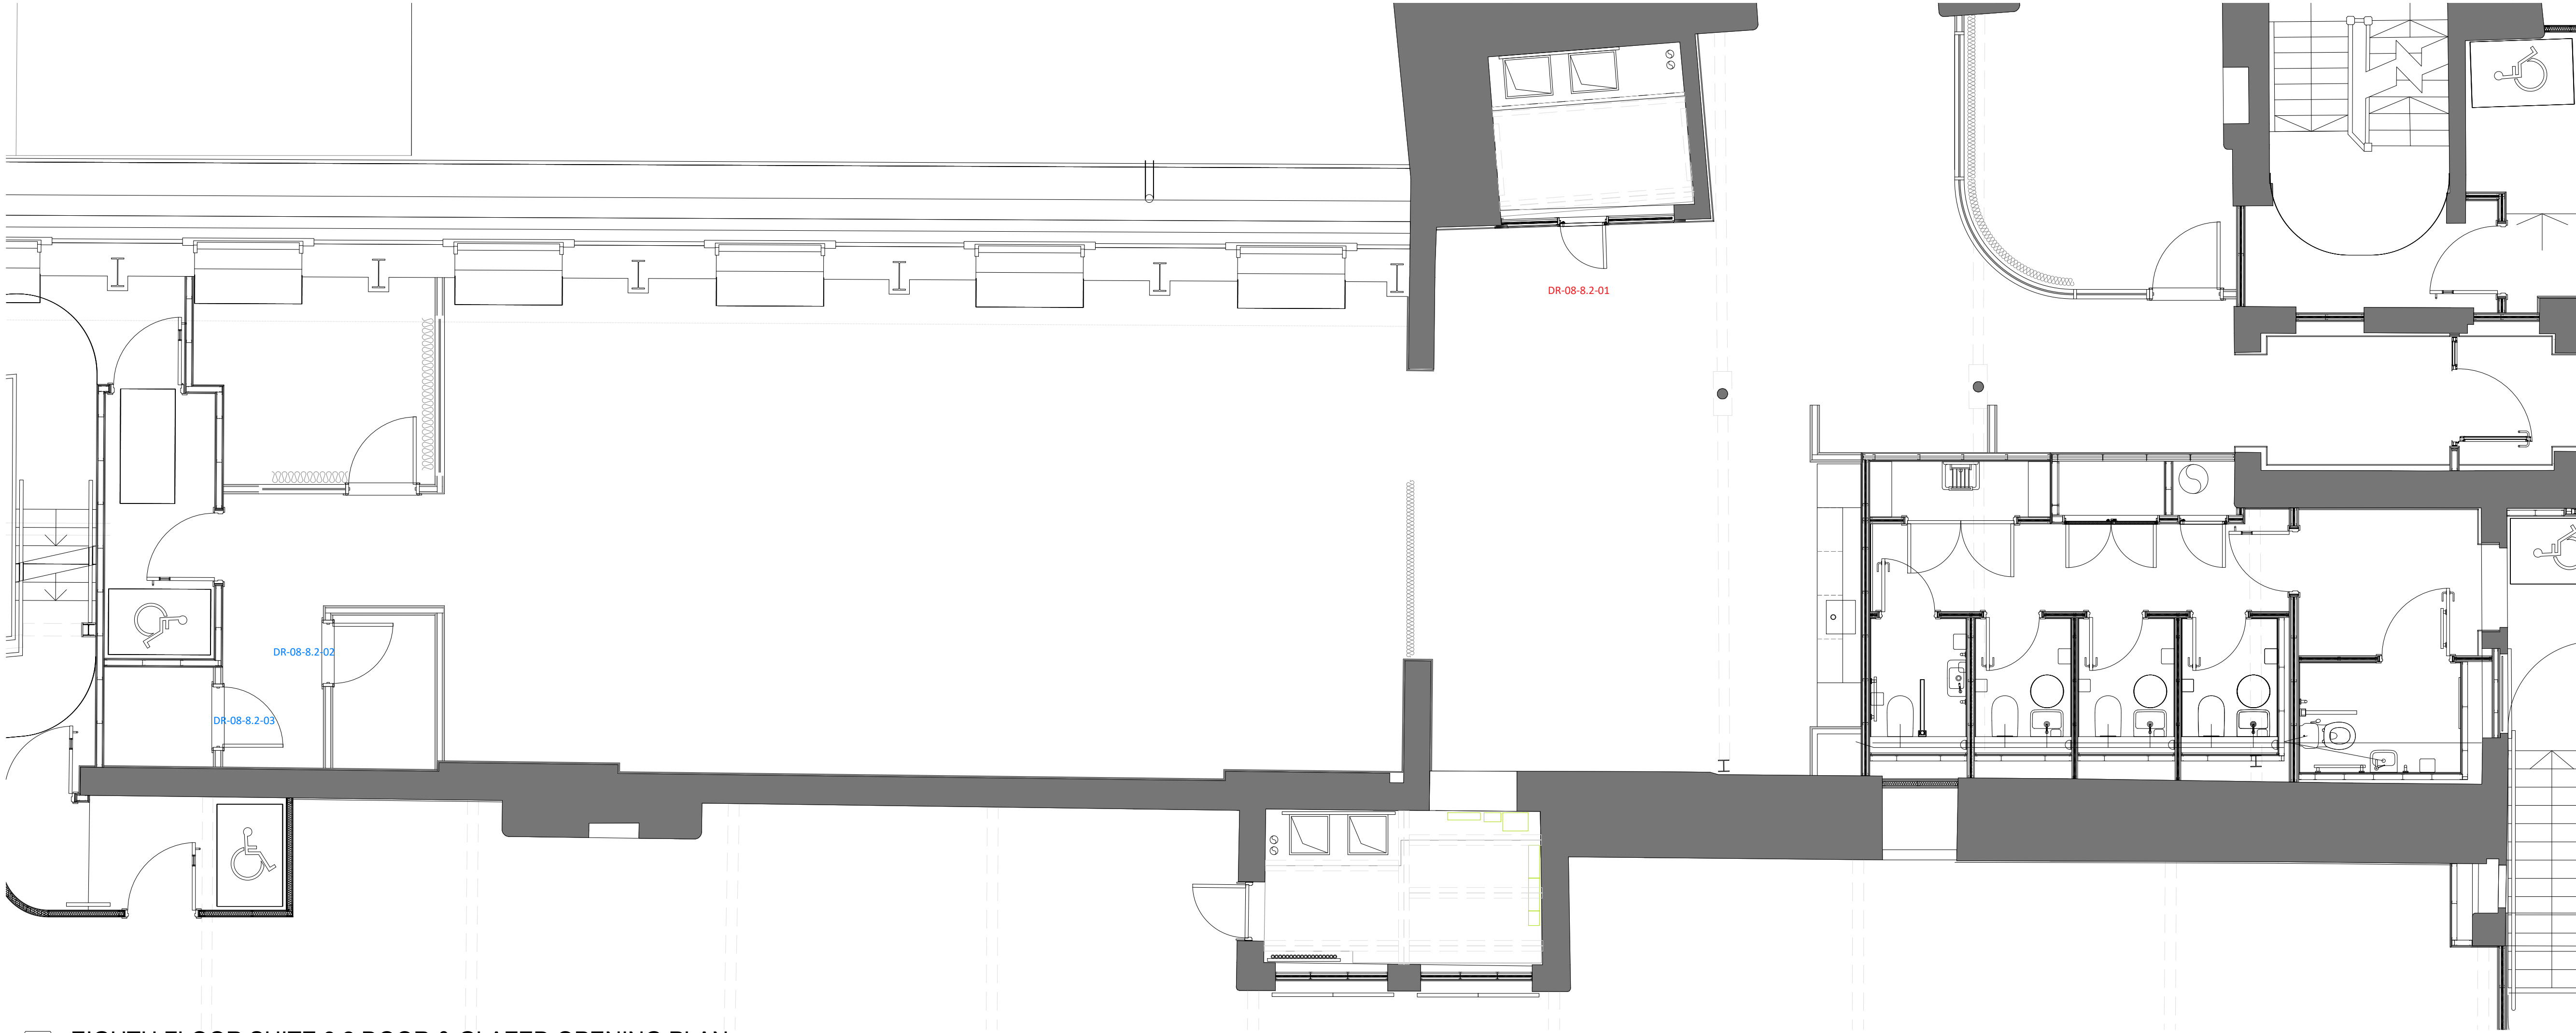

01 EIGHTH FLOOR SUITE 8.2 DOOR & GLAZED OPENING PLAN
SCALE - 1:100 @ A1 AS PROPOSED

SUITE 8.2 DOOR SCHEDULE							
REFERENCE	LOCATION	OPENING TYPE	DOOR LEAF	DOOR HAND (FROM PUSH)	STRUCTURAL OPENING	FIRE RATING (SMOKE SEAL)	DETAILS / COMMENTS
DR-08-8.2-01	EF06 PRINTER AREA	DR 01	AS EXISTING	AS EXISTING	AS EXISTING	-	PAINT FINISH PROPOSED TO SUITE FACE ONLY
DR-08-8.2-02	EF09 WORKPOD	DR 02	826 X 2240MM	RHS	910 X 2300MM	-	CRITALL SETTING OUT TO MATCH SUITE ENTRANCE DATUM & FINISH
DR-08-8.2-03	EF09 WORKPOD	DR 02	826 X 2240MM	LHS	910 X 2300MM	-	CRITALL SETTING OUT TO MATCH SUITE ENTRANCE DATUM & FINISH

02 EIGHTH FLOOR SUITE 8.2 DOOR SCHEDULE
NTS AS PROPOSED

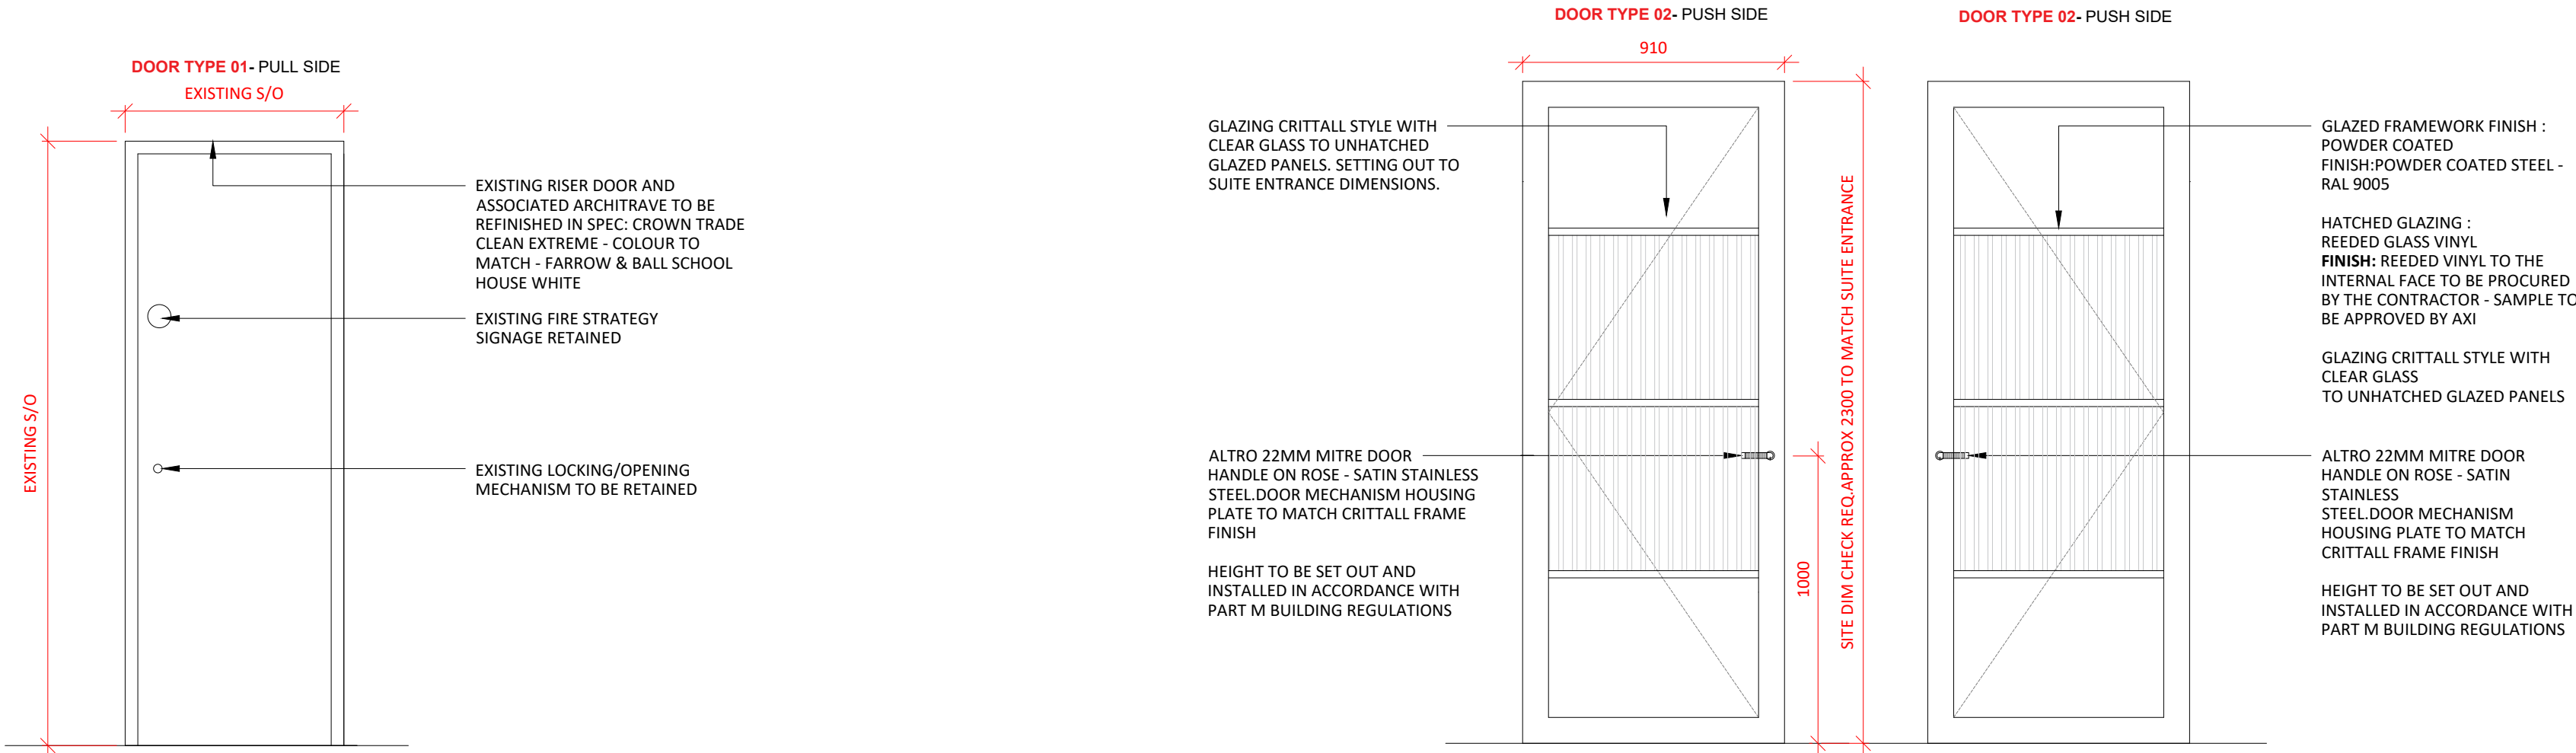

DOOR TYPE: DR01
LOCATION: EXISTING RISER ENTRANCE ADJ EF06 PRINTER AREA
S/O: EXISTING
FACING FINISH: SUITE FACE TO RECEIVE PAINT FINISH ONLY
IRONMONGERY: EXISTING RETAINED
FIRE RATING: REVIEW UP TO DATE FIRE STRATEGY

DOOR TYPE: DR02
LOCATION: EF09 WORKPOD
S/O: 910 X 2300MM SITE DIM CHECK REQ
FACING FINISH: CONTRACTOR TO DETERMINE
IRONMONGERY: STAINLESS STEEL
FIRE RATING: REVIEW UP TO DATE FIRE STRATEGY

03 EIGHTH FLOOR SUITE 8.2 DOOR TYPES LEGEND
SCALE - 1:20 @ A1 AS PROPOSED

NOTES

DO NOT SCALE FROM THIS DRAWING.
ALL DIMENSIONS TO BE CHECKED ON SITE.
(DRAWINGS MAYBE SCALED FOR LOCAL AUTHORITY & PLANNING PURPOSE ONLY)
COPYRIGHT PROTECTED.

FOR PLANNING
DO NOT USE FOR CONSTRUCTION

CONSULTANT REFERENCES IN DRAWING:

STRUCTURAL - REF/REVISION

GENERAL NOTES:

THE CONTRACTOR IS NOT TO SCALE FROM THIS DRAWING BUT FOLLOW THE WRITTEN FINISHED DIMENSIONS. ANY DISCREPANCIES BETWEEN THE DRAWING AND THE OTHER CONTRACT DOCUMENTS OR ANY DISCREPANCIES WITHIN A DRAWING OR BETWEEN DRAWINGS MUST BE REPORTED IMMEDIATELY TO THE ARCHITECT.

THE CONTRACTOR IS TO INSPECT THE SITE PRIOR TO TENDER AND IS RESPONSIBLE FOR STRIPPING OUT IN ACCORDANCE WITH THE DRAWINGS ENSURING THAT THE WORK IS UNDERTAKEN SAFELY.

THE CONTRACTOR WILL BE RESPONSIBLE FOR THE SETTING OUT OF THE WORKS.

CONTRACTOR IS TO ALLOW FOR ALL FIRE STOPPING THROUGH WALLS, CEILINGS AND FLOORS.

THE ELECTRICAL INSTALLATION IS TO BE IN ACCORDANCE WITH THE CURRENT EDITION OF THE IEE REGULATIONS AND ALL CABLING TO BE LSF.

THE CONTRACTOR IS RESPONSIBLE FOR THE DETAILED SERVICES DESIGN INCLUDING LOADINGS, CABLE AND PIPEWORK ROUTES AND PIPEWORK / CABLE SIZING AND SPECIFICATION. ALL CABLE TRAY, MS CONDUIT AND OTHER SERVICES ARE TO BE EXPOSED BELOW SLAB/ CEILINGS.

ANY H&V PROPOSAL IS INDICATIVE ONLY AND THE SPECIALIST CONTRACTOR IS TO BE RESPONSIBLE FOR THE DETAIL DESIGN & ALL SWITCH/ SOCKET OUTLETS TO COMPLY WITH CLIENT'S STANDARD SPECIFICATION.

NOTE - ALL EXISTING FIRE RESISTING ENCLOSURES TO SERVICE RISERS TO BE MAINTAINED OR MADE GOOD WHERE DISTURBED. NEW AND EXISTING CABLES, PIPES AND DUCTS PASSING THROUGH FIRE RESISTING CONSTRUCTION TO BE ADEQUATELY FIRE STOPPED. NEW AND EXISTING DUCTWORK PASSING THROUGH FIRE RESISTING CONSTRUCTION TO HAVE FIRE DAMPERS.

WALL AND CEILING LININGS MUST ACHIEVE A MINIMUM FIRE CLASSIFICATION OF EUROCLASS C-S3, D2 OR HIGHER WITHIN GENERAL ROOMS.
WALL AND CEILING LININGS MUST ACHIEVE EUROCLASS B-S3, D2 OR HIGHER WITHIN CIRCULATION AREAS (WALLCOVERINGS WHICH CONFORM TO BS EN 15102, ACHIEVING AT LEAST CLASS C-S3, D2 AND BONDED TO A CLASS A2-S3, D2 SUBSTRATE, WILL ALSO BE ACCEPTABLE).

CONTRACTORS AND SUPPLIERS OF SPECIALIST JOINERY/EQUIPMENT MUST ENSURE ALL TIMBER MATERIALS RECEIVE FIRE RETARDANT TREATMENT TO ACHIEVE A MINIMUM EUROCLASS RATING OF B-S1,D0 (OR EQUIVALENT), MEDIUM-DENSITY FIBREBOARD (MDF) MUST ALSO MEET THIS FIRE PERFORMANCE CLASSIFICATION THROUGH APPROPRIATE TREATMENT OR SELECTION OF COMPLIANT PRODUCTS

CONTRACTOR AND SUPPLIERS OF SPECIALIST EQUIPMENT TO PROVIDE FIRE RATING CERTIFICATES FOR ALL SPECIALIST LININGS AND LAMINATES TO BE USED FOR NWR APPROVAL.

ALL PAINTS TO BE WATER BASED

ALL DIMENSIONS TO BE CHECKED ON SITE PRIOR TO ANY MANUFACTURE OR CONSTRUCTION OF EQUIPMENT, FINISH, SIGNAGE ETC.

0 0.20 0.40 0.60 0.80 1.0m
Scale 1:20

0 0.5 1.0 2.0 3.0 4.0 5.0m
Scale 1:100

4.00	12/11/25	ISSUED FOR PLANNING	CC	ARB
REV	DATE	DESCRIPTION	DRAWN	CHECKED
<div><div>A X I</div><div>ADDRESS : 4th FLOOR CALICO 53-55 MOSLEY STREET, MANCHESTER, M2 3HQ TELEPHONE : +44 (0)161 879 7357 EMAIL : www.axi.studio COMPANY No : 11847325</div><div>CLIENT</div><div><div>W</div><div>Wittington INVESTMENTS</div></div><div>PROJECT</div><div>40 PRINCESS STREET, MANCHESTER M1 6DE</div><div>DRAWING REFERENCE</div><div>PR-08.2-DOOR & GLAZED OPENINGS SCHEDULE</div></div>				
JOB REFERENCE	DRAWING SCALE	DATE	DRAWN	CHECKED
25 - 292	1:50 @ A1	08.10.25	CC	FWF
DRAWING REFERENCE			STAGE	REV
AXI - 908.2-2			3	00