




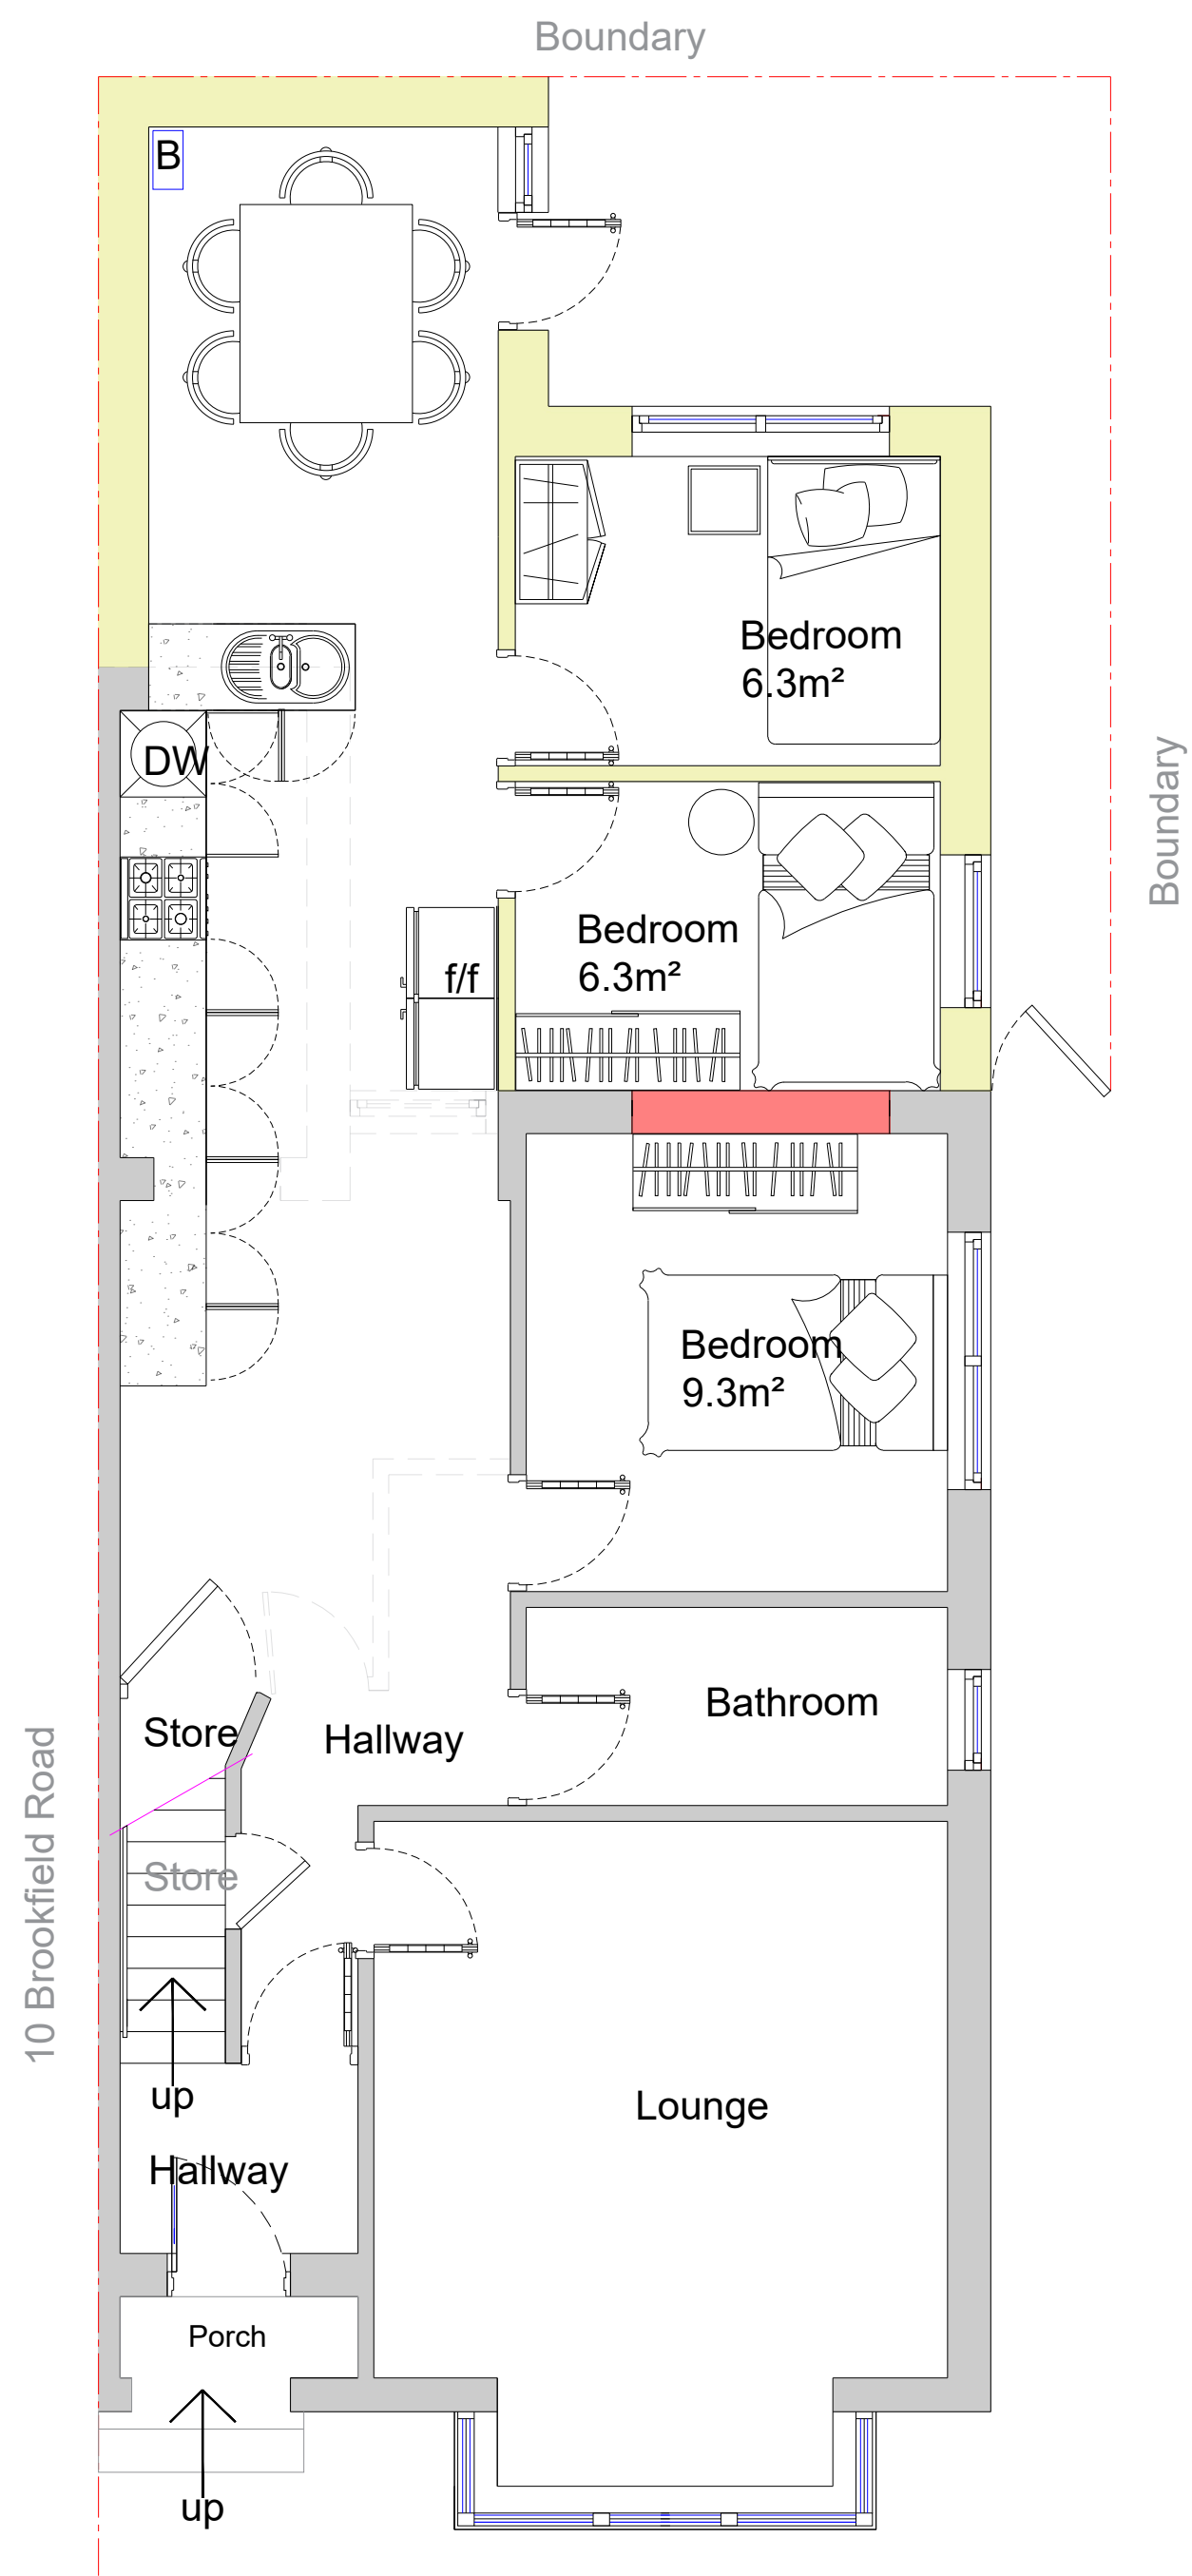


Proposed Ground Floor Plan
Scale 1:50

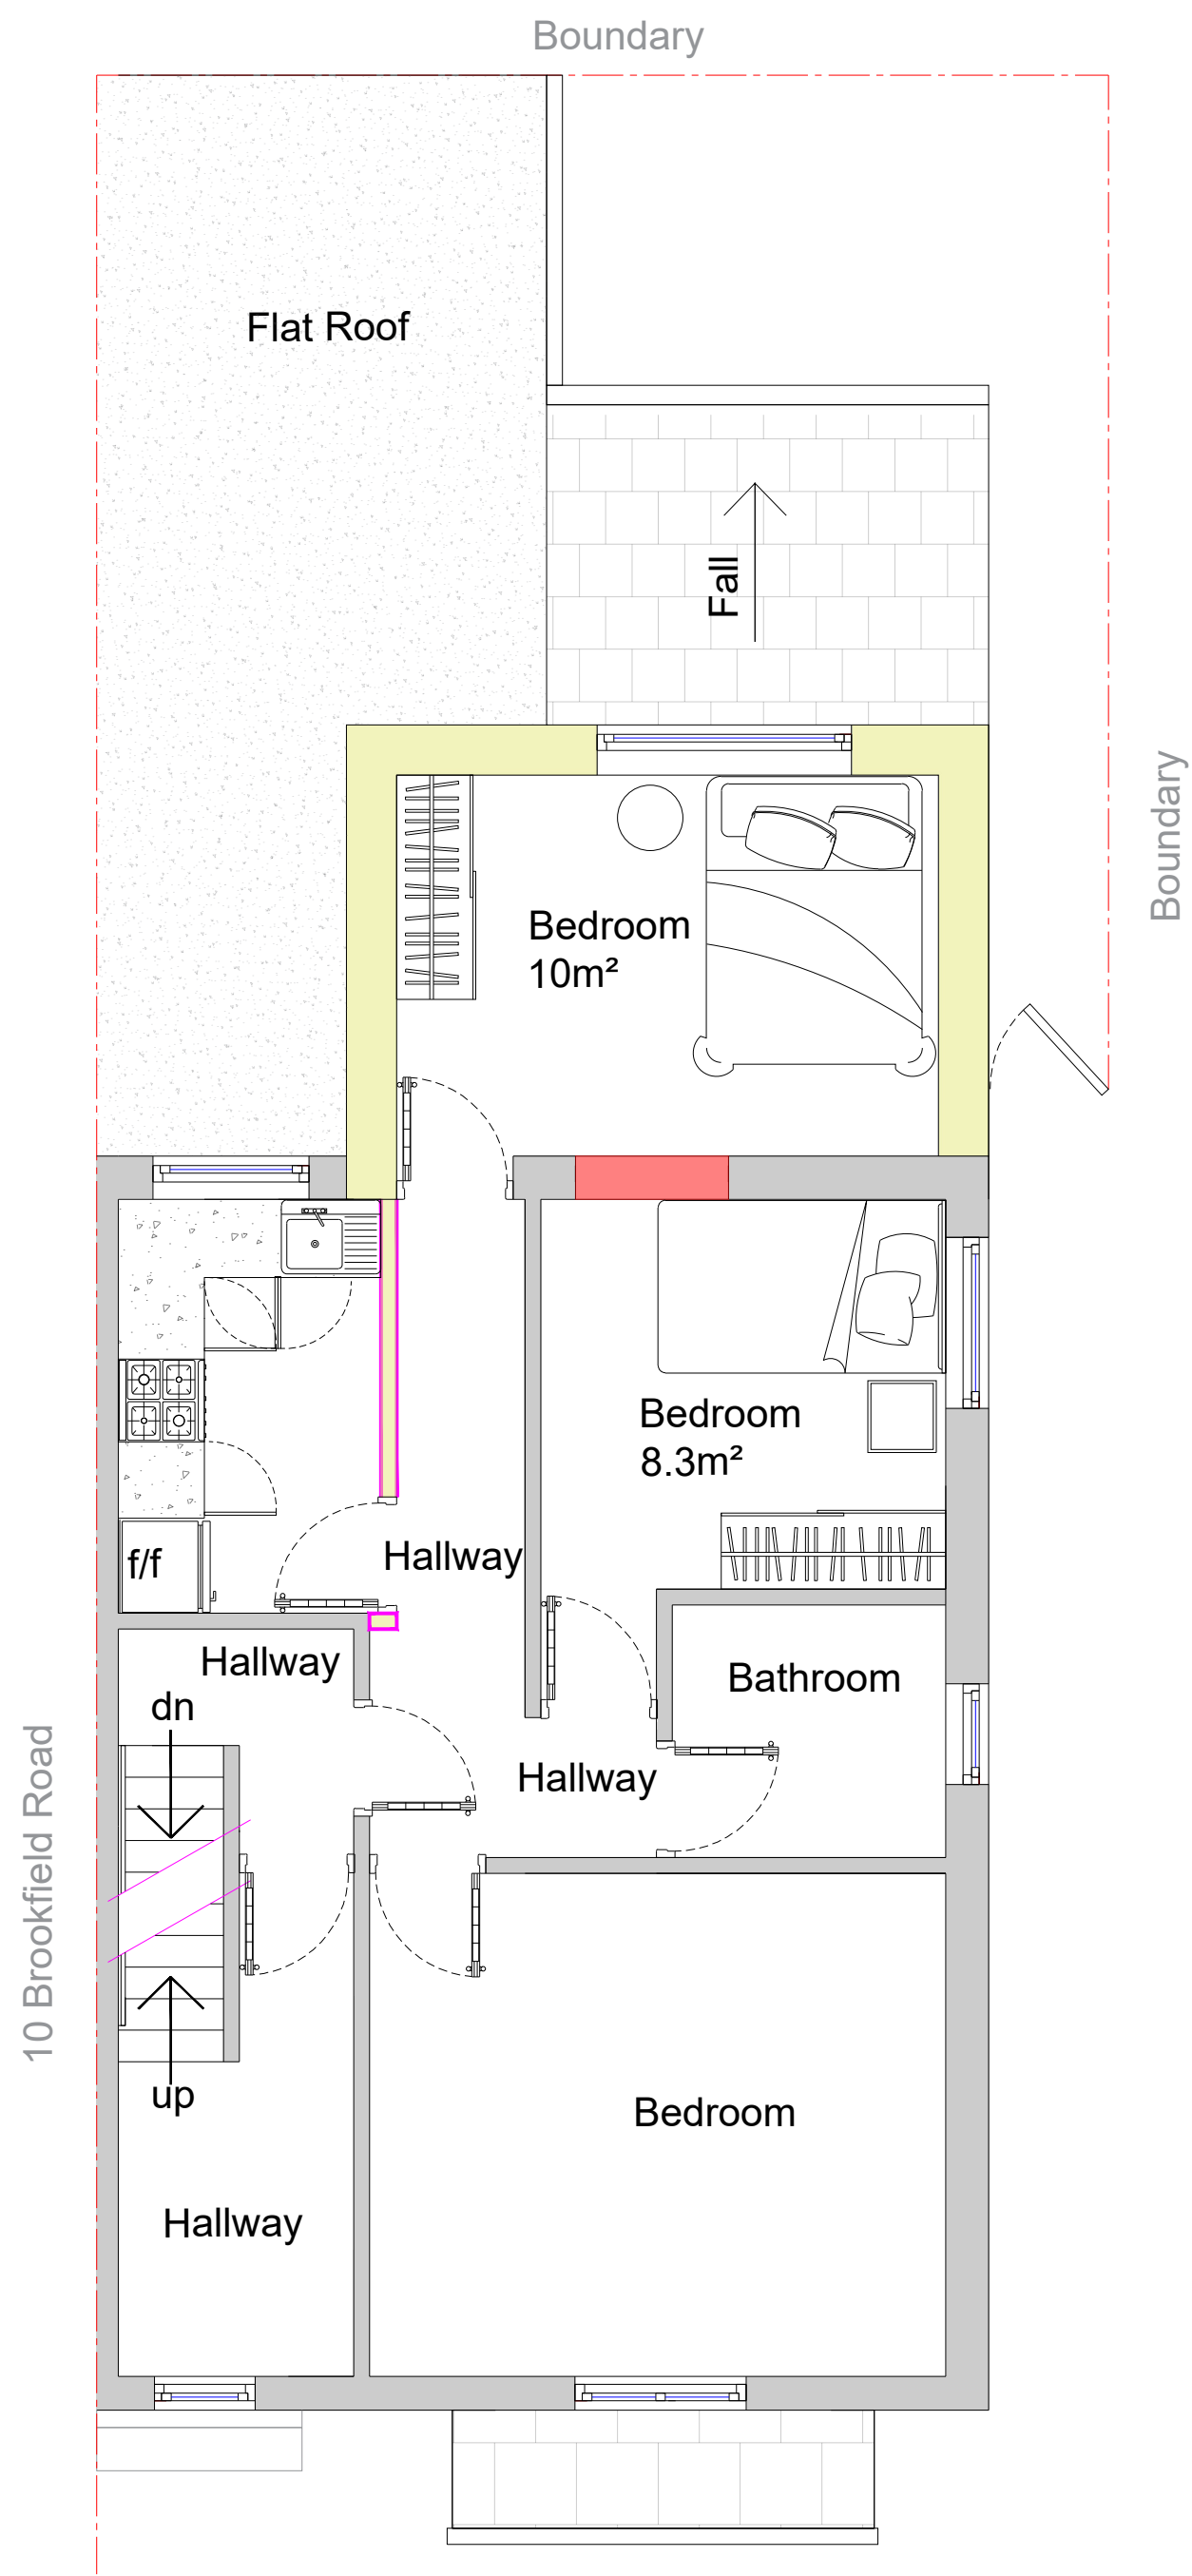

Proposed First Floor Plan
Scale 1:50

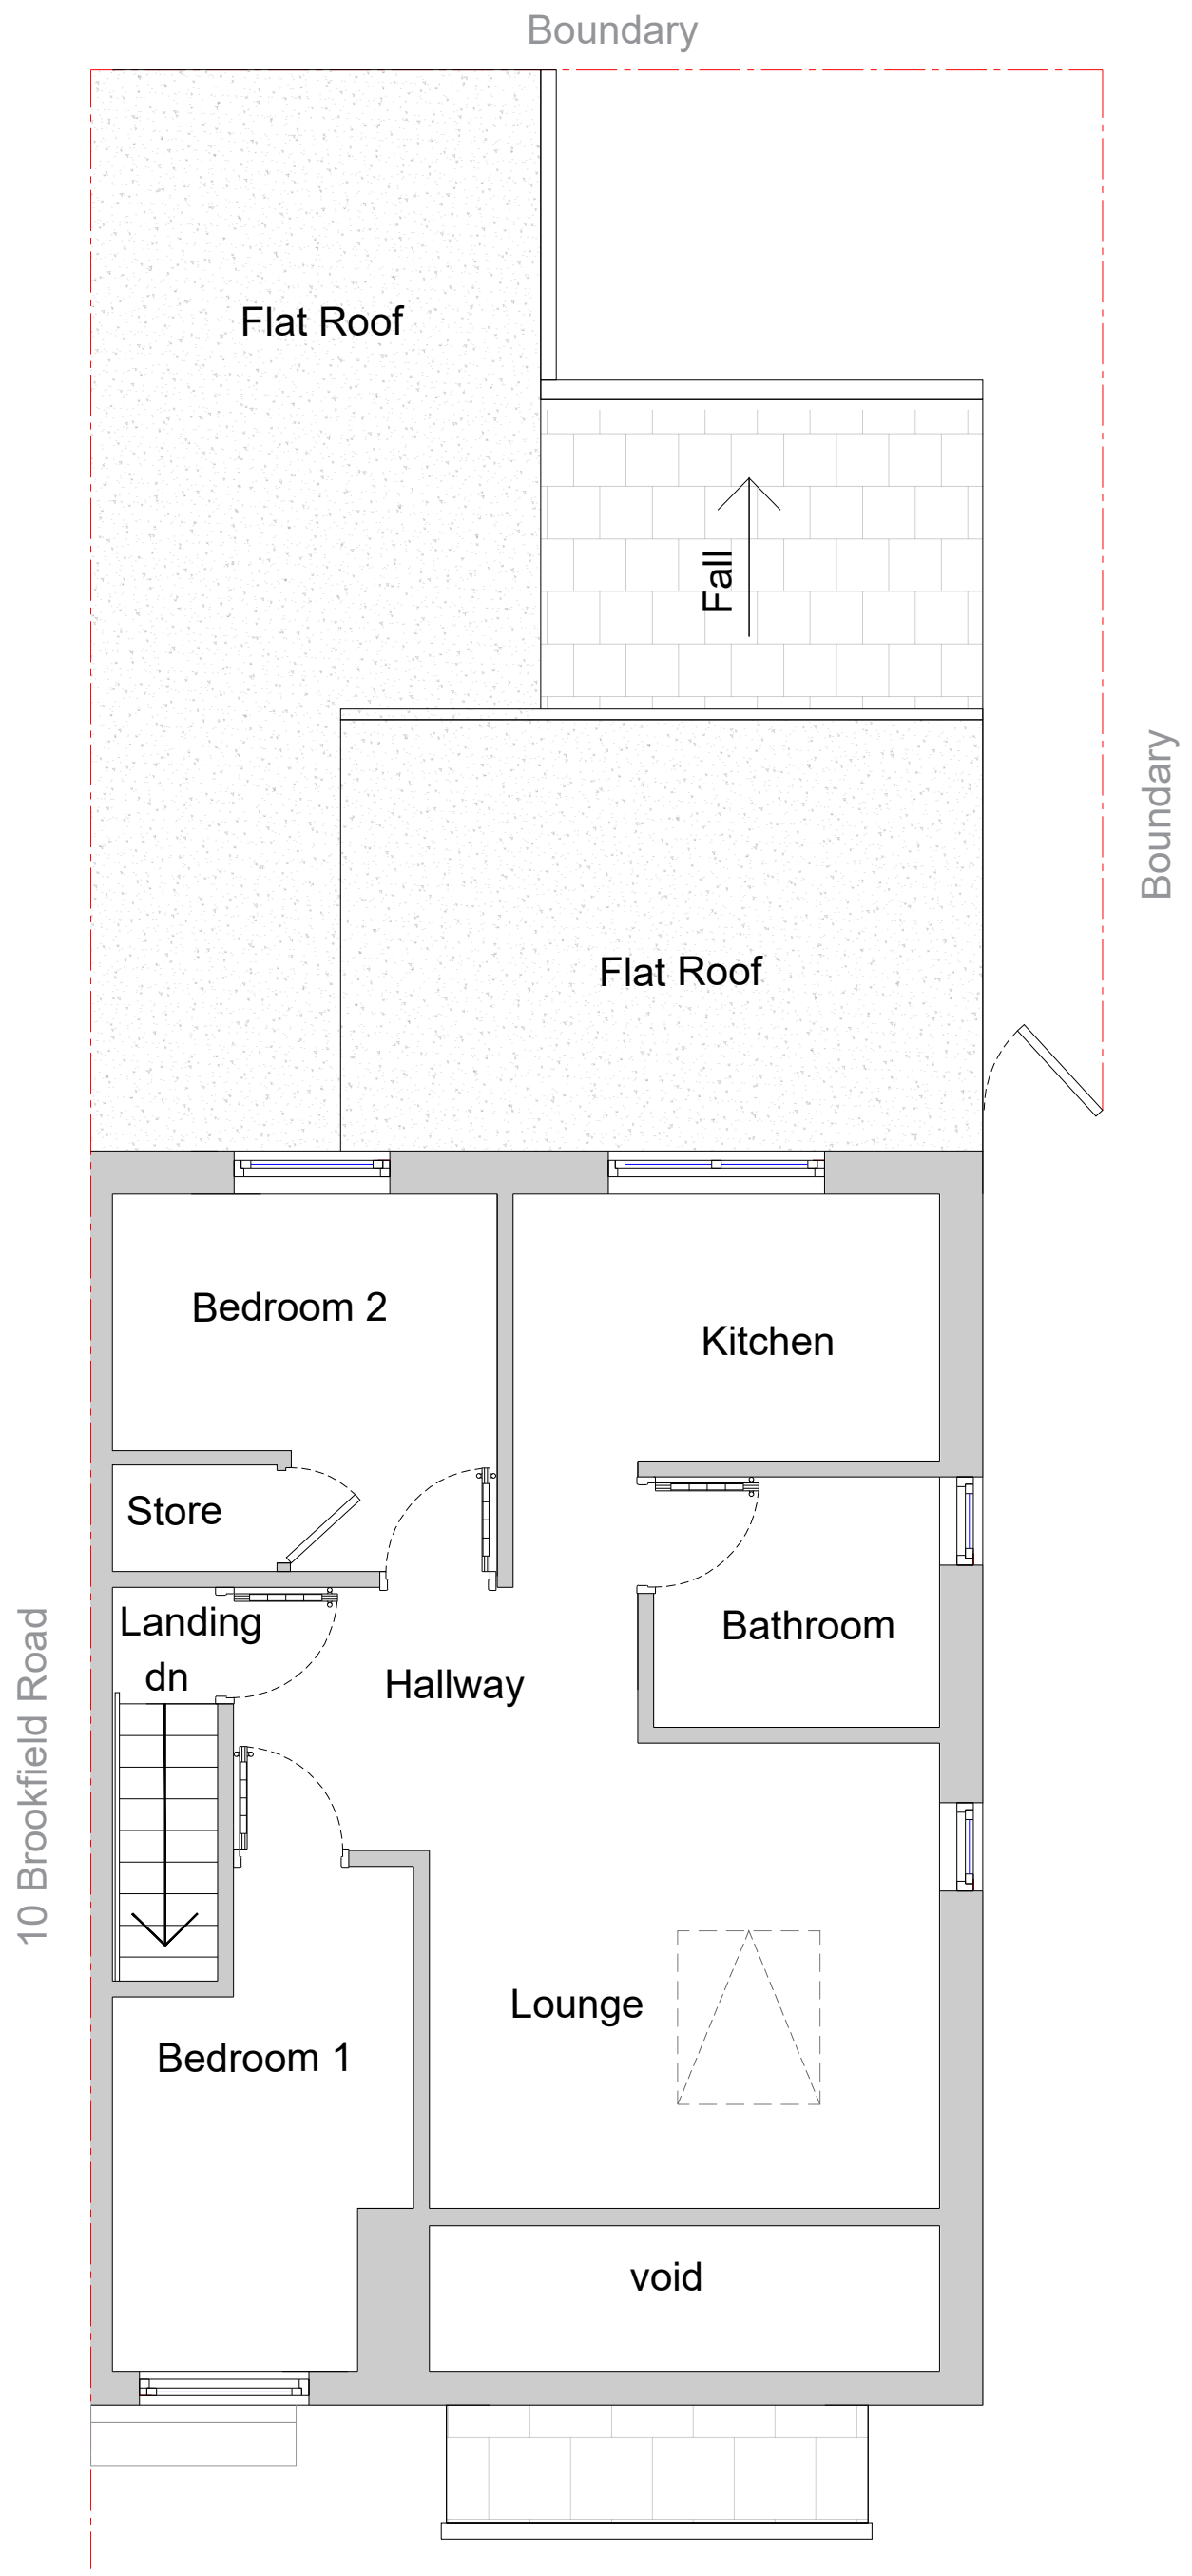

Proposed Second Floor Plan
Scale 1:50

 

SCALE BAR 1:50

GENERAL NOTES

1. The contractor must check the site and the approved drawings before commencing the works and must take any working measurements as necessary and any discrepancy must be reported to the client.
2. Work shall comply with any current relevant BS/codes of practices and confirm to the Building Regulations including the latest amendment. The contractor is responsible for setting out the works.

KEY

Boundary	Boundary
B	Boiler
GFL	Ground Floor Level
FFL	First Floor Level
SFL	Second Floor Level
DW	Dish Washer
Proposed Extension	Proposed Extension
Proposed Partition	Proposed Partition
Structure to be demolished	Structure to be demolished
Block Opening	Block Opening
f/f	Fridge Freezer

PROJECT ADDRESS

8 Brookfield Road
Crumpsall
Manchester
M8 5SE

PROJECT

Single Storey Rear Extension
Part Double Storey Rear Extension

DRAWING No.

PP228-3/25

SCALE

1:50

REVISION

a. Second floor addition

DATE

19.11.25

DATE

22/09/2025

STATUS

Planning Permission

DRAWN BY

AT

PAPER SIZE

A1

AT A. Design
12 Hastings Gardens
Stockport
SK5 8BF
ata_design@hotmail.com
07830039347