





Front Elevation
1 : 100

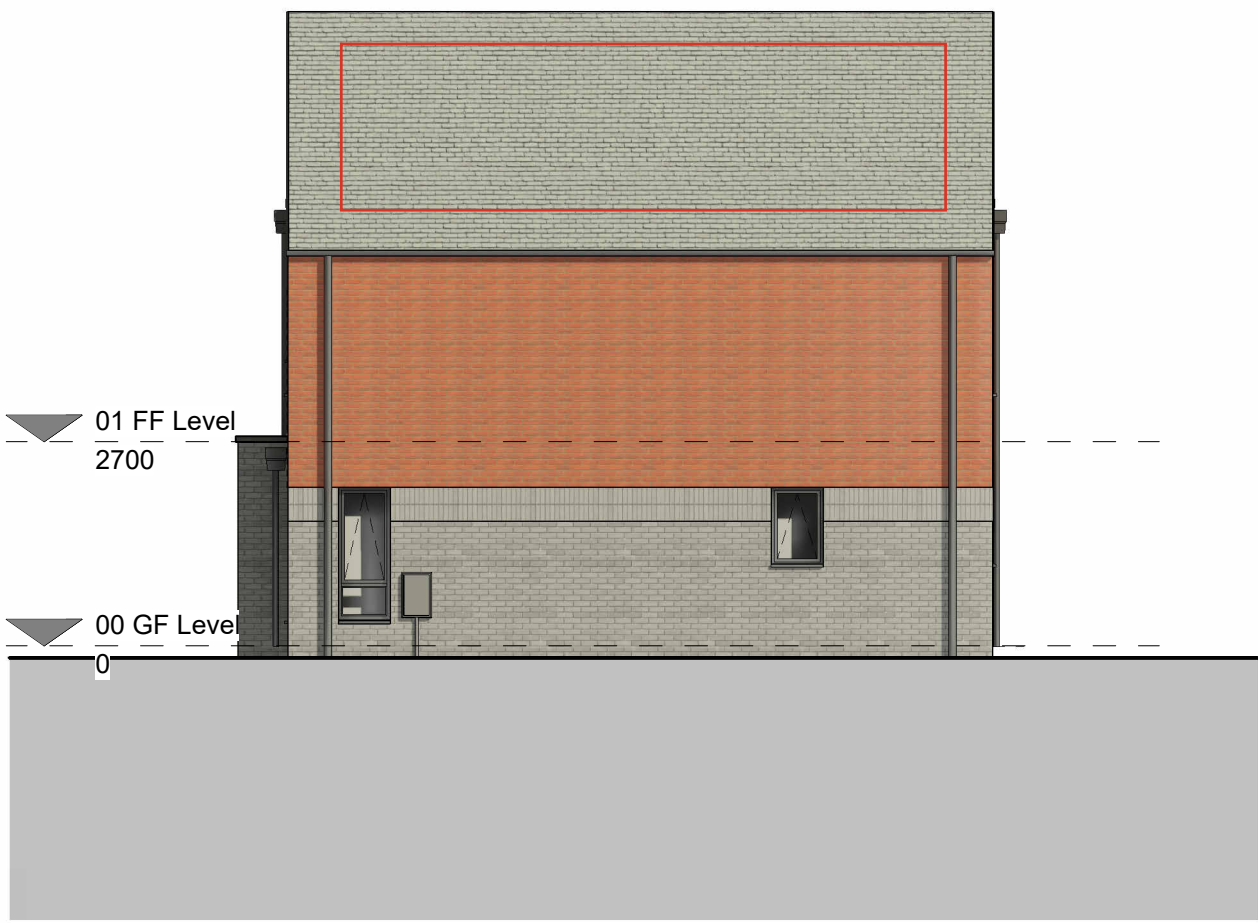


Right Elevation
1 : 100



Rear Elevation
1 : 100

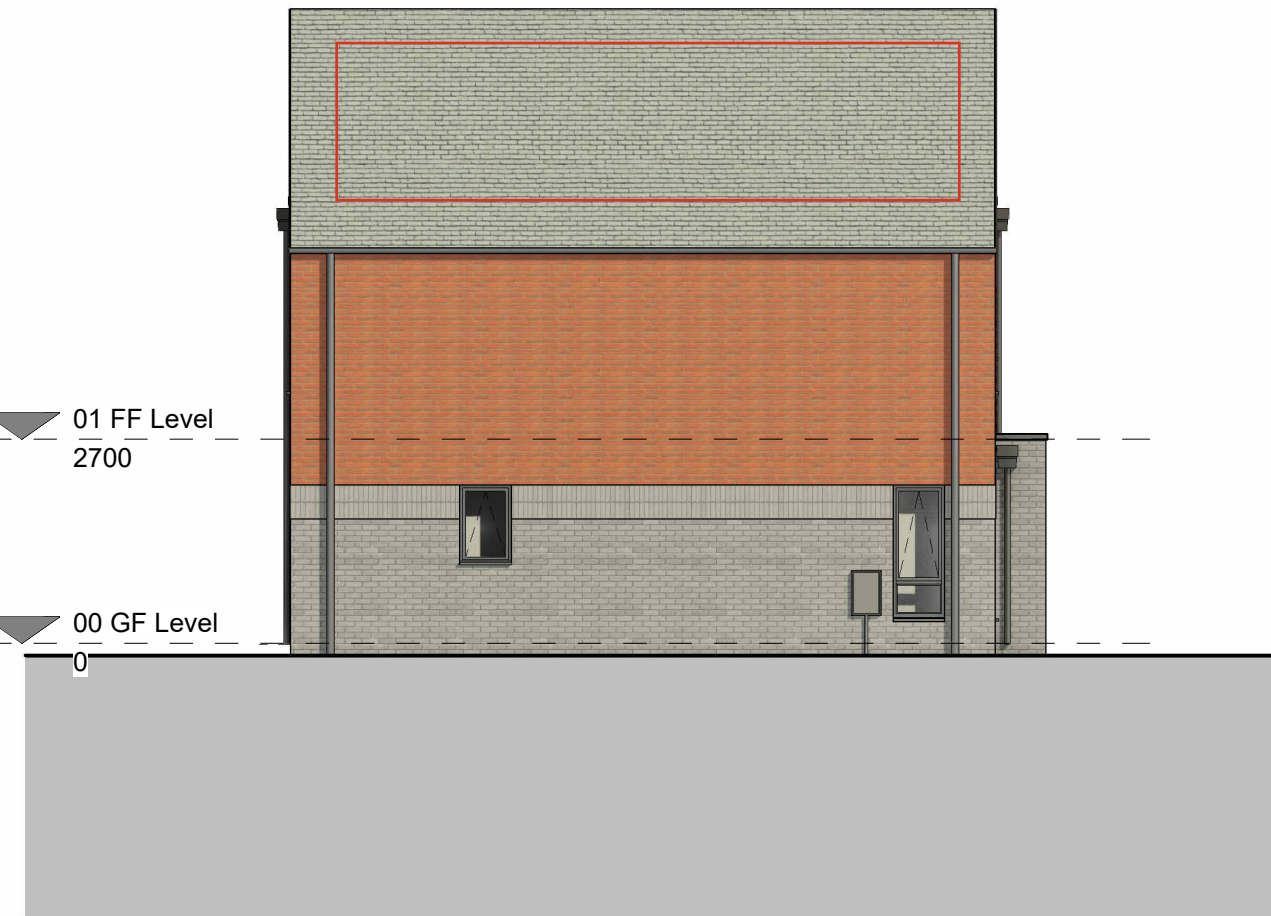


Left Elevation
1 : 100

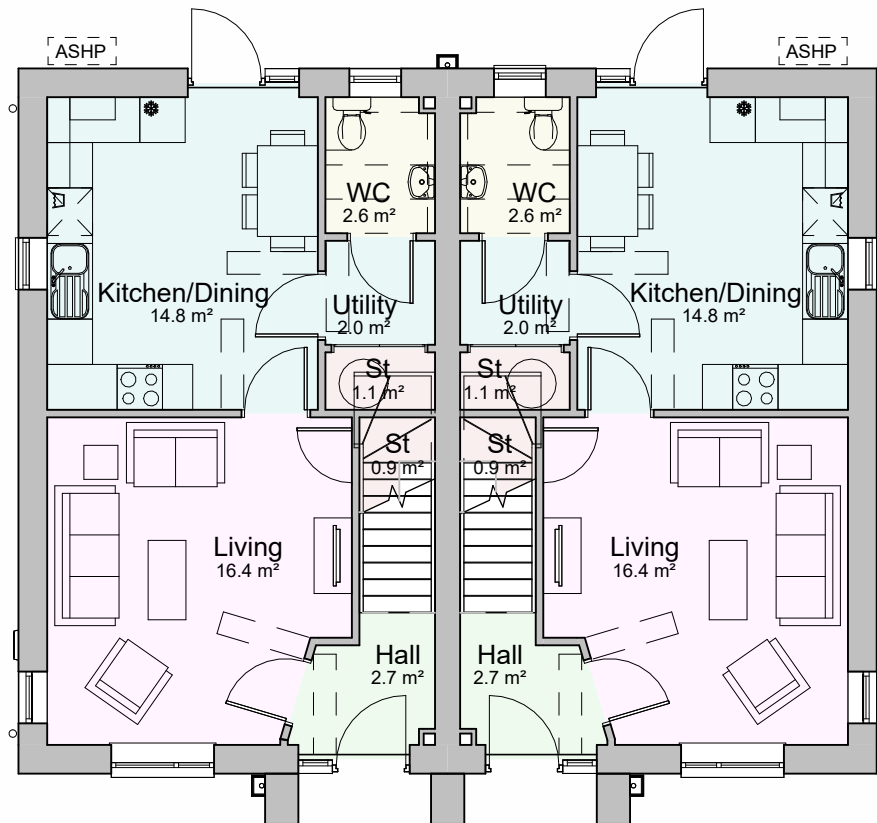

Plot 23 / 28 / 30 / 32
Type C2


Ground Floor Plan
1 : 100

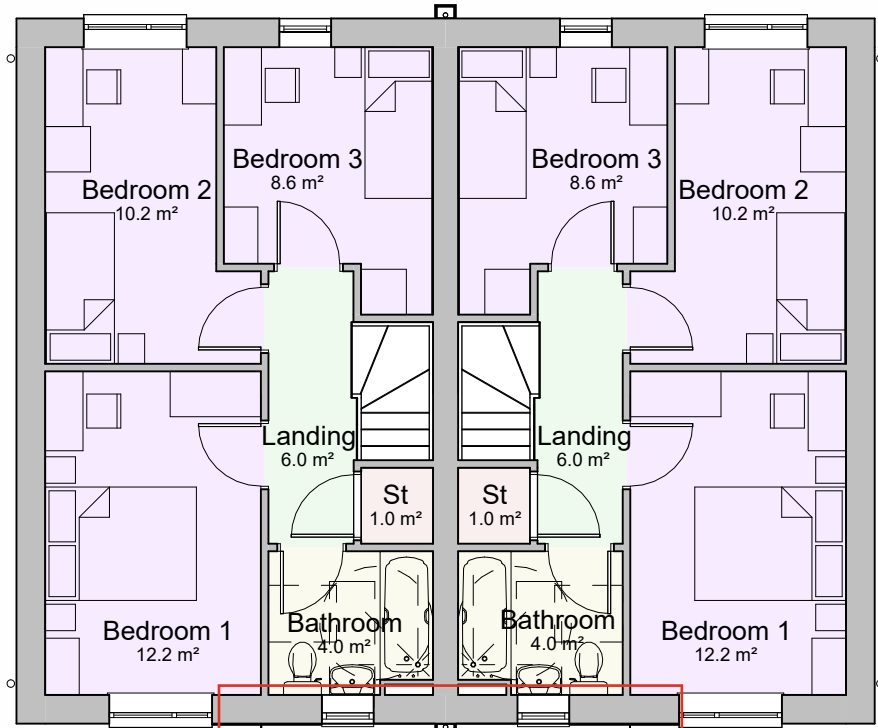

Plot 23 / 28 / 30 / 32
Type C2

First Floor Plan
1 : 100

© Bowker Sadler Partnership Limited
This drawing is the subject of copyright which vests in Bowker Sadler Partnership Limited. It is an infringement of copyright to reproduce this drawing, by whatever means, including electronic, without the express written consent of Bowker Sadler Partnership Limited which reserves all its rights.
Bowker Sadler Partnership Limited asserts its rights to be identified as the author of this design
Drawing not to be scaled
Report Errors and Omissions to the Architect.
Check all dimensions on site
Drawing to be read in conjunction with the Health and Safety Plan and all relevant Risk Assessments

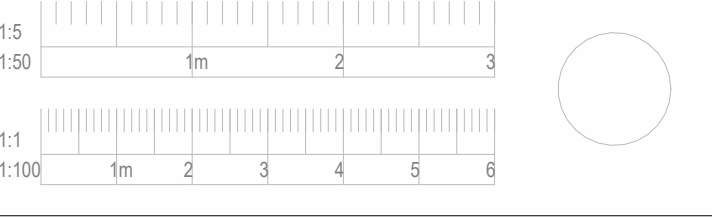

Gross Internal Area			
Plot No.	House Type	Level	Area
Plot 22 / 27 / 29	C2 - 3b4p	00 GF Level	44.0 m²
Plot 22 / 27 / 29	C2 - 3b4p	01 FF Level	44.0 m²
			87.9 m²
Plot 23 / 28 / 30	C2 - 3b4p	00 GF Level	44.0 m²
Plot 23 / 28 / 30	C2 - 3b4p	01 FF Level	44.0 m²
			87.9 m²

B	21/10/24	JC	Minor Planning Amendments	SW
A	11/07/24	ACo	Windows and brick banding amended	SW
Rev.	Date	Dim.		Chkd.

BowkerSadler

Project
Heatherdale Drive

Client
Mosscafe St Vincents

Drawing
Block 6, 9, 10 Plans & Elevations

Scale 1 : 100	Sheet Size @ A1	Drawn KS	Checked SW	Date 09/04/24
Project No. 21-026 - BSA -	Originator	Zone	Level	Form Discipline Number Revision D - A - 1022 B
Status Planning				

Hatherlow House, Hatherlow, Romiley, Stockport, SK6 3DY
0161 406 7333 office@bowker-sadler.co.uk www.bowker-sadler.co.uk