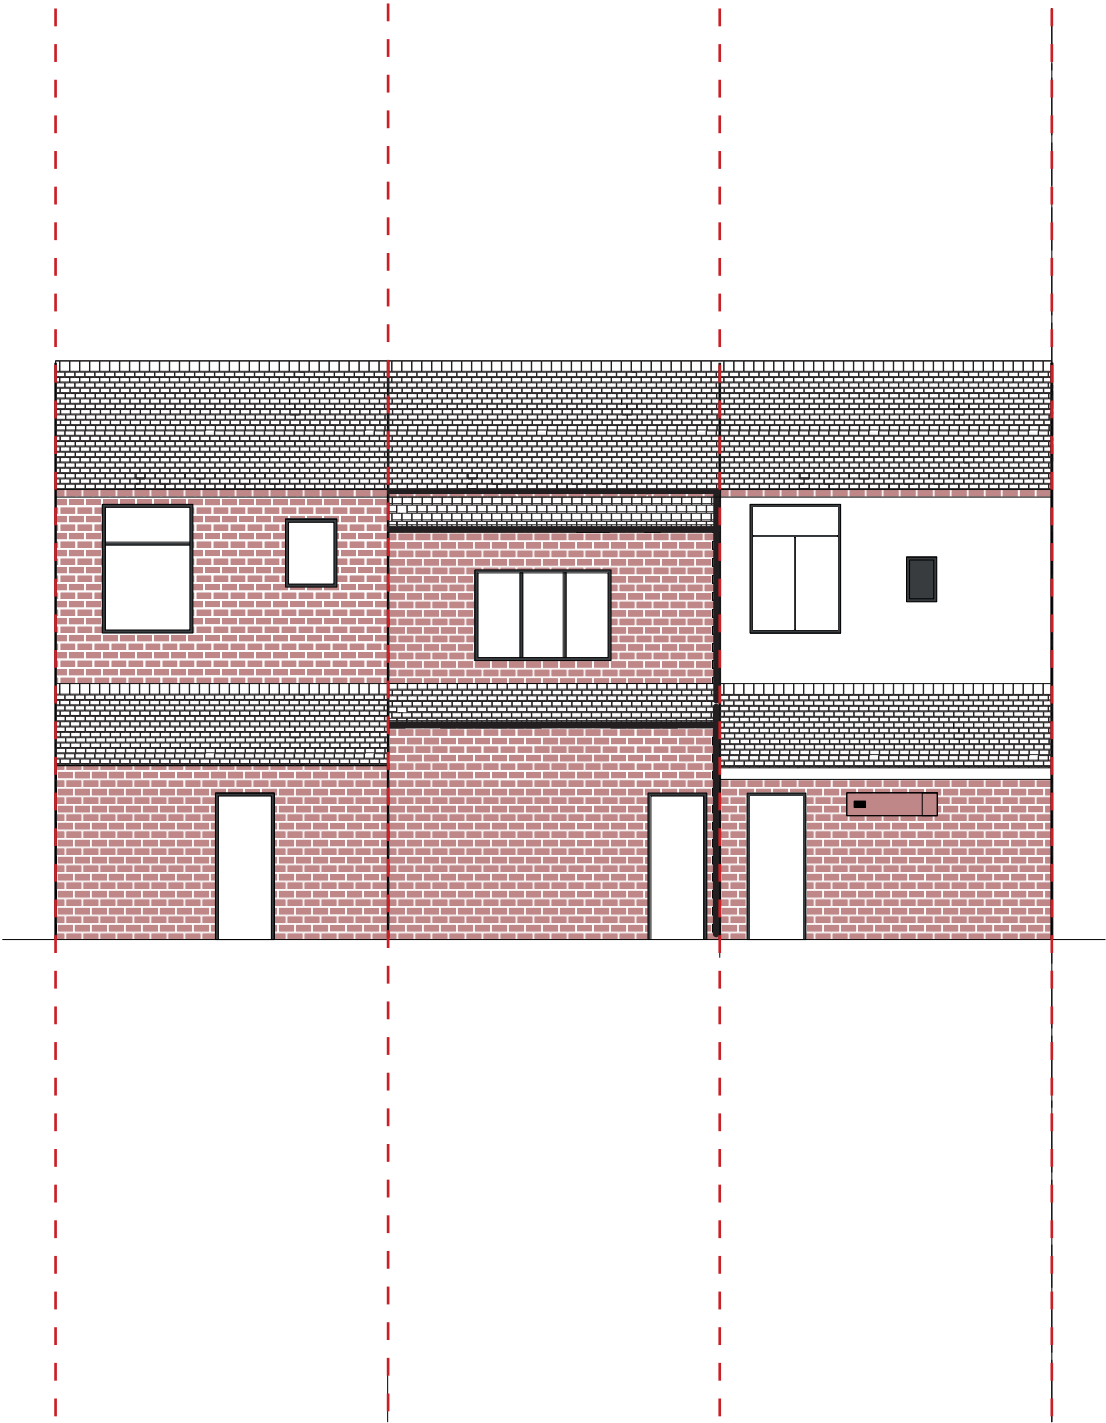


Site: 57 Kenyon Lane Manchester M40 9JG	
Title: Terrace Elevation of Proposed Rear Elevation + Property 55, 57, 59	
Scale at A3 1:100	Drawing No. : 008
Date: 31/10/2025	Revision C