


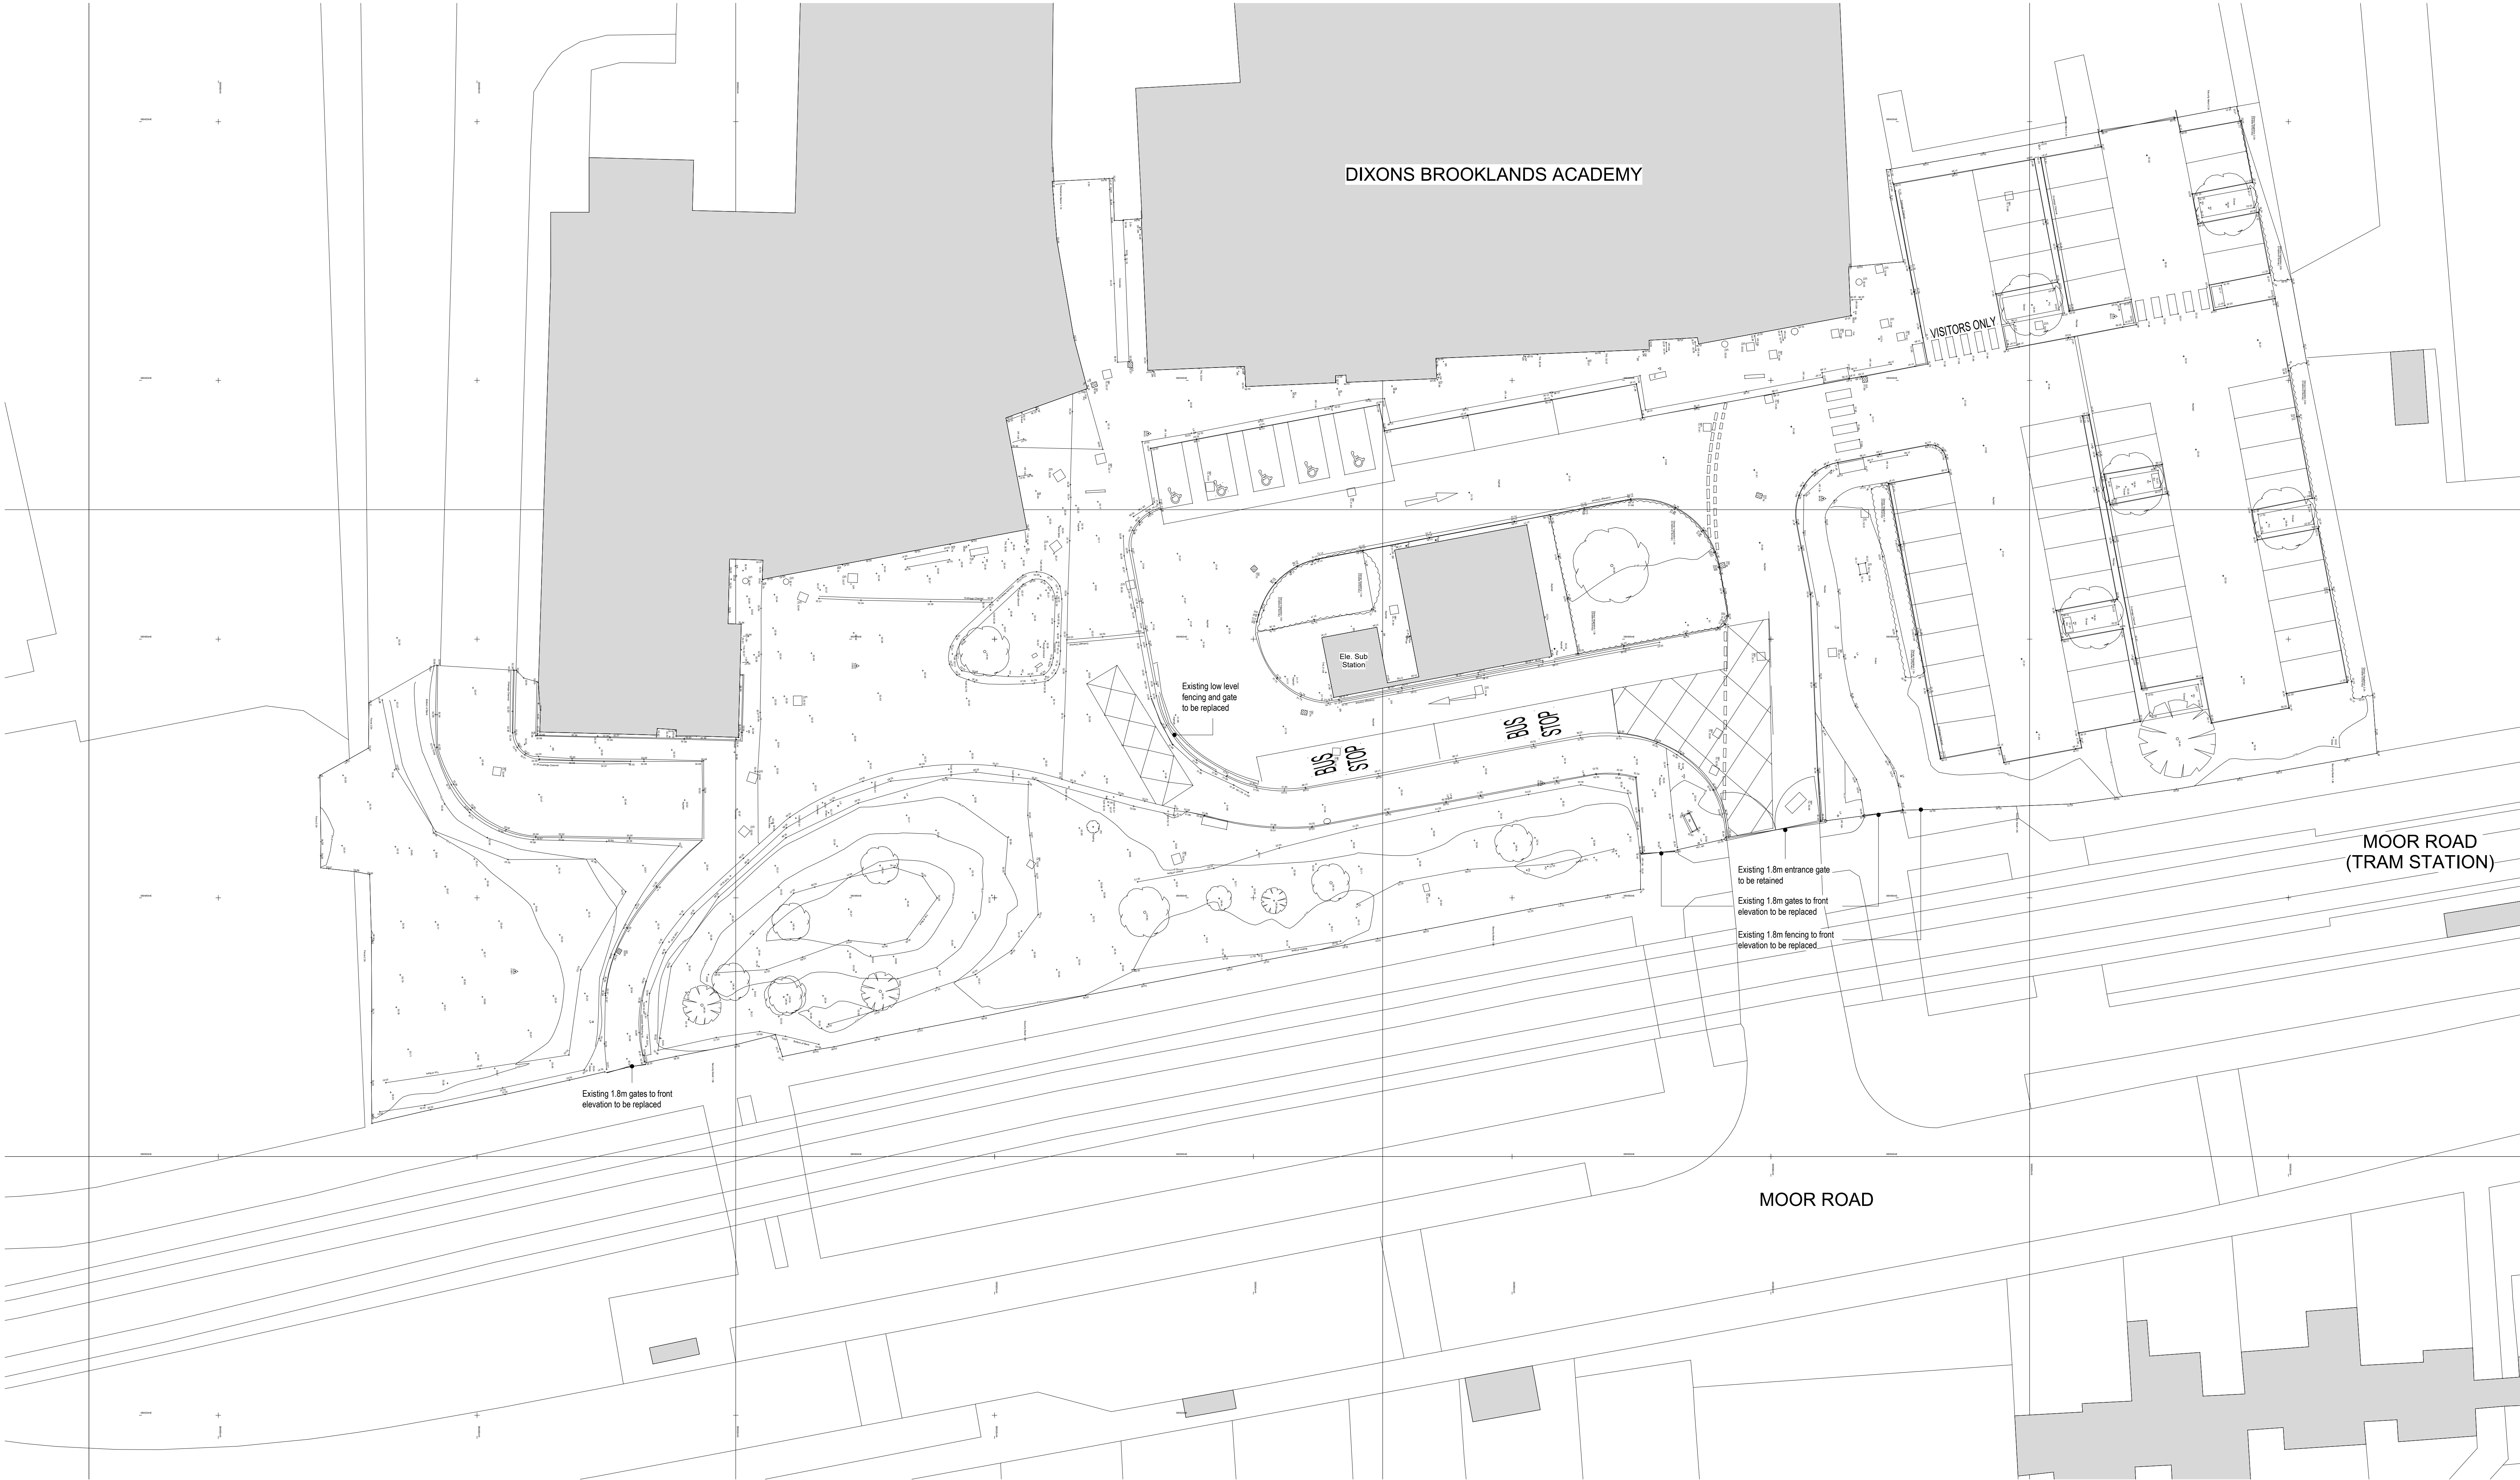

Existing Site Plan
1 : 200

COPYRIGHT RESERVED:
The Copyright in all designs and drawings are the property of Seven Architecture. Reproduction or use for any purpose other than that authorised by Seven Architecture is forbidden.

GENERAL NOTES:

- All dimensions to be checked on site. The Contractor shall verify and be responsible for all dimensions.
- DO NOT scale the drawing - The drawing must not be scaled for any purpose, refer to written dimensions only.
- Any queries or doubts, drawing errors, omissions or divergences shall be reported to Seven Architecture without delay and prior to works being carried out.
- This drawing is subject to statutory approvals.
- All works are to be in accordance with the planning approval and my subsequent approved Local Authorities planning correspondence including drawings, documents and reports.
- All works are to comply with the Building Regulations, British Standards, Code of Practice and any Local Statutory requirements.
- All works are to comply with current Health & Safety Legislation, HSE recommendations/ guidance and the current CDM regulations.
- All architectural drawings are to be read in conjunction with the relevant architectural specifications and outline specification sheets.
- All the details and setting-out drawings to be read in conjunction with the relevant consultants and subcontractor drawings.
- All details and setting-out drawings are design intent only. Final arrangement is subject to design development and coordination with Design Team consultants and relevant subcontractors.

REV.	DESCRIPTION	DATE	DRAWN	CHECK
S01	First Issue	11/09/25	AS	SL
P01	Issue for Planning	13/11/25	JW	SL

DRAWING SCALE:
1:200 @ A0

KEY PLAN (NTS):

North arrow pointing up.

CLIENT:
DIXONS ACADEMIES TRUST

PROJECT TITLE:
Dixons Brooklands Academy

PROJECT NO:
20901

DRAWING TITLE:
Existing Site Plan

PROJECT	ORIGIN	FUNCTION	SIGNAL	FORM	DESCRIPTION	NO.	REVISION
DBA	SEV	ZZ	00	DR	A	00501	P01

SUITABILITY DESCRIPTION (S2) Suitable For Information

REVISION DESCRIPTION PLANNING

seven. SEVENARCHITECTURE.CO.UK

Studios at:

Unit 1.3 Walnut Hill 15, St. George's MANCHESTER M4 6LN E: 0161 230 5555	Clovenstone House Victoria Avenue HARRIDGATE NOT 130 E: 01423 709 807	Y Newbold Layd Chorlton CONWY LL29 5SQ E: 01298 875120
--	---	--