





Front Elevation
1 : 100




Rear Elevation
1 : 100

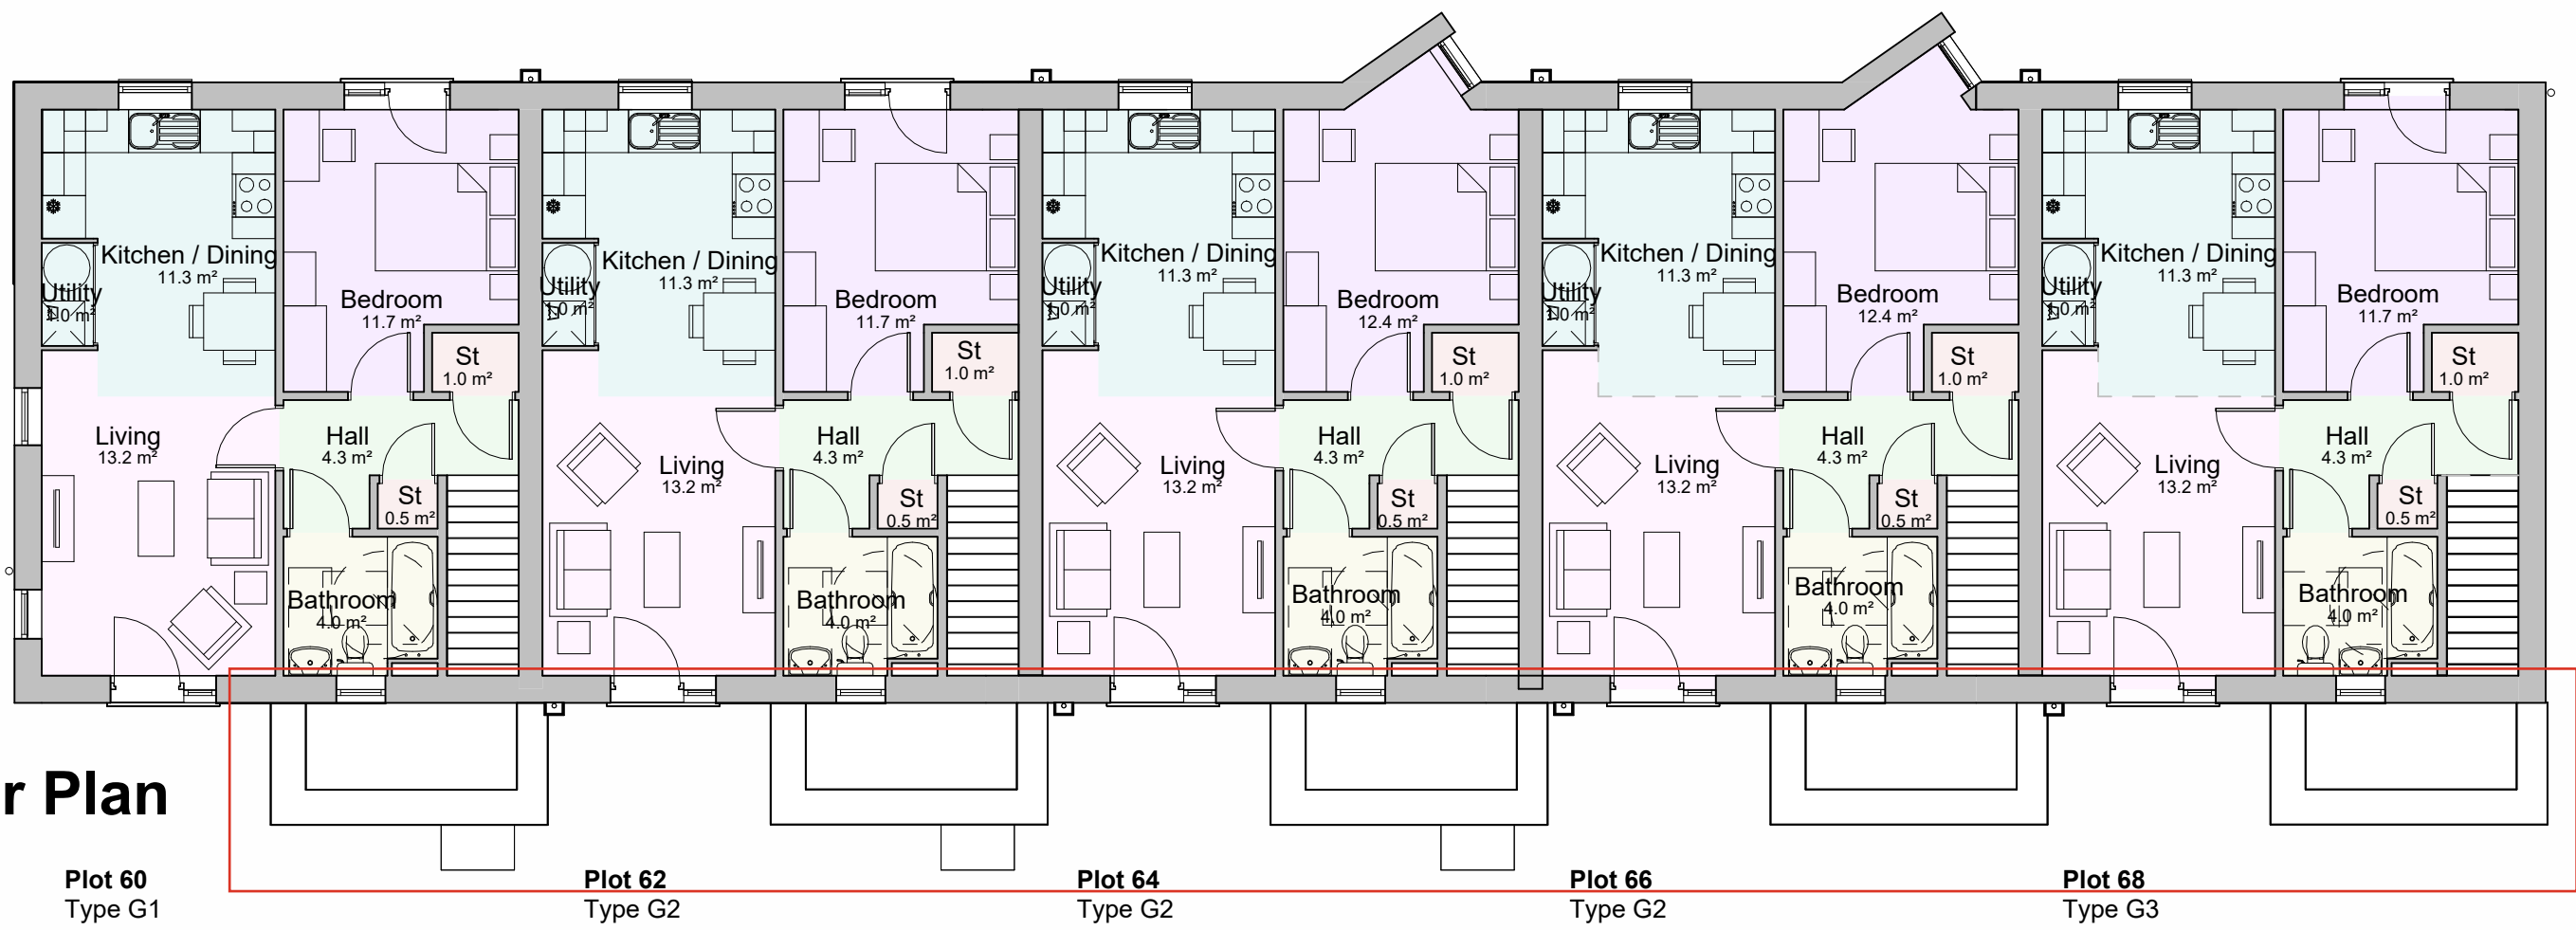

First Floor Plan
1 : 100

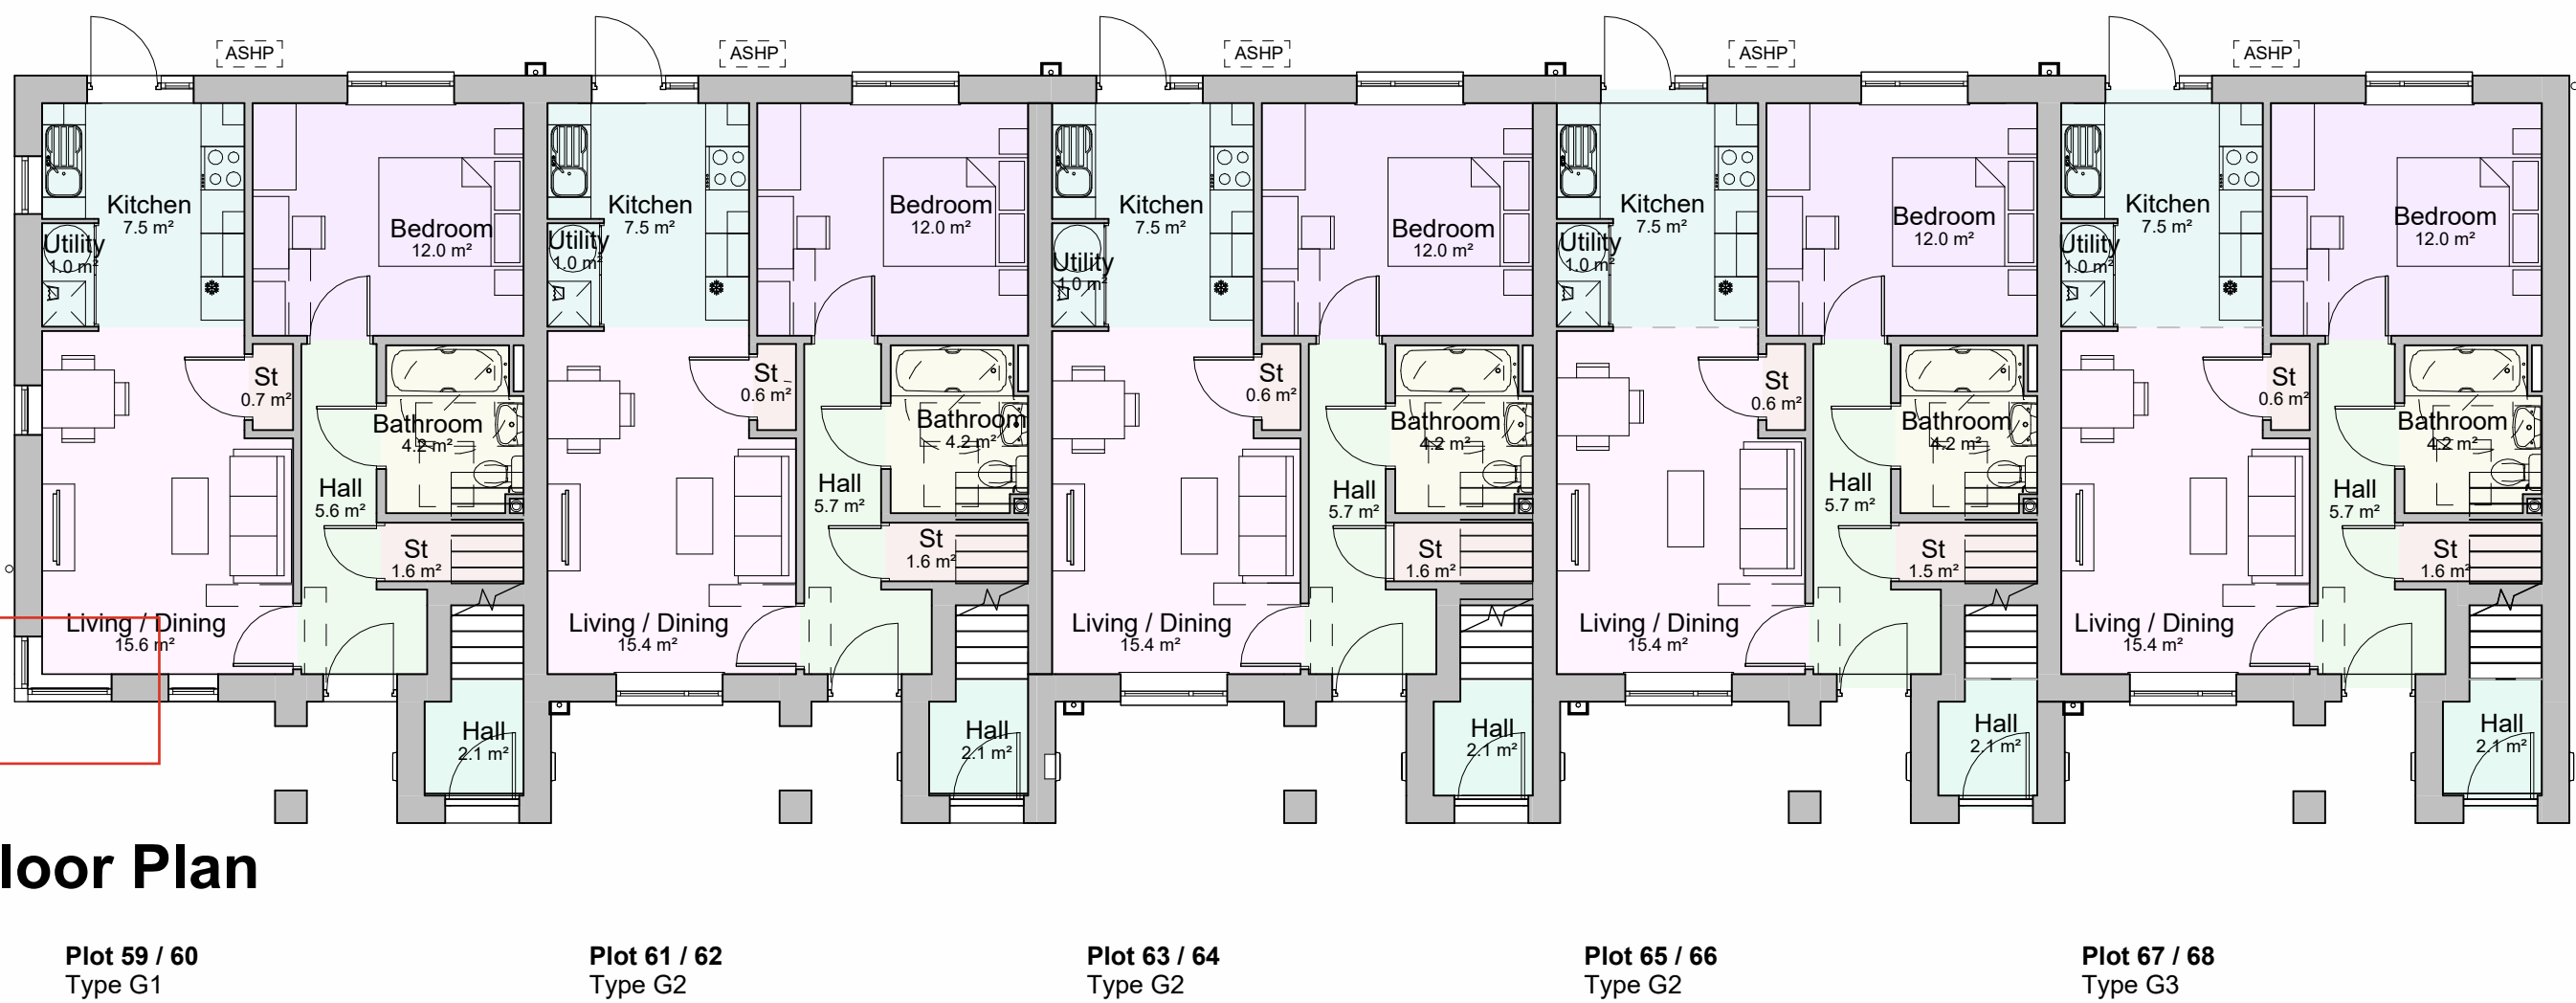

Ground Floor Plan
1 : 100

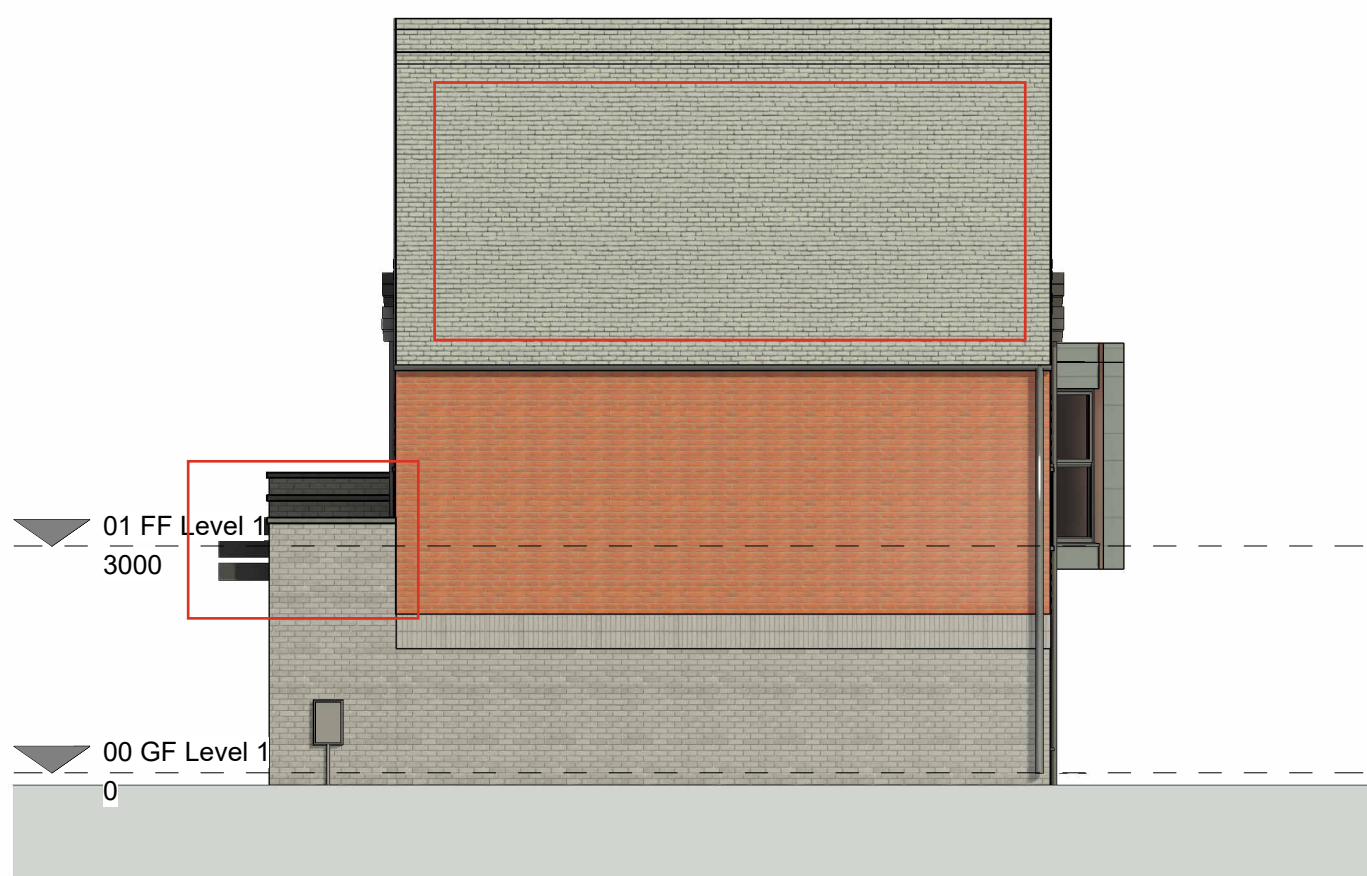

Right Elevation
1 : 100



Left Elevation
1 : 100

© Bowker Sadler Partnership Limited
This drawing is the subject of copyright which vests in Bowker Sadler Partnership Limited. It is an infringement of copyright to reproduce this drawing, by whatever means, including electronic, without the express written consent of Bowker Sadler Partnership Limited which reserves all its rights.
Bowker Sadler Partnership Limited asserts its rights to be identified as the author of this design

Drawing not to be scaled
Report Errors and Omissions to the Architect.
Check all dimensions on site
Drawing to be read in conjunction with the Health and Safety Plan and all relevant Risk Assessments

1:50
1:100
1m
2
3
4
5
6

Gross Internal Area			
Plot No.	House Type	Level	Area
Plot 59	G1 - 1b2p	00 GF Level 1	50.8 m ² 50.8 m ²
Plot 60	G1 - 1b2p	01 FF Level 1	52.5 m ²
Plot 60	G1 - 1b2p	00 GF Level 1	2.8 m ² 55.3 m ²
Plot 61	G2 - 1b2p	00 GF Level 1	50.7 m ² 50.7 m ²
Plot 62	G2 - 1b2p	00 GF Level 1	2.8 m ²
Plot 62	G2 - 1b2p	01 FF Level 1	52.4 m ² 55.2 m ²
Plot 63	G2 - 1b2p	00 GF Level 1	50.7 m ² 50.7 m ²
Plot 64	G2 - 1b2p	01 FF Level 1	53.2 m ²
Plot 64	G2 - 1b2p	00 GF Level 1	2.8 m ² 56.0 m ²
Plot 65	G2 - 1b2p	00 GF Level 1	50.7 m ² 50.7 m ²
Plot 66	G2 - 1b2p	01 FF Level 1	53.2 m ²
Plot 66	G2 - 1b2p	00 GF Level 1	2.8 m ² 56.0 m ²
Plot 67	G3 - 1b2p	00 GF Level 1	50.7 m ² 50.7 m ²
Plot 68	G3 - 1b2p	01 FF Level 1	52.4 m ²
Plot 68	G3 - 1b2p	00 GF Level 1	2.8 m ² 55.2 m ²

B	22.10.24	JC	Minor Planning Amendments	SW
A	22.07.24	ACo	Elevational treatments and internal layouts amended	MD
Rev.	Date	Dim.		Chkd.

BowkerSadler

Project
Heatherdale Drive

Client
Mosscafe St. Vincents

Drawing
Block 23 Plans & Elevations

Scale	Sheet Size	Drawn	Checked	Date
1 : 100	@ A1	KS	SW	09/04/24
Project No.	Originator	Zone	Level	Form
21-026 - BSA -				Discipline
Status	Number	Revision		
	1038	B		
Planning				
Hatherlow House, Hatherlow, Romiley, Stockport, SK6 3DY				
0161 406 7333 office@bowker-sadler.co.uk www.bowker-sadler.co.uk				