


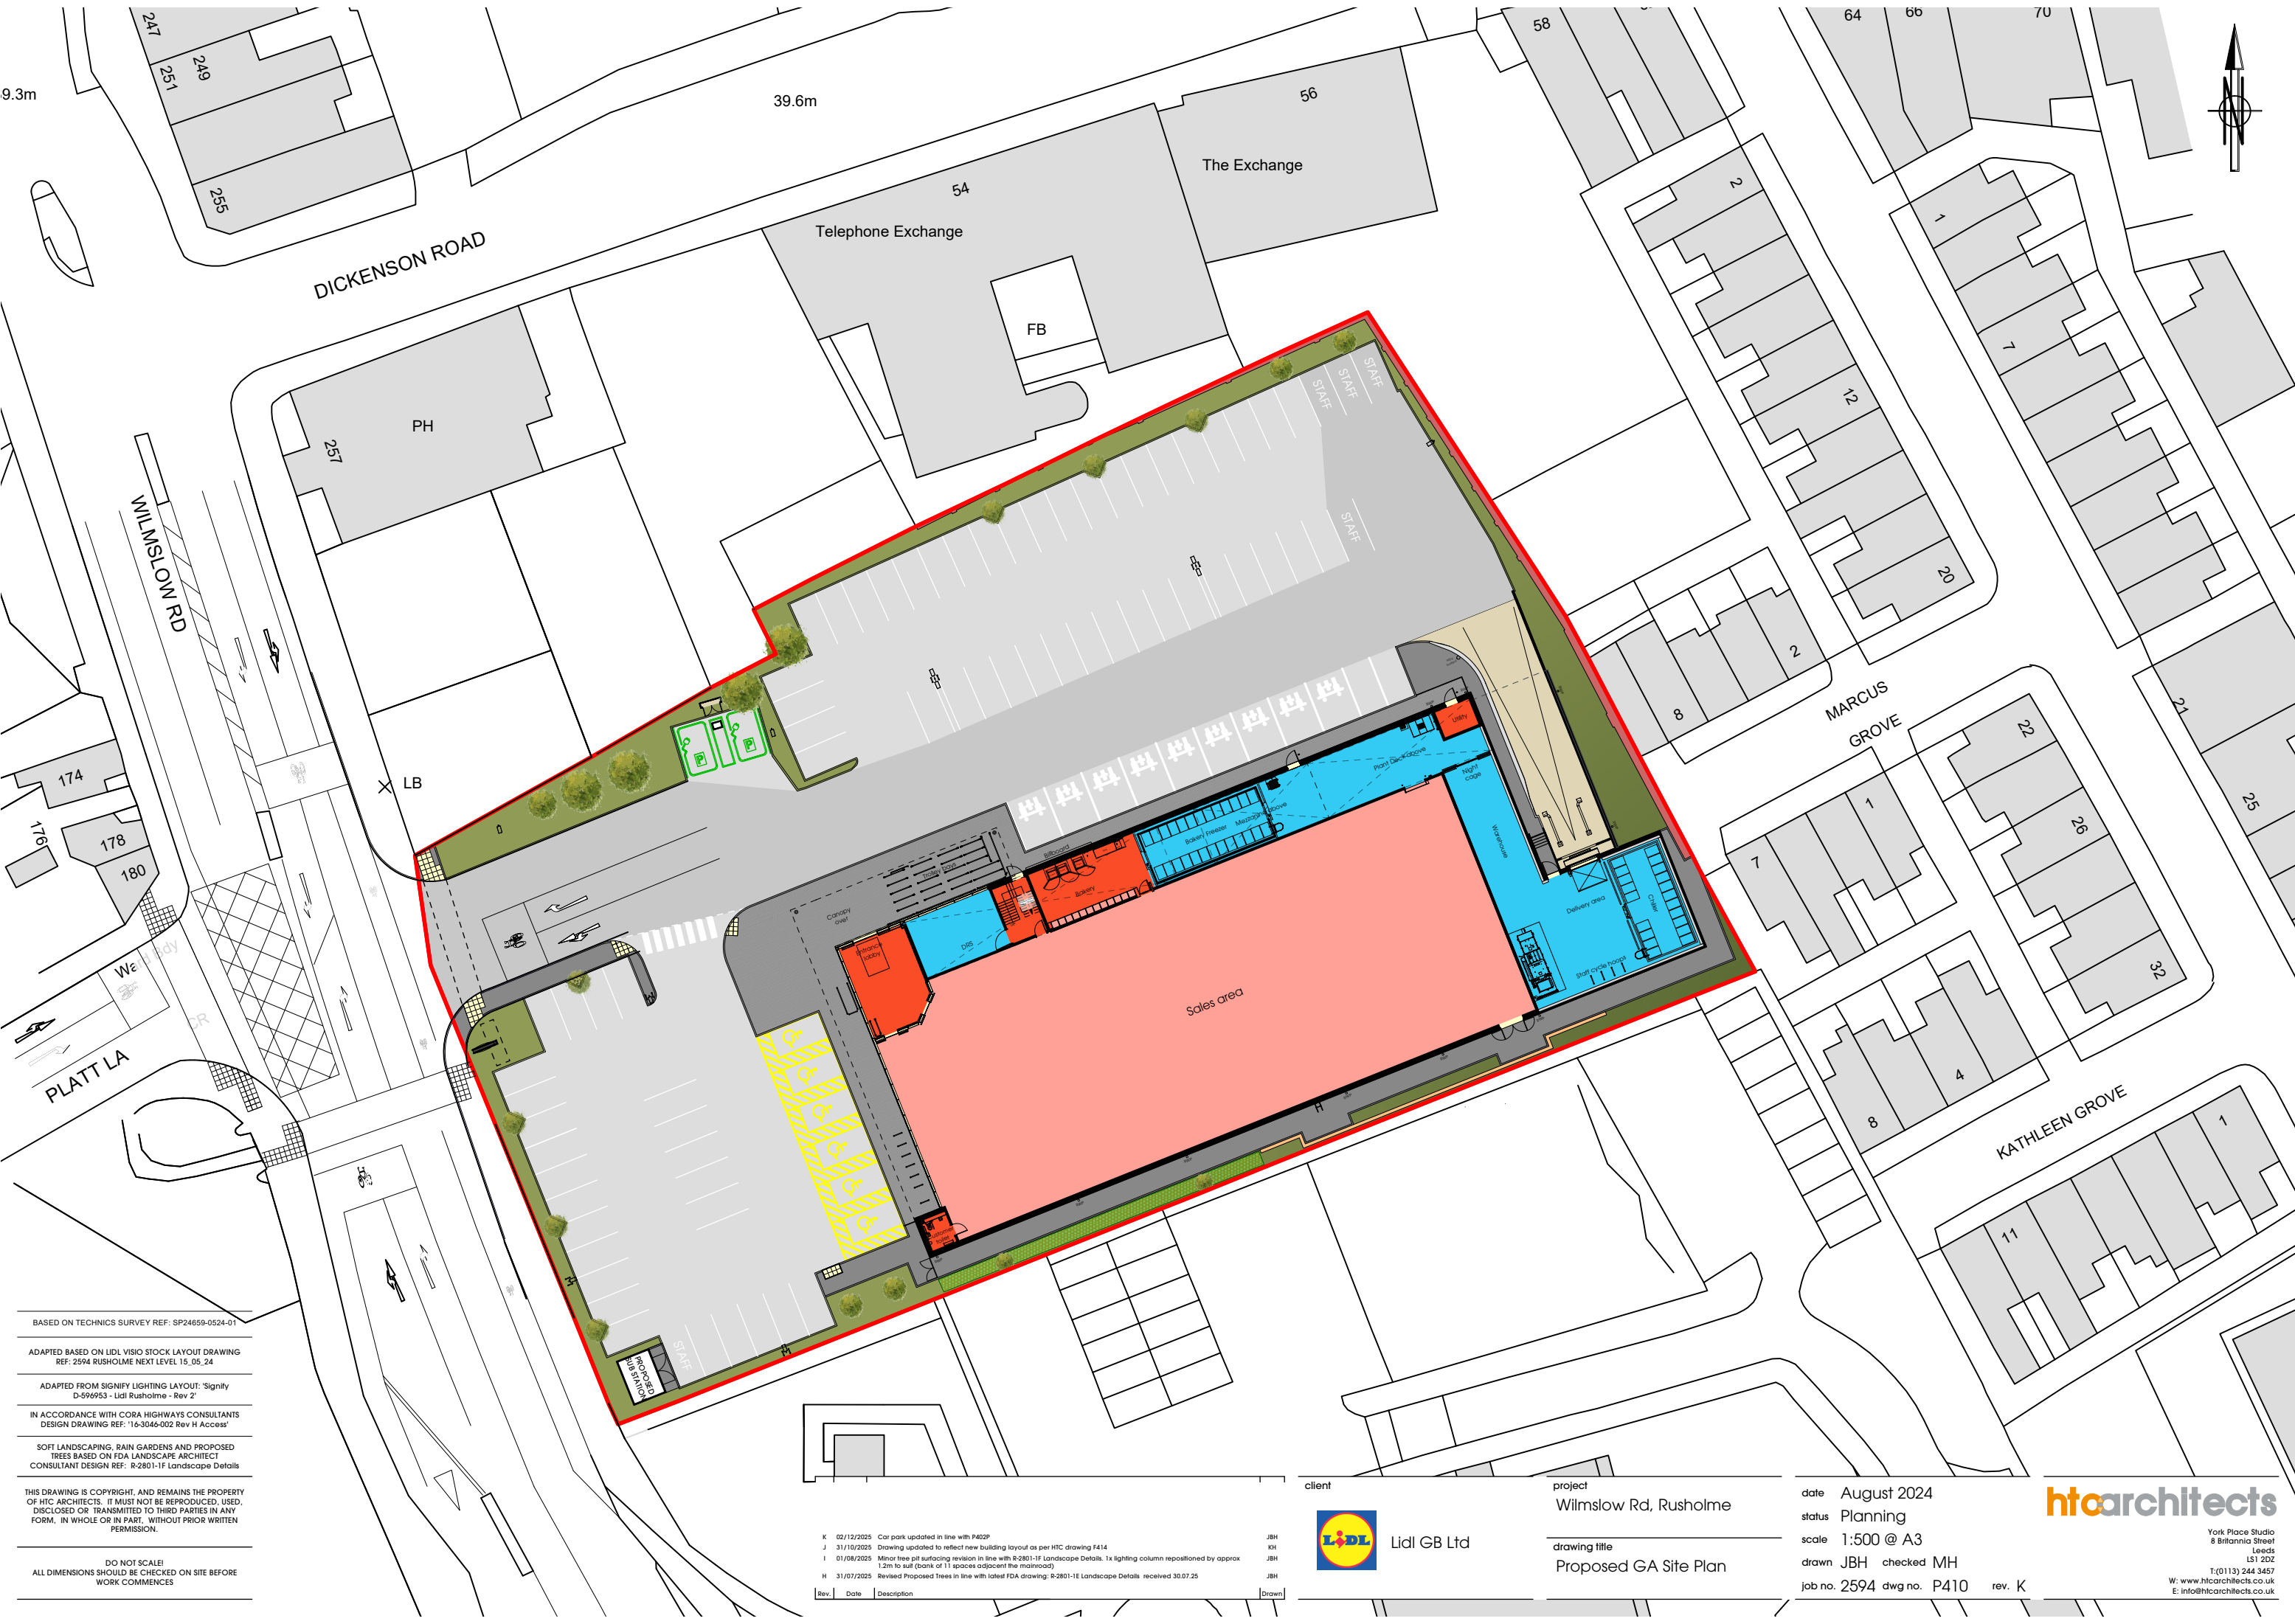

BASED ON TECHNICS SURVEY REF: SP24659-0524-01

ADAPTED BASED ON LIDL VISIO STOCK LAYOUT DRAWING REF: 2594 RUSHOLME NEXT LEVEL 15_05_24

ADAPTED FROM SIGNIFY LIGHTING LAYOUT: 'Signify D-596953 - Lidl Rusholme - Rev 2'

IN ACCORDANCE WITH CORA HIGHWAYS CONSULTANTS DESIGN DRAWING REF: '16-3046-002 Rev H Access'

SOFT LANDSCAPING, RAIN GARDENS AND PROPOSED TREES BASED ON FDA LANDSCAPE ARCHITECT CONSULTANT DESIGN REF: R-2801-1F Landscape Details

THIS DRAWING IS COPYRIGHT, AND REMAINS THE PROPERTY OF HTC ARCHITECTS. IT MUST NOT BE REPRODUCED, USED, DISCLOSED OR TRANSMITTED TO THIRD PARTIES IN ANY FORM, IN WHOLE OR IN PART, WITHOUT PRIOR WRITTEN PERMISSION.

DO NOT SCALE!
ALL DIMENSIONS SHOULD BE CHECKED ON SITE BEFORE WORK COMMENCES

K	02/12/2025	Car park updated in line with P402P	JBH
J	31/10/2025	Drawing updated to reflect new building layout as per HTC drawing F414	KH
I	01/08/2025	Minor tree pit surfacing revision in line with R-2801-1F Landscape Details. 1x lighting column repositioned by approx 1.2m to suit (bank of 11 spaces adjacent the main road)	JBH
H	31/07/2025	Revised Proposed Trees in line with latest FDA drawing: R-2801-1E Landscape Details received 30.07.25	JBH
Rev.	Date	Description	Drawn

client
 Lidl GB Ltd

project
Wilmslow Rd, Rusholme

drawing title
Proposed GA Site Plan

date August 2024
status Planning
scale 1:500 @ A3
drawn JBH checked MH
job no. 2594 dwg no. P410 rev. K

htcarchitects

York Place Studio
8 Britannia Street
Leeds
LS1 2DZ
T: (0113) 244 3457
W: www.htcarchitects.co.uk
E: info@htcarchitects.co.uk