


THIS DRAWING IS FOR
PLANNING APPLICATION
PURPOSES ONLY




Existing South Elevation - to Glenmere Road

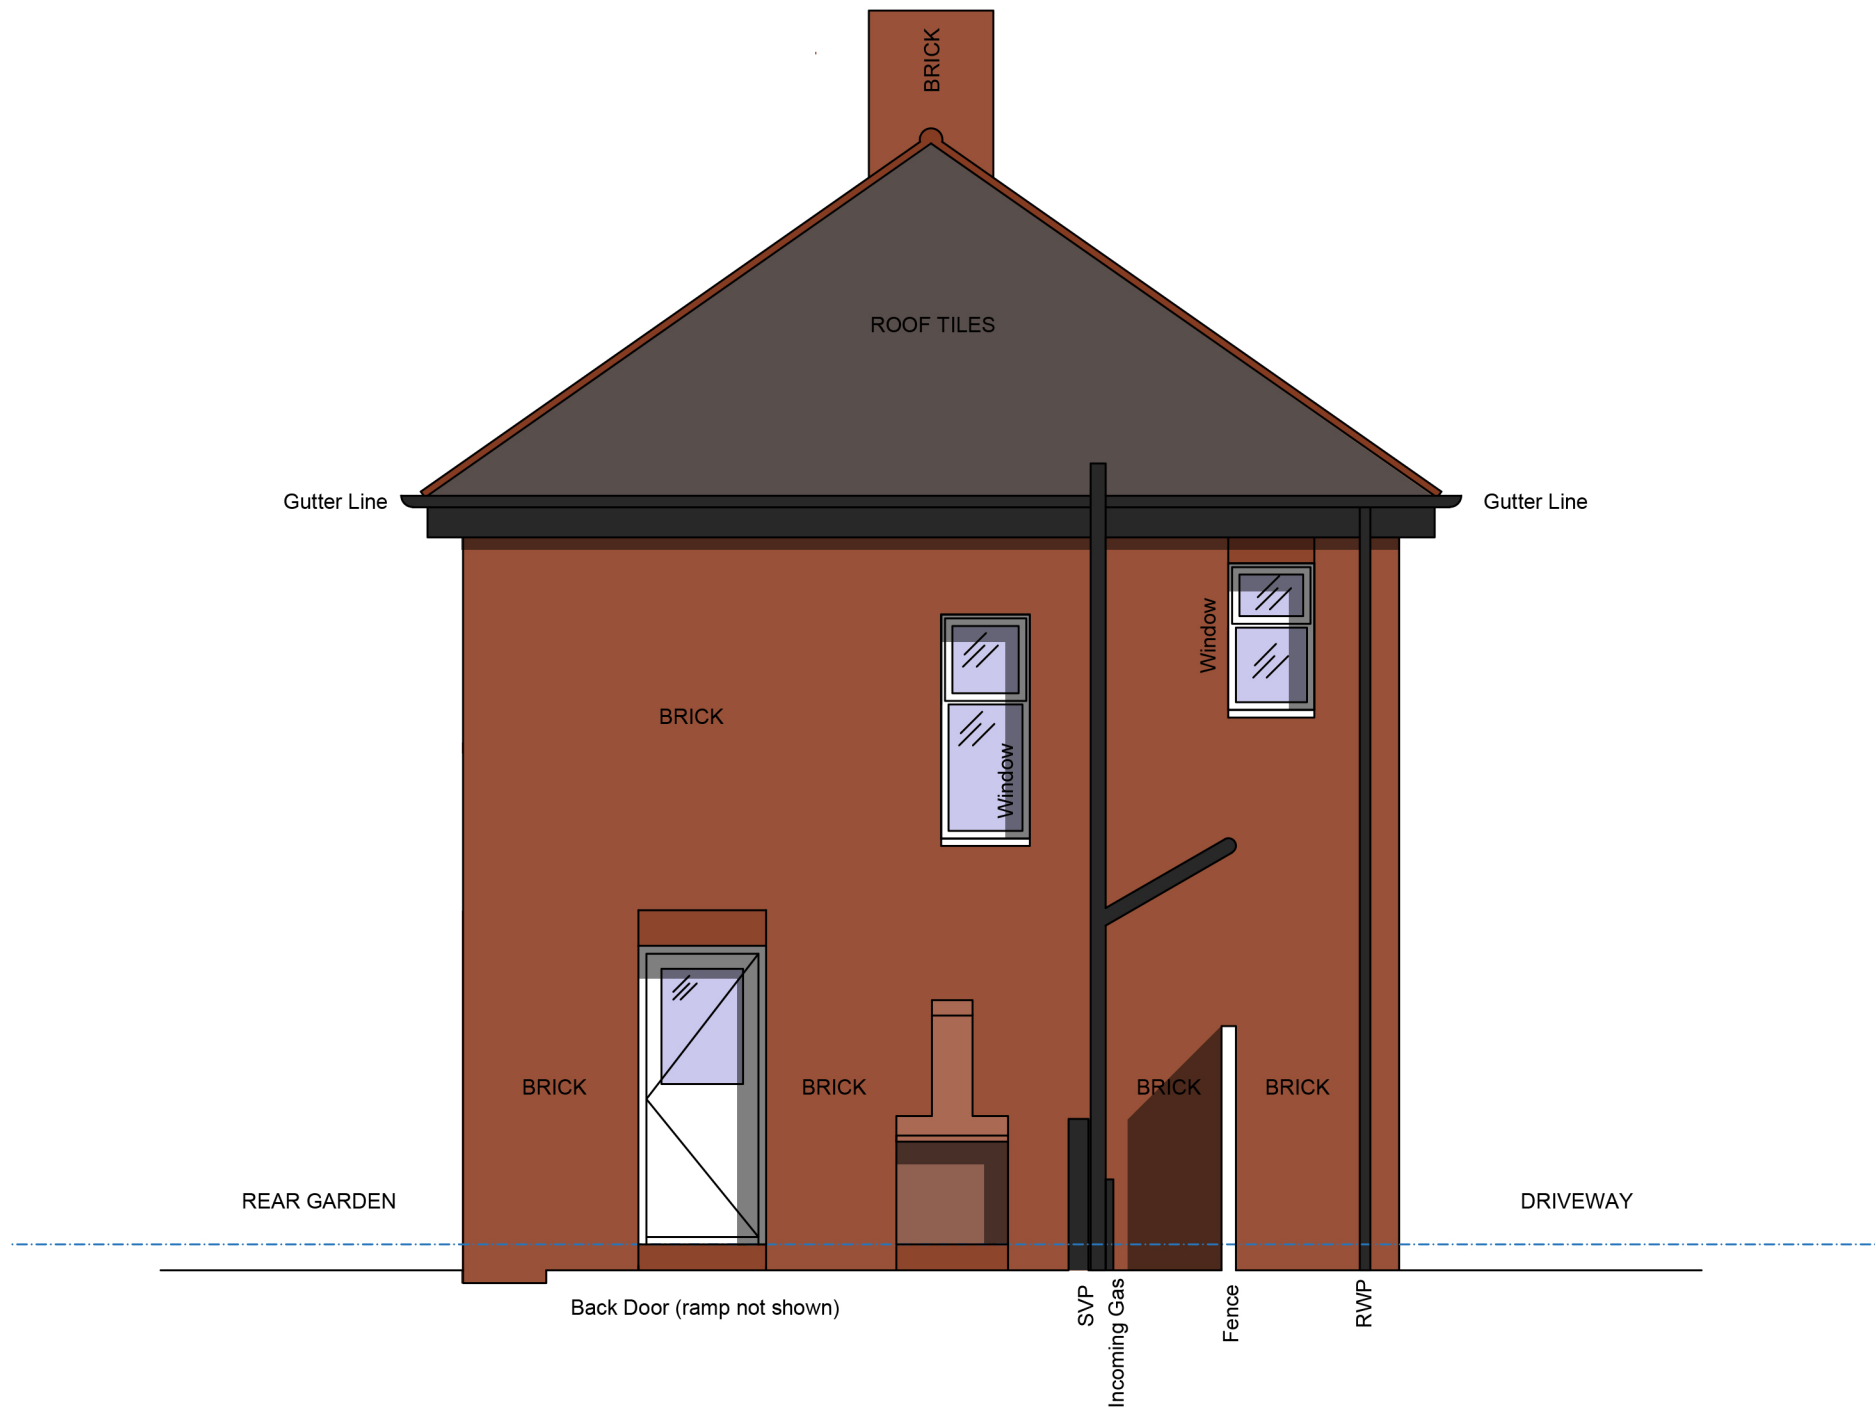

Existing West Elevation - to No. 3 Glenmere Road



Existing North Elevation - to garden

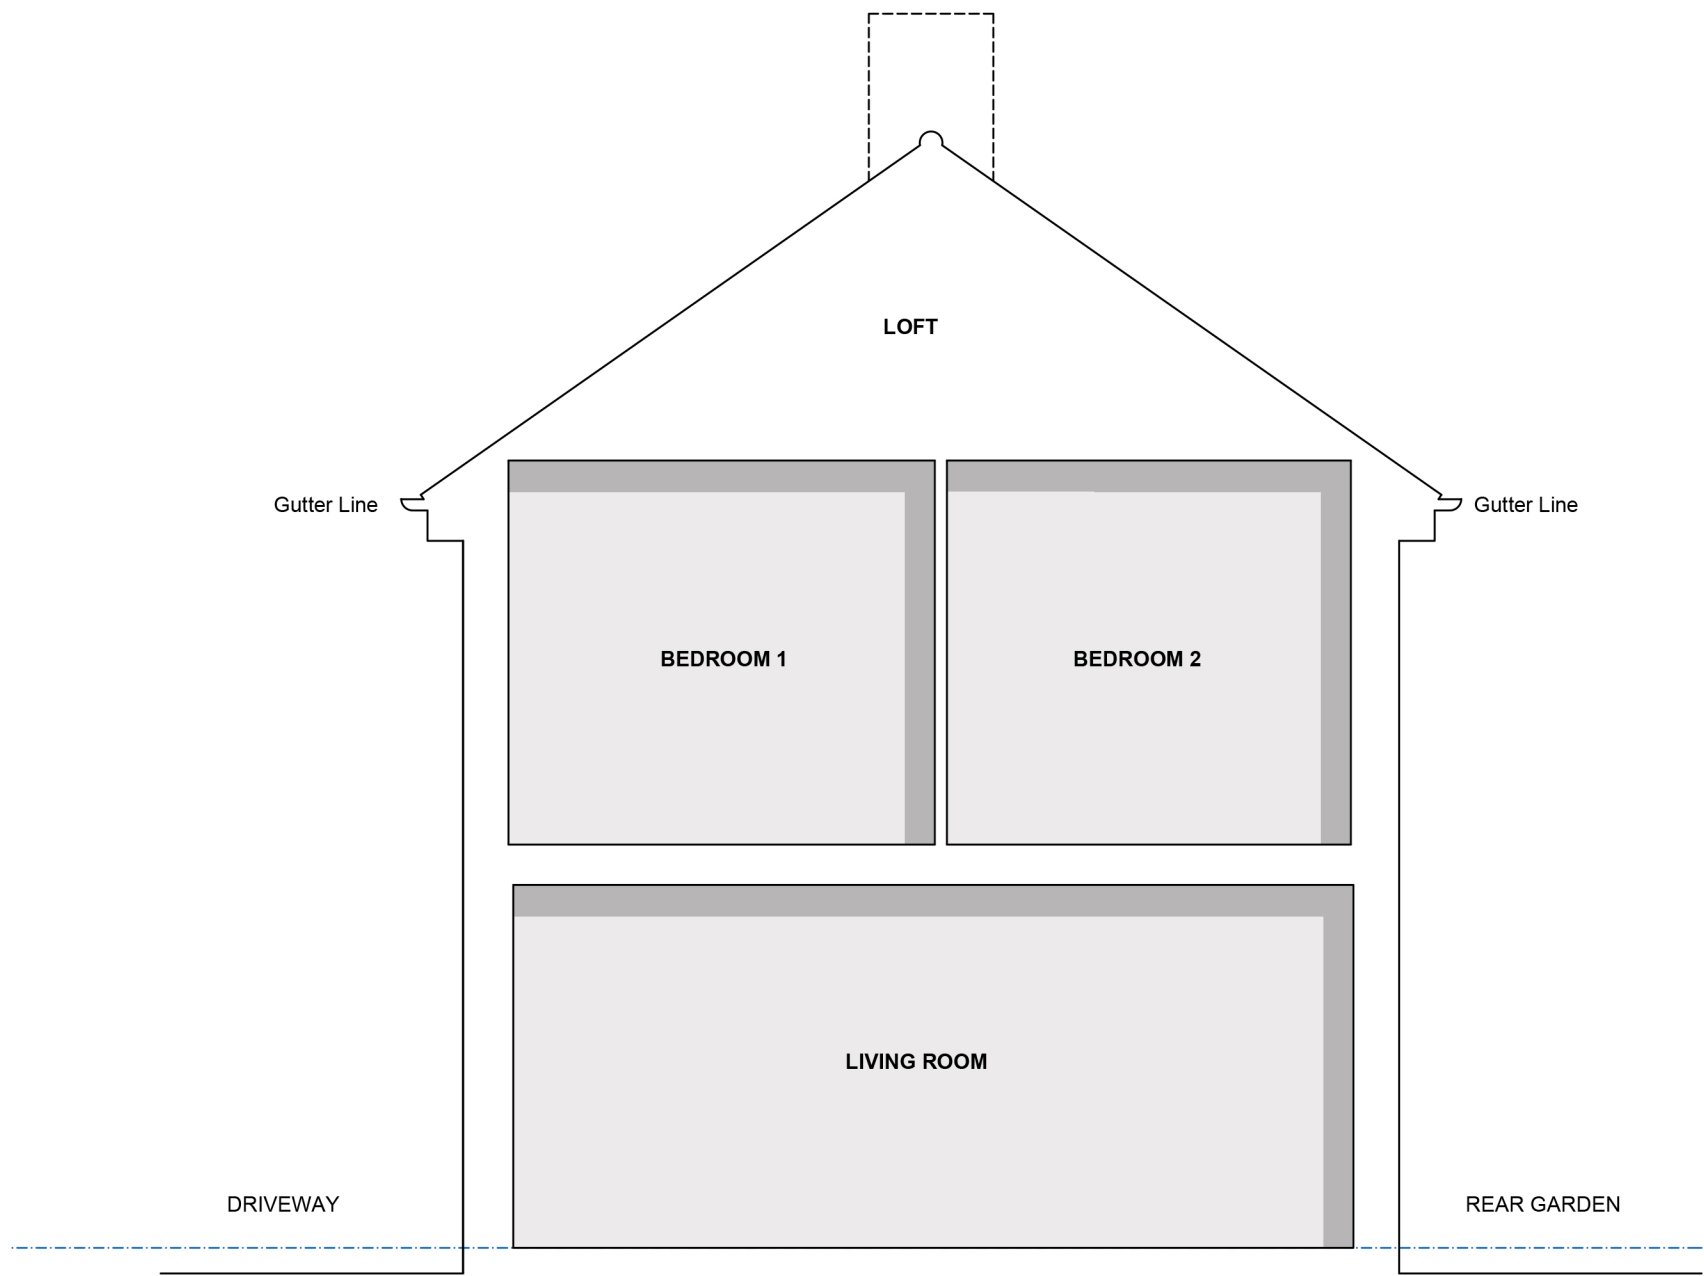

Typical Cross Section

Drawing History:			
Revision	Description	Author	Date
-	Initial Issue	MW	23/09/2025
A	Planning Application	MW	03/11/2025

This drawing is the property of Whitfield Architects and must not be reproduced without prior written agreement. This drawing is provided to scale, for design and cost estimation purposes (not for construction). Any financial decisions relating to this information must make due allowance for dimensional or area variation resulting from the design development and construction processes. We recommend that all dimensions and levels should be cross-checked on site (for construction) and any discrepancies should be reported to Whitfield Architects immediately. Design responsibility cannot be accepted for alteration to (or deviation from) this drawing without the prior acknowledgement of Whitfield Architects. Please email hello@whitfieldarchitects.com with any questions.

Project Title	
5 Glenmere Rd, Didsbury, M20 5PH	
Drawing Title	
Existing Elevations	
Project No:	J008
Date:	23/09/2025
Drawn:	Mark Whitfield
Scale @ A1:	1:50

Client Name	
R. Burden & J. McLauchlan	
Drawing Number	
P(03)01	
Revision	
A	

