




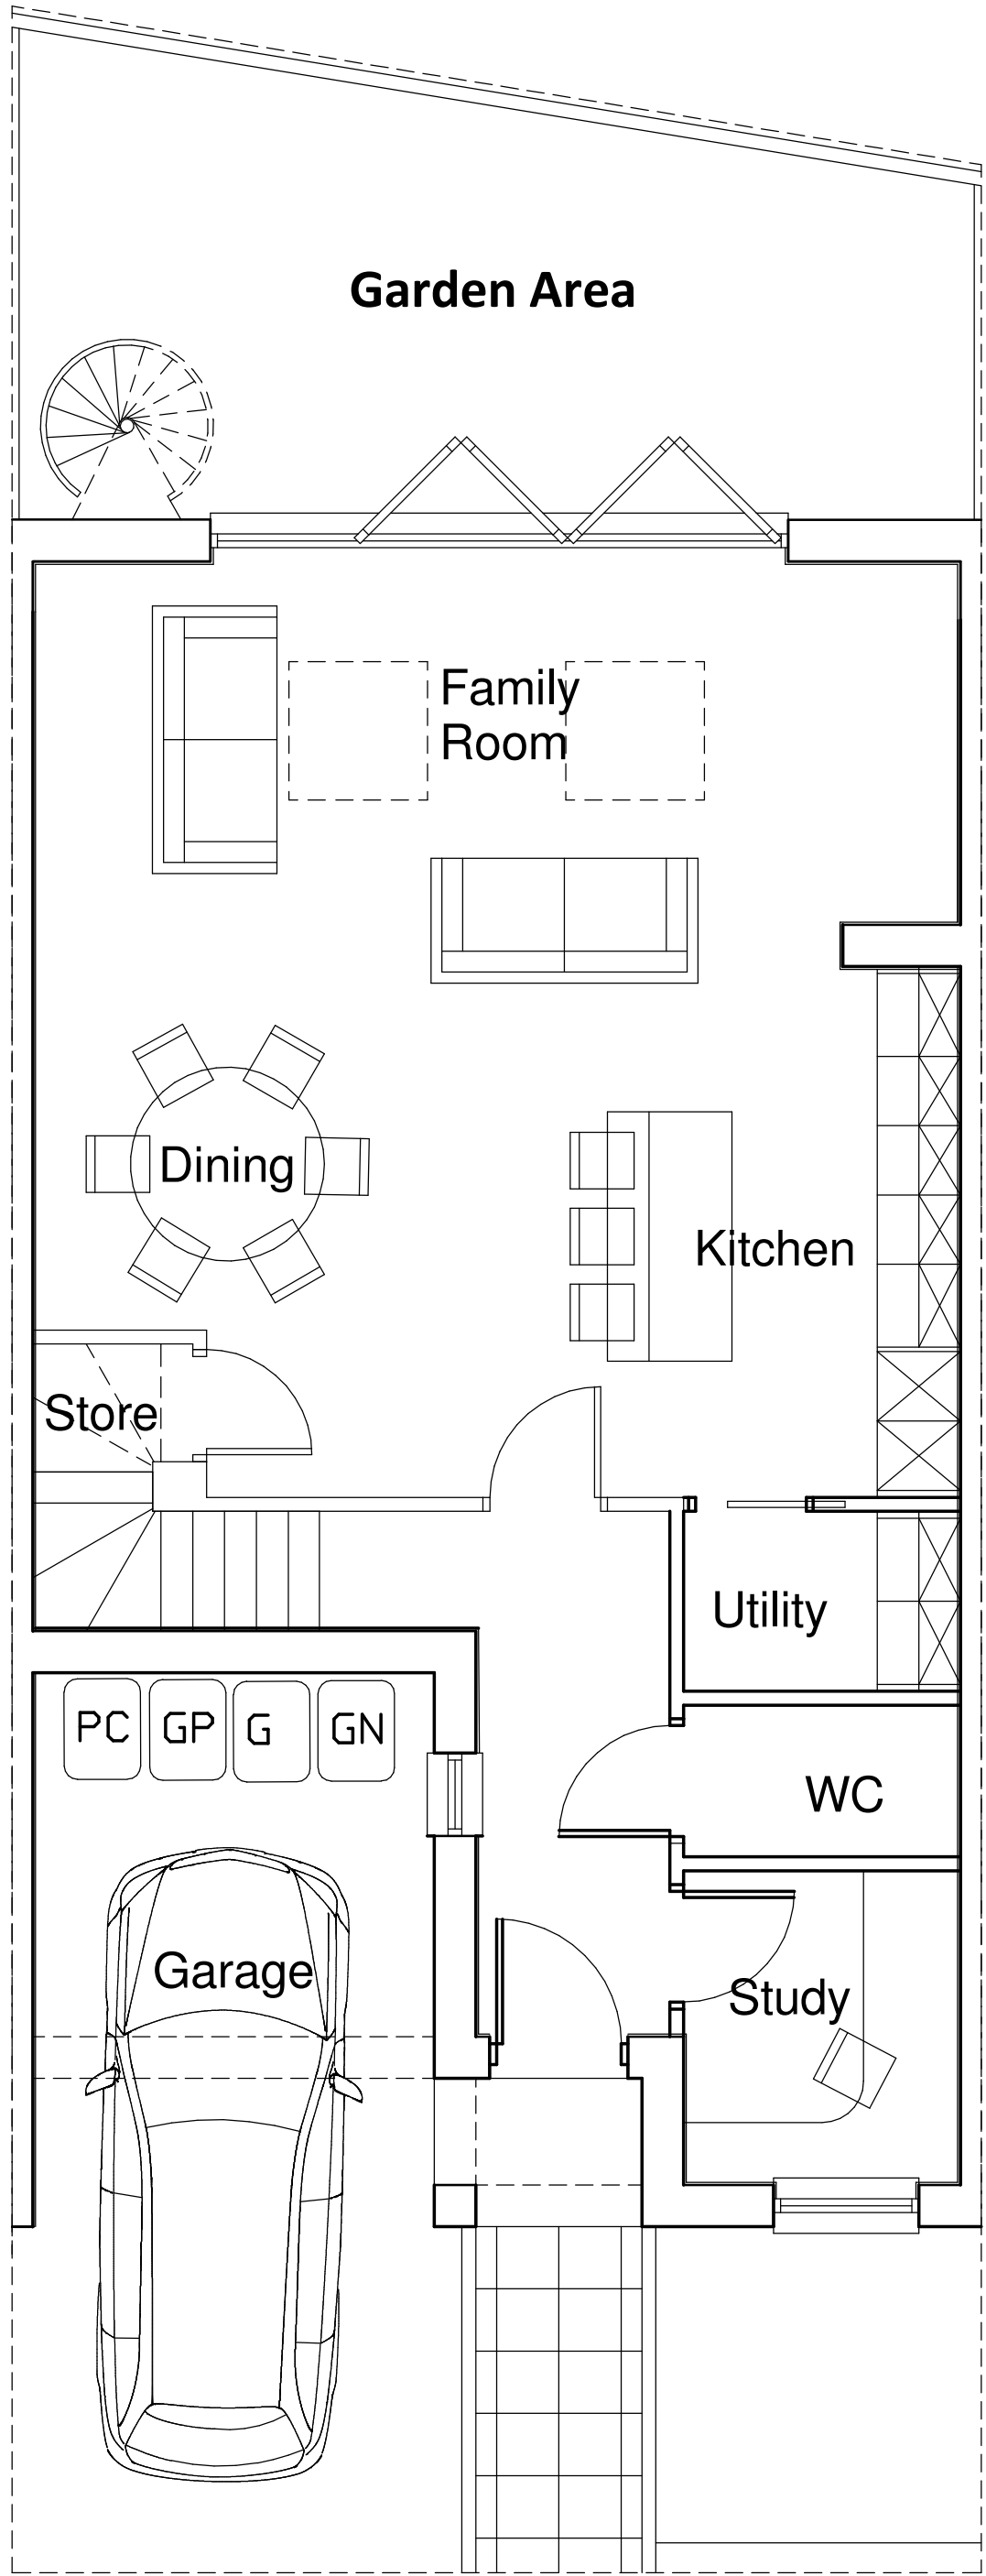


00 Ground Floor Plan

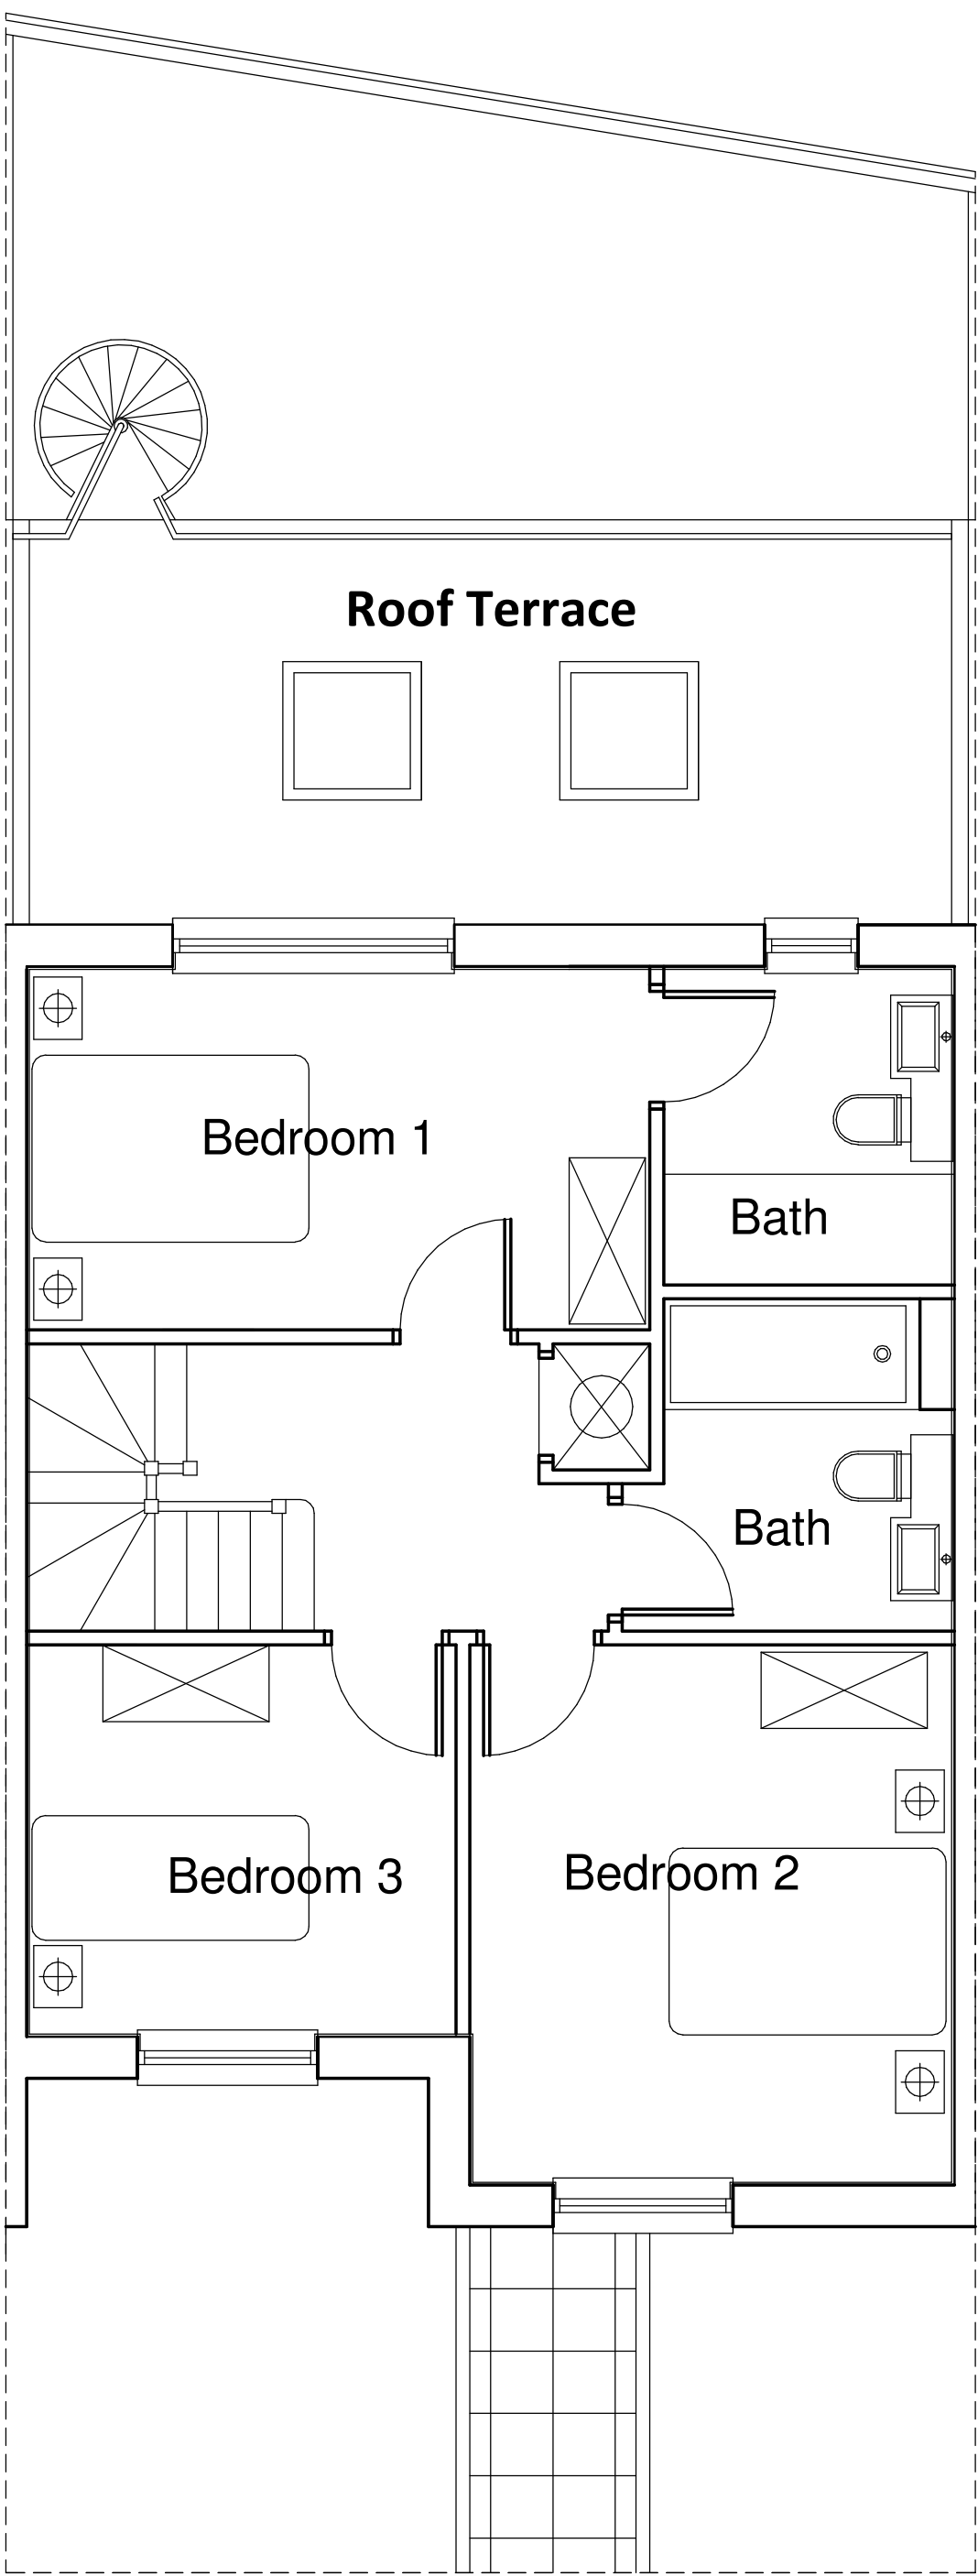

01 First Floor Plan

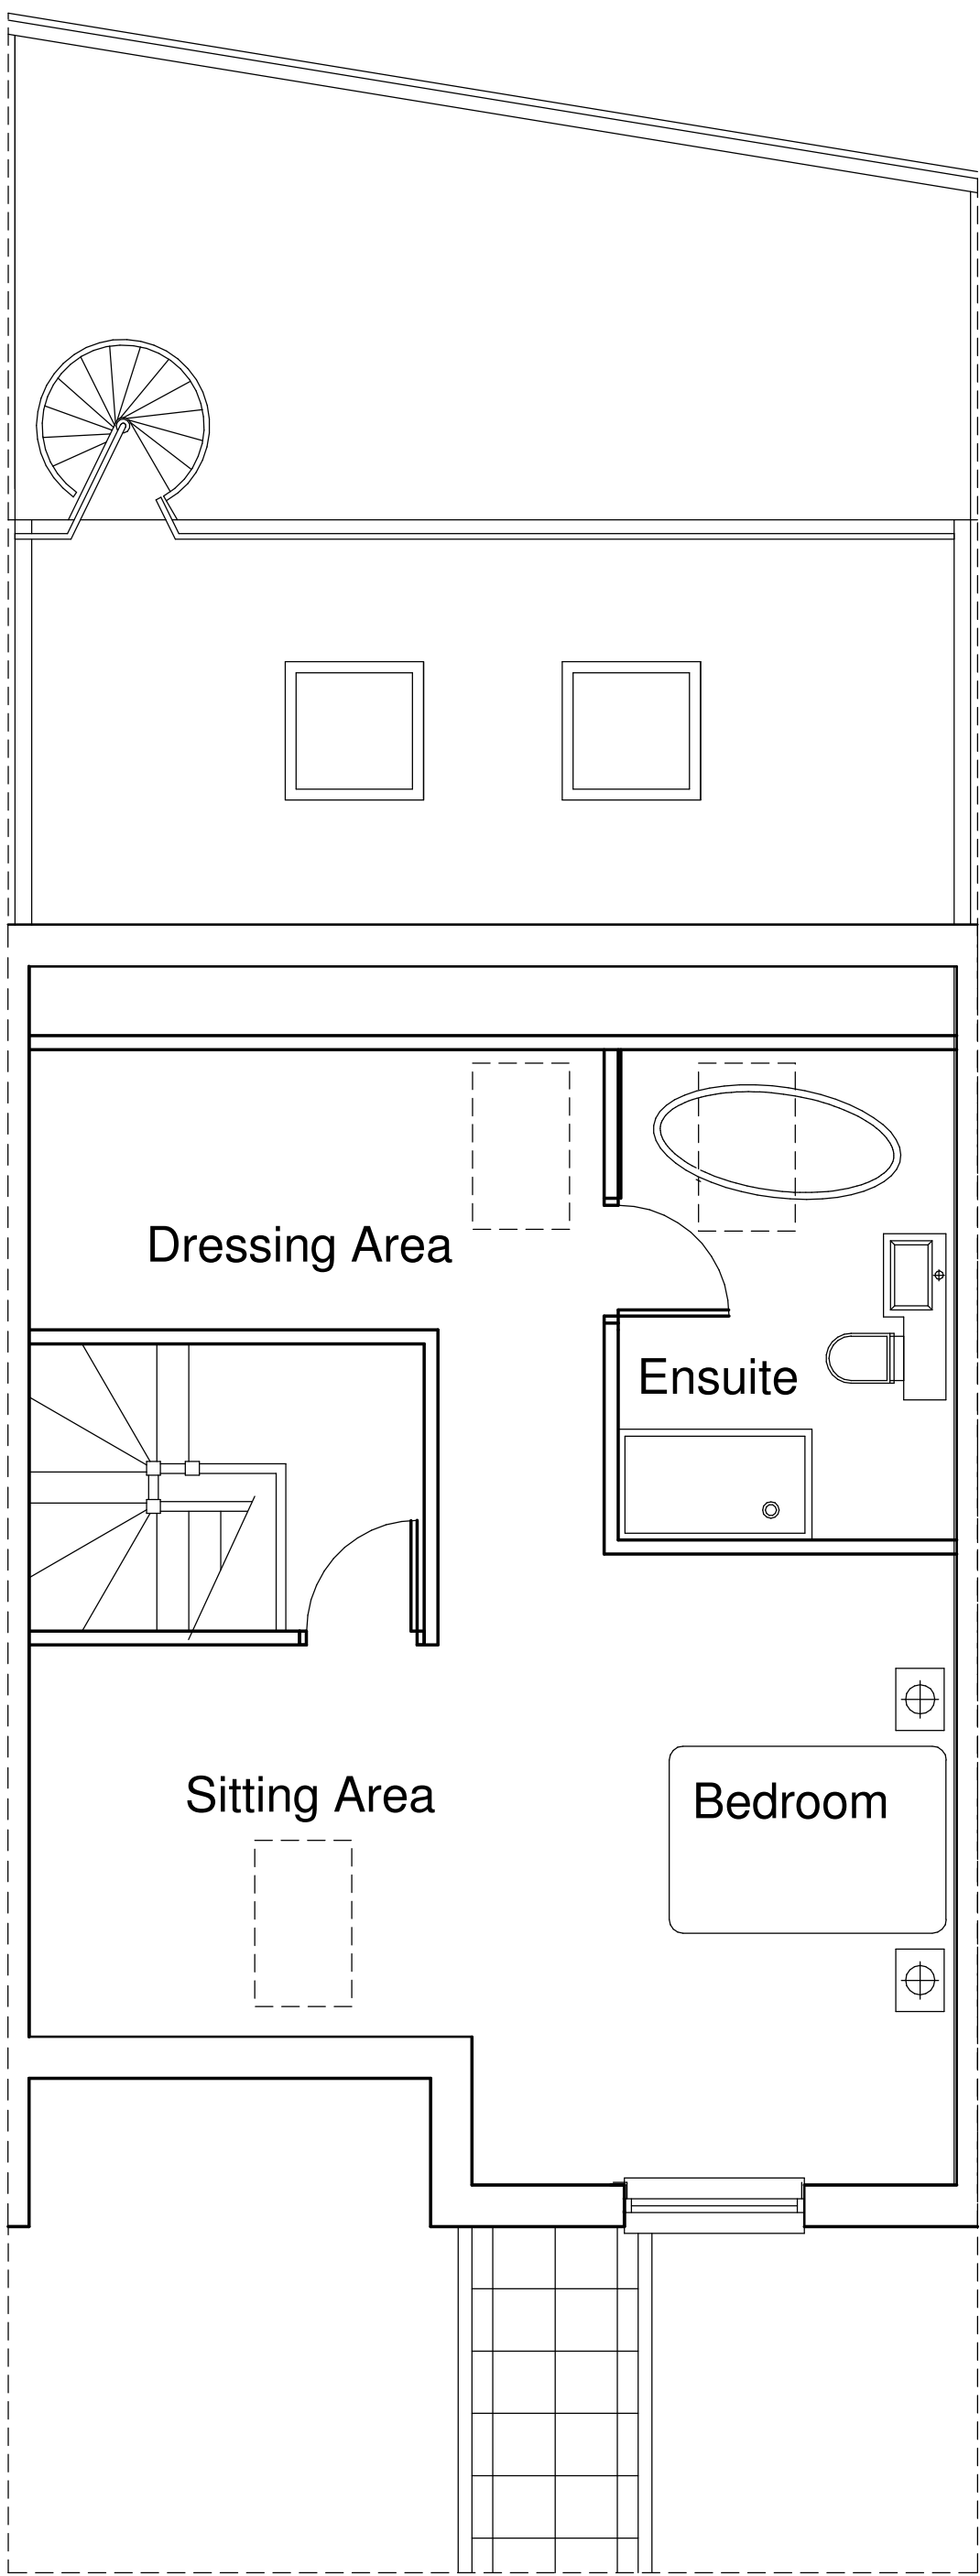

02 Second Floor Plan

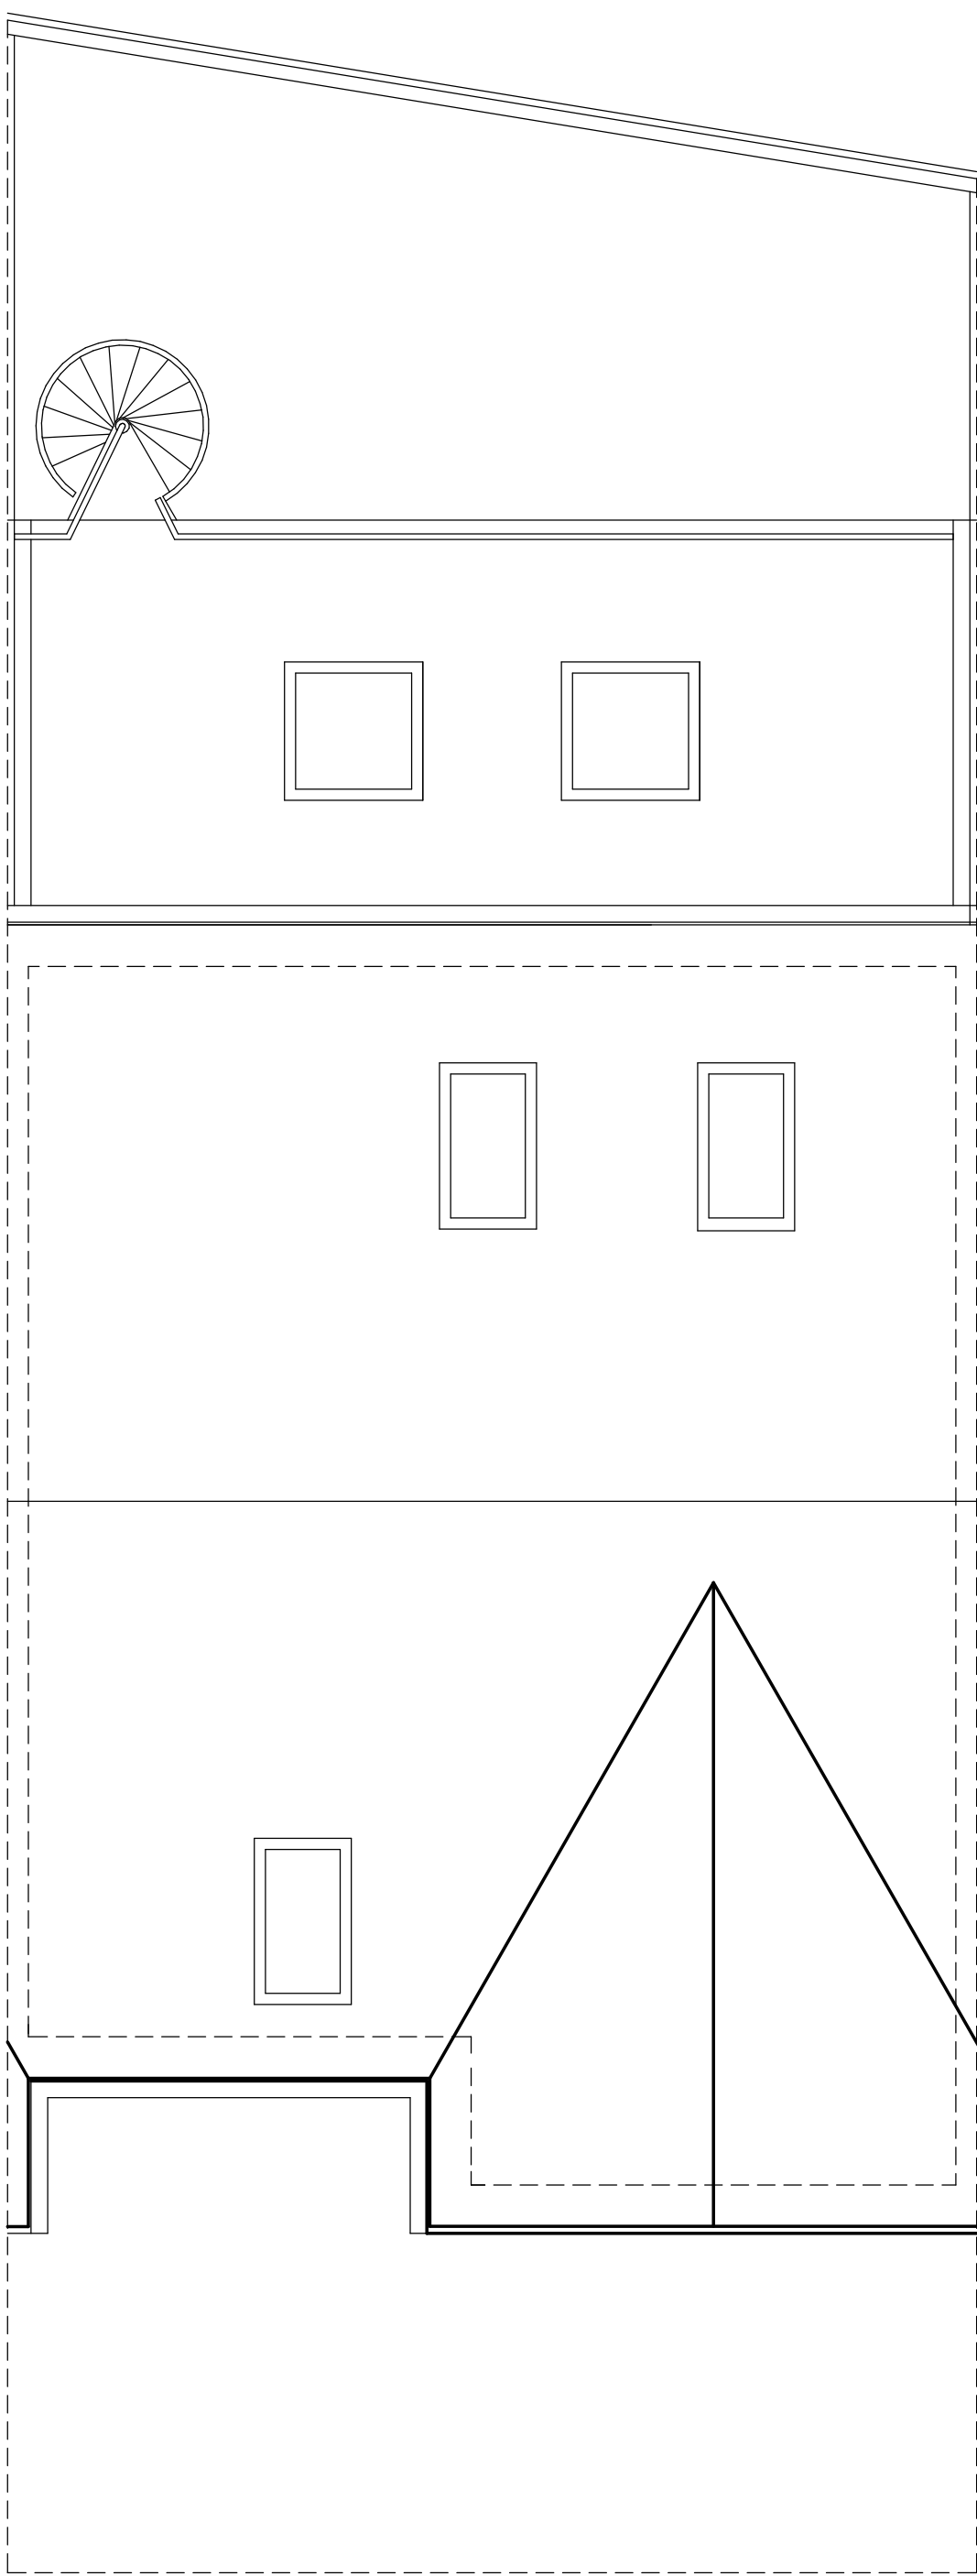


03 Roof Plan

Plot 3 - Floor Plans
1 : 50

DO NOT SCALE FROM THIS DRAWING
ALL DIMENSIONS MUST BE CHECKED ON SITE BY
CONTRACTOR PRIOR TO CONSTRUCTION

THIS DRAWING AND ASSOCIATED COPYRIGHT REMAINS THE
PROPERTY OF BERNARD TAYLOR PARTNERSHIP LIMITED
UNLESS OTHERWISE AGREED. ANY UNAUTHORISED USE,
REPRODUCTION OR DISTRIBUTION OF THESE PLANS WITHOUT
KNOWLEDGE, WHETHER IN WHOLE OR IN PART, IS
EXPRESSLY PROHIBITED.

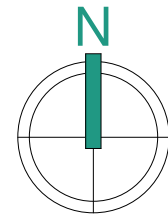

0.5 0 0.5 1 1.5 2 2.5
SCALE
1:50
m

C	13/11/25	AG	Roof terrace added to rear.
B	07/10/25	AG	Updated following layout review.
A	12/06/25	AW	Client Details Updated.
Rev	Date	Int	Description

btp
ARCHITECTS

RIBA
Chartered Practice

CLIENT:
Yolo ltd

PROJECT:
7 Boat Lane, Northenden

DESCRIPTION:
Plot 3 - Floor Plans

PURPOSE OF ISSUE:
Planning

DRAWN BY:	CHECKED	DATE:	SCALE @ A1:
AP	AW	11/04/25	1 : 50

JOB NO:	STATUS CODE:	DRAWING NO:	REV
4731	S0	112	C

FILE IDENTIFIER:
BL-BTP-00-ZZ-DR-A-4731_112.C

Elizabeth House 486 Didsbury Road Heaton Mersey Stockport SK4 3BS
0161 443 1221 info@bernardtaylor.co.uk www.btparchitects.co.uk