



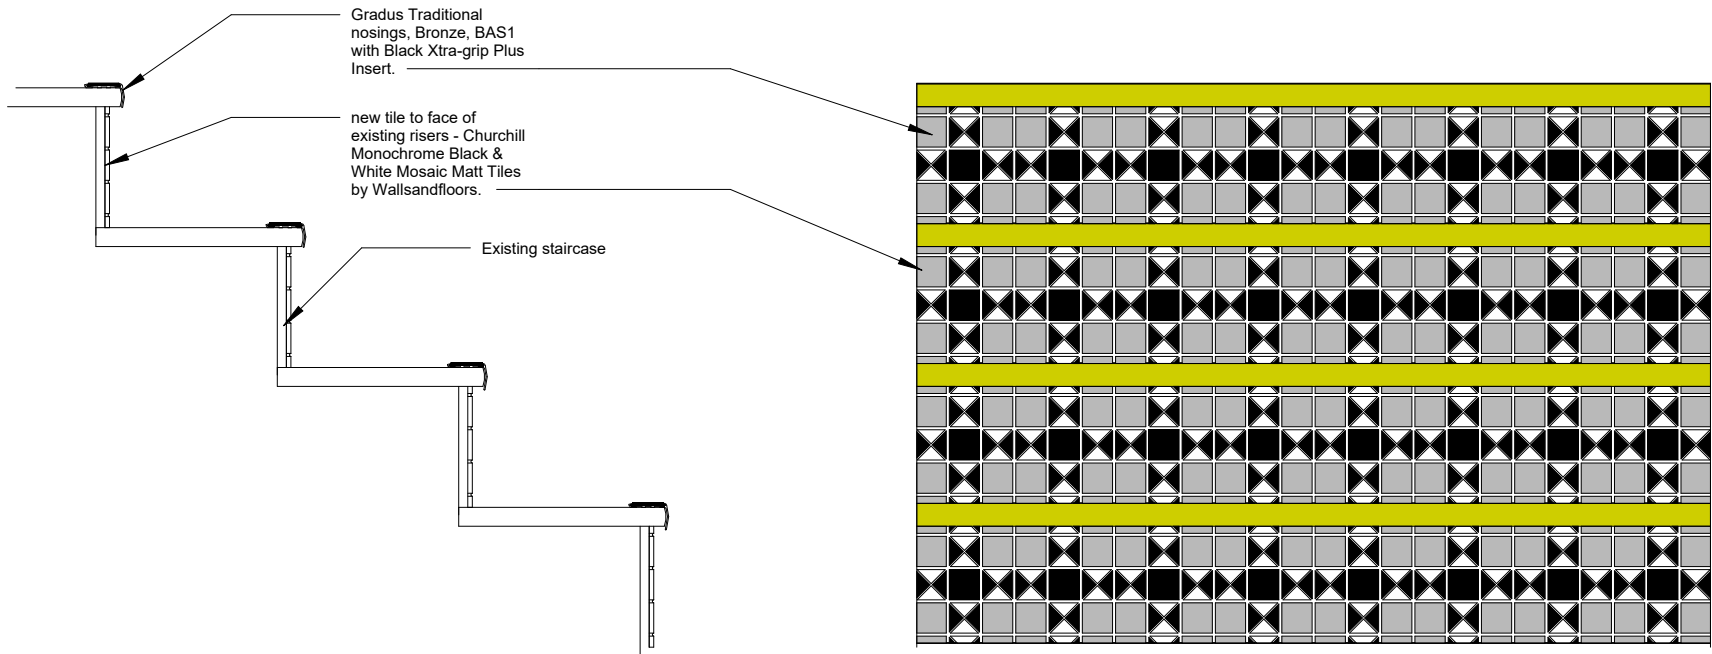

GROUND FLOOR TO FIRST FLOOR STAIRCASE
TILE AND NOSING DETAIL - Side elevation

GROUND FLOOR TO FIRST FLOOR STAIRCASE
TILE AND NOSING DETAIL - Front elevation

Stair nosing details
1 : 10

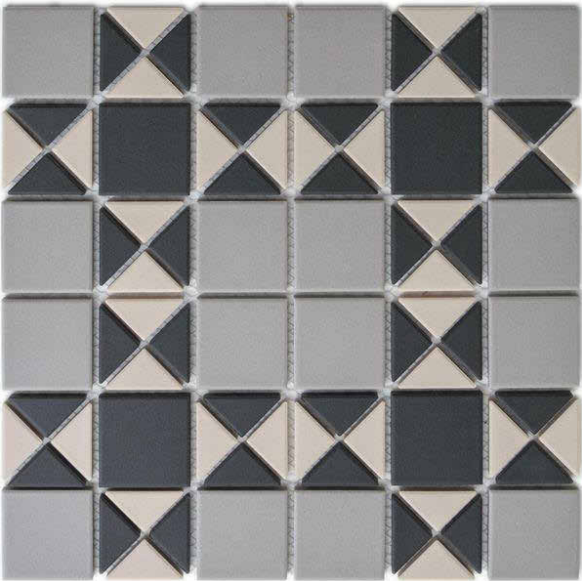

RISER TILE REFERENCE IMAGE

1 XX/XX/XX First Issue for Information		
Rev	Date	Notes
Drawing Number		Revision
0013		1
Drawing Title		
Ground to First Floor Staircase Detail		
Project		
Mr Thomas`s Chop House, Manchester		
Client		
Kieron Dunne - Punch Pubs		
Job Number		
3180	Size	Scale
Drawn	A3	1 : 10
CIP	Approved	Date
	////	10/28/24



THIS DRAWING REMAINS THE COPYRIGHT OF MGI PARTNERS
(A TRADING NAME OF MILLSON GROUP LTD.)
AND IT MUST NOT BE COPIED OR REPRODUCED WITHOUT WRITTEN CONSENT.

ALL SETTING OUT, DIMENSIONS AND LEVELS SHOULD ONLY BE TAKEN FROM THE FIGURED DIMENSION VALUES STATED ON THE DRAWING; NO ATTEMPT SHOULD BE MADE TO SCALE FROM THE DRAWING MANUALLY. ALWAYS ASK IF YOU REQUIRE MORE INFORMATION.

ANY VARIATION BETWEEN DRAWINGS AND SITE CONDITIONS ARE TO BE REPORTED TO MGI PARTNERS IMMEDIATELY. ALL CONTRACTORS MUST VISIT THE SITE AND ARE SOLELY RESPONSIBLE FOR TAKING AND CHECKING ALL DIMENSIONS RELATIVE TO THE WORK THEY ARE REQUIRED TO CARRY OUT.

THIS DRAWING MUST NOT BE USED ON SITE UNLESS ISSUED FOR CONSTRUCTION.