


PROGRESS DRAWING



This drawing is not intended to be used for contract pricing or fabrication purposes. All content subject to change.

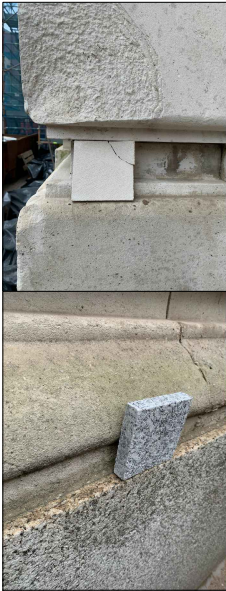

SAMPLE PORTLAND STONE




SUBSTATION section

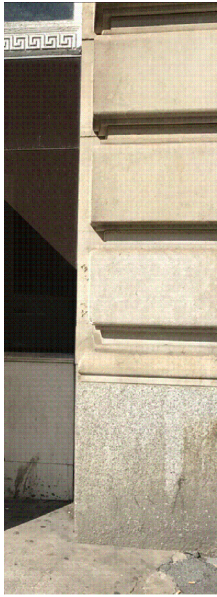 

dimensions surveyed from Barclay House


SAMPLE PRATA DUPLA GRANITE

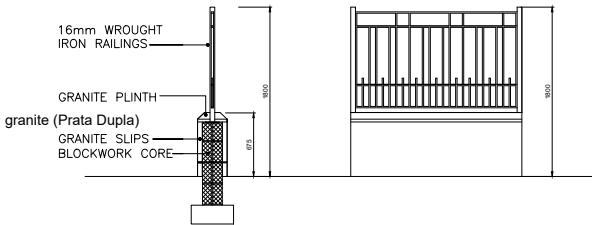


Sentry Residential fencing 1.25m high on base plated posts allowing for 1no corner .. Galvanised and Polyester Powder Coated finish to a Jacksons standard RAL colour 9005 black

SEE BROCHURE DETAILS FROM THE COMPANY for full spec


tipycal section

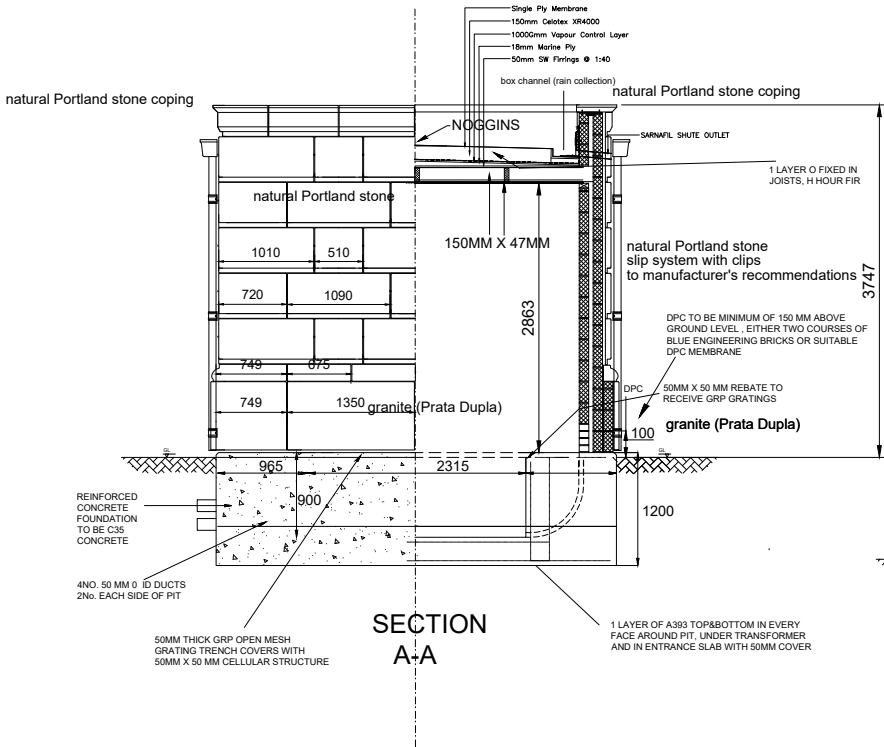


stone slips detail composition

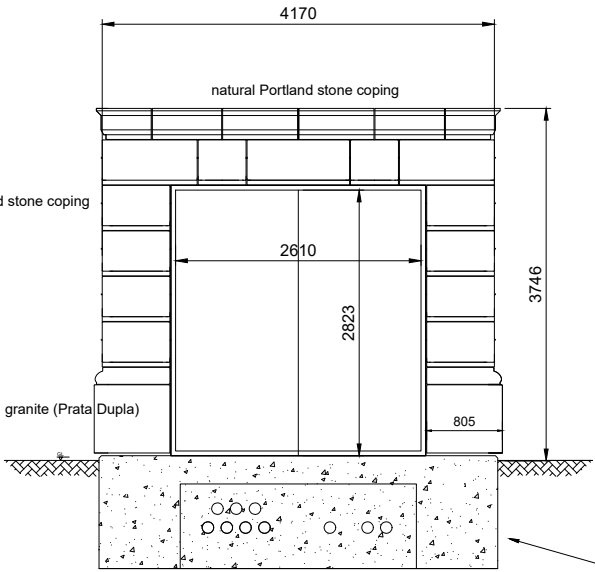


FRONT ELEVATION

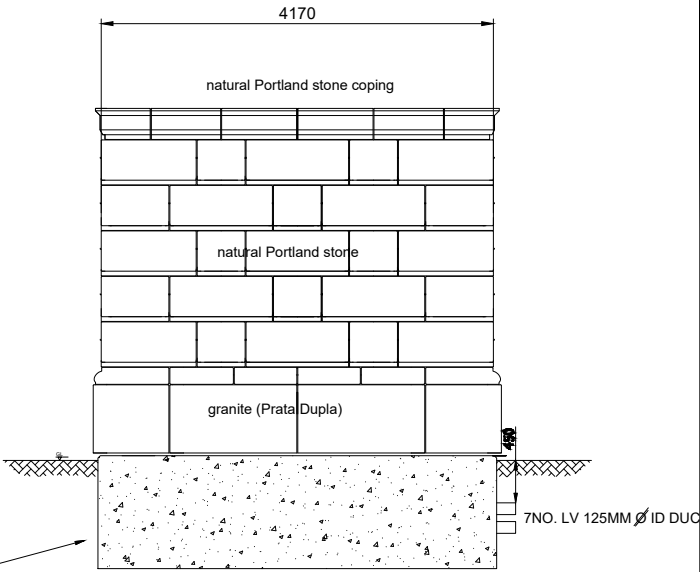

SIDE ELEVATION

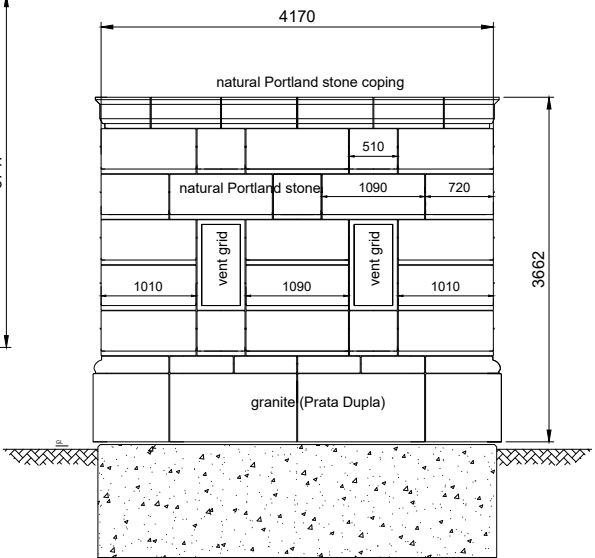

REAR ELEVATION

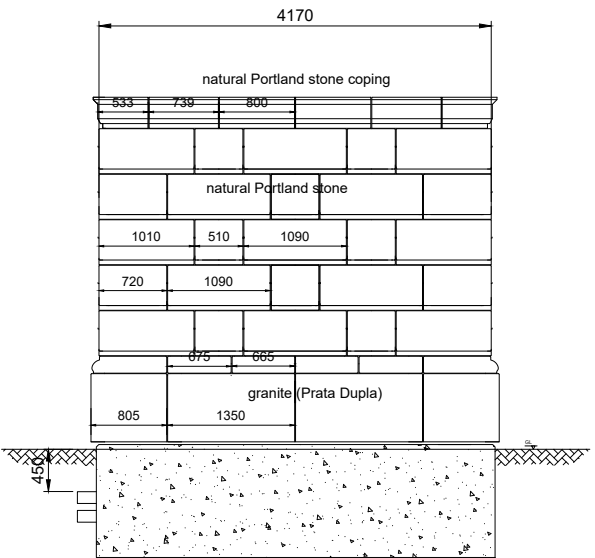

SCALE 1:50

				.. \.. \.. \desktop\logo.png	PROJECT	Stone details	DRAWN	DRG No.
					Propose development Barclays House		SWF	12,982
					Substation stone details		DATE	BR100
					Whitworth St. West, Manchester		30/11/2022	
					CLIENT		SCALE	AMENDMENT
REV	DESCRIPTION	BY	DATE		Mr Ka FAN		1:50 @ A3	F