
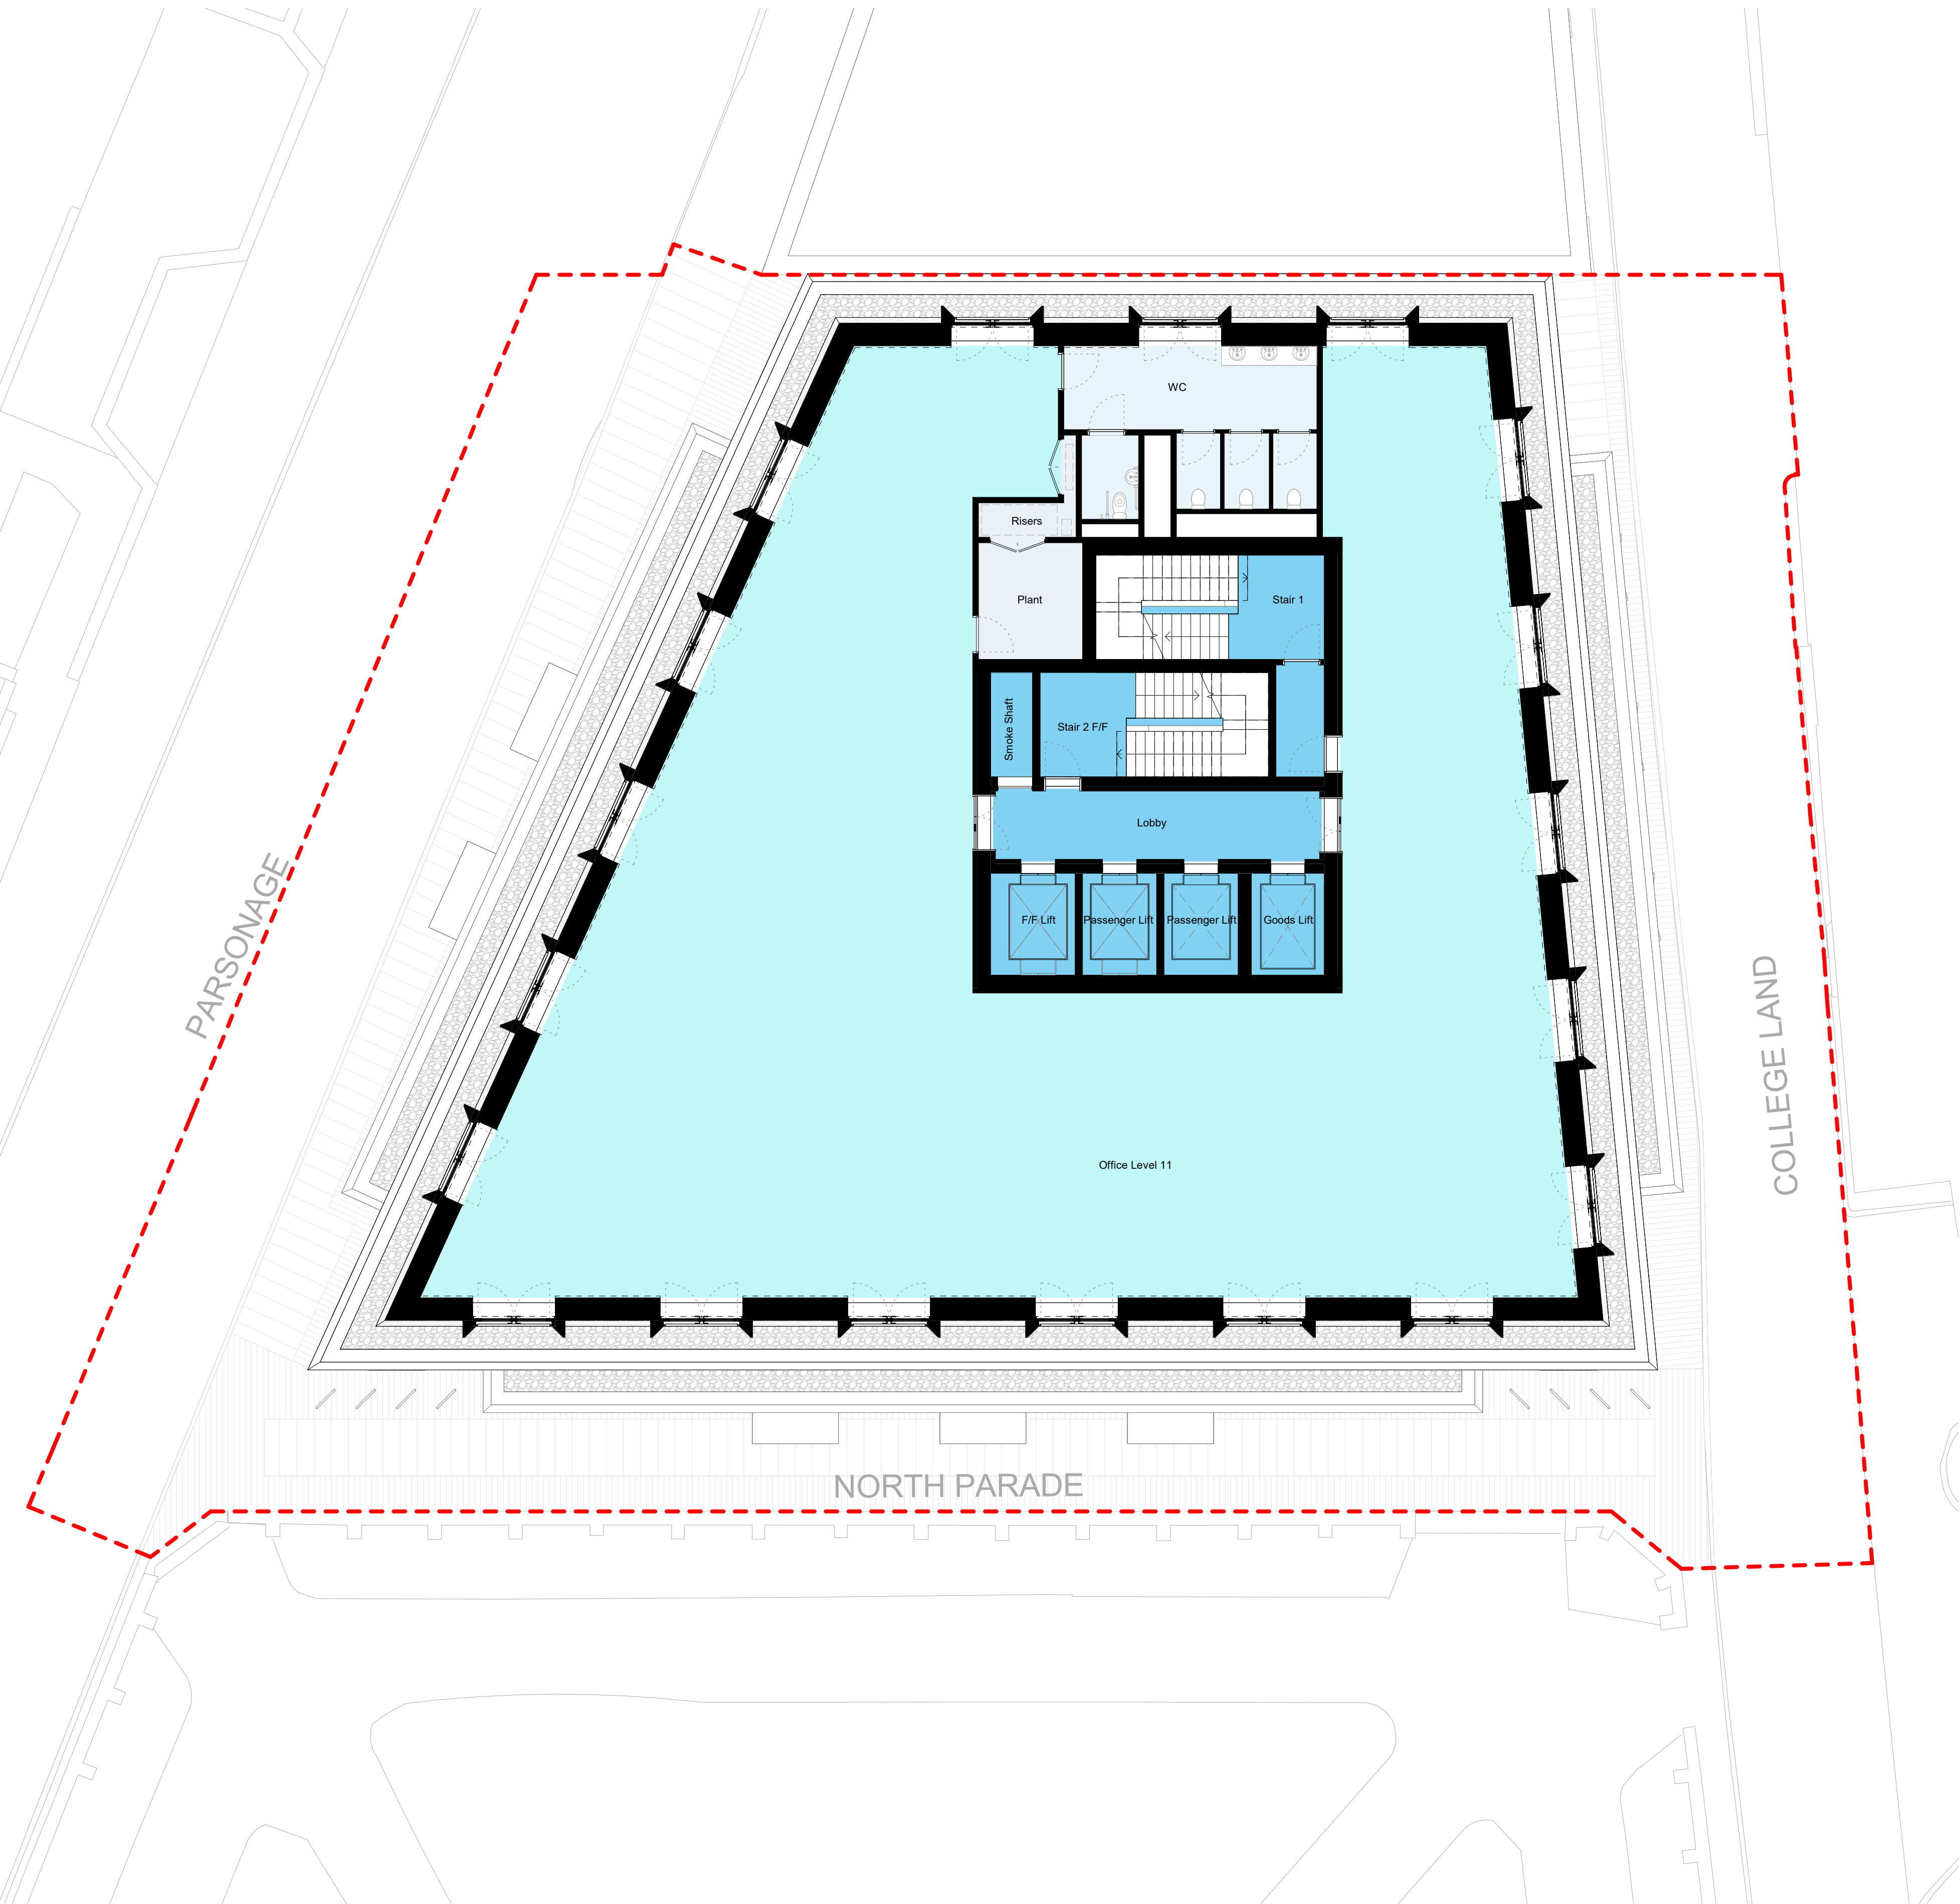


This work is copyright and shall not be reproduced or used for any other purpose without the written permission of Squire and Partners.

The internal layouts and furniture arrangements are shown for illustrative purposes only and are not submitted for approval.

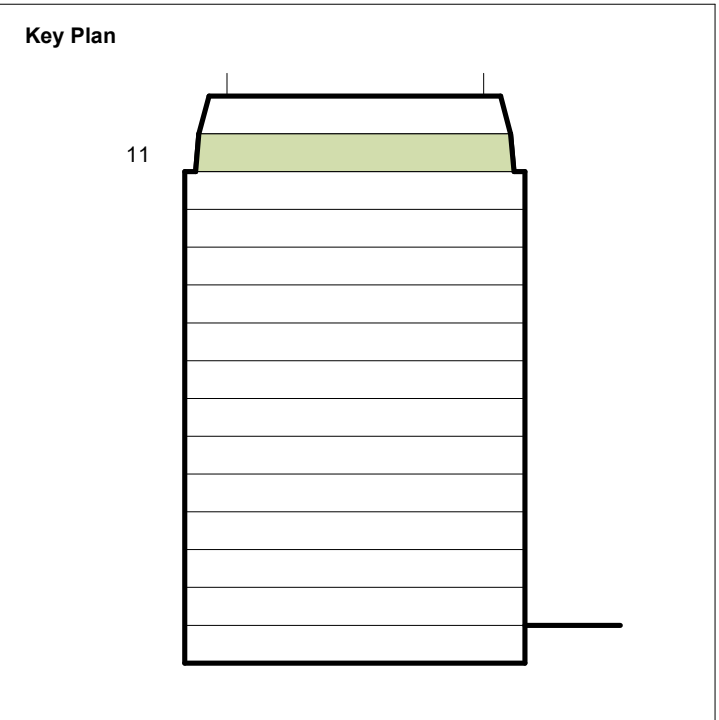

Key

- BOH
- Circulation
- Core
- Facilities
- Plant
- Office
- Commercial

--- Planning Application Boundary

--- Existing Building Boundary

--- 2000 mm Clear Head Height

|                        |          |     |     |
|------------------------|----------|-----|-----|
| Issued for Planning    | 25/07/25 | MGR | P03 |
| Issued for Information | 16/05/25 | MGR | P02 |
| Issue for Information  | 25/09/24 | MGR | P01 |
| Description            | Date     | Chk | Rev |

## SQUIRE & PARTNERS

Squire and Partners LLP  
The Department Store  
248 Ferndale Road, London SW9 8FR  
T: 020 7278 5555  
info@squireandpartners.com  
www.squireandpartners.com

Project  
**Parsonage Gardens  
Manchester  
M3 2NH**

Title  
**Proposed Floor Plan  
Level 11**

|                            |                     |            |  |
|----------------------------|---------------------|------------|--|
| Suitability                | Status              |            |  |
| <b>A2</b>                  | <b>For Planning</b> |            |  |
| Date                       | Scale @ ISO A1      | Job Number |  |
| 18/10/2024                 | 1:100               | 19020      |  |
| Drawing Number             | Revision            |            |  |
| 19020-SQP-ZZ-11-DR-A-PL113 | P03                 |            |  |