


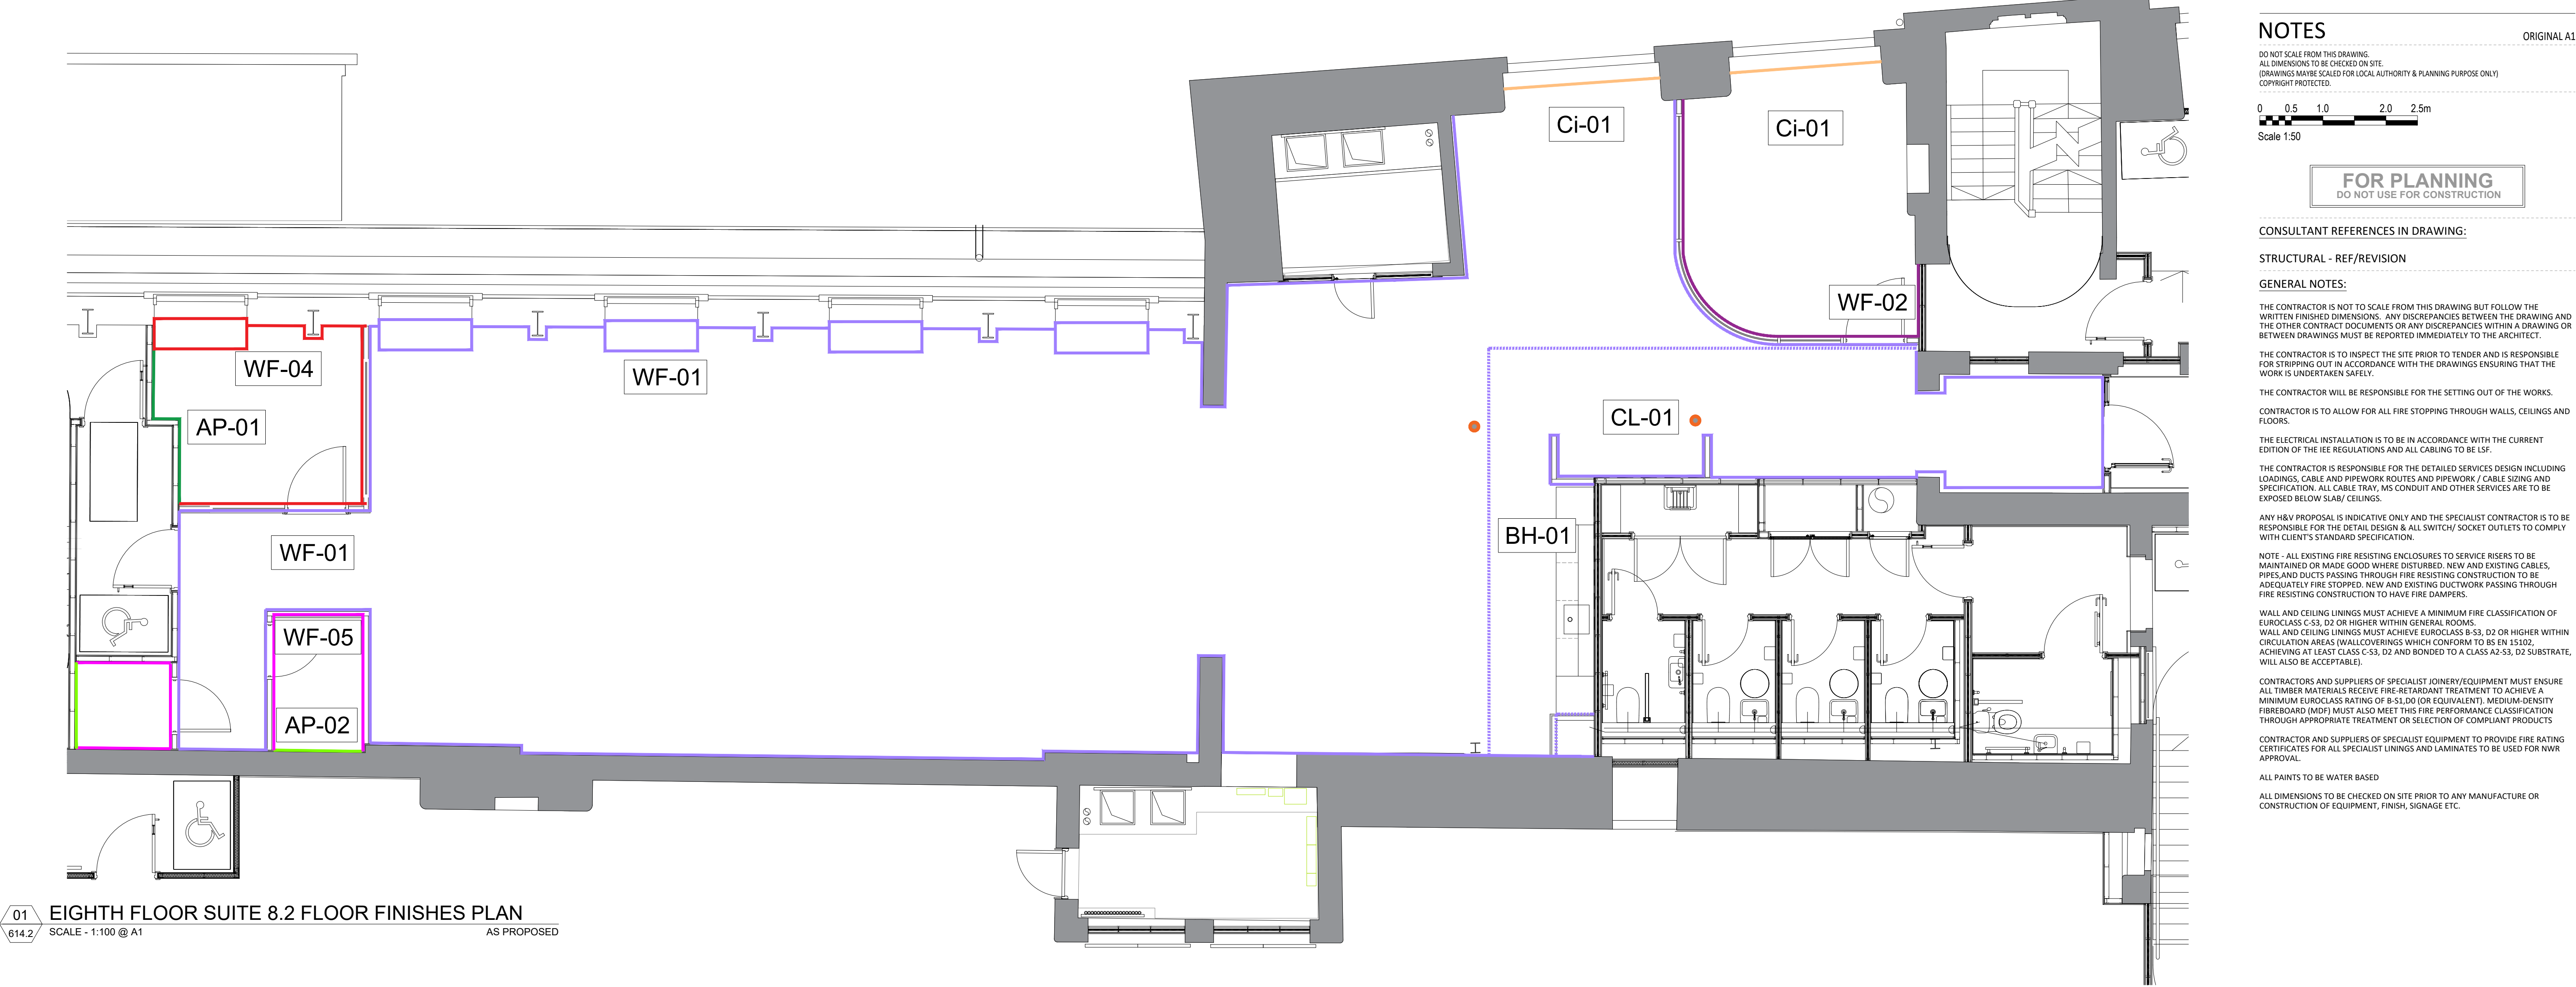

WALL FINISHES PLAN KEY			
WALL FINISHES			
LEGEND	REFERENCE	SPECIFICATION	COMMENTS
	WF01 (WALL FINISH)	WALL TO RECEIVE PAINTED FINISH. FINISH SPEC: CROWN TRADE CLEAN EXTREME - COLOUR TO MATCH - FARROW & BALL SCHOOL HOUSE WHITE	
	WF02 (WALL FINISH)	WALL TO RECEIVE PAINTED FINISH. FINISH SPEC: CROWN TRADE - CLEAN EXTREME - H8120V	
	WF03 (WALL FINISH)	WALL TO RECEIVE PAINTED FINISH. FINISH SPEC: CROWN TRADE CLEAN EXTREME - COLOUR TO MATCH - LITTLE GREENE - SLAKED LIME MID	
	WF04 (WALL FINISH)	WALL TO RECEIVE PAINTED FINISH. FINISH SPEC: CROWN TRADE CLEAN EXTREME - COLOUR TO MATCH - COAT PAINTS - HEIR BRUSH	
	CL01 (COLUMN FINISH)	COLUMN TO RECEIVE PAINTED FINISH. FINISH SPEC: SPEC:CROWN TRADE CLEAN EXTREME - Y6182E	COLUMN FINISH TO INCLUDE DECORATIVE FINIAL. EXISTING EXPOSED TIMBER EXTENT & FINISH TO REMIAN
	AP01 (ACOUSTIC FINISH)	ACOUSTIC PANELLING SPEC: LUMII - VERTIGO WALL PANEL - PIGEON 214	REF IMAGE 001 FOR ACOUSTIC PANELING EXTENT
	AP02 (ACOUSTIC FINISH)	ACOUSTIC PANELING SPEC: LUMII - BARLEY - 440	
	Ci01 (WINDOW CILL)	EXISTING WINDOW CILL: PAINT FINISH CROWN TRADE CLEAN EXTREME - COLOUR TO MATCH FARROW & BALL BLACK BLUE NO.95	LOW LEVEL WINDOW CILLS ONLY, HIGHER LEVEL WINDOW CILLS TO RECEIVE WF01 WALL FINISH
	BH01 (BULKHEAD FINISH)	WALL TO RECEIVE PAINTED FINISH. FINISH SPEC: CROWN TRADE CLEAN EXTREME - COLOUR TO MATCH - FARROW & BALL SCHOOL HOUSE WHITE	EXISTING AND PROPOSED ADDITION TO KITCHEN BULKHEAD FACE FINISH

NOTES:

- ANY DISCREPANCIES, OMISSIONS OR CLASHES MUST BE BROUGHT TO THE ATTENTION OF THE PROJECT ARCHITECT BEFORE PROCEEDING WITH ANY WORK IN QUESTION.
- CONTRACTOR SHALL BE RESPONSIBLE FOR ALL QUANTITIES AND DIMENSIONS
- ALL PAINT MUST BE WATER BASED UNLESS SPECIFIED OTHERWISE
- PAINTED SURFACES SHALL RECEIVE ONE PRIME COAT AND TWO FINISHING COATS AS A MINIMUM OR AS REQUIRED TO ACHIEVE A UNIFORM COAT
- ALL FINISHES SHALL BE INSTALLED IN STRICT ACCORDANCE WITH MANUFACTURER'S INSTRUCTIONS AND RECOMMENDATIONS FOR THE SPECIFIC SUBSTRATE.
- WALL PAINT FINISHES TO WETROOMS, WCs OR PREP AREAS TO HAVE SPECIALIST HYGIENIC EASY CLEAN FINISH UNLESS OTHERWISE SPECIFIED
- REFER TO DOOR SCHEDULE FOR DOOR & ARCHITRAVE FINISHES.

EXISTING EXPOSED MECHANICAL SERVICES TO REMAIN UNCHANGED UNDER PROPOSED SCHEME. AXI TO BE CONSULTED ON ANY CHANGE.

EXISTING EXPOSED BRICKWORK TO REMAIN AS EXISTING, CONTRACTOR TO ALLOW FOR ANY CLEANING TO PREPARE FOR FINAL FINISH STANDARD

3.00	12/11/25	ISSUED FOR PLANNING	CC	HB
REV	DATE	DESCRIPTION	DRAWN	CHECKED
<div><div>A X I</div><div>ADDRESS : 4th FLOOR CALICO 53-55 MOSLEY STREET, MANCHESTER, M2 3HQ TELEPHONE : +44 (0)161 879 7357 EMAIL : www.axi.studio COMPANY No : 11847325</div><div>CLIENT</div><div><div>W</div><div>Wittington INVESTMENTS</div></div><div>PROJECT</div><div>40 PRINCESS STREET, MANCHESTER M1 6DE</div><div>DRAWING REFERENCE</div><div>PR-08.2-FLOOR FINISHES PLAN AS PROPOSED</div></div>				
JOB REFERENCE	DRAWING SCALE	DATE	DRAWN	CHECKED
25 - 292	1:50 @ A1	08.10.25	CC	FWF
DRAWING REFERENCE			STAGE	REV
AX1 - 614.2			3	00