


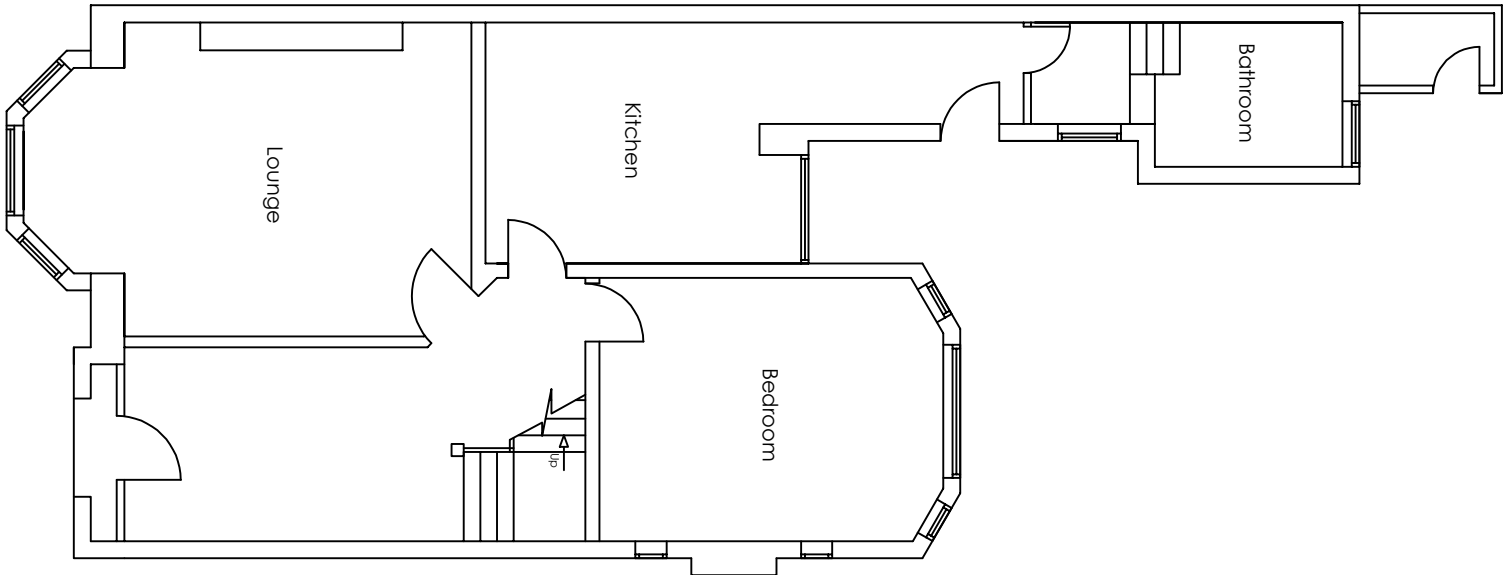

Planning

	/	/		/
REV	DESCRIPTION		DATE	

18 Milverton Road
Longsight
Manchester
M14 5PL

DESCRIPTION
Single-Storey Rear Extension

DRAWING TITLE
Existing Floor Plans

DATE: 25/09/2025	DRAWN BY: TC
SCALE: 1:100	CLIENT: KS
DRAWING NUMBER 02	REVISION: /