

Proposed Site Plan



© COPYRIGHT This drawing is protected by copyright and shall not be reproduced in any form without first gaining permission from Mulholland Architecture Ltd

Mulholland Architecture shall have no responsibility for any use made of this document other than for which it was prepared and issued.

All dimensions and levels should be checked on site. All dimensions to be taken on site prior to manufacture of any component or element. Do not scale from this drawing. Please report any discrepancies to Mulholland Architecture.

All works to be in accordance with all current editions and relevant clauses of building regulations, British Standards, Codes of Practice and HSE directives even if not stated.

All pipes, drains, services etc to be accurately located on site prior to demolition/excavation/construction. All disturbed surfaces to be made good thereafter.

Final building works to be in accordance with relevant building regulations - Structural engineers drawings to supercede drawn information.

If in doubt, ask.

Revision	Date	Author
	15/11/25	

Stage:

Proposed Drawings

Drawing Title:	Drawing Size:
Proposed Site Plan	1:200 @A2

Project:	Job Number:
	071

Ground Floor infill extension inc.
internal reconfiguration

Client:


Emanuele & Emily

Site Address:



60 Grange Road, Chorlton,
M21 9WX

Drawn: CM	Date: Nov 25	Stage: P
Reviewed by:	Drawing No.	Revision:
CM	Pr-71-001	

Proposed Ground Floor Plan

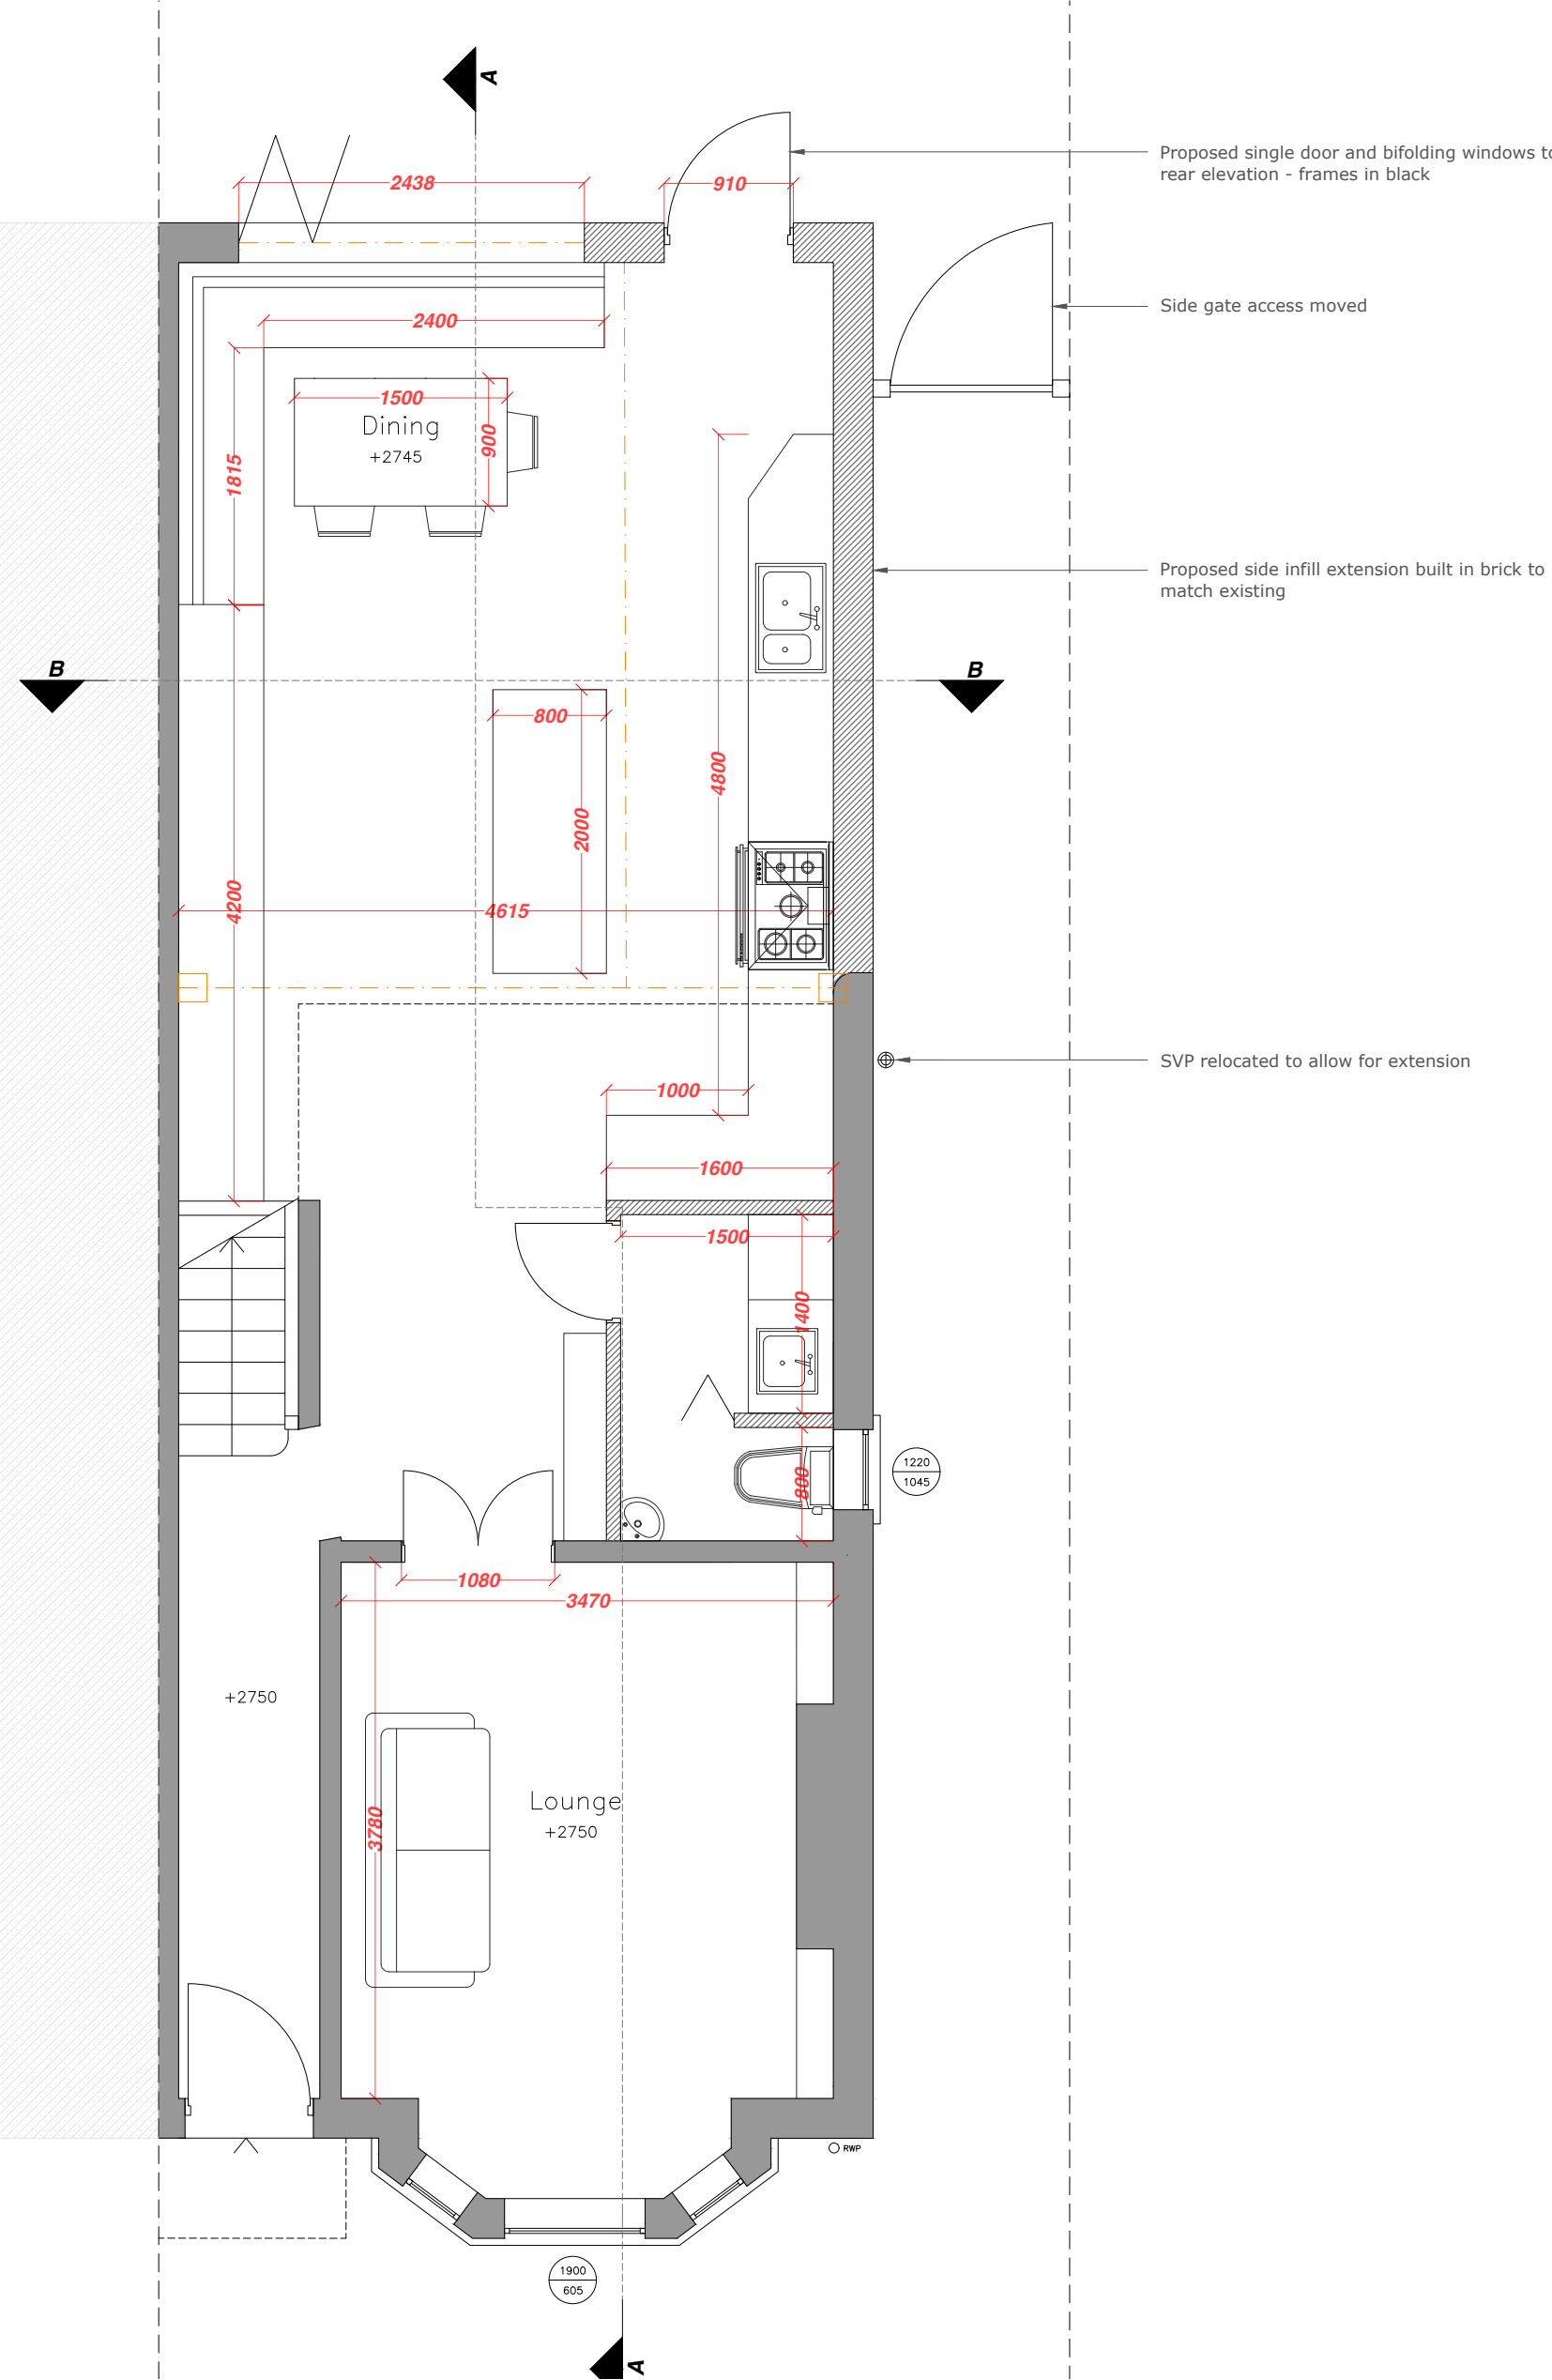

Proposed First Floor Plan

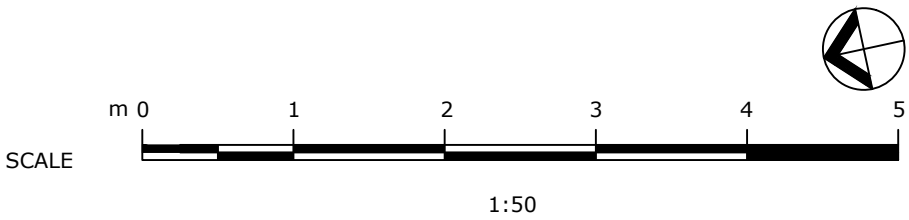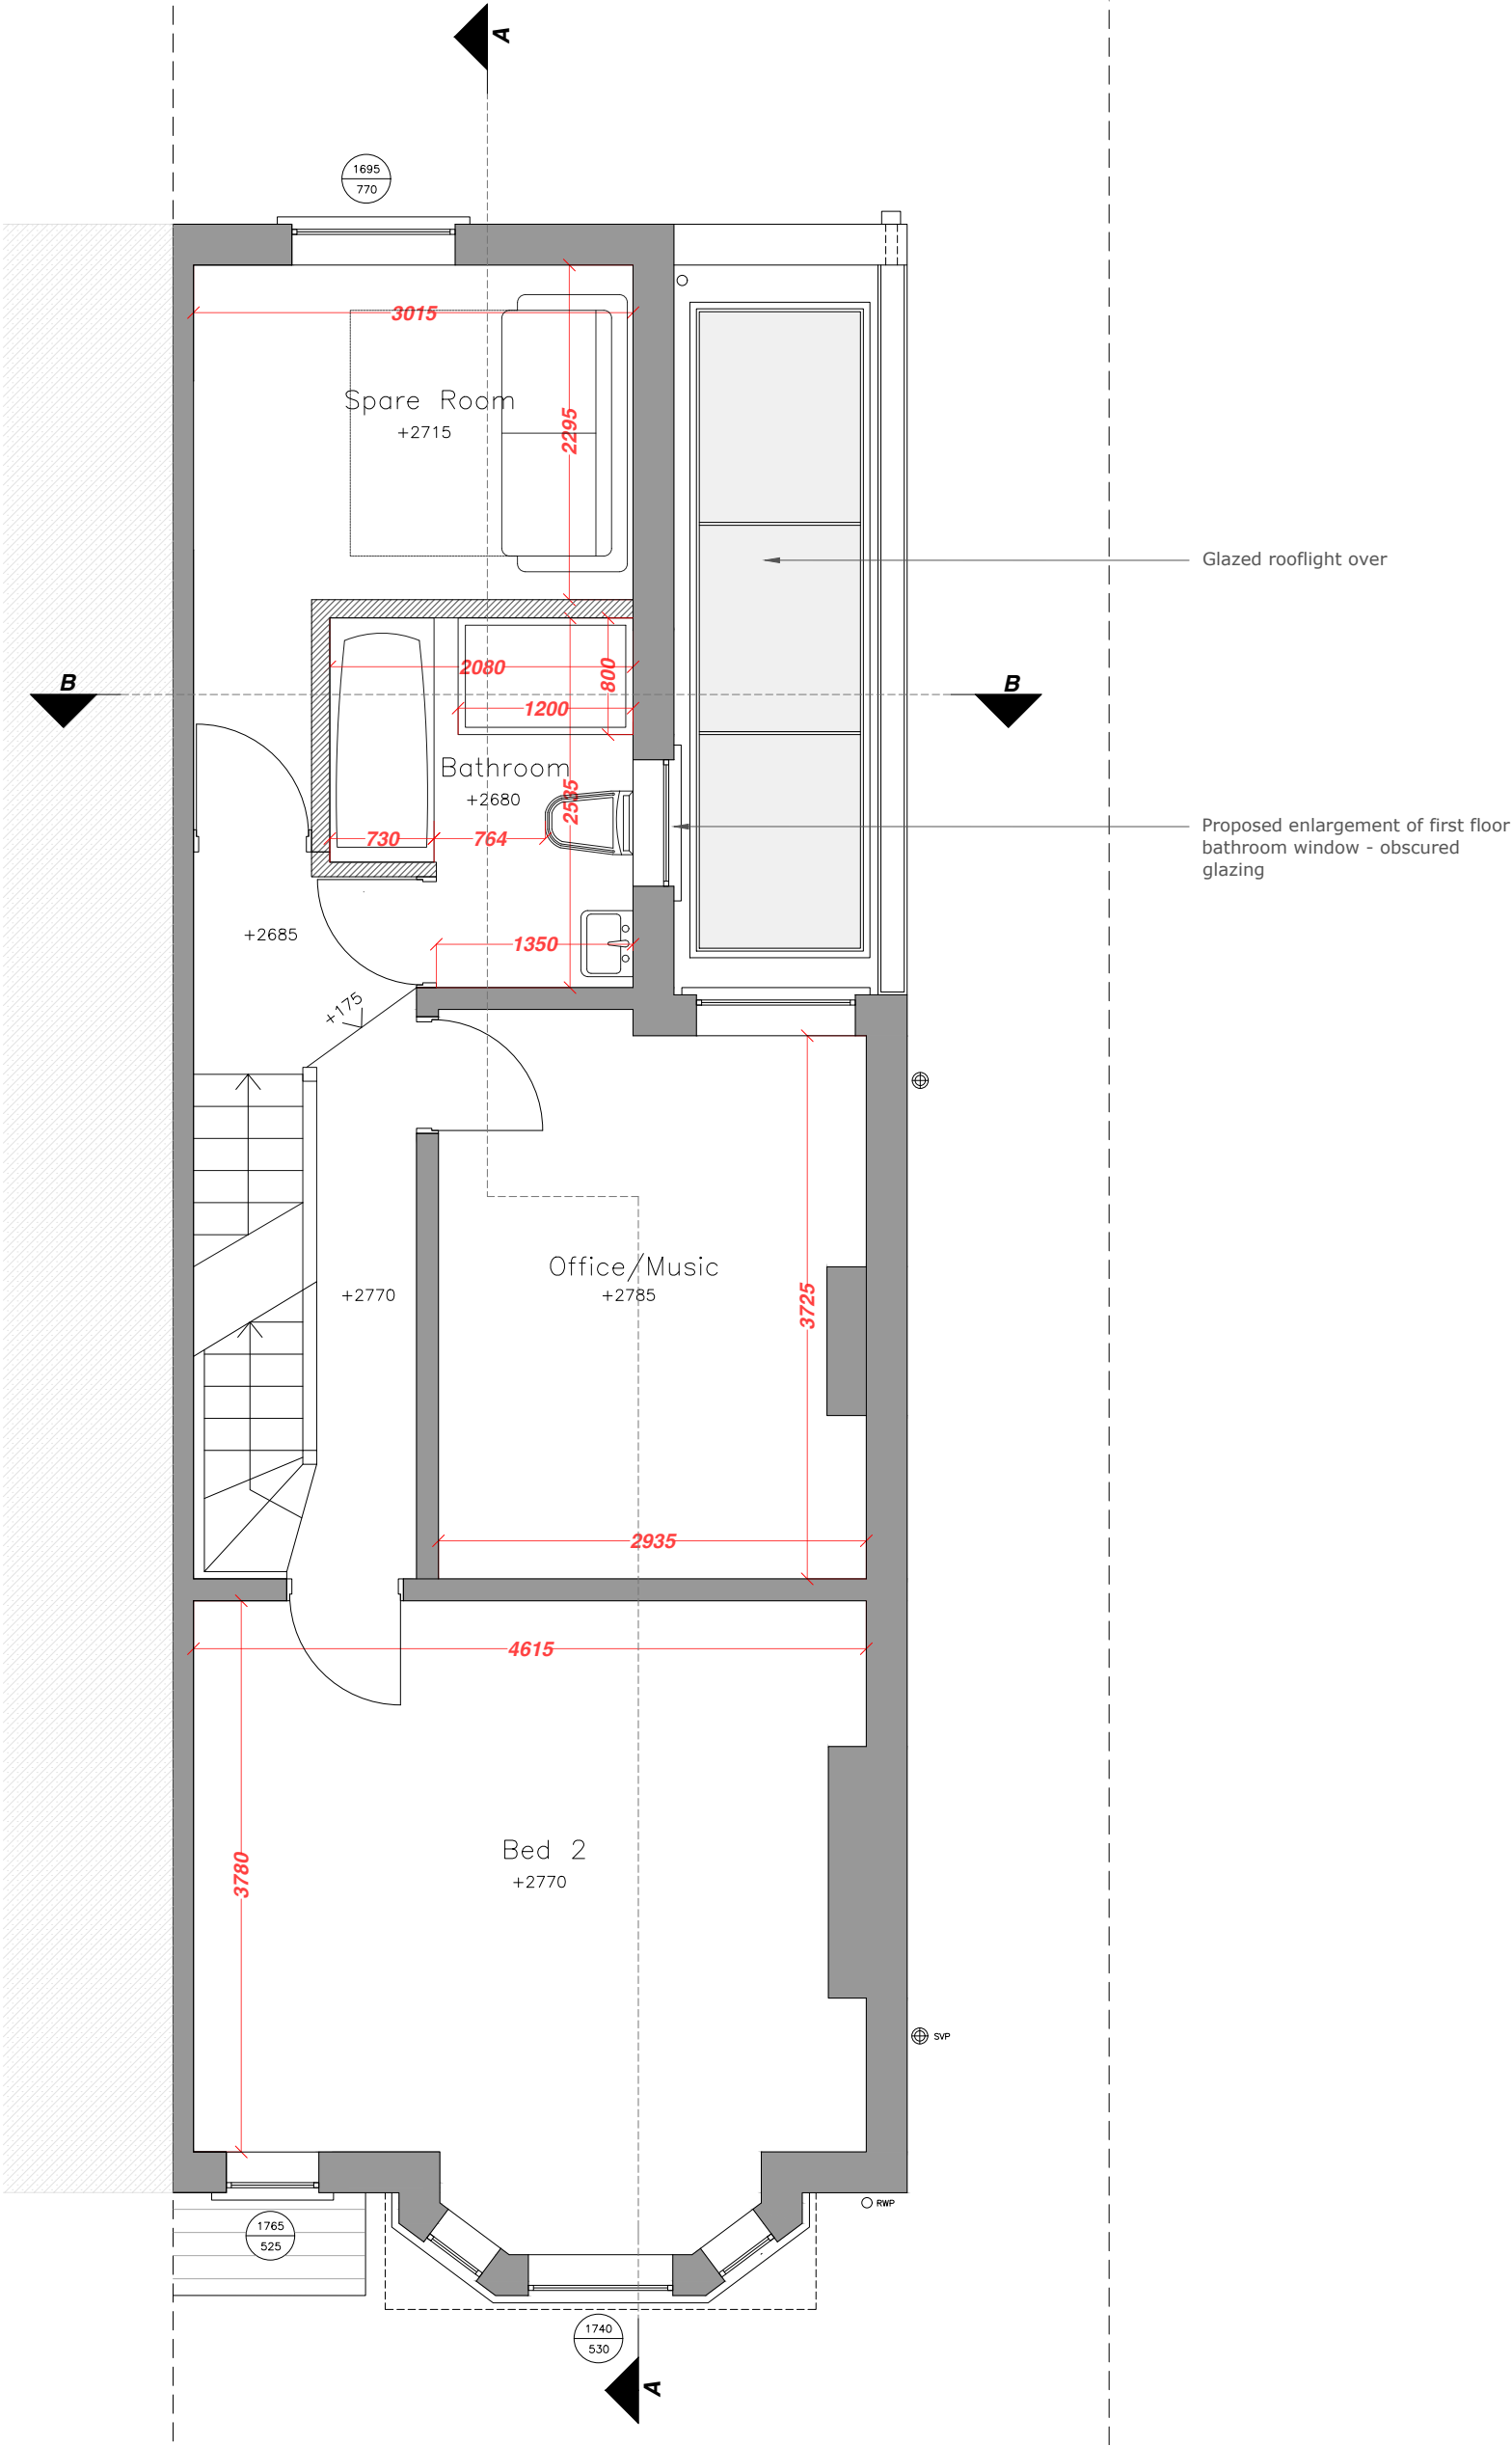

Revision	Date	Author
	14/11/25	

Stage:

Proposed Drawings

Drawing Title:	Drawing Size:
Proposed Ground & First Floor Plan	1:50 @A2

Project:	Job Number:
	071

Ground Floor infill extension inc. internal reconfiguration

Client:

Emanuele & Emily


Site Address:

60 Grange Road, Chorlton, M21 9WX



Drawn:	Date:	Stage:
CM	Nov '25	P

Reviewed by:	Drawing No.	Revision:
CM	Pr-71-100	

Proposed Second Floor Plan

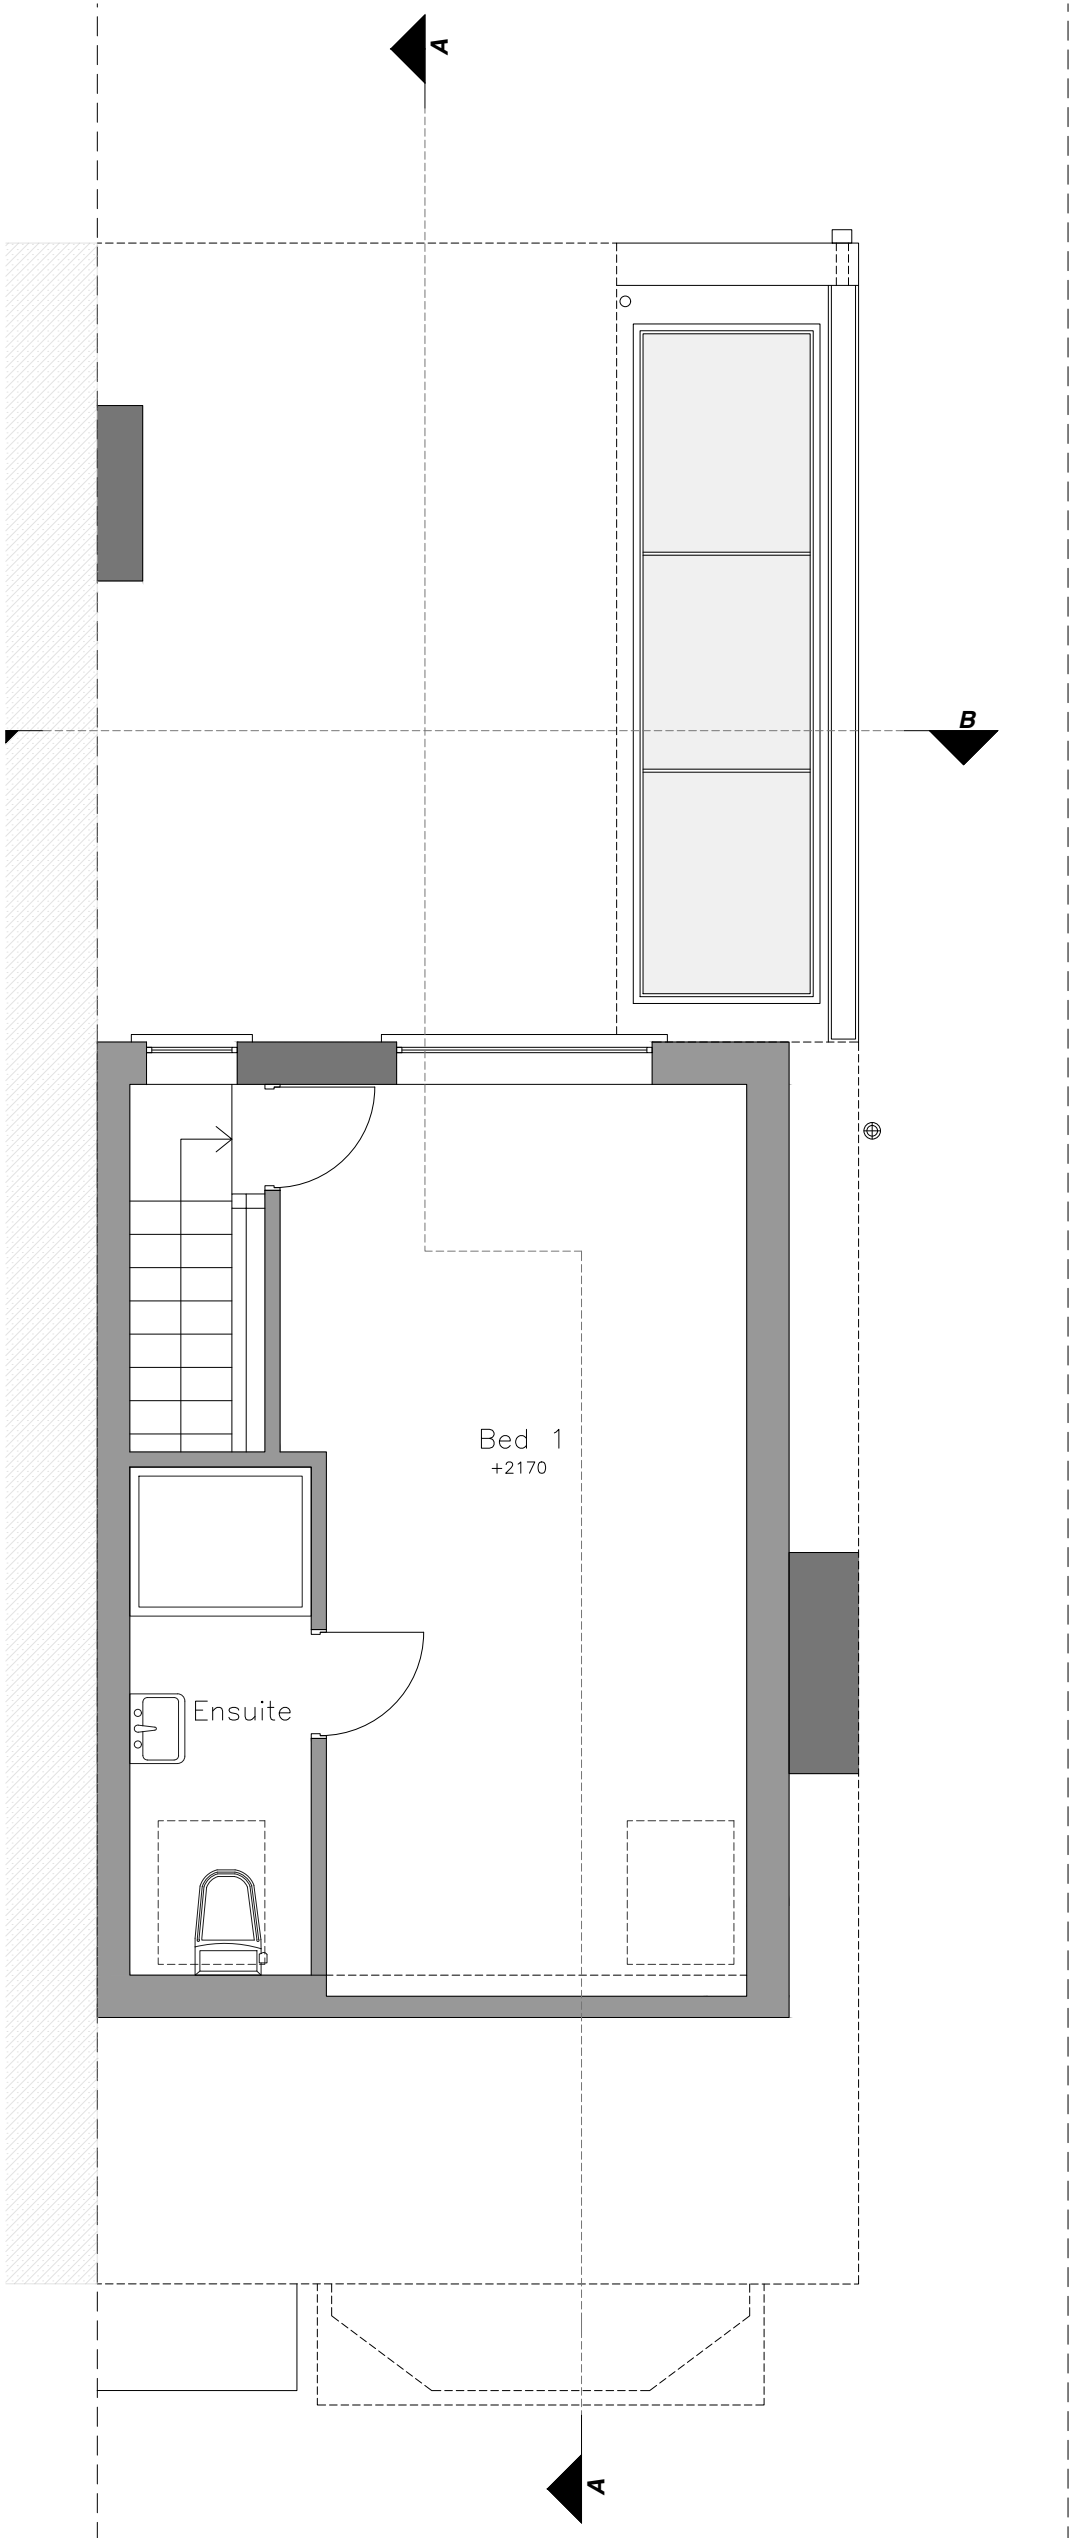

Proposed Roof Plan

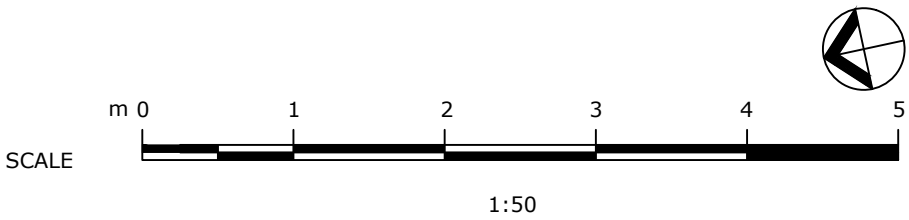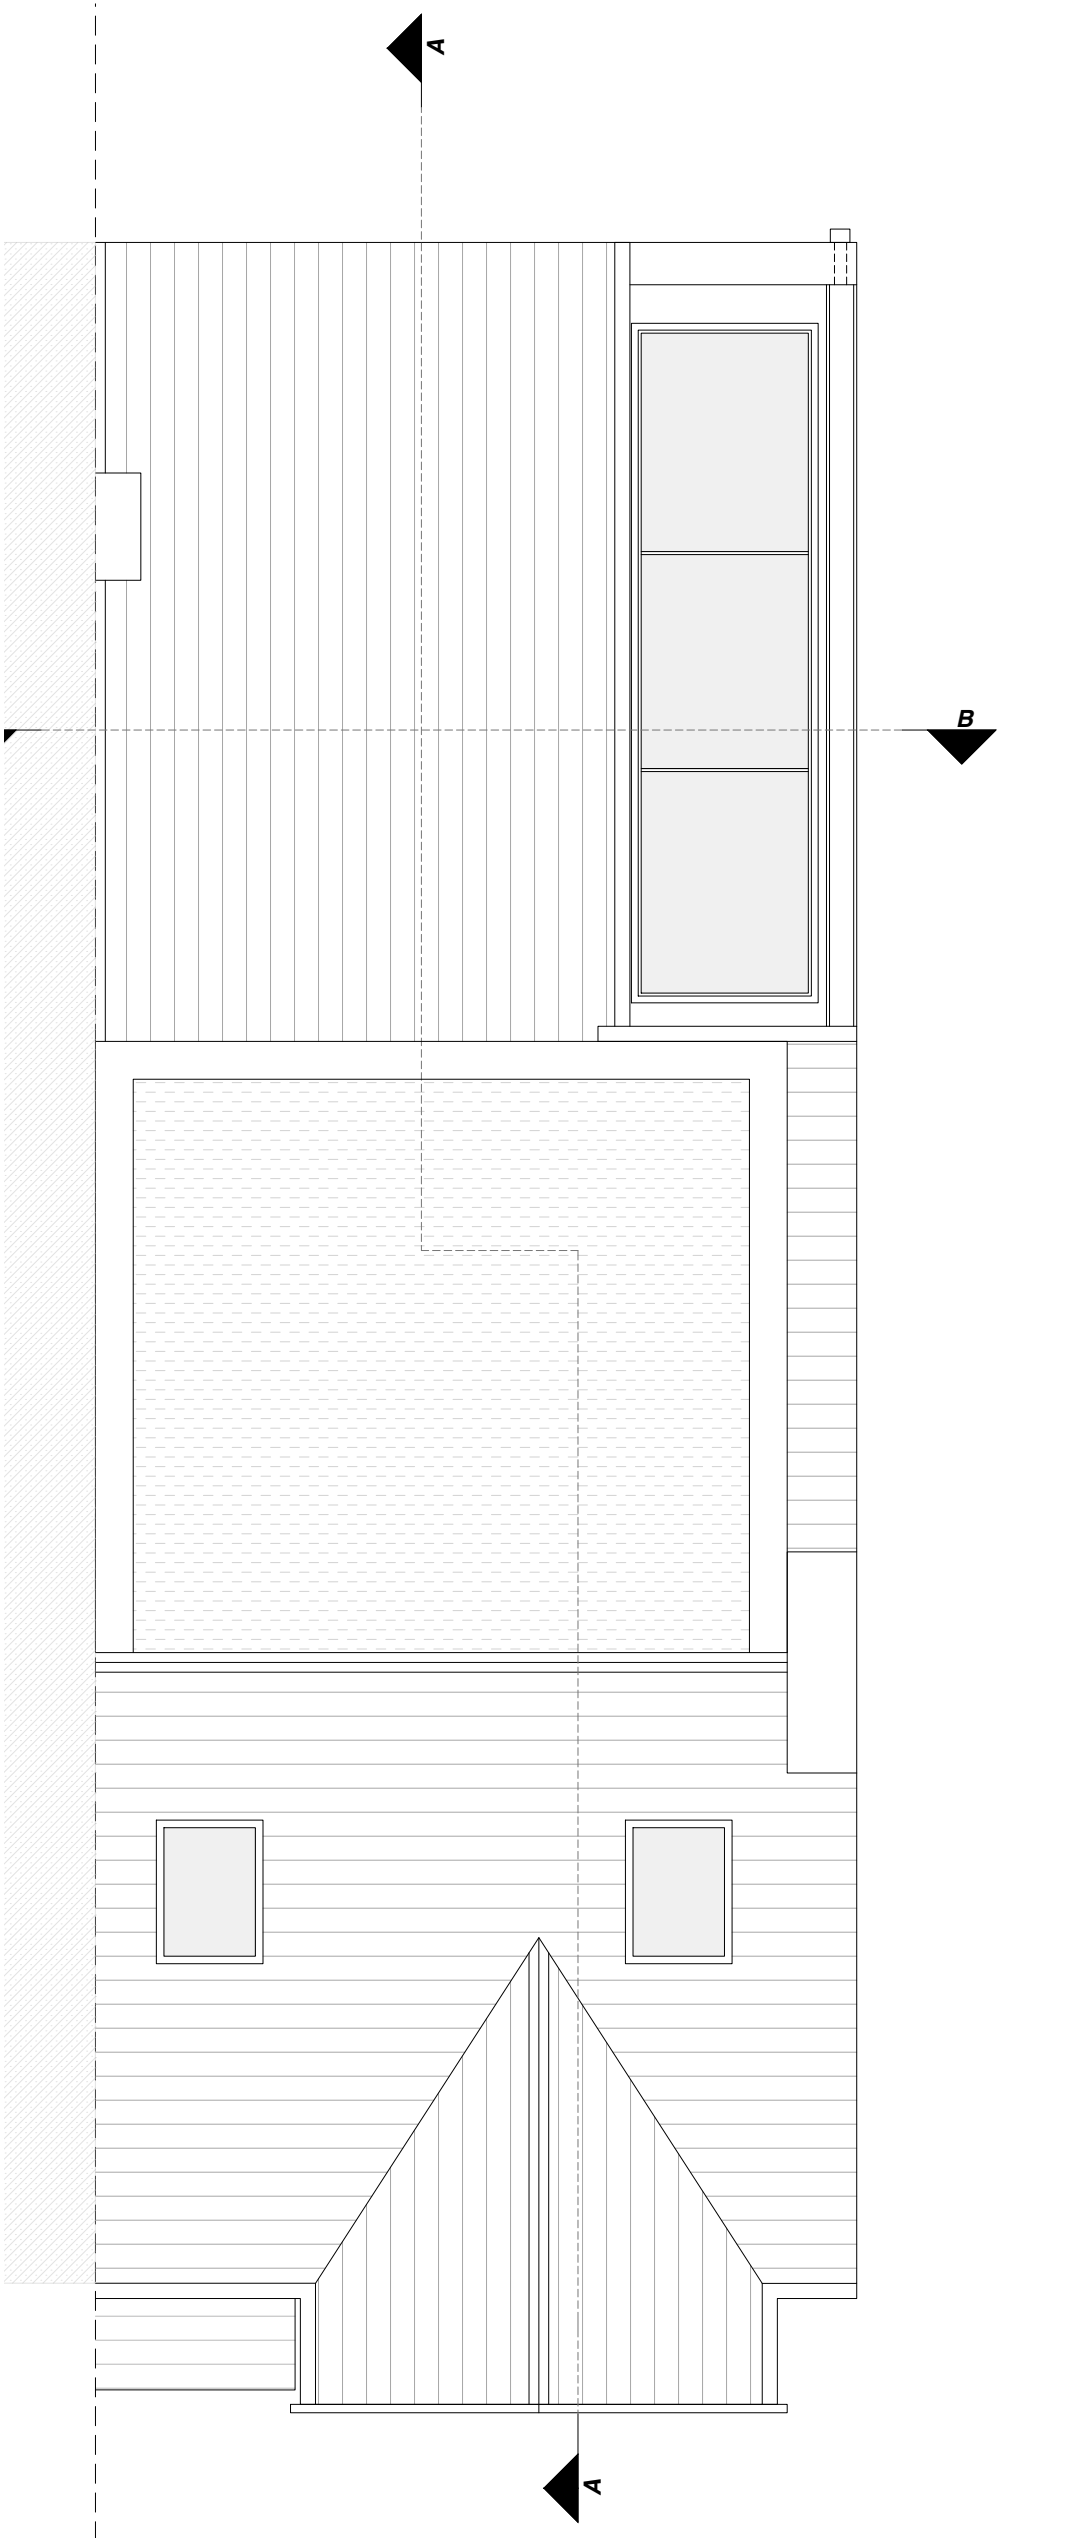

Revision	Date	Author
	14/11/25	

Stage:

Proposed Drawings

Drawing Title:	Drawing Size:
Proposed Second Floor & Roof Plan	1:50 @A2

Project:	Job Number:
	071

Ground Floor infill extension inc. internal reconfiguration

Client:

Emanuele & Emily

Site Address:



60 Grange Road, Chorlton, M21 9WX

Drawn:	Date:	Stage:
CM	Nov '25	P
Reviewed by:	Drawing No.	Revision:
CM	Pr-71-101	

Proposed Front Elevation



Proposed Rear Elevation

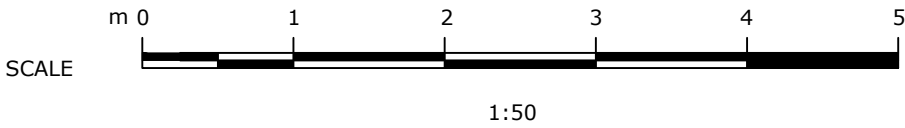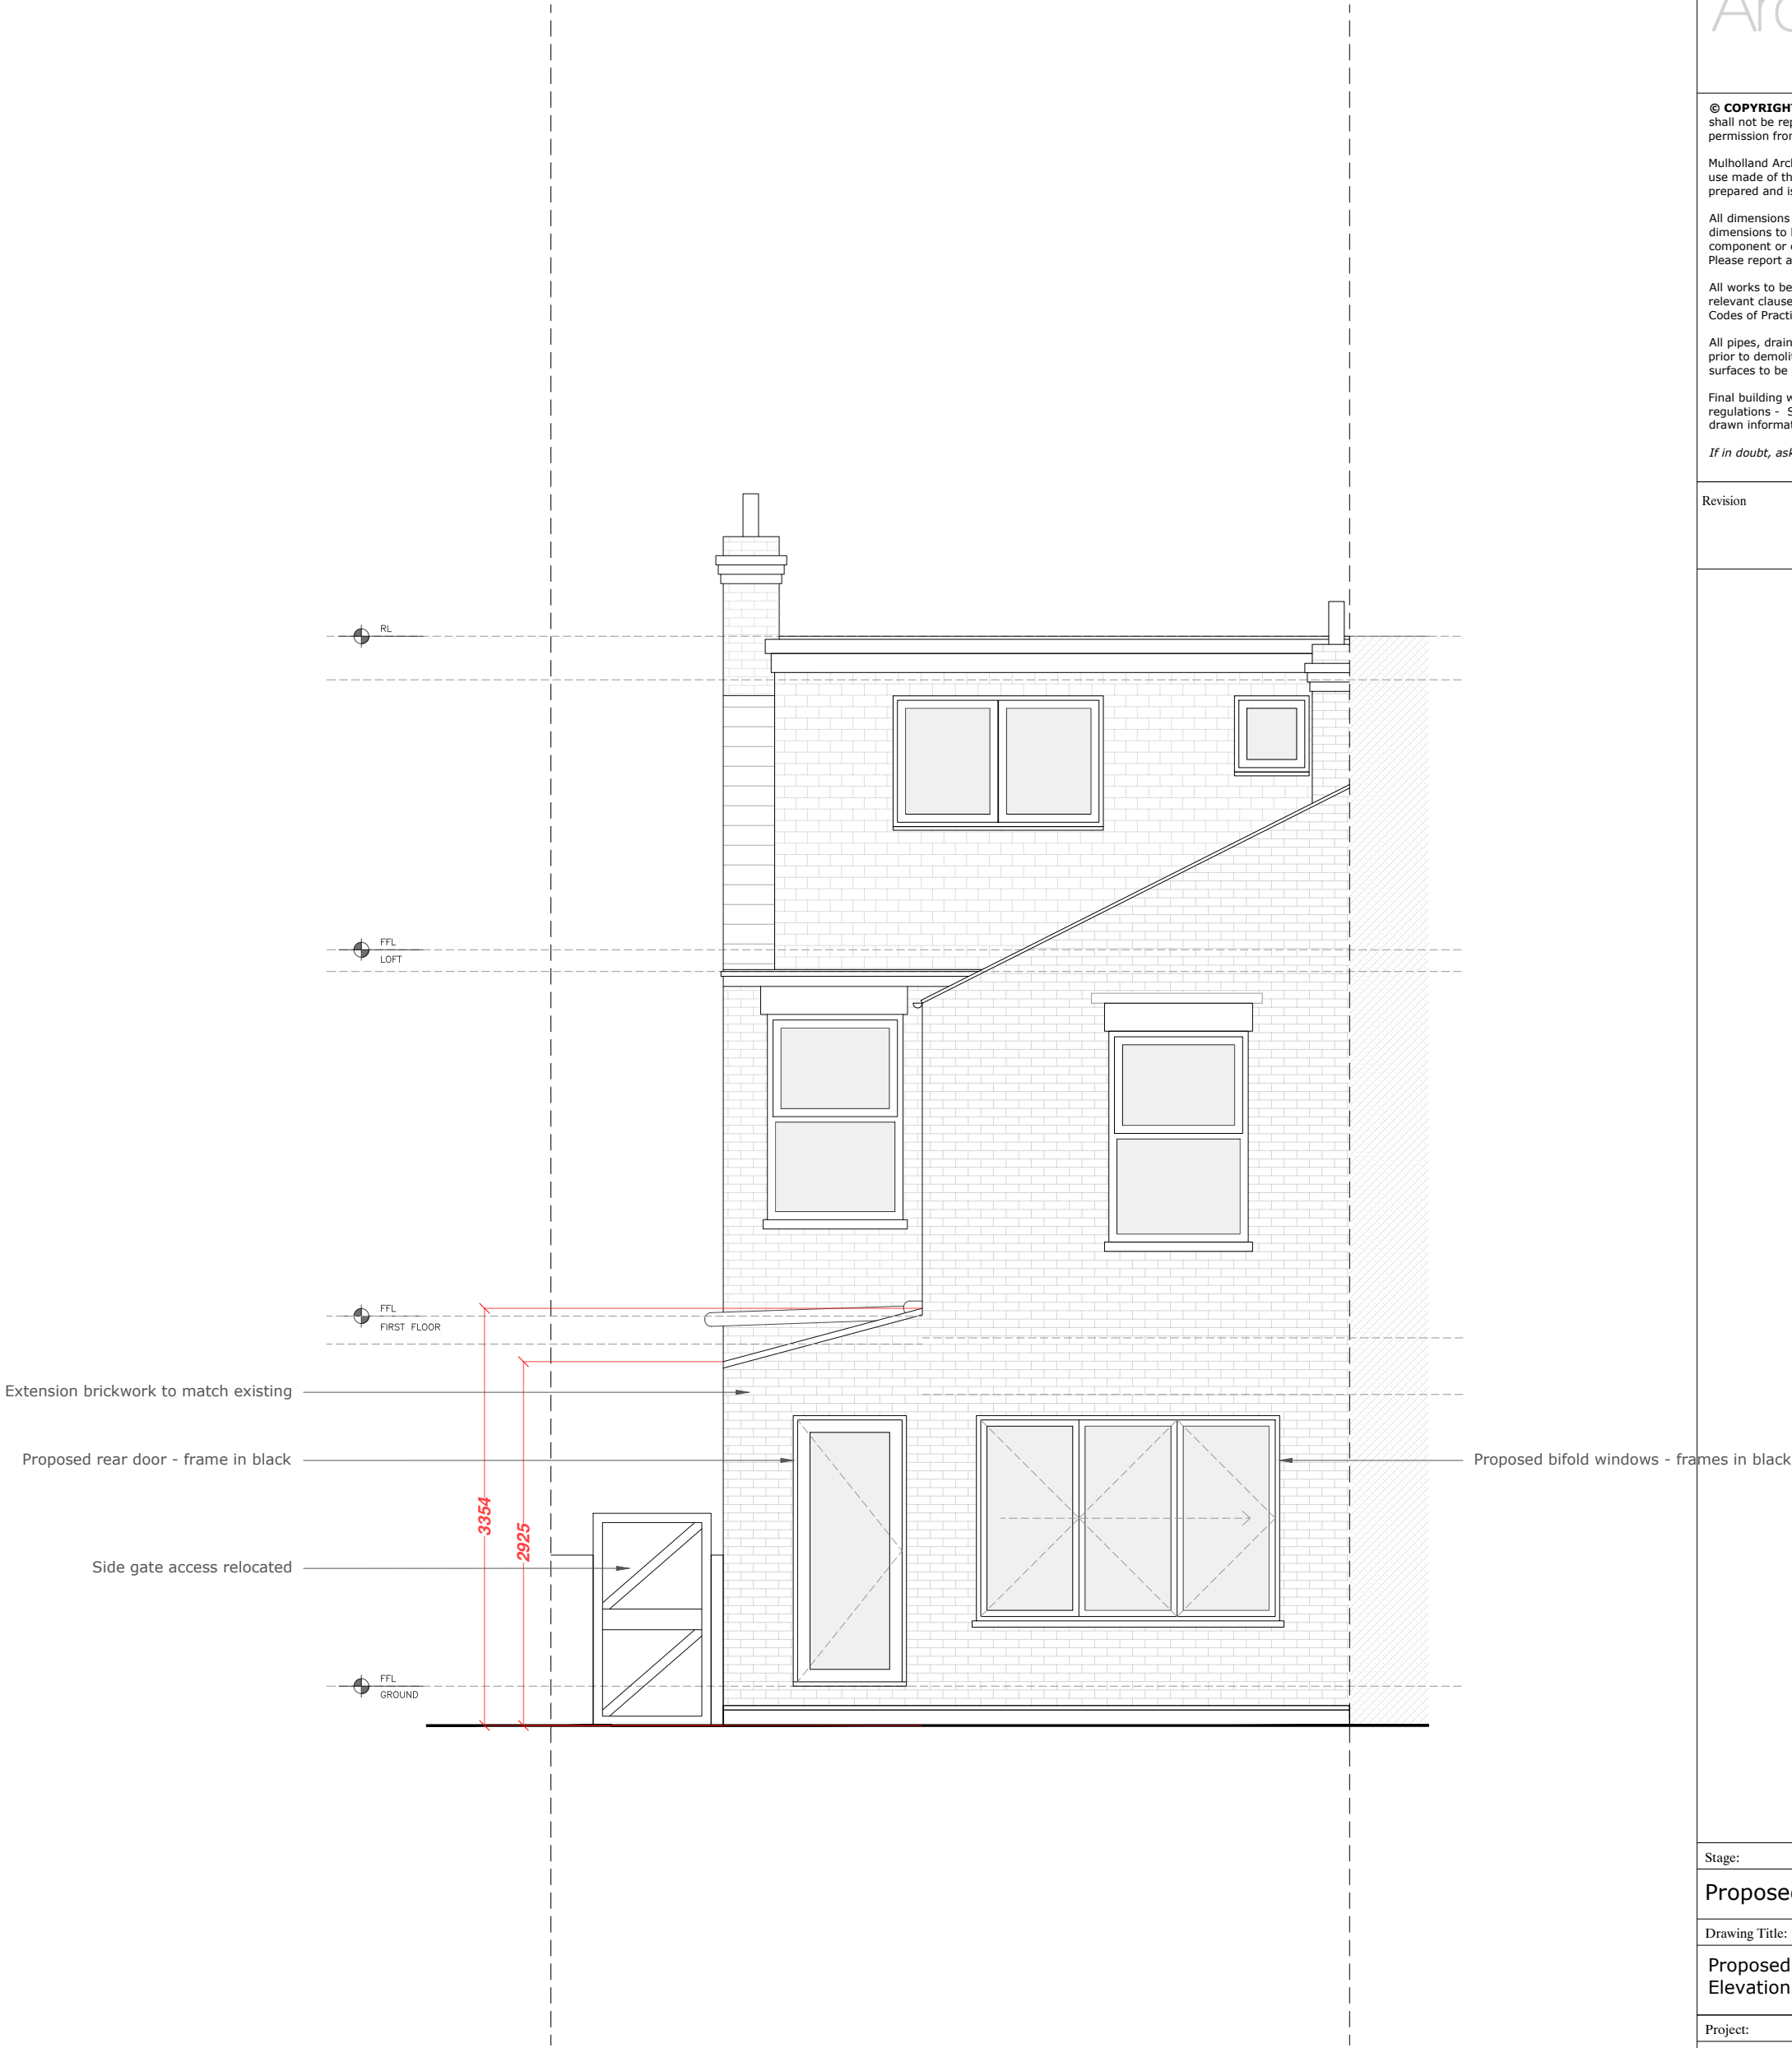

Revision	Date	Author
	14/11/25	

Stage:

Proposed Drawings

Drawing Title:	Drawing Size:
Proposed Front & Rear Elevation	1:50 @A2

Project:	Job Number: 071
----------	-----------------

Ground Floor infill extension inc. internal reconfiguration

Client:

Emanuele & Emily

Site Address:

60 Grange Road, Chorlton, M21 9WX

Drawn: CM	Date: Nov '25	Stage: P
Reviewed by:	Drawing No.	Revision:
CM	Pr-071-200	

Proposed Side Elevation

© COPYRIGHT This drawing is protected by copyright and shall not be reproduced in any form without first gaining permission from Mulholland Architecture Ltd

Mulholland Architecture shall have no responsibility for any use made of this document other than for which it was prepared and issued.

All dimensions and levels should be checked on site. All dimensions to be taken on site prior to manufacture of any component or element. Do not scale from this drawing. Please report any discrepancies to Mulholland Architecture.

All works to be in accordance with all current editions and relevant clauses of building regulations, British Standards, Codes of Practice and HSE directives even if not stated.

All pipes, drains, services etc to be accurately located on site prior to demolition/excavation/construction. All disturbed surfaces to be made good thereafter.

Final building works to be in accordance with relevant building regulations - Structural engineers drawings to supercede drawn information.

If in doubt, ask.



Stage:

Proposed Drawings

Drawing Title:

Proposed Side Elevation

Drawing Size:

1:50
@A2

Project:

Job Number: 071

Ground Floor infill extension inc.
internal reconfiguration

Client:

Emanuele & Emily

Site Address:

60 Grange Road, Chorlton,
M21 9WX

Drawn: CM

Date: Nov '25

Stage: P


Reviewed by:

Drawing No.


Revision:

CM



Pr-071-201

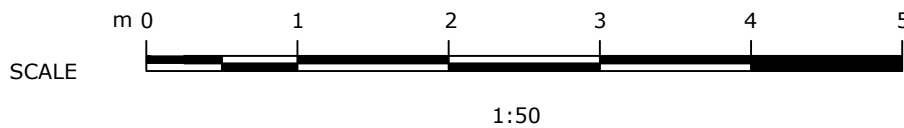

Proposed Section AA

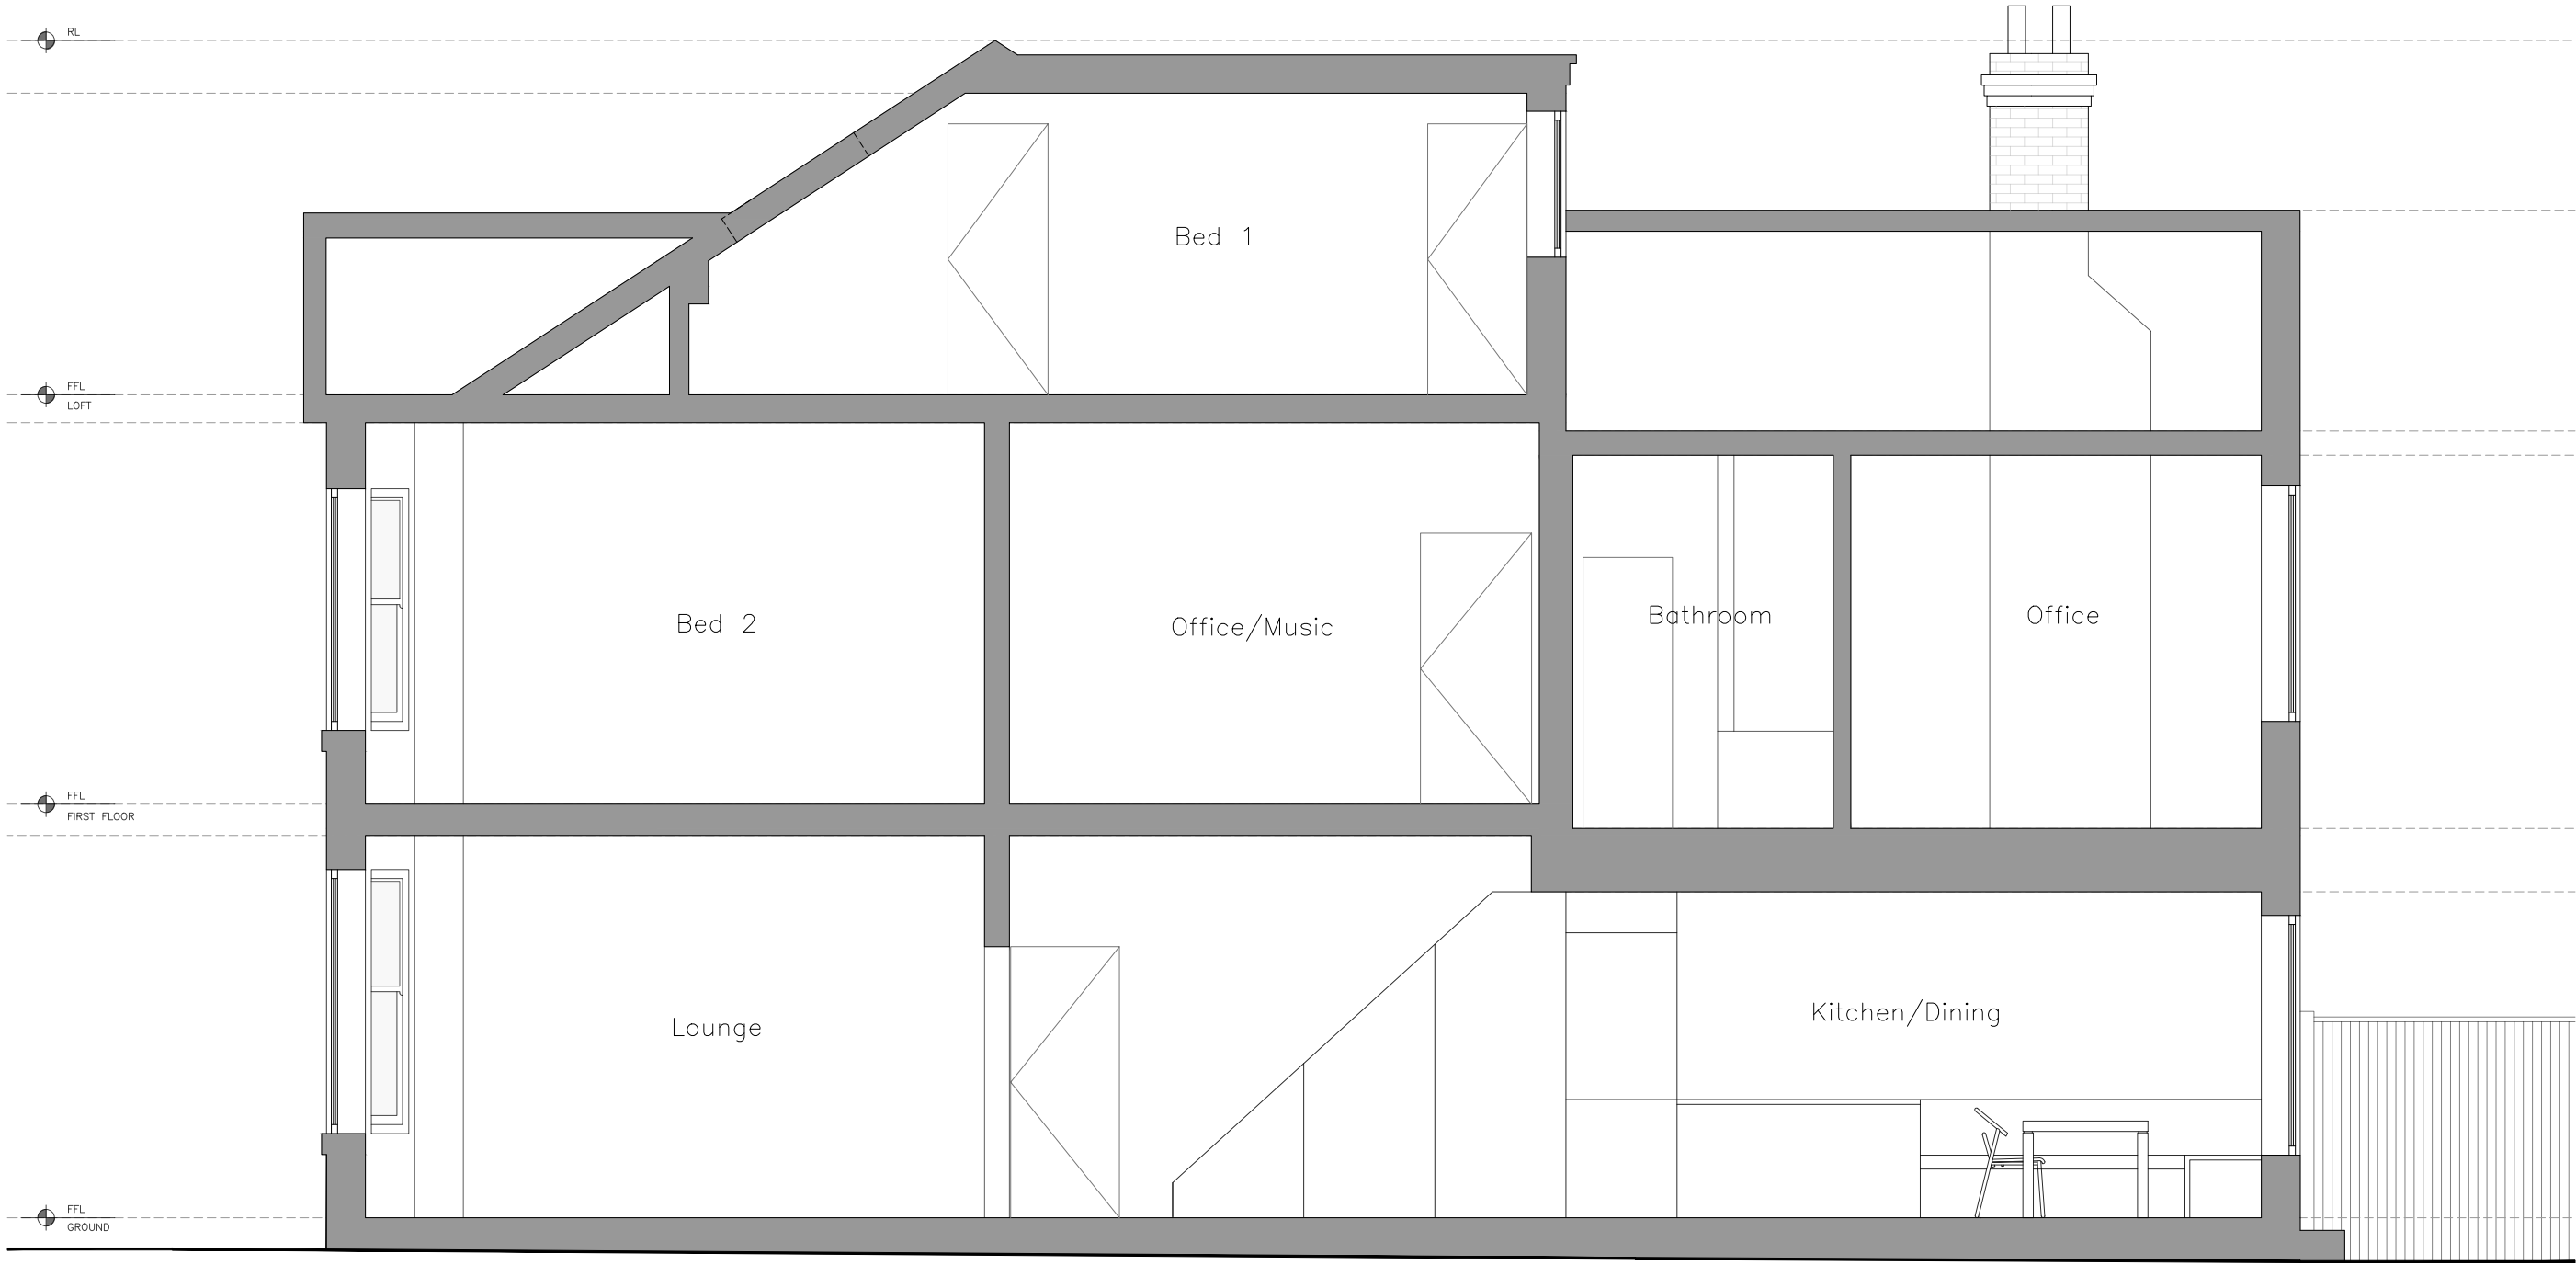

Proposed Section BB

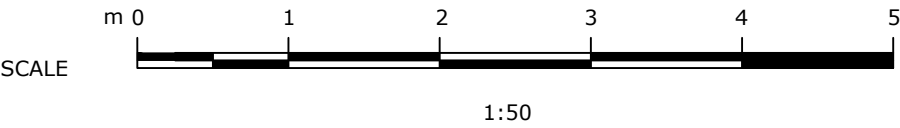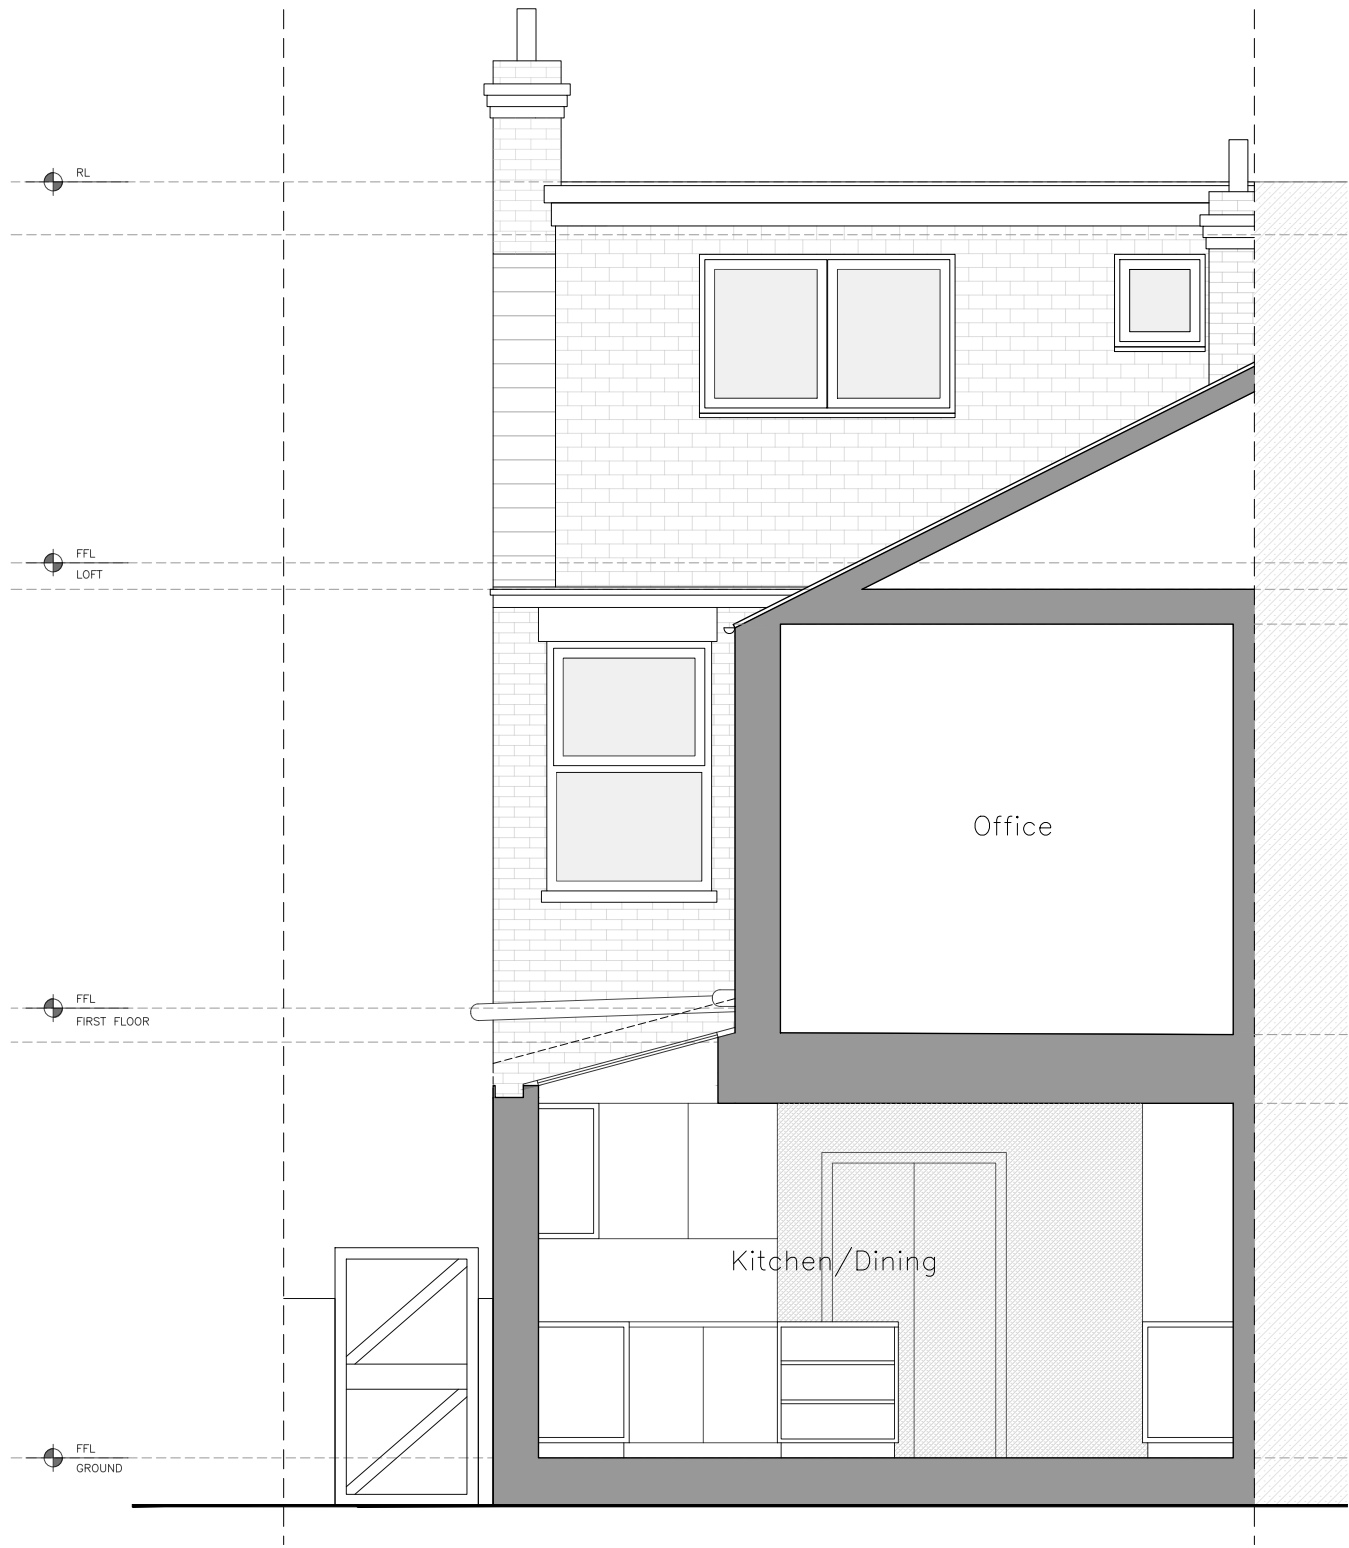

Revision	Date	Author
	14/11/25	

Proposed Materials

Black Zinc Cladding

Anthracite Grey Window Frames

Stage:

Proposed Drawings

Drawing Title:	Drawing Size:
Proposed Section AA & BB	1:50 @A2

Project:	Job Number:
	071

Ground Floor infill extension inc. internal reconfiguration

Client:

Emanuele & Emily

Site Address:

60 Grange Road, Chorlton, M21 9WX

Drawn: CM	Date: Nov '25	Stage: P
Reviewed by:	Drawing No.	Revision:
CM	Pr-071-300	