


FIGURES



Contains Ordnance Survey data © Crown copyright and database right 2013

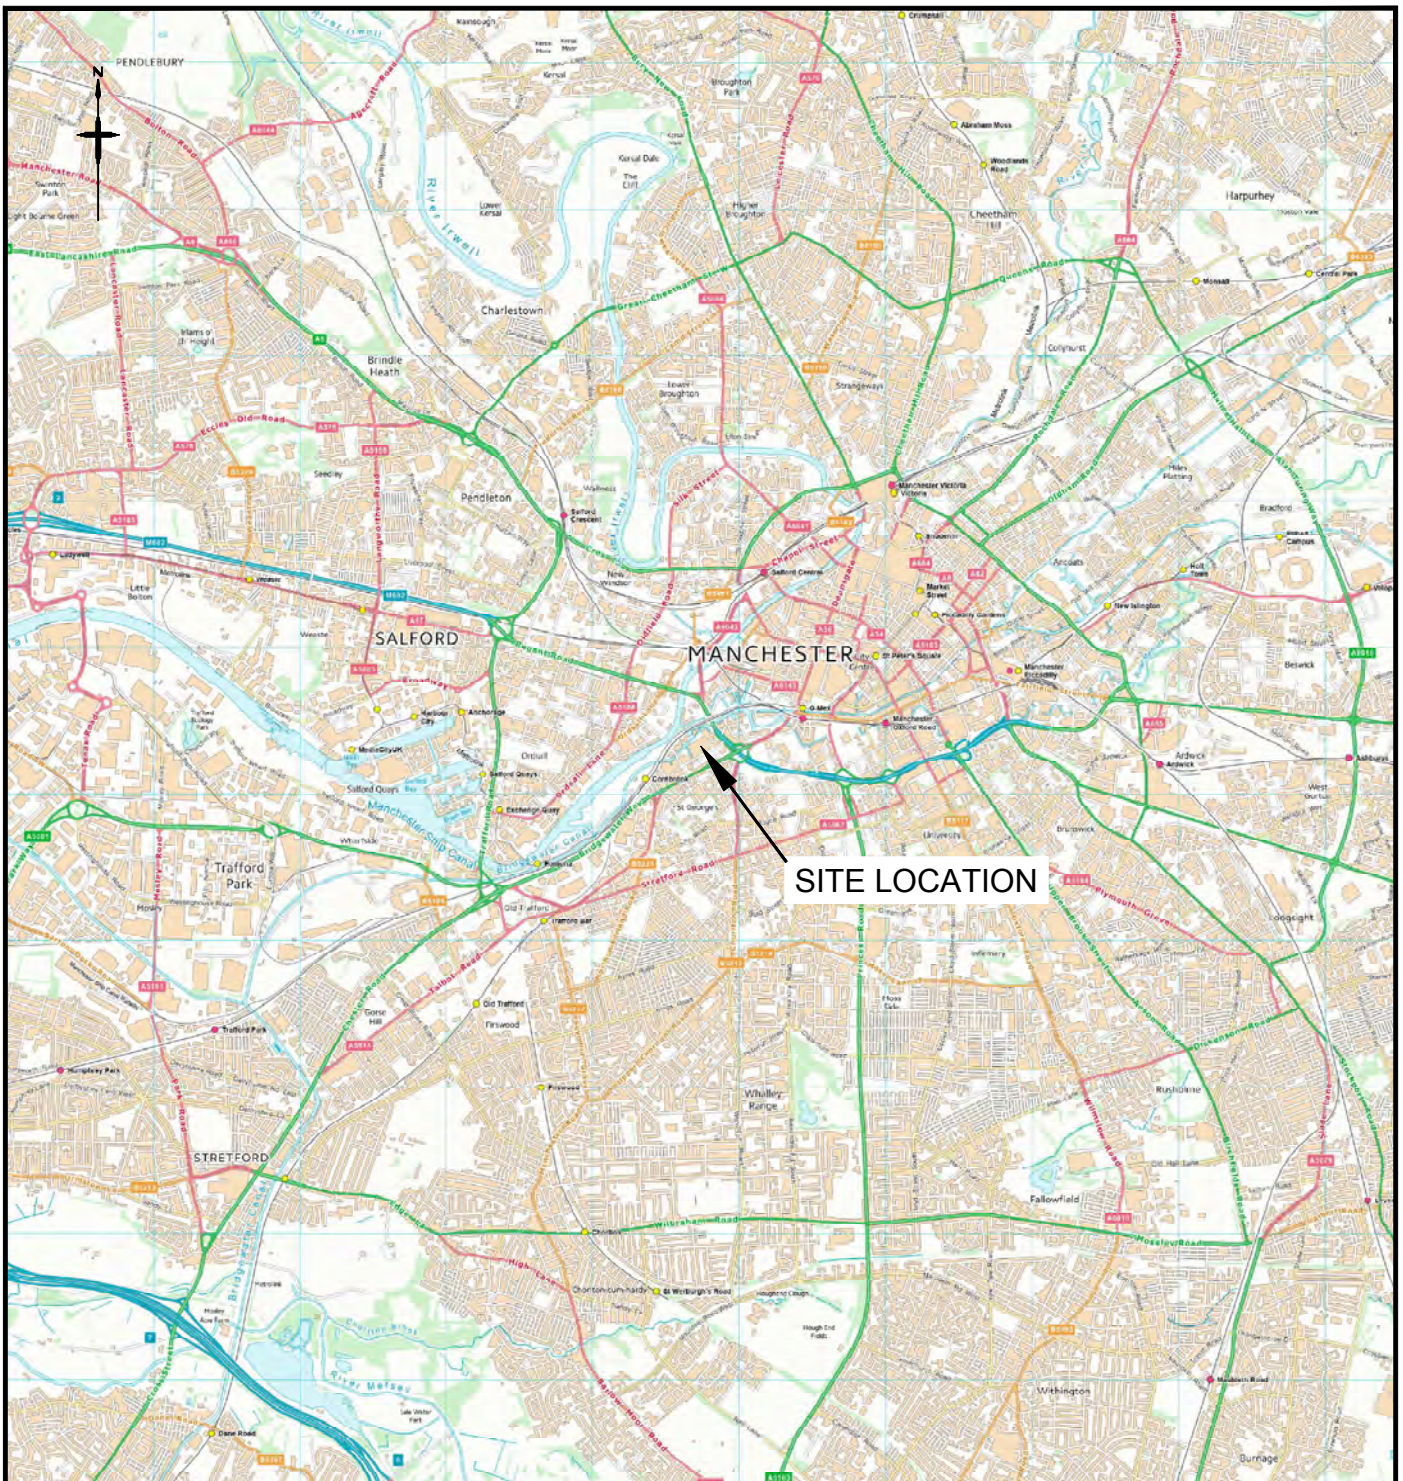

Four Ways House,
57 Hilton Street,
Manchester,
M1 2EJ.

Tel: +44 (0) 161 236 2757
Fax: +44 (0) 161 236 7029
Email: info@rsk.co.uk
Web: www.rsk.co.uk

Client

JOULE CONSTRUCTING ENGINEERS LTD

Project Title

TALBOT MILL, MANCHESTER

Drawing Title


SITE LOCATION PLAN

Drawn	Date	Checked	Date	Approved	Date	Project No.	Drawing File
AP	24.07.18	EH	24.07.18	EH	24.07.18	11264	11264-R01(00)D001A
Scale	Orig Size	Dimensions	Drawing No.		Rev.		
1:50000	A4	—	FIGURE 1		A		

LEGEND:

Phase 1 boreholes and trial pits

Phase 2 trial pits

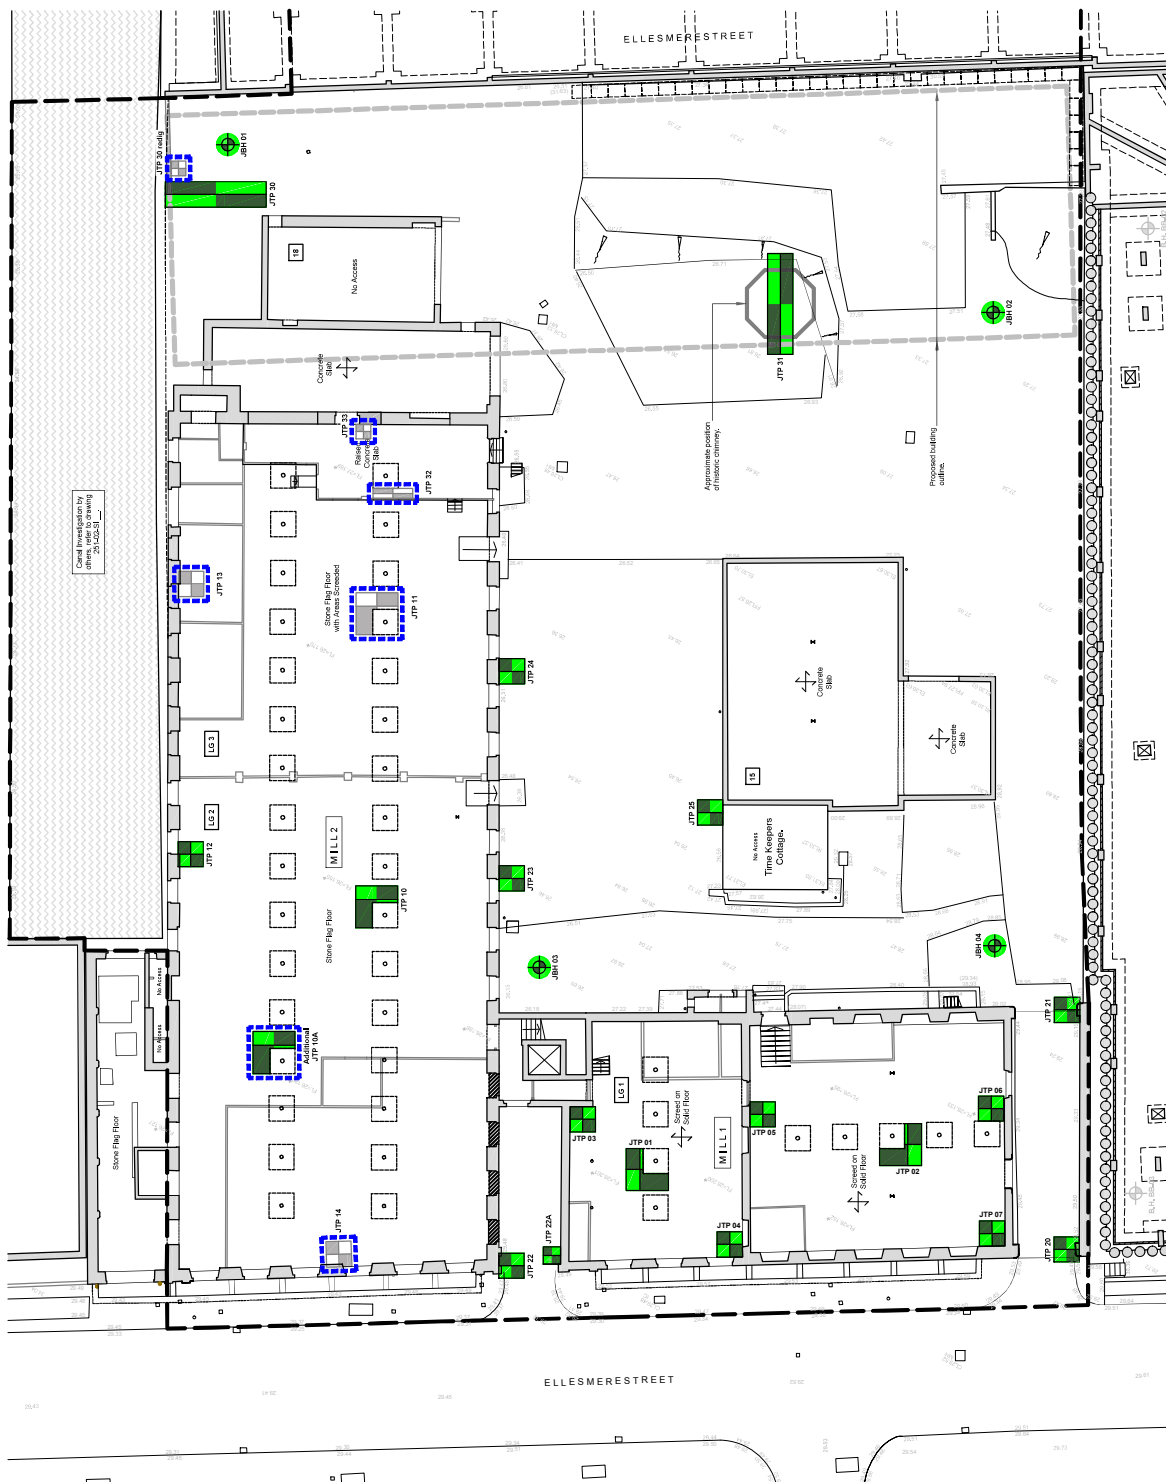

Notes
Base plan from Joule Consulting Engineers Ltd, Drawing 251-02
SL 40, Revision A, Dated 19.01.18

REV.	DATE	DESCRIPTION	BY	CHKD.	APP.
A	14.01.19	FRST ISSUE	AP	EH	EH
Dimensions	Projection	Scale	Size	Orig	Size
m	1:300	A3			




Forwyns House,
57 Hilson Street,
Leicester, Leicestershire,
Le1 3EJ
Tel: +44 (0) 161 256 2757
Email: info@rsk.co.uk
Web: www.rsk.co.uk

CLIENT
JOULE CONSULTING ENGINEERS LTD

PROJECT
TALBOT MILL, MANCHESTER

TITLE
EXPLORATORY HOLE LOCATION PLAN

JOB No.:		DRAWING FILE:	
11264		11264-R01(04)D002A	
BY:	DATE:	CONTRACT NO.	REV:
AP	14.01.19	FIGURE 2	A

 



SPT 'N' VALUES vs ELEVATION

Site:

Talbot Mill

Client:

Capital & Centric (Adored) Limited


Job Number:

11264

Figure:

3

SPT 'N' Value (for 300mm penetration)

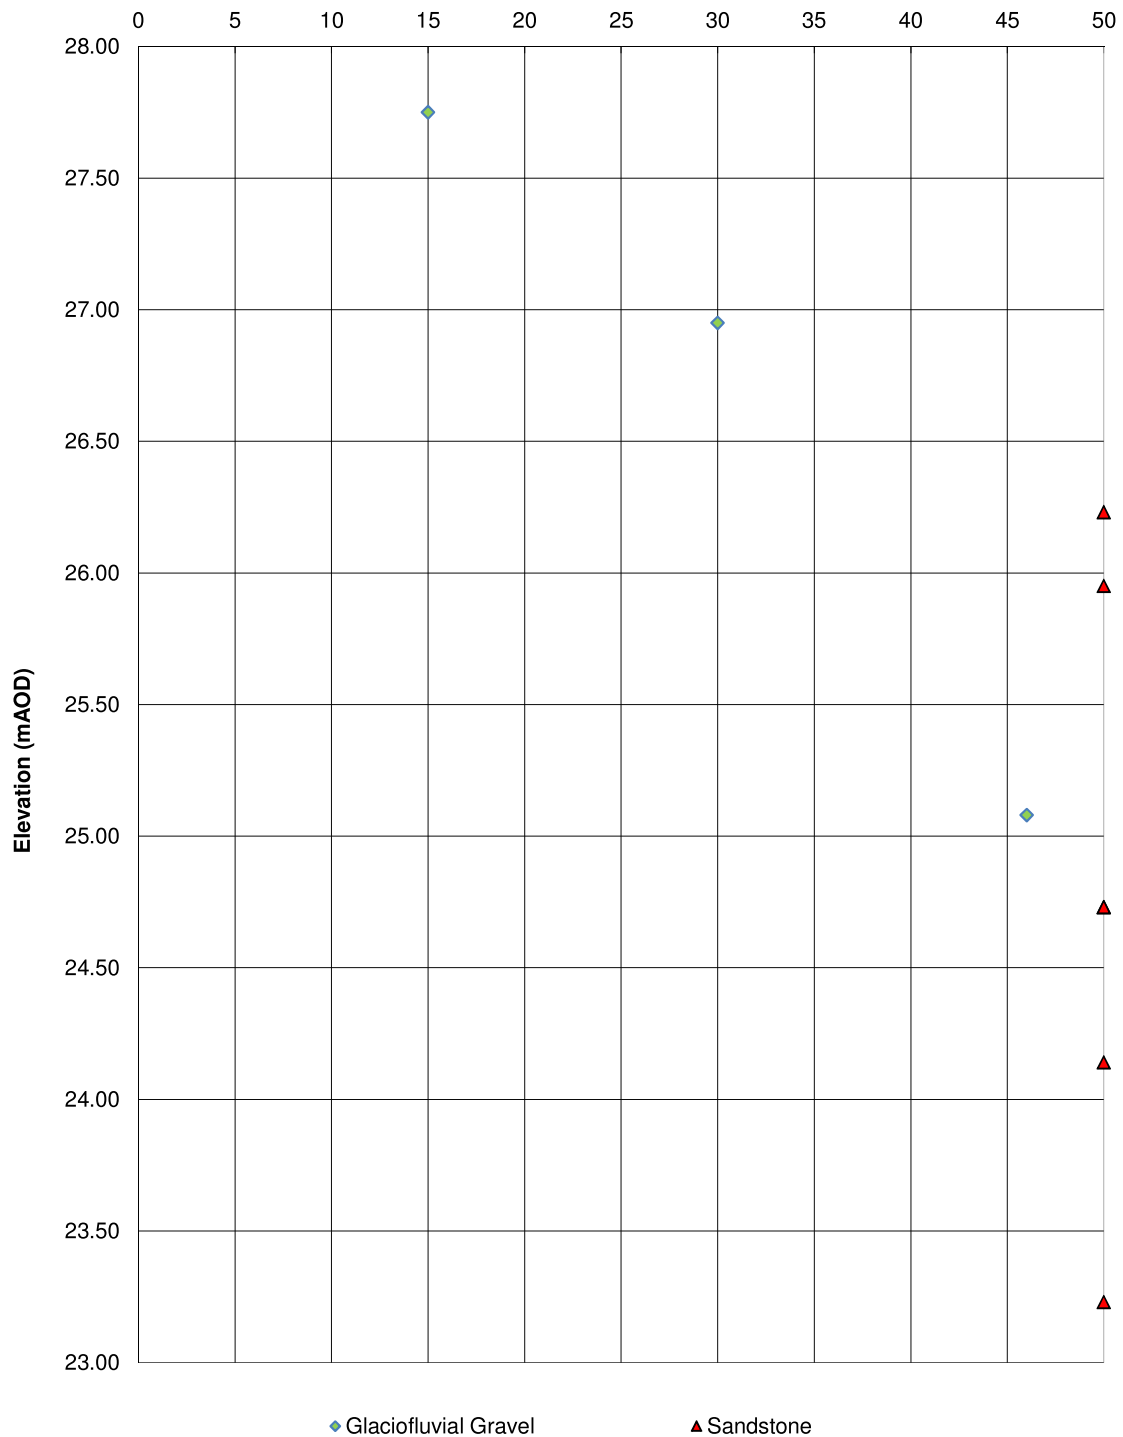



SPT 'N' VALUES vs ELEVATION

Site:

Talbot Mill

Client:

Capital & Centric (Adored) Limited


Job Number:

11264

Figure:

4

SPT 'N' Value (extrapolated for 300mm penetration)

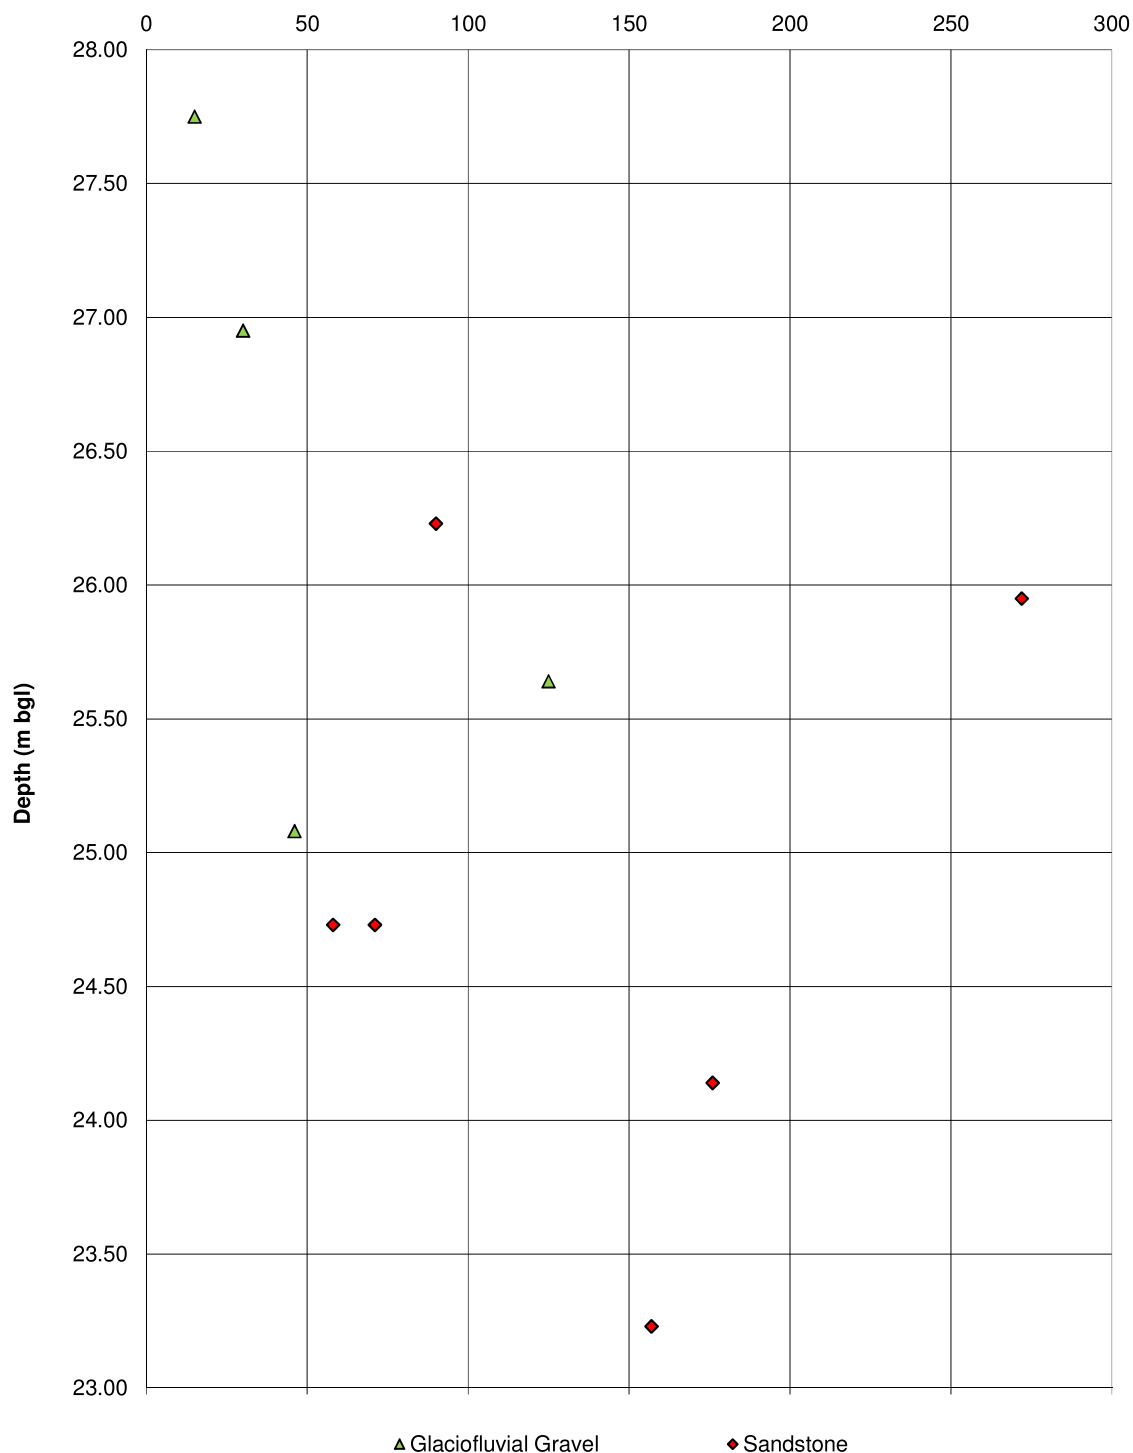



UCS vs ELEVATION

Site: Talbot Mill


Client:
Capital & Centric (Adored) Limited


Job Number:	11264
-------------	-------

Figure:	5
---------	---

Figure:	5
---------	---

Figure:	5
---------	---

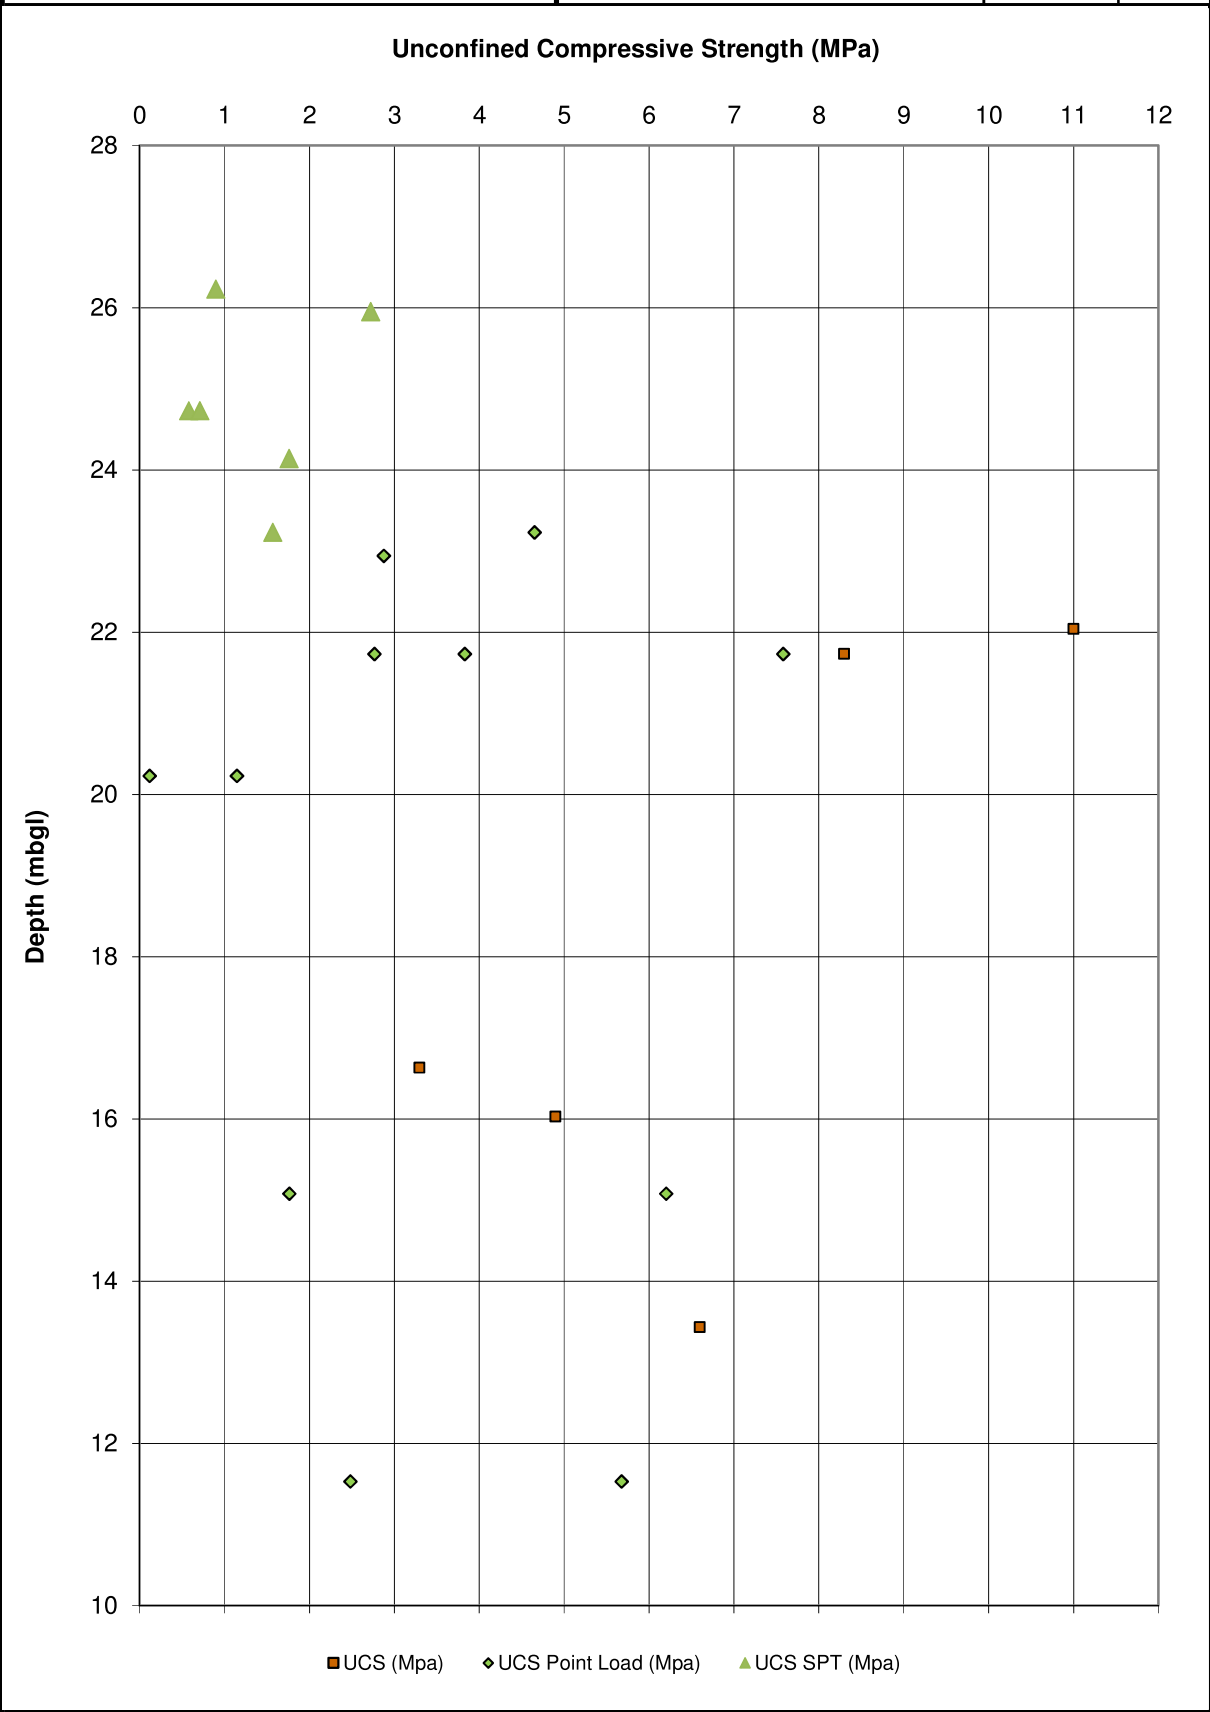

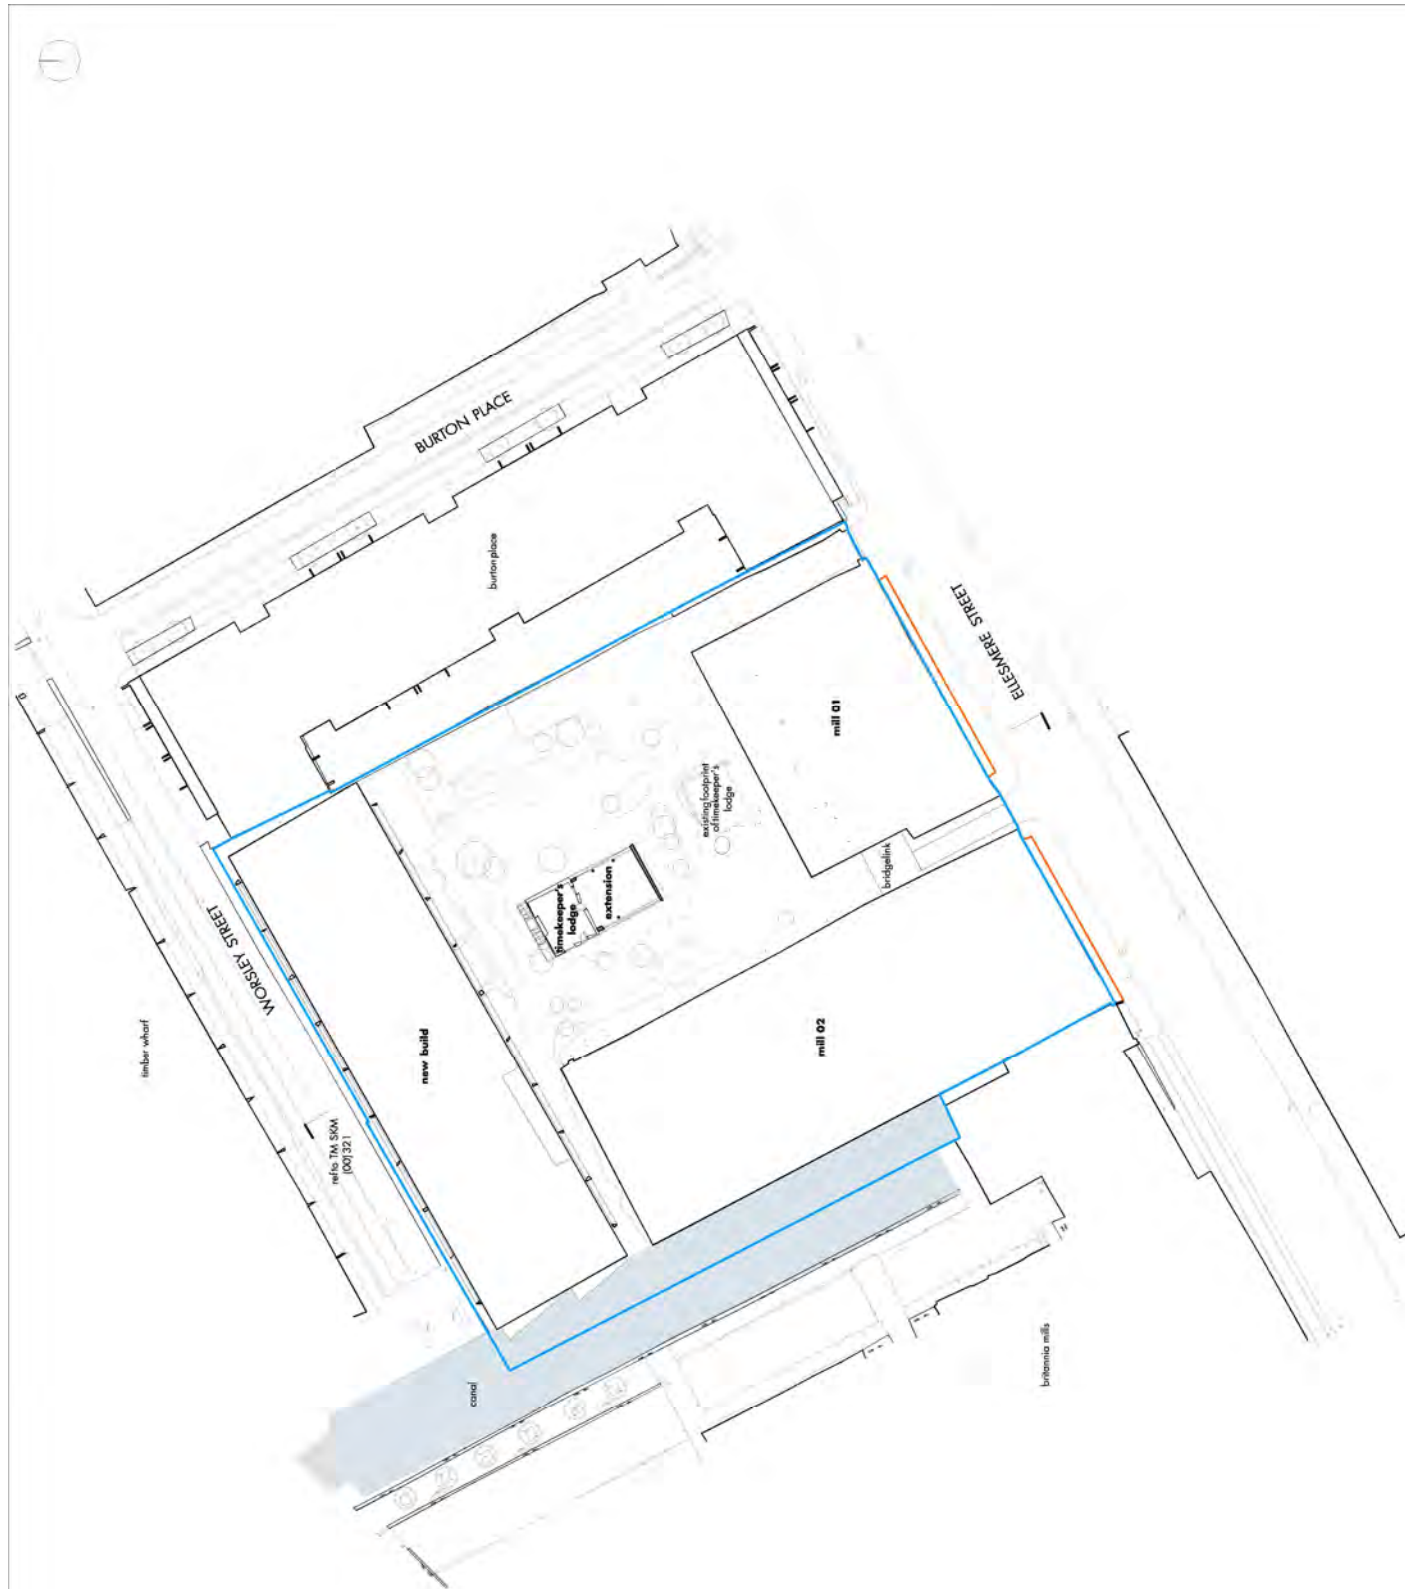

for proposed floor plans refer to drawing series TM
SKM [00] 140 - 170

for landscape refer to drawings by exterior architecture

— site ownership boundary

lightwell boundary

	2706 18*ak • cy	0905 18*cy • mls
d • under issue: operations		
c • rotated: minneapolis		
b • lightw/oddacks: ownership	1304 18*ak • cy	
a • preparing line added	0512 17*sl • cy	
• draft issue	0911 17*cy • ak	
new: description		
	issued • done • checked	

new • description
issues • drawn • checked

shedkm

used	what will
------	-----------

client _____ capital & centric

drawing number	T.M. 500M (001 021) d

1250 001

status	stage 04
1	1
2	2
3	3
100	100

proposed site plan

to use with him for dining • all documents, can be used included in the letter in writing
 invitation • my company had letters invitation for in his dining and all your letters
 we wanted to use the letter for the members of the association and ourselves

Reproduction. *Thymus occidentalis* has a self-renewal rate of 0.0024 per year and a population growth rate of 0.0001 per year.