




Front Elevation
1 : 100

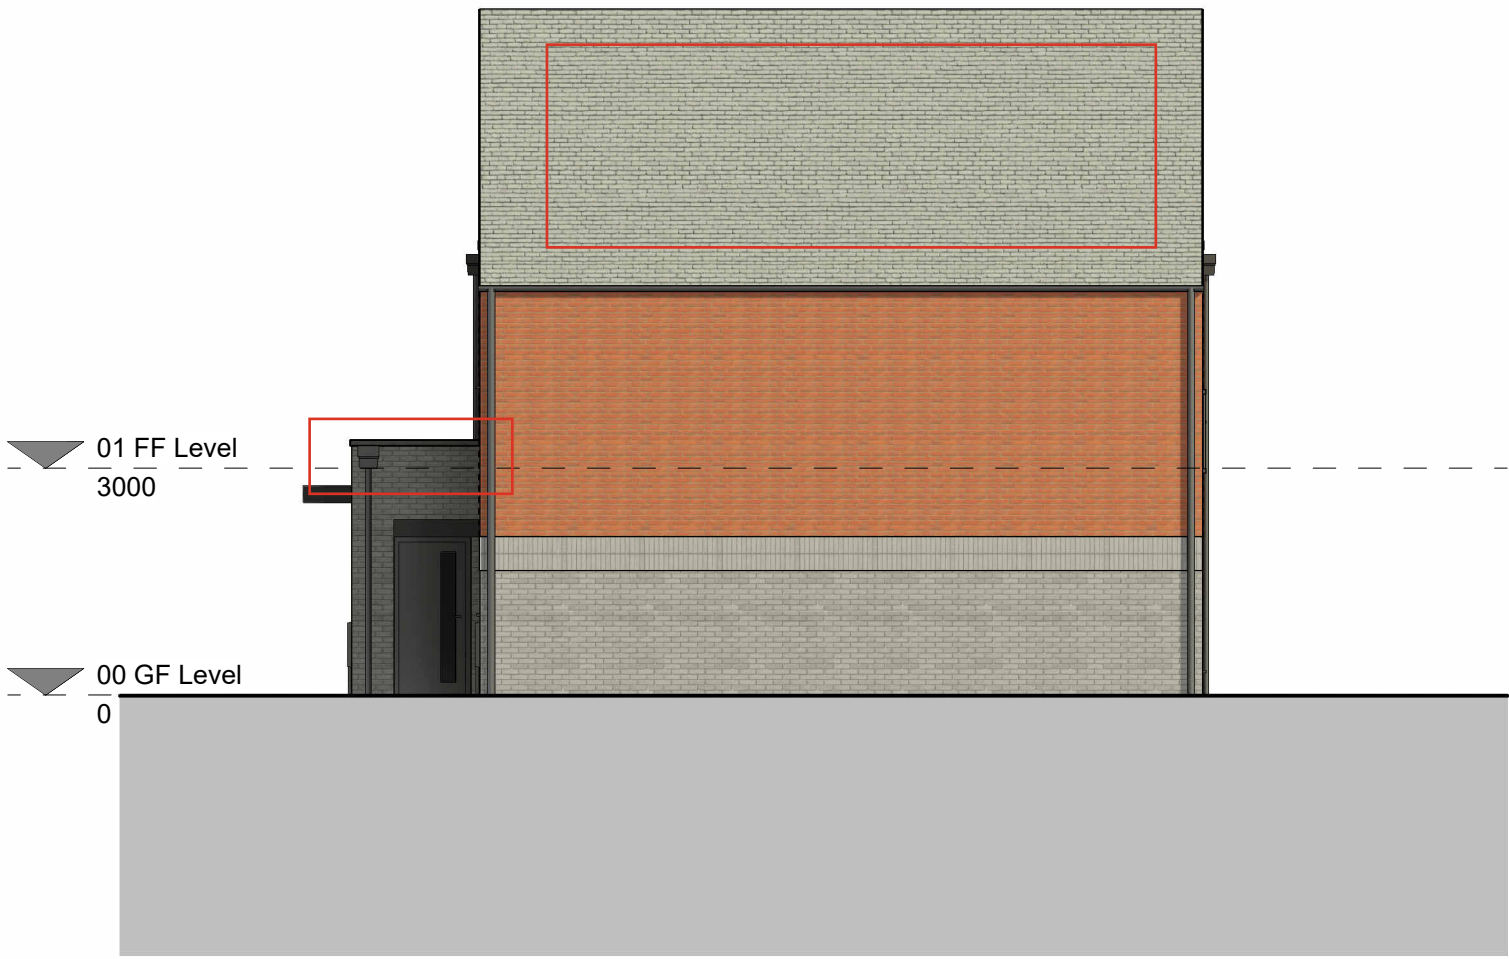


Right Elevation
1 : 100



Rear Elevation
1 : 100




Left Elevation
1 : 100

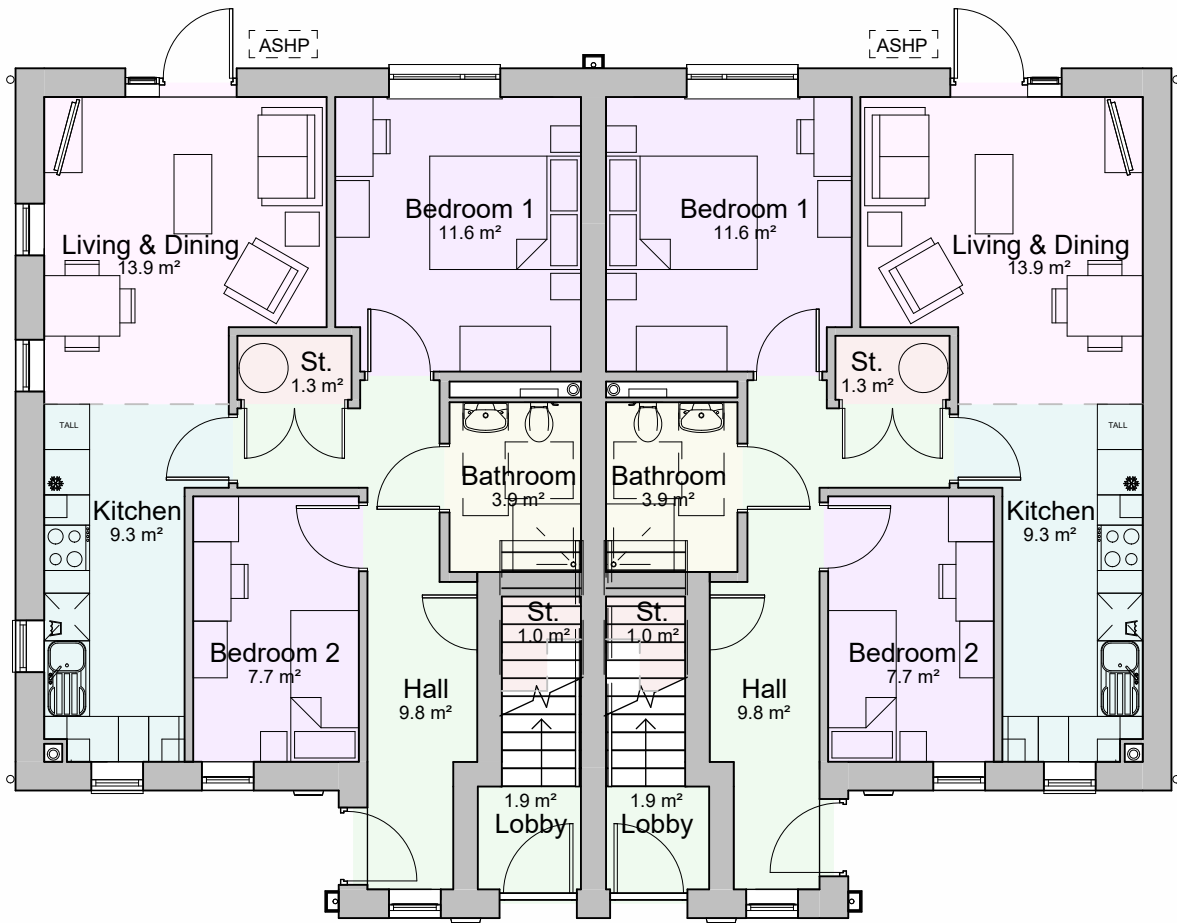

Plots 43 / 44
Type L1 / L2

Plots 45 / 46
Type L1 / L2

Ground Floor Plan
1 : 100

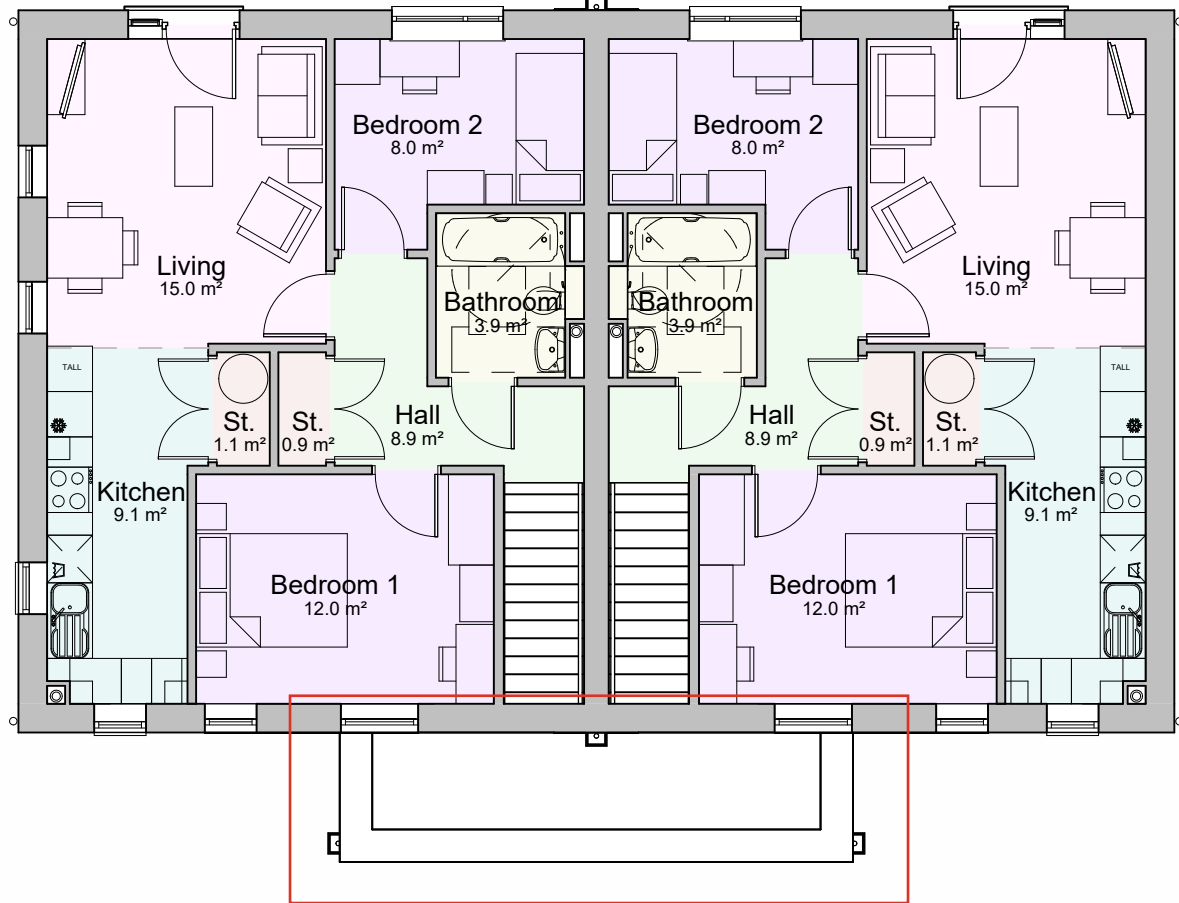


Plots 44
Type L2

Plot 45
Type L2

First Floor Plan
1 : 100

© Bowker Sadler Partnership Limited
This drawing is the subject of copyright which vests in Bowker Sadler Partnership Limited. It is an infringement of copyright to reproduce this drawing, by whatever means, including electronic, without the express written consent of Bowker Sadler Partnership Limited which reserves all its rights.
Bowker Sadler Partnership Limited asserts its rights to be identified as the author of this design
Drawing not to be scaled
Report Errors and Omissions to the Architect.
Check all dimensions on site
Drawing to be read in conjunction with the Health and Safety Plan and all relevant Risk Assessments

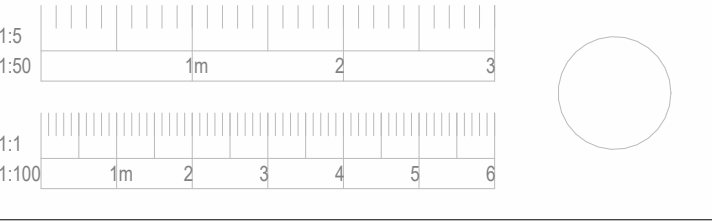

Gross Internal Area			
Plot No.	House Type	Level	Area
Plot 43	2B3P	00 GF Level	63.1 m²
			63.1 m²
Plot 44	2B3P	00 GF Level	1.9 m²
		01 FF Level	62.5 m²
Plot 45	2B3P	00 GF Level	63.1 m²
			63.1 m²
Plot 46	2B3P	00 GF Level	1.9 m²
		01 FF Level	62.5 m²
Plot 46	2B3P	01 FF Level	64.3 m²
			64.3 m²

B	22.10.24	JC	Minor Planning Amendments	SW
A	11/04/24	KS	Design updated	SW
Rev.	Date	Dim.		Chkd.

BowkerSadler

Project
Heatherdale Drive

Client
Mosscares St Vincents

Drawing
Block 17 Plans & Elevations

Scale	Sheet Size	Drawn	Checked	Date
1 : 100	@ A1	KS	SW	09/04/24
Project No.	Originator	Zone	Level	Form
21-026 -				Discipline
Status	Number	Revision		
	1028	B		

Planning

Hatherlow House, Hatherlow, Romiley, Stockport, SK6 3DY
0161 406 7333 office@bowker-sadler.co.uk www.bowker-sadler.co.uk