



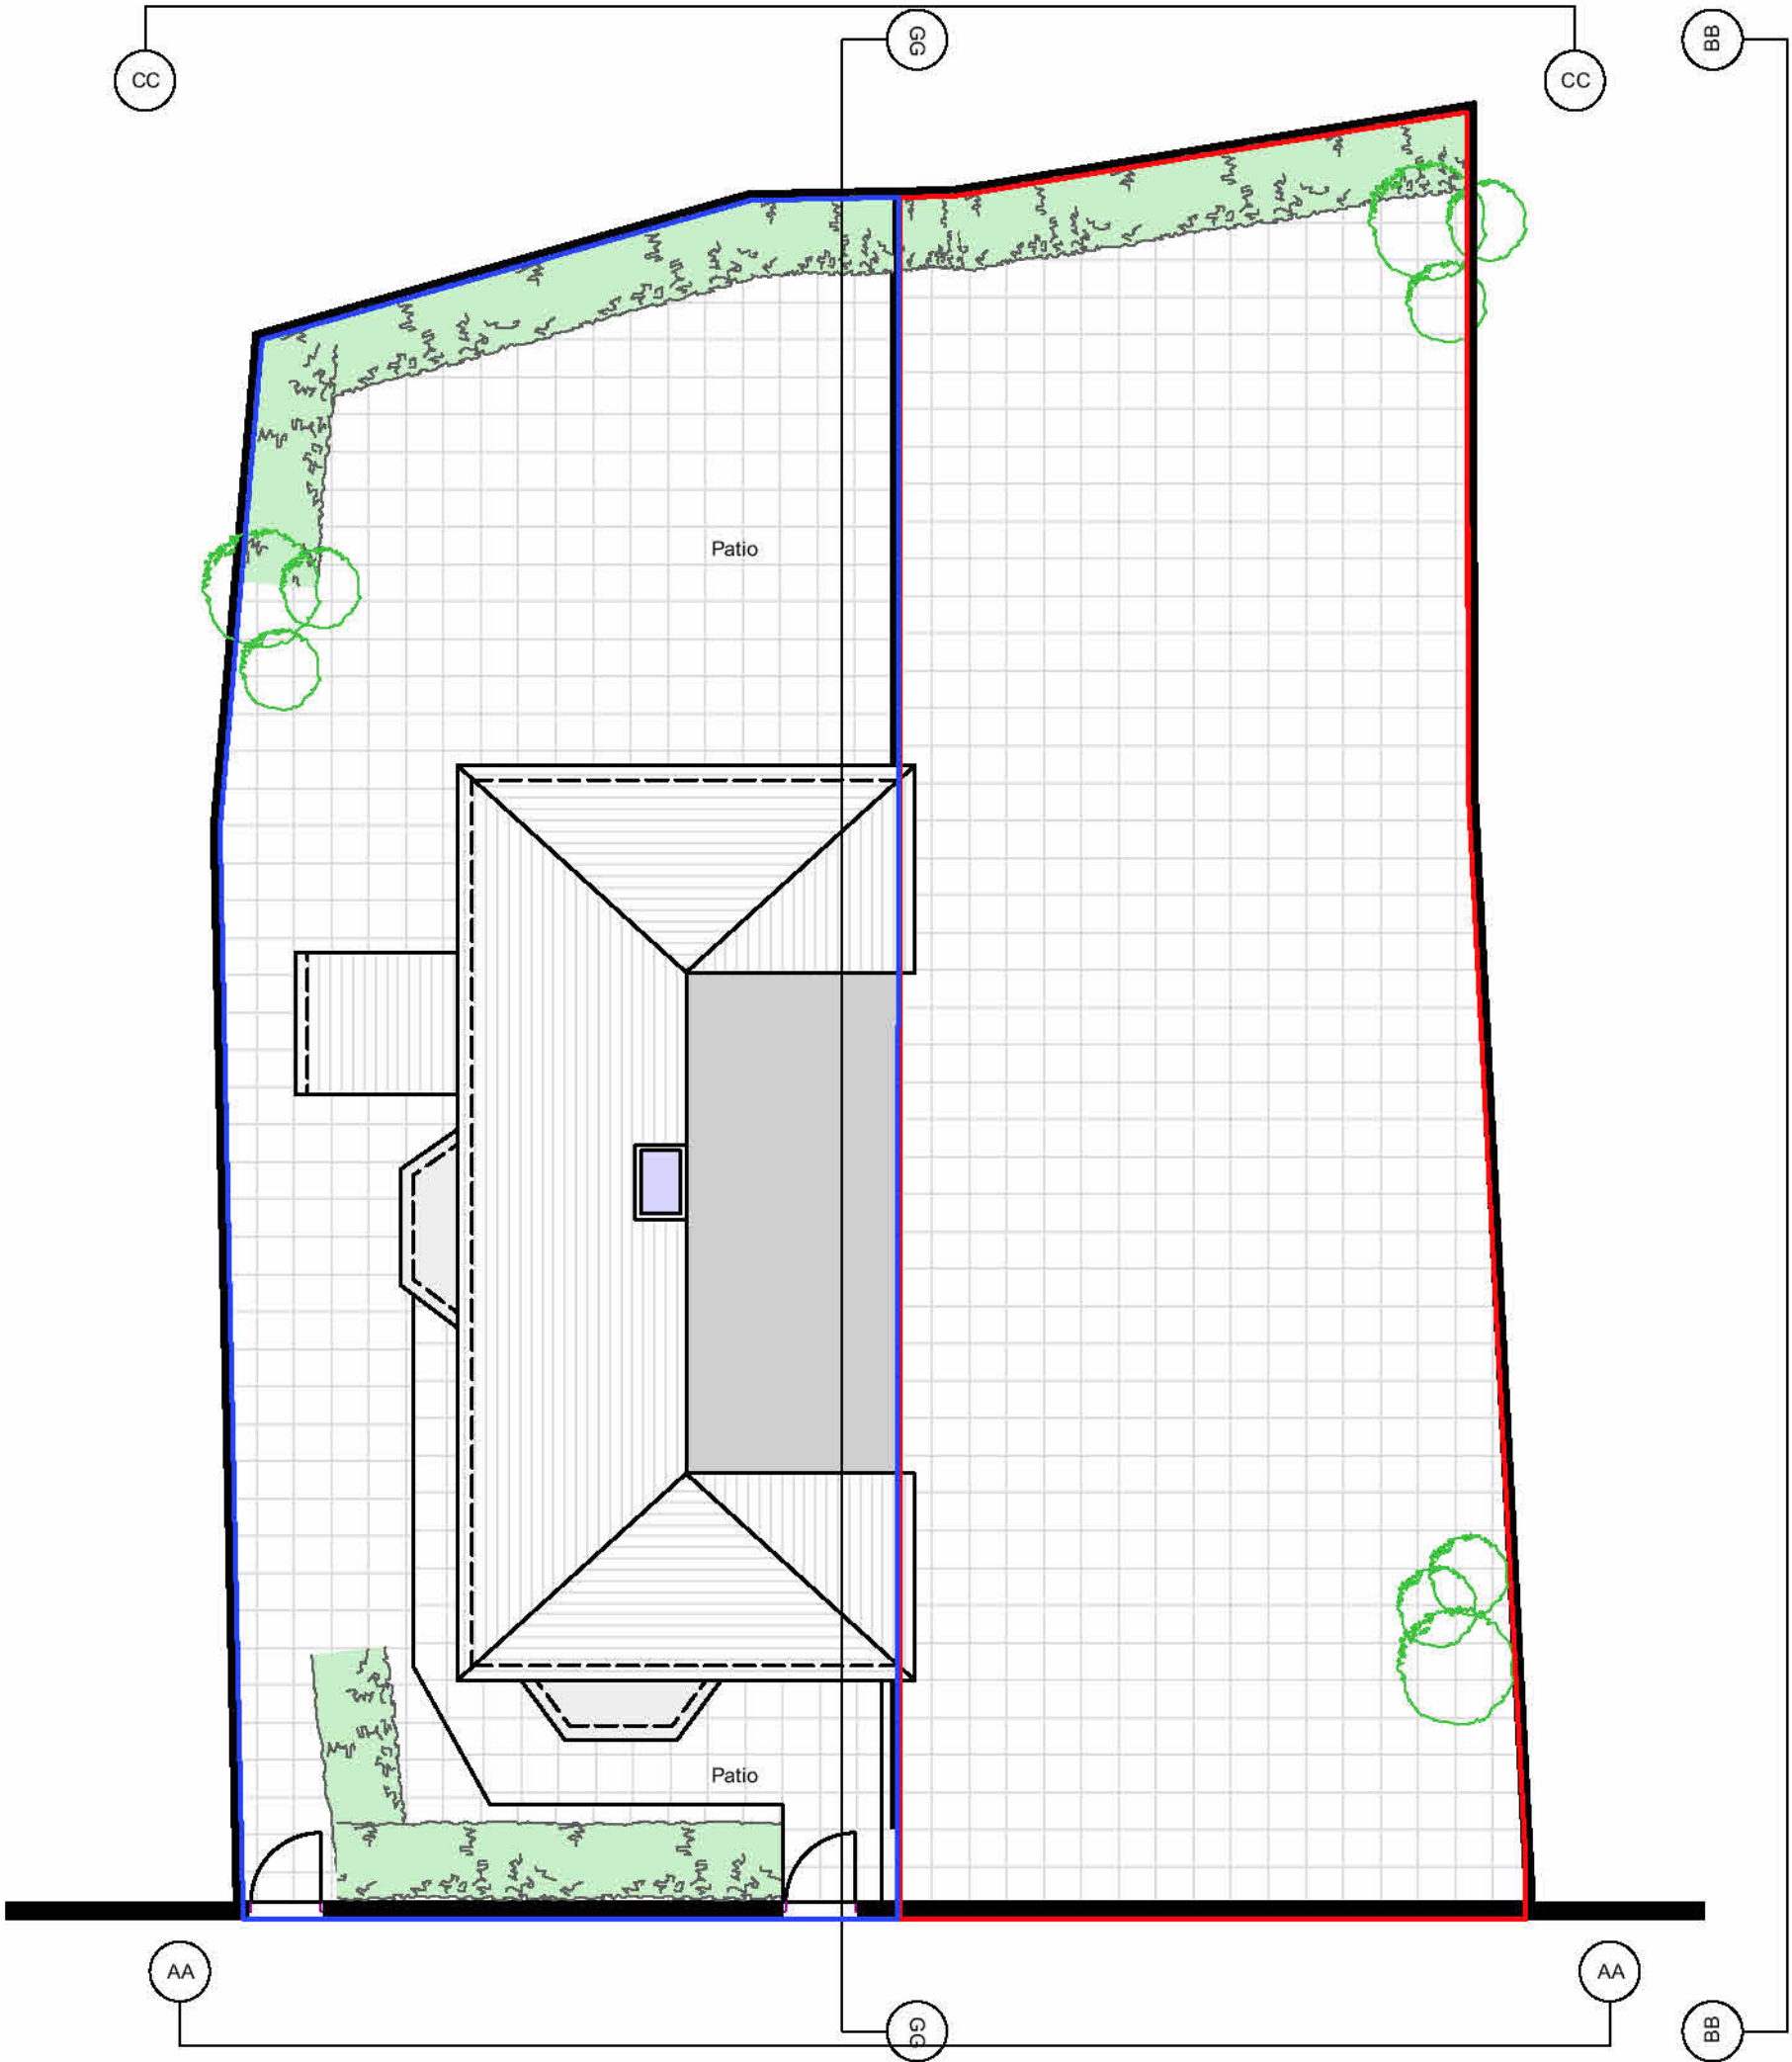

DAISY AVENUE

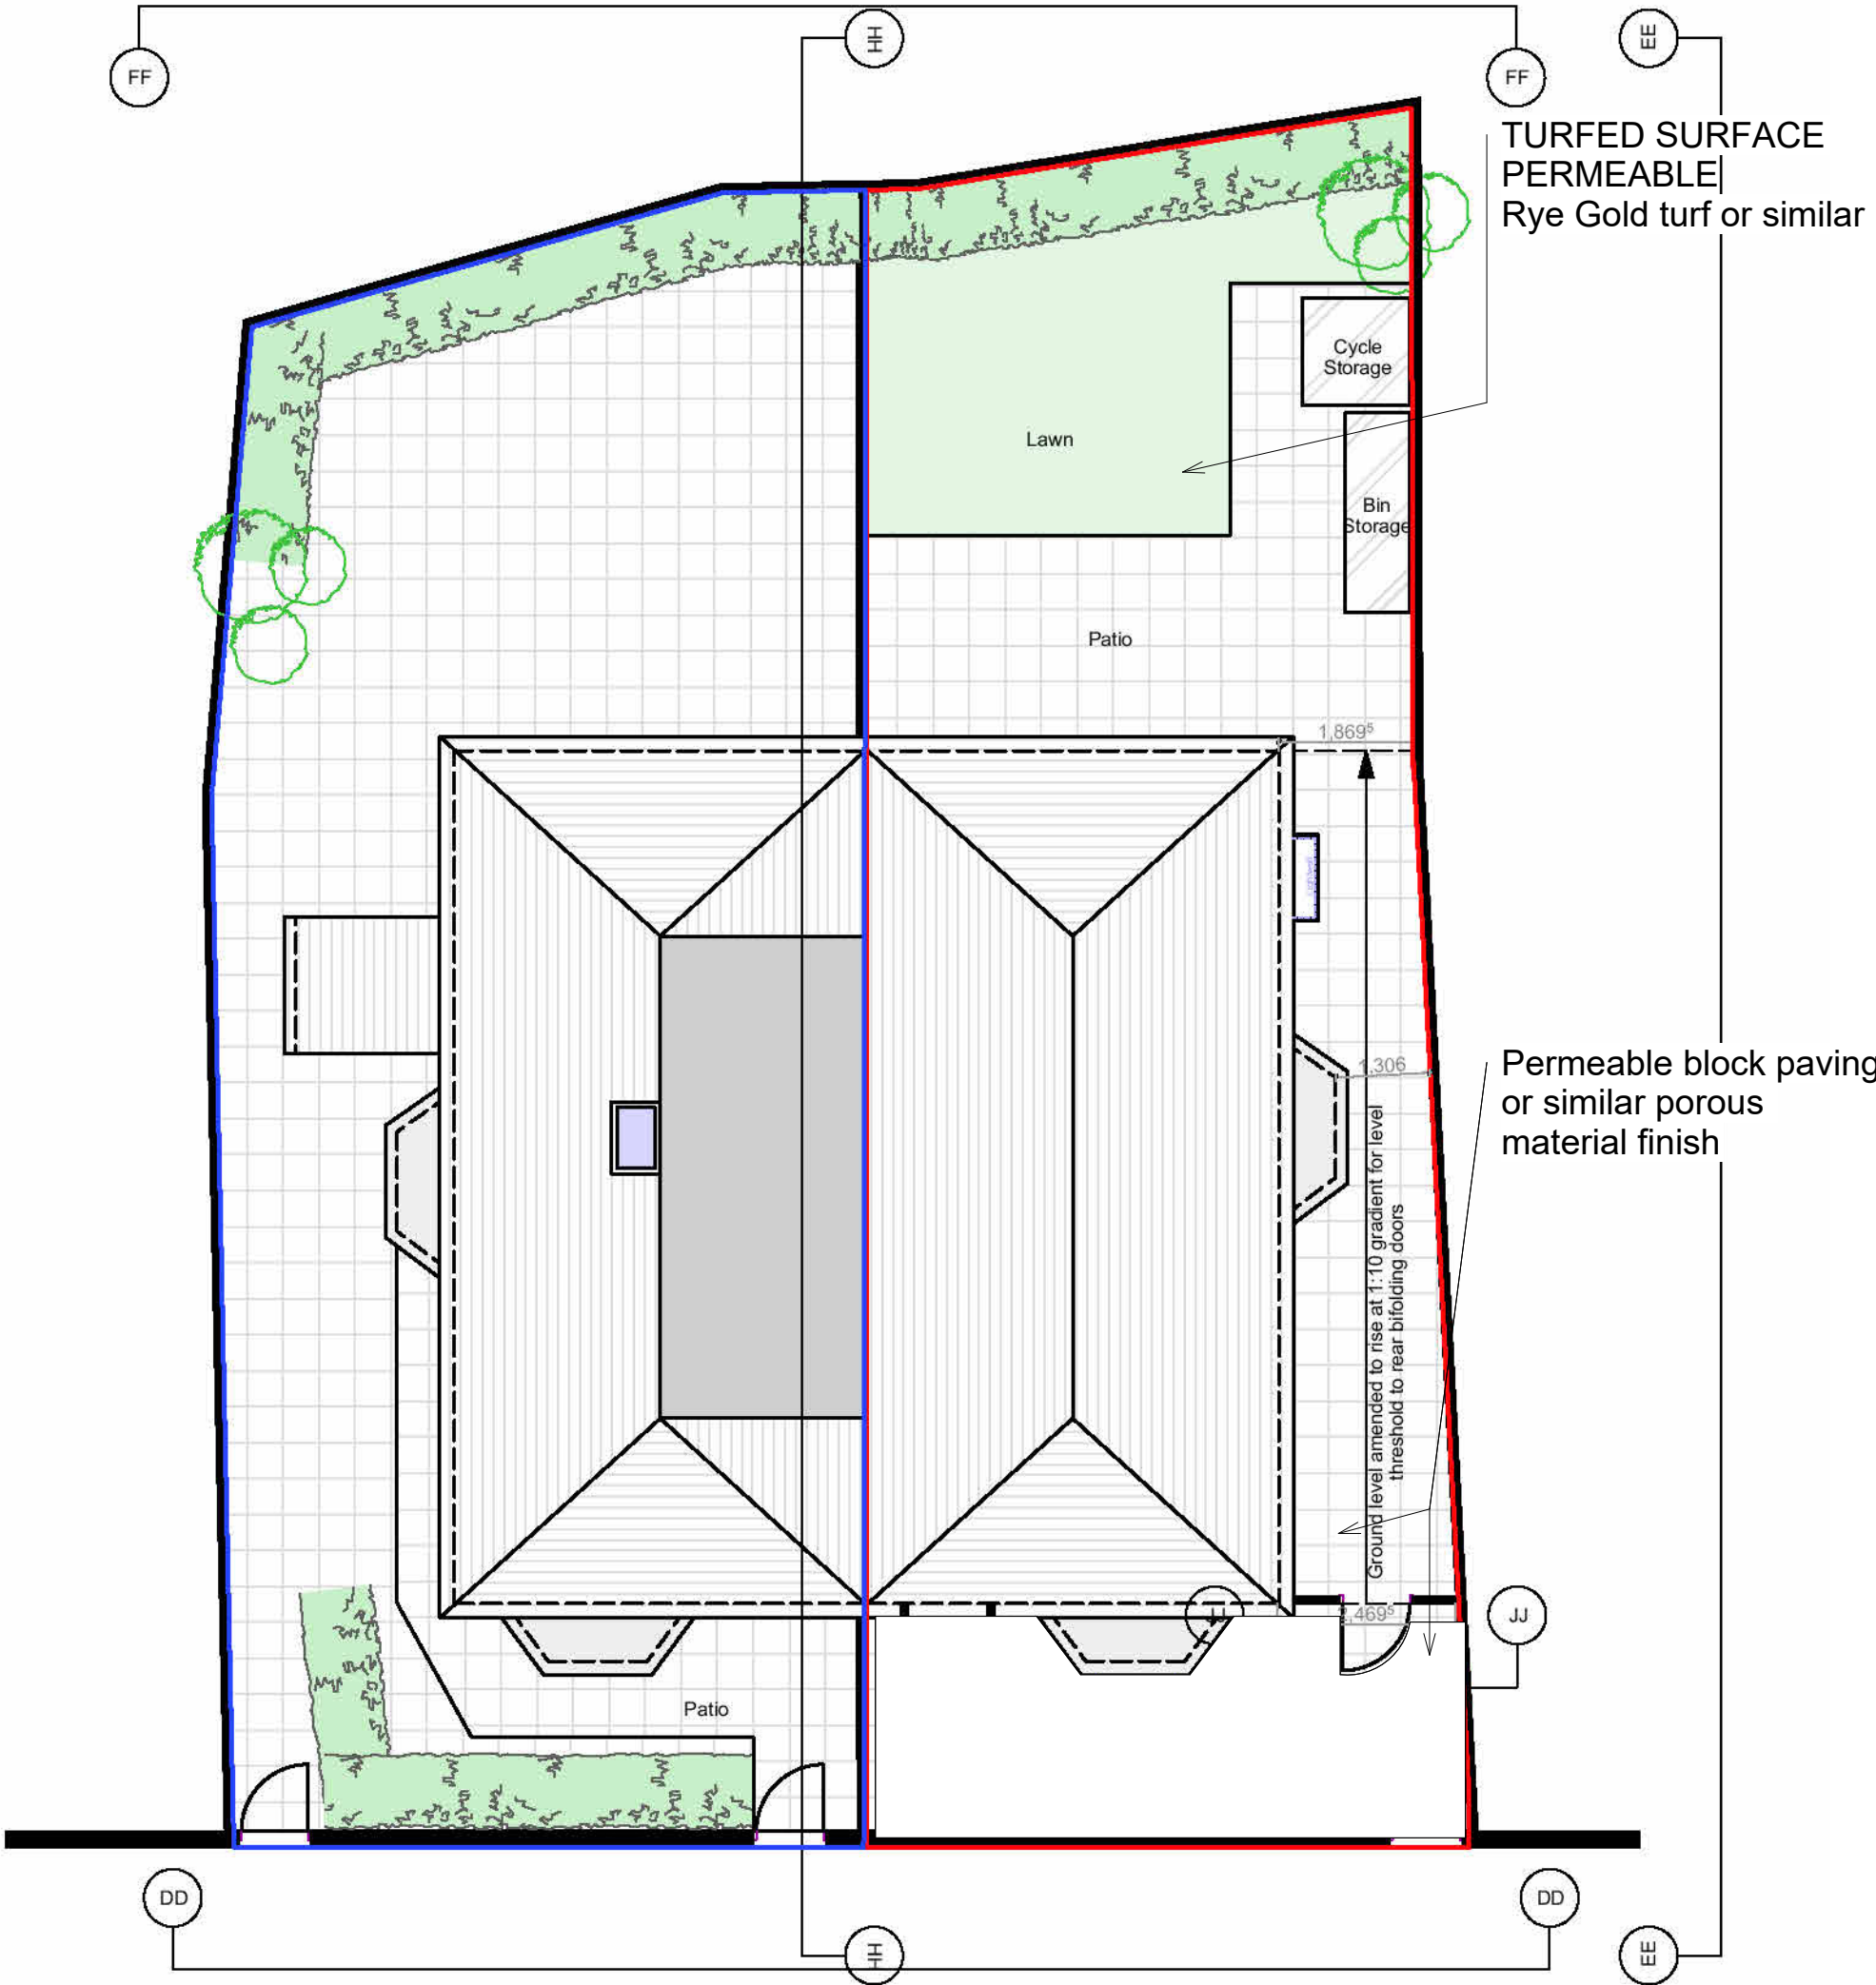

DAISY AVENUE



LOCATION PLAN

1 : 1250

RED LINE INDICATING SITE BOUNDARY
6 Daisy Avenue, Manchester, M13 0LY

Rev	Description	Date	Dr	App
original by		date created	by	by
NK		07/07/25	NK	



Enquiries@nkarchitectural.co.uk
0161 726 5240
www.NKARCHITECTURAL.co.uk

client name Khaqam Safi Khokhar			
project 6 Daisy Avenue, Manchester, M13 0LY			
drawing EXISTING AND PROPOSED SITE PLAN AND LOCATION PLAN			
computer file C:\Users\NKAR011\Dropbox\NKAR06 Daisy Avenue, Manchester, M13 0LY\6 Daisy Avenue, Manchester, M13 0LY 2.vst		plot date	
project number 2025.2201.2134		scale As indicated @A1	
drawing number A103		rev issue status	

This drawing is to be read in conjunction with all related drawings. All dimensions must be checked and verified on site before commencing any work or producing shop drawings. The originator should be notified immediately of any discrepancy. This drawing is copyright and remains the property of NK Architectural.

1 SITE PLANS
1 : 100