


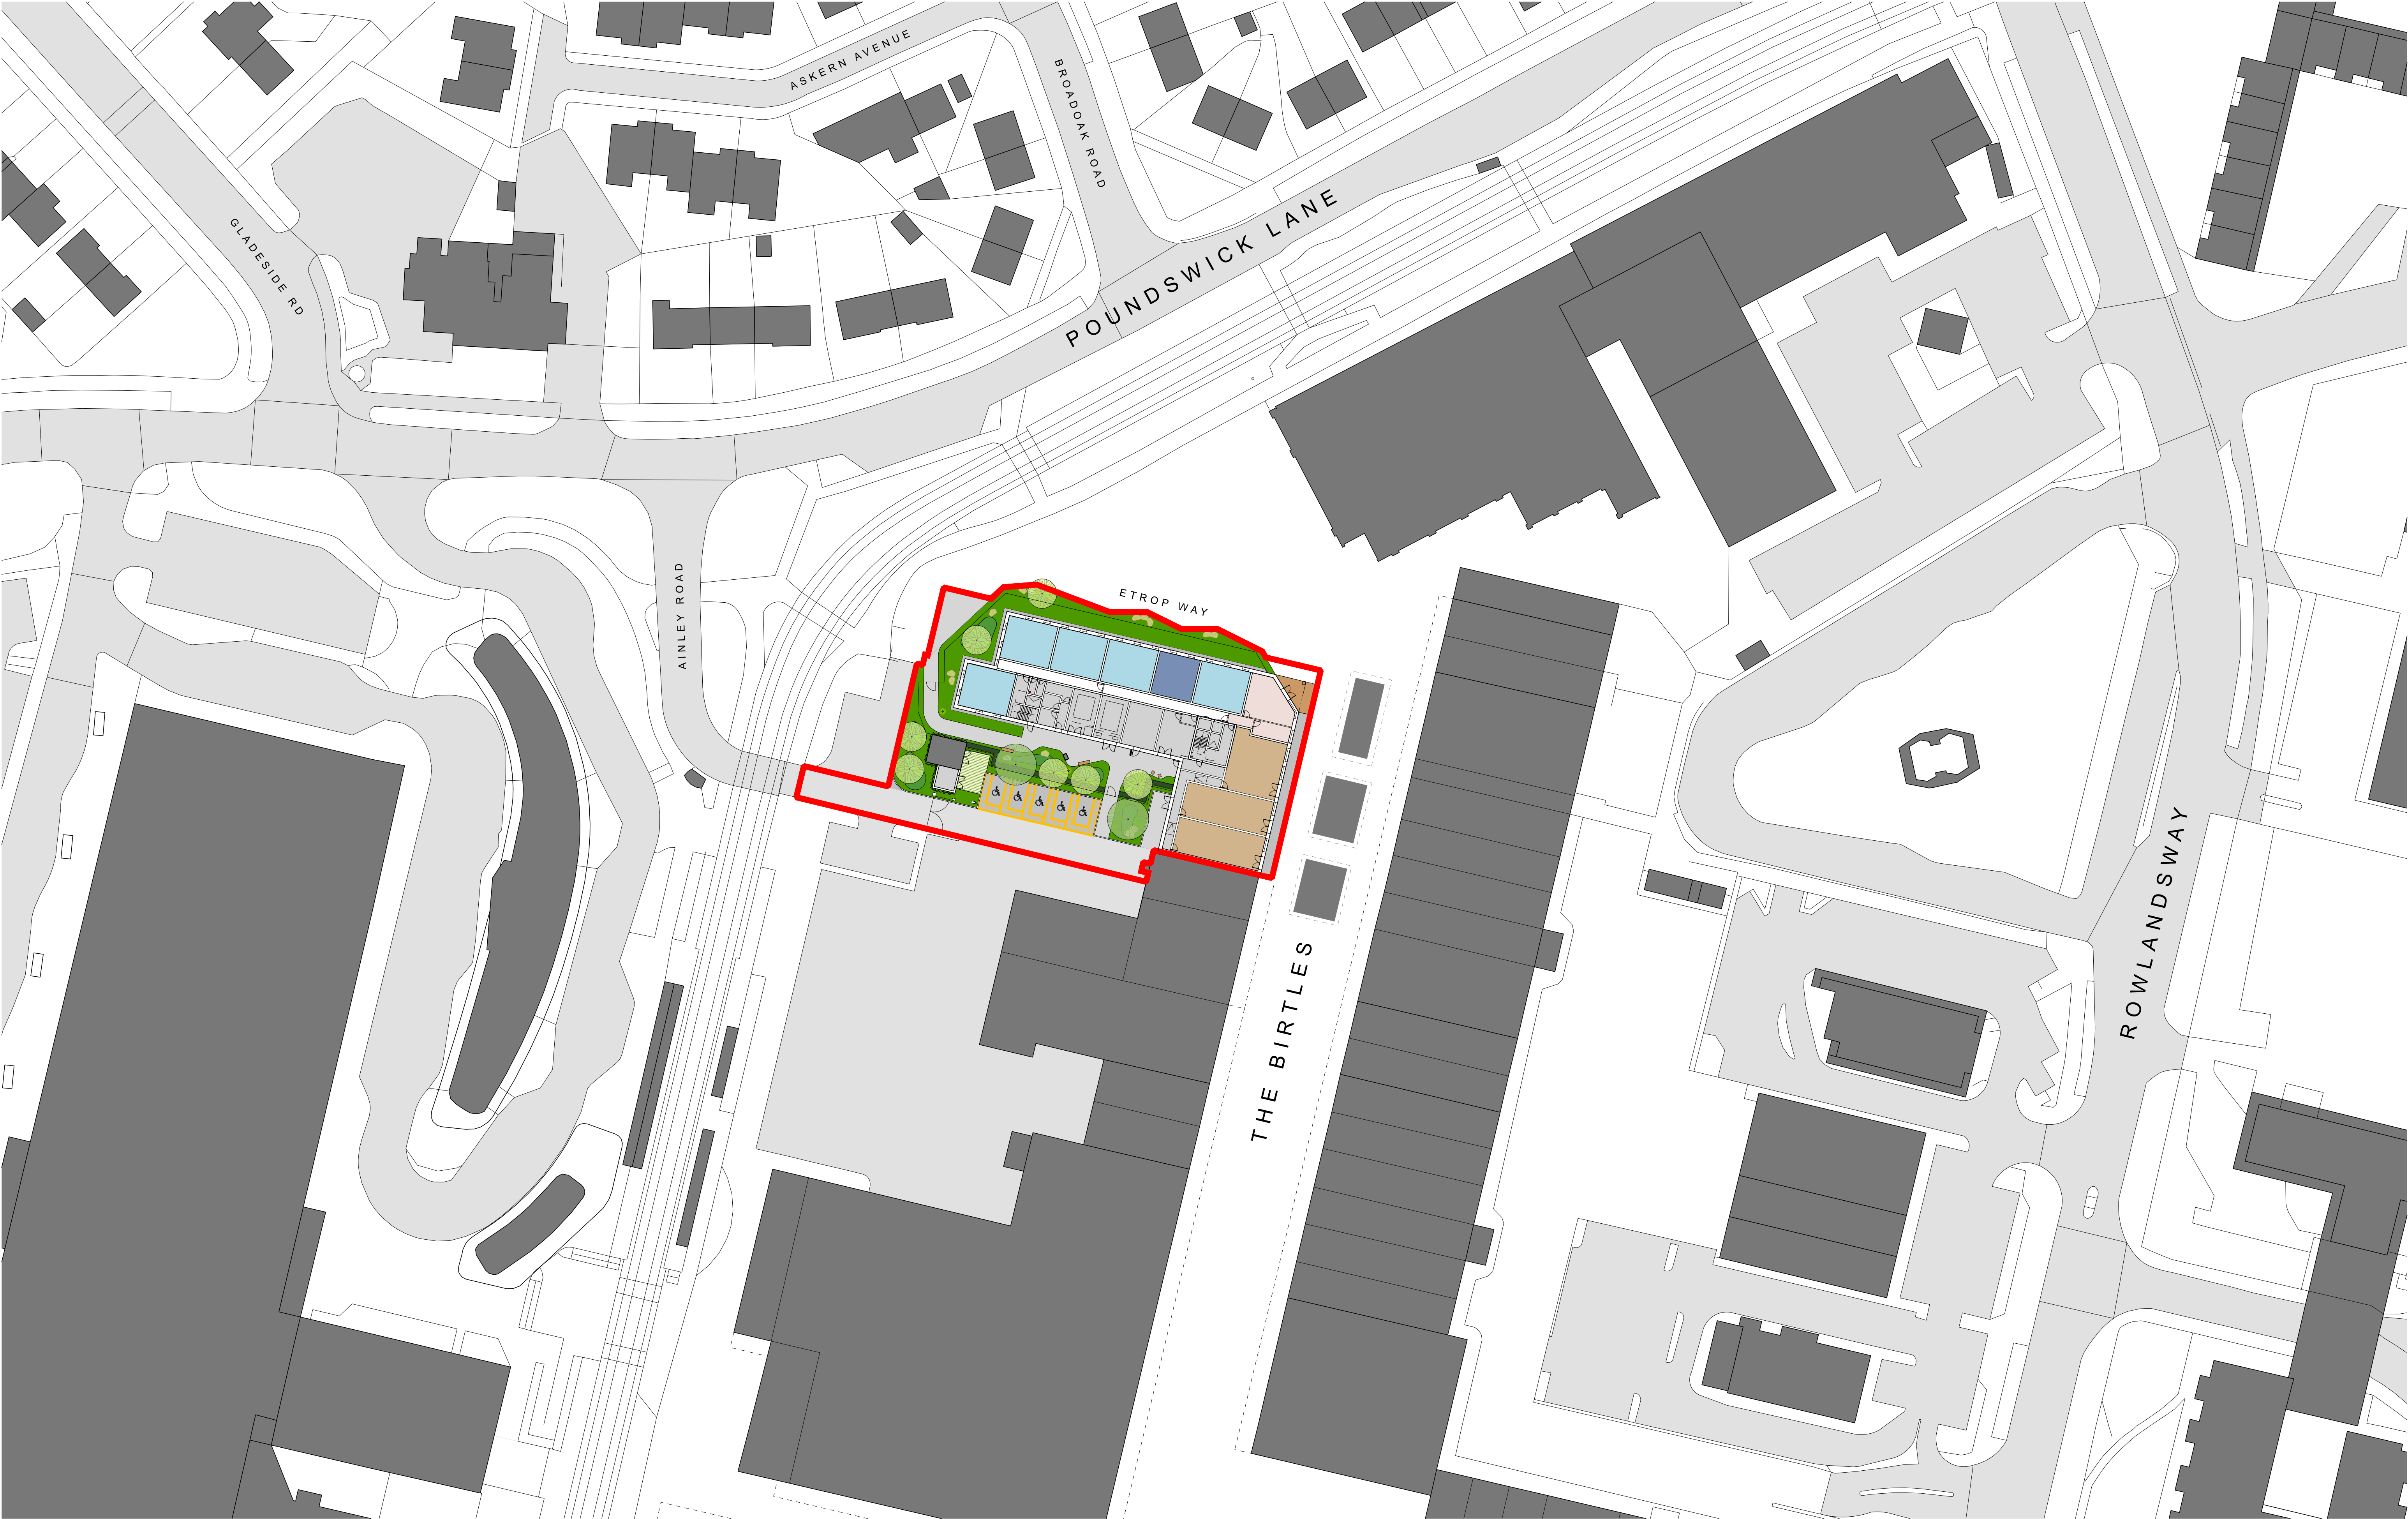



Amendment	Date
P01	24.11.2025

Planning issue

HOUSING TYPOLOGIES KEY

- Apartment: 1-Bed 2-Persons
- Apartment: 2-Bed 3-Persons
- Retail/office spaces
- Residents lobby
- Plant, Support & Circulation

Note:
This drawing is to be read in conjunction with all other project information by the architect and consultants. Any drawn reference to existing information contained in this drawing has been created directly from third party survey information. This information is contained and issued in good faith with Feilden Clegg Bradley Studios LLP not held responsible for any inaccuracies identified. The architect is to be notified immediately if any inaccuracies are found.

 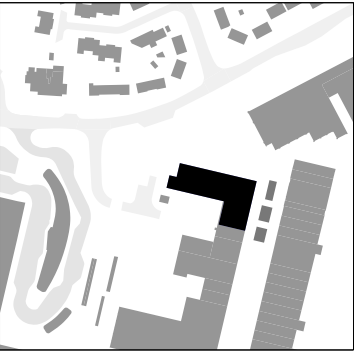

FeildenCleggBradleyStudios
LLP

Bath Brewery
Toll Bridge Road
Bath
BA1 7DE

t 01225 852545
e bath@fcbstudios.com

©Crown copyright 2025. All rights reserved. Licence number 100007514.

Job/Drawing No	Amendment
18702-FCB- ZZ-ZZ-D-A-0401	P01
WYTHENSHAW TOWN CENTRE C2 THE BIRTLES	Scale 1:500 @ A1 Date 24.11.2025 Drawn FCBS-MCR Check KM/PM
PROPOSED SITE PLAN	Do not scale Original printed at A1 All dimensions to be checked on site
FCBS Project No. 2141-2	