


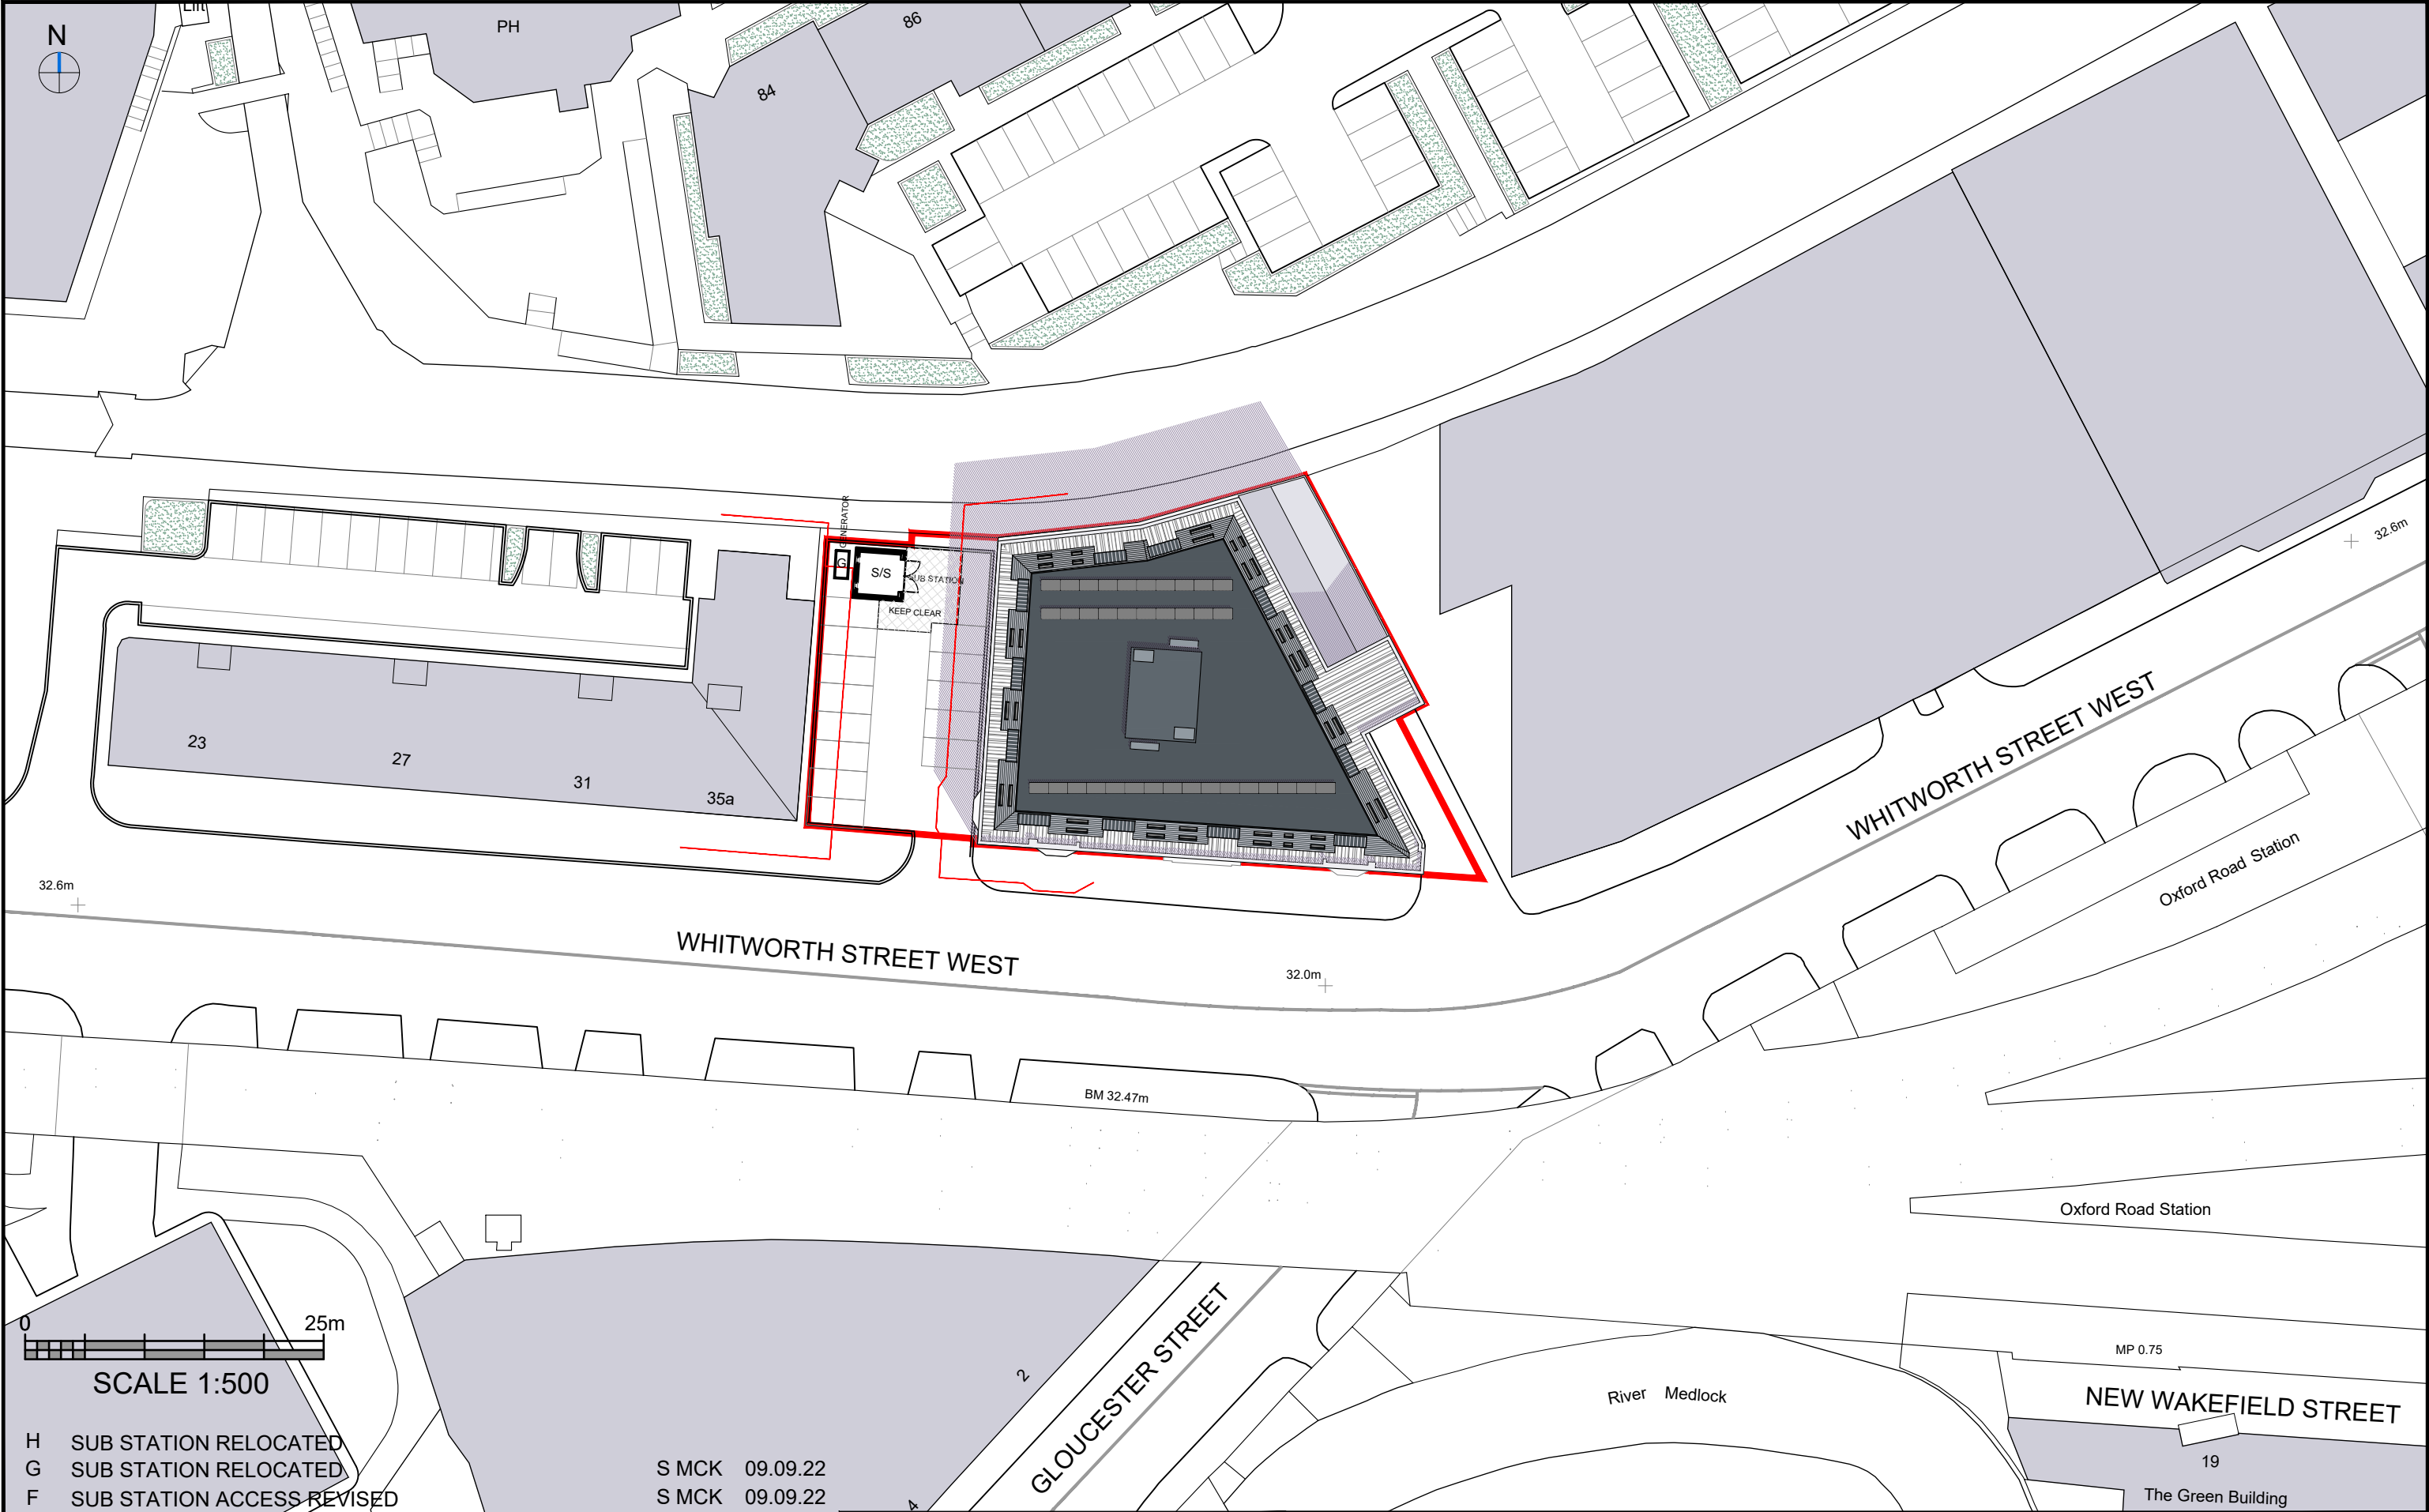

H	SUB STATION RELOCATED	S MCK	09.09.22
G	SUB STATION RELOCATED	S MCK	09.09.22
F	SUB STATION ACCESS REVISED	S MCK	09.09.22
E	SUB STATION ACCESS REVISED	S MCK	28.06.22
D	LAYOUT REVISED TO 3.0M FROM BUILDINGS	S MCK	12.05.22
C	GENERATOR RELOCATED	S MCK	28.04.22
B	GENERATOR ADDED	S MCK	28.04.22
A	FIRST ISSUE	S MCK	27.04.22
REV	DESCRIPTION	BY	DATE



HOWARD & SEDDON A.R.I.B.A.
CHARTERED ARCHITECTS
64 WASHWAY ROAD
SALE, CHESHIRE, M33 7RE
TEL NO. 0161 - 973 8296
FAX NO. 0161 - 962 3485
E-MAIL : ADMIN@HOWARDANDEDSON.CO.UK

PROJECT
PROPOSED DEVELOPMENT
BARCLAY HOUSE
WHITWORTH ST. WEST, MANCHESTER
CLIENT
MR K FAN

TITLE
PROPOSED SITE PLAN
SUB STATION

DRAWN S.MCK	DRG No. 12,982
DATE 27.04.22	M21
SCALE 1:500	AMENDMENT H