




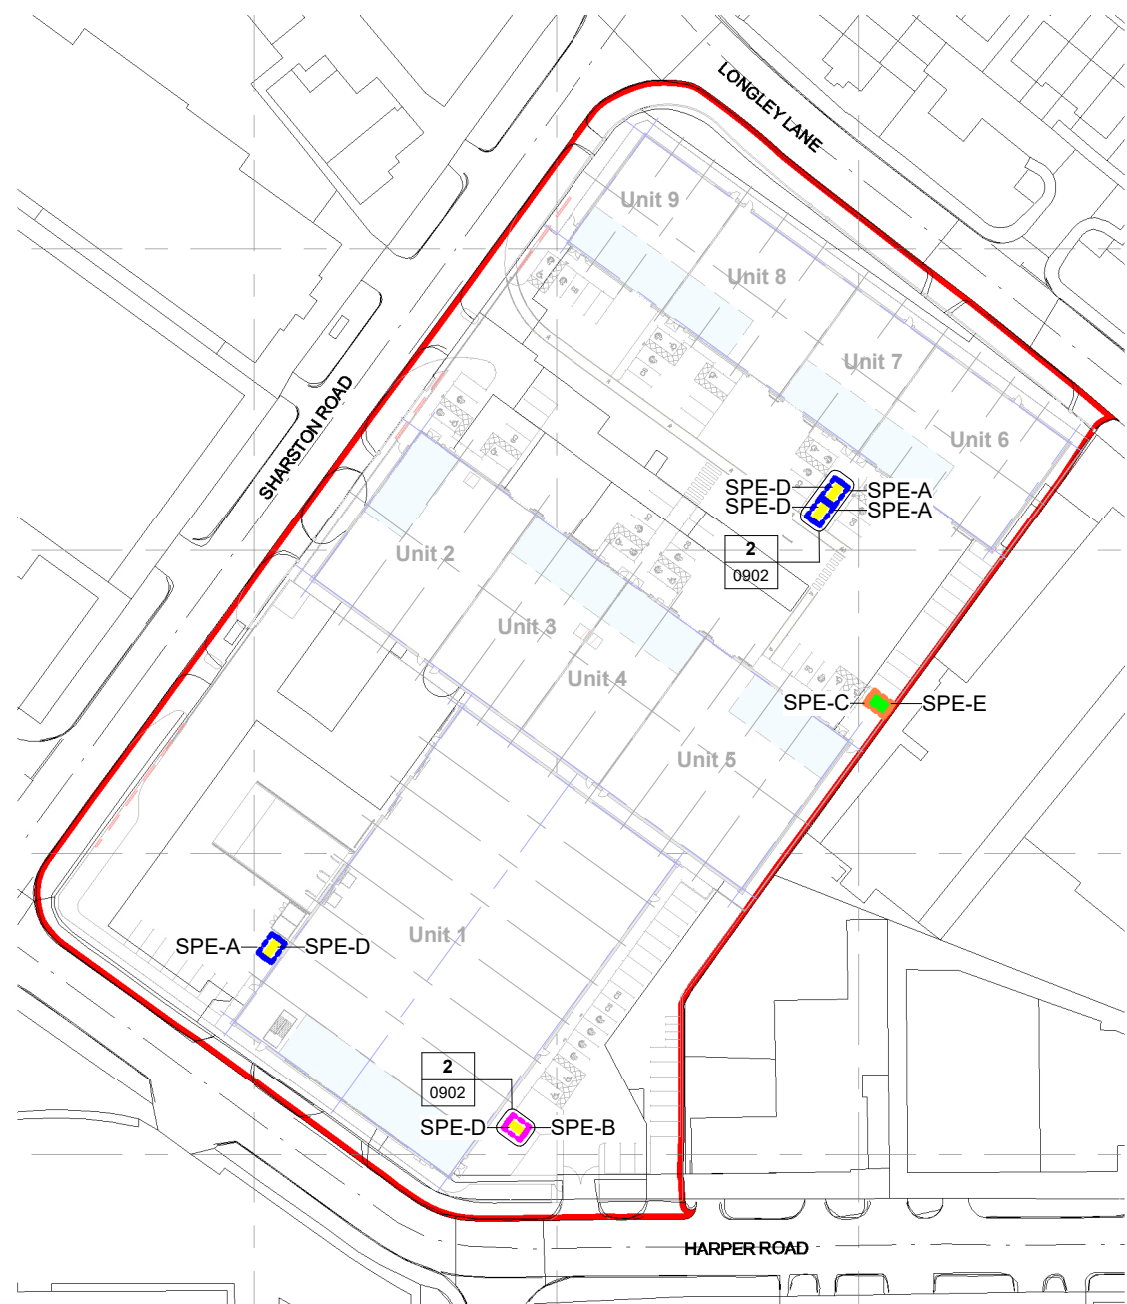

1 09-XX_Bicycle Parking Location Plan Copy 1
1 : 1250

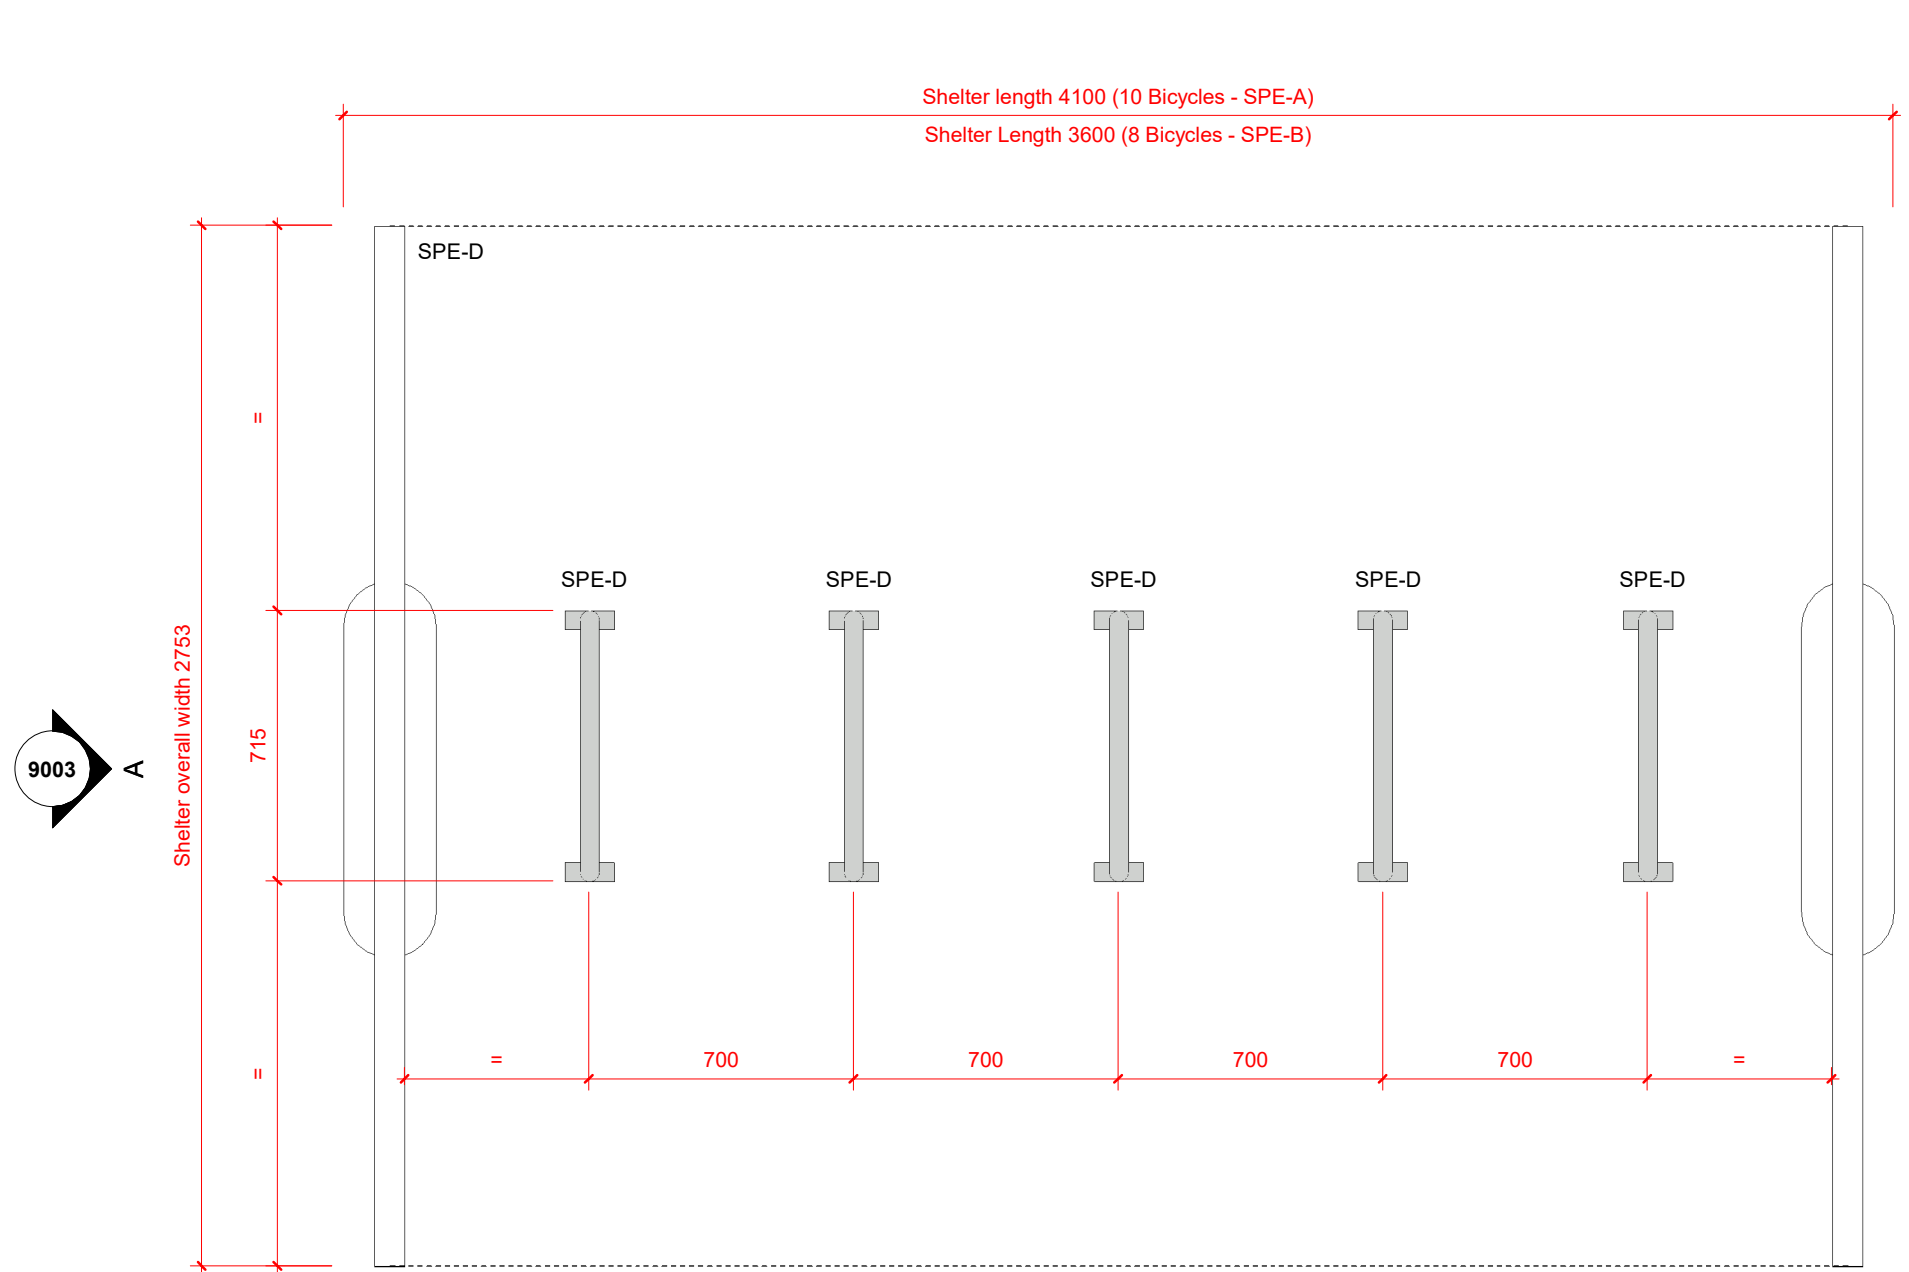

2 09-XX_SPE-A / SPE-B Typical Plan Copy 1
1 : 20

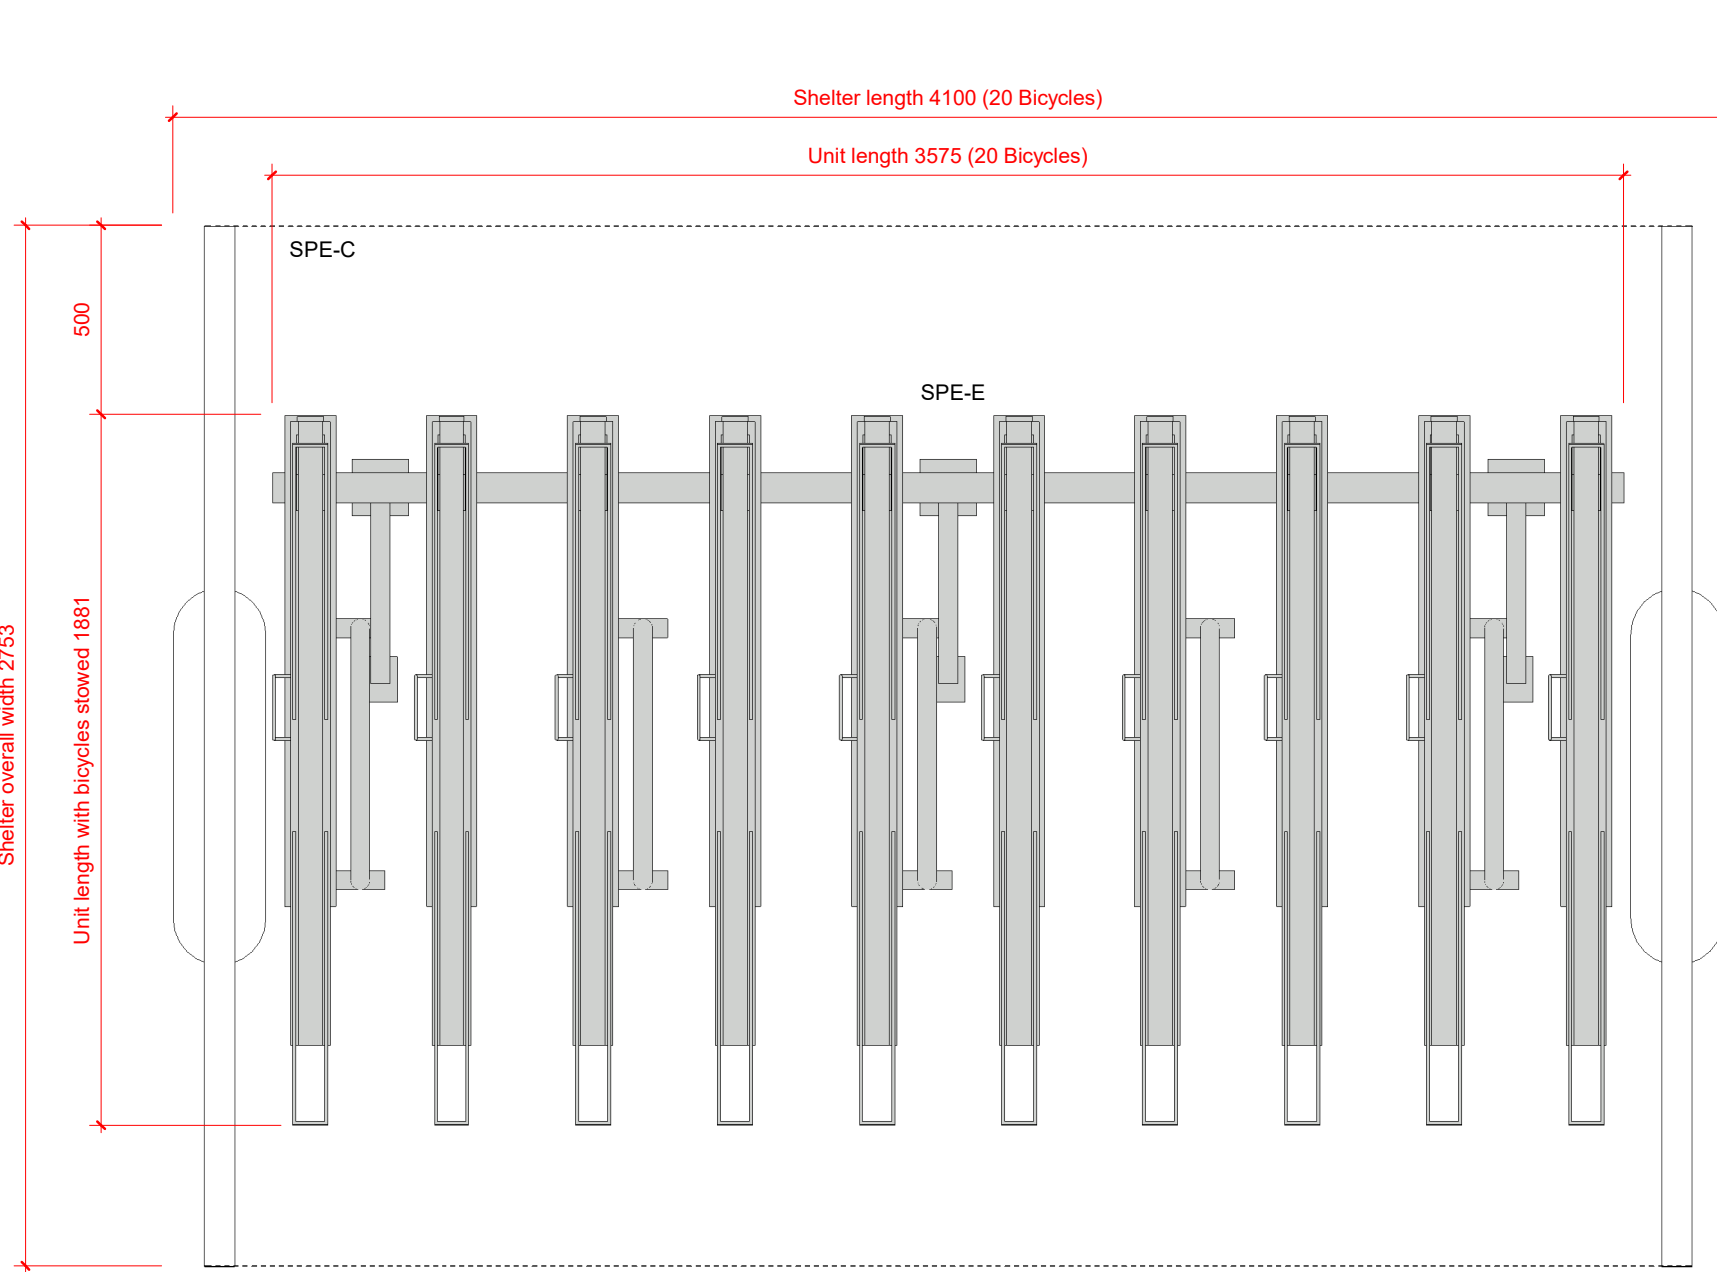

3 09-XX_SPE-C Typical Plan Copy 1
1 : 20

General Notes:

This drawing is the property of Fletcher-Rae (UK) Limited and copyright is reserved by them. The drawing is not to be copied, reproduced or re-distributed either in whole or in part without the prior written consent of Fletcher-Rae (UK) Limited.

The originator shall have no responsibility for any liability, loss, cost, damage or expense arising from or relating to any use of this document other than for its intended purpose on this project.

This drawing shall be read in conjunction with all other relevant drawings, specifications and associated documentation. Any discrepancies, errors or omissions are to be reported to the originator before proceeding with work.

All dimensions are to be checked on site by the contractor prior to proceeding with any work. This drawing shall not be scaled to ascertain any dimensions but to agreed dimensions only.


DISCLAIMER
When this drawing is issued in CAD, it is an uncontrolled version issued for information only, to enable the recipient to prepare their own documents/ drawings for which they are solely responsible.

SOFTWARE INTEROPERABILITY
Fletcher-Rae (UK) Limited prepared this drawing using Autodesk REVIT.


Fletcher-Rae (UK) Limited does not accept liability for any loss or degradation of any information held in the drawing resulting from the translation from the original file format to any other file format or from the recipients reading of it in any other programme.

09-XX_Bicycle Shelter Schedule		
Type Mark	Type Comments	Count
SPE-A	Manufacturer: Broxap Street Furniture Product Reference: BXMW/AP - Apollo Cycle Shelter. Length / Cycle Capacity: 4100mm / 10 Bicycles Frame Colour/Finish: RAL9005 (Jet Black) Roof Covering Finish/Colour: 5mm ClearView PETg UV roof cladding	3
SPE-B	Manufacturer: Broxap Street Furniture Product Reference: BXMW/AP - Apollo Cycle Shelter. Length / Cycle Capacity: 3600mm / 8 Bicycles Frame Colour/Finish: RAL9005 (Jet Black) Roof Covering Finish/Colour: 5mm ClearView PETg UV roof cladding	1
SPE-C	Manufacturer: Broxap Street Furniture Product Reference: BXMW/AP/TWO-TIER - Apollo Two Tier Cycle Shelter. Length / Cycle Capacity: 4100mm / 20 Bicycles Frame Colour/Finish: RAL9005 (Jet Black) Roof Covering Finish/Colour: 4mm ClearView PETg UV roof cladding	1


09-XX_Bicycle Parking Schedule			
Type Mark	Type Comments	Count	No. of Bicycles
SPE-D	Manufacturer: Broxap Street Furniture Product Reference: BXMW/GS/Sheffield-Stand Length / Cycle Capacity: 715mm / 2 Bicycles (1 either side) Frame Colour/Finish: Galvanised Only	19	38
SPE-E	Manufacturer: Broxap Street Furniture Product Reference: BXMW/ECO-2Tier - Eco-2-Tier Cycle Rack (Manual Lift) Length / Cycle Capacity: 3575mm / 20 Bicycles Frame Colour/Finish: Galvanised Only	1	20

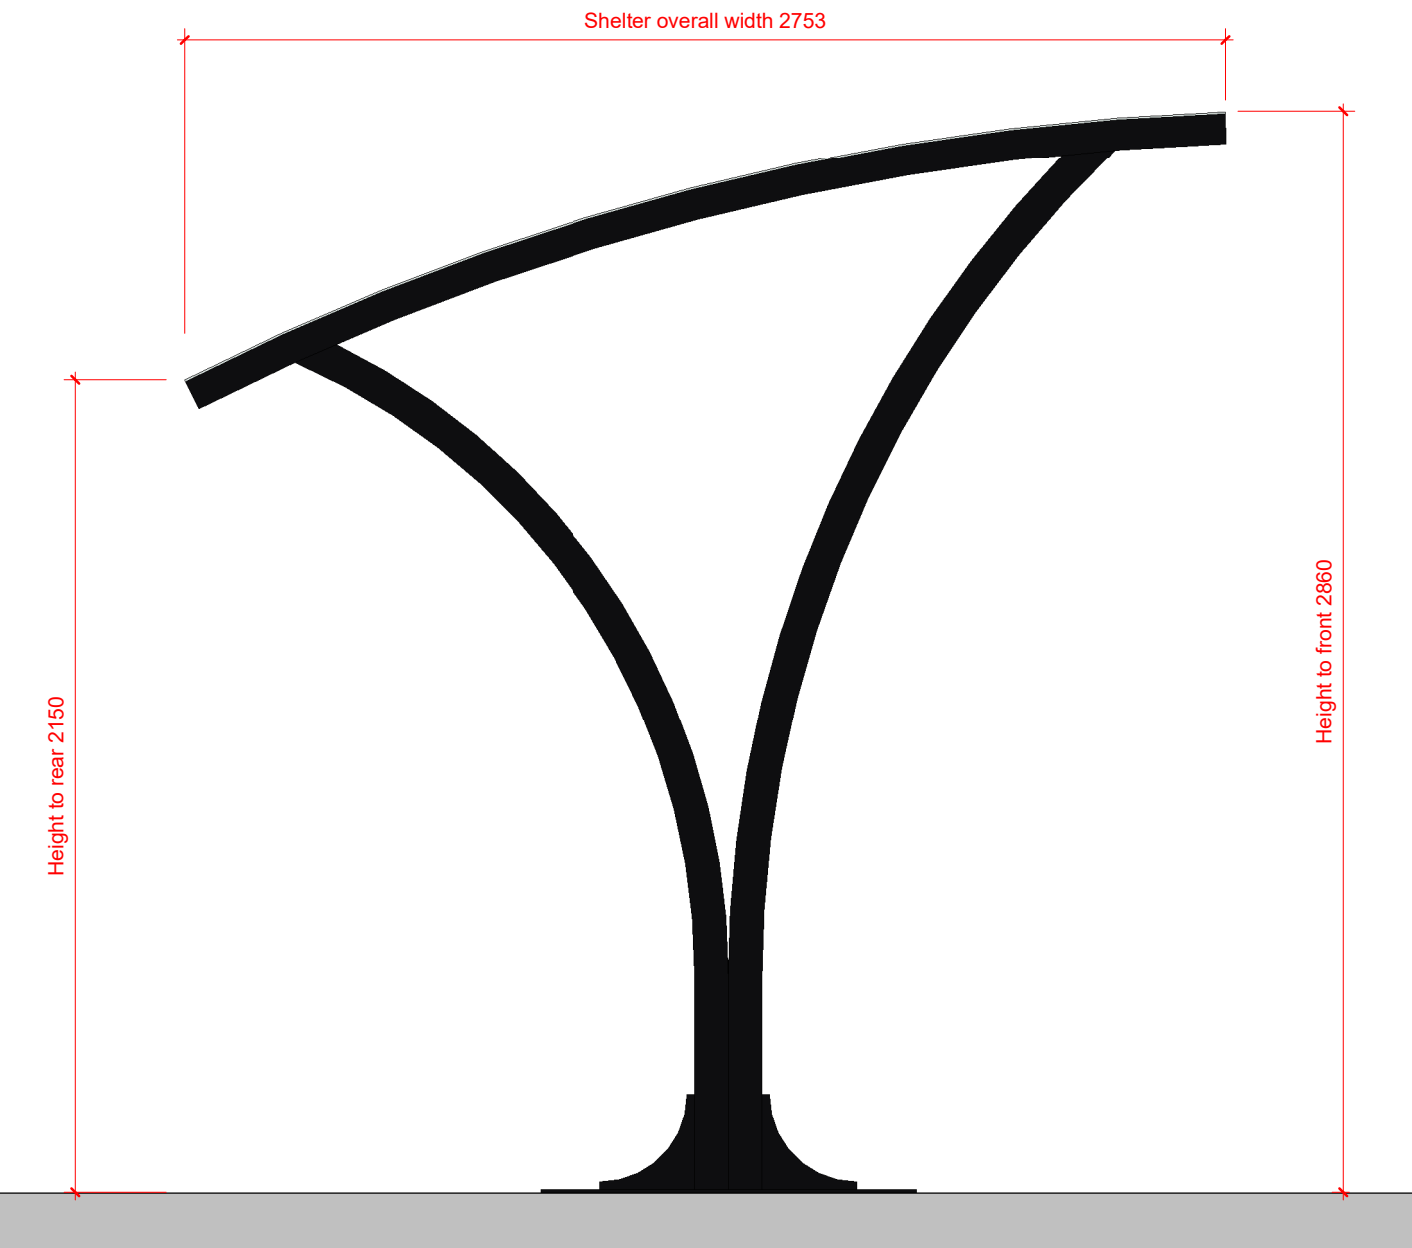


A 09-XX_SPE-A / SPE-B Typical Side Elevation Copy 1
1 : 20

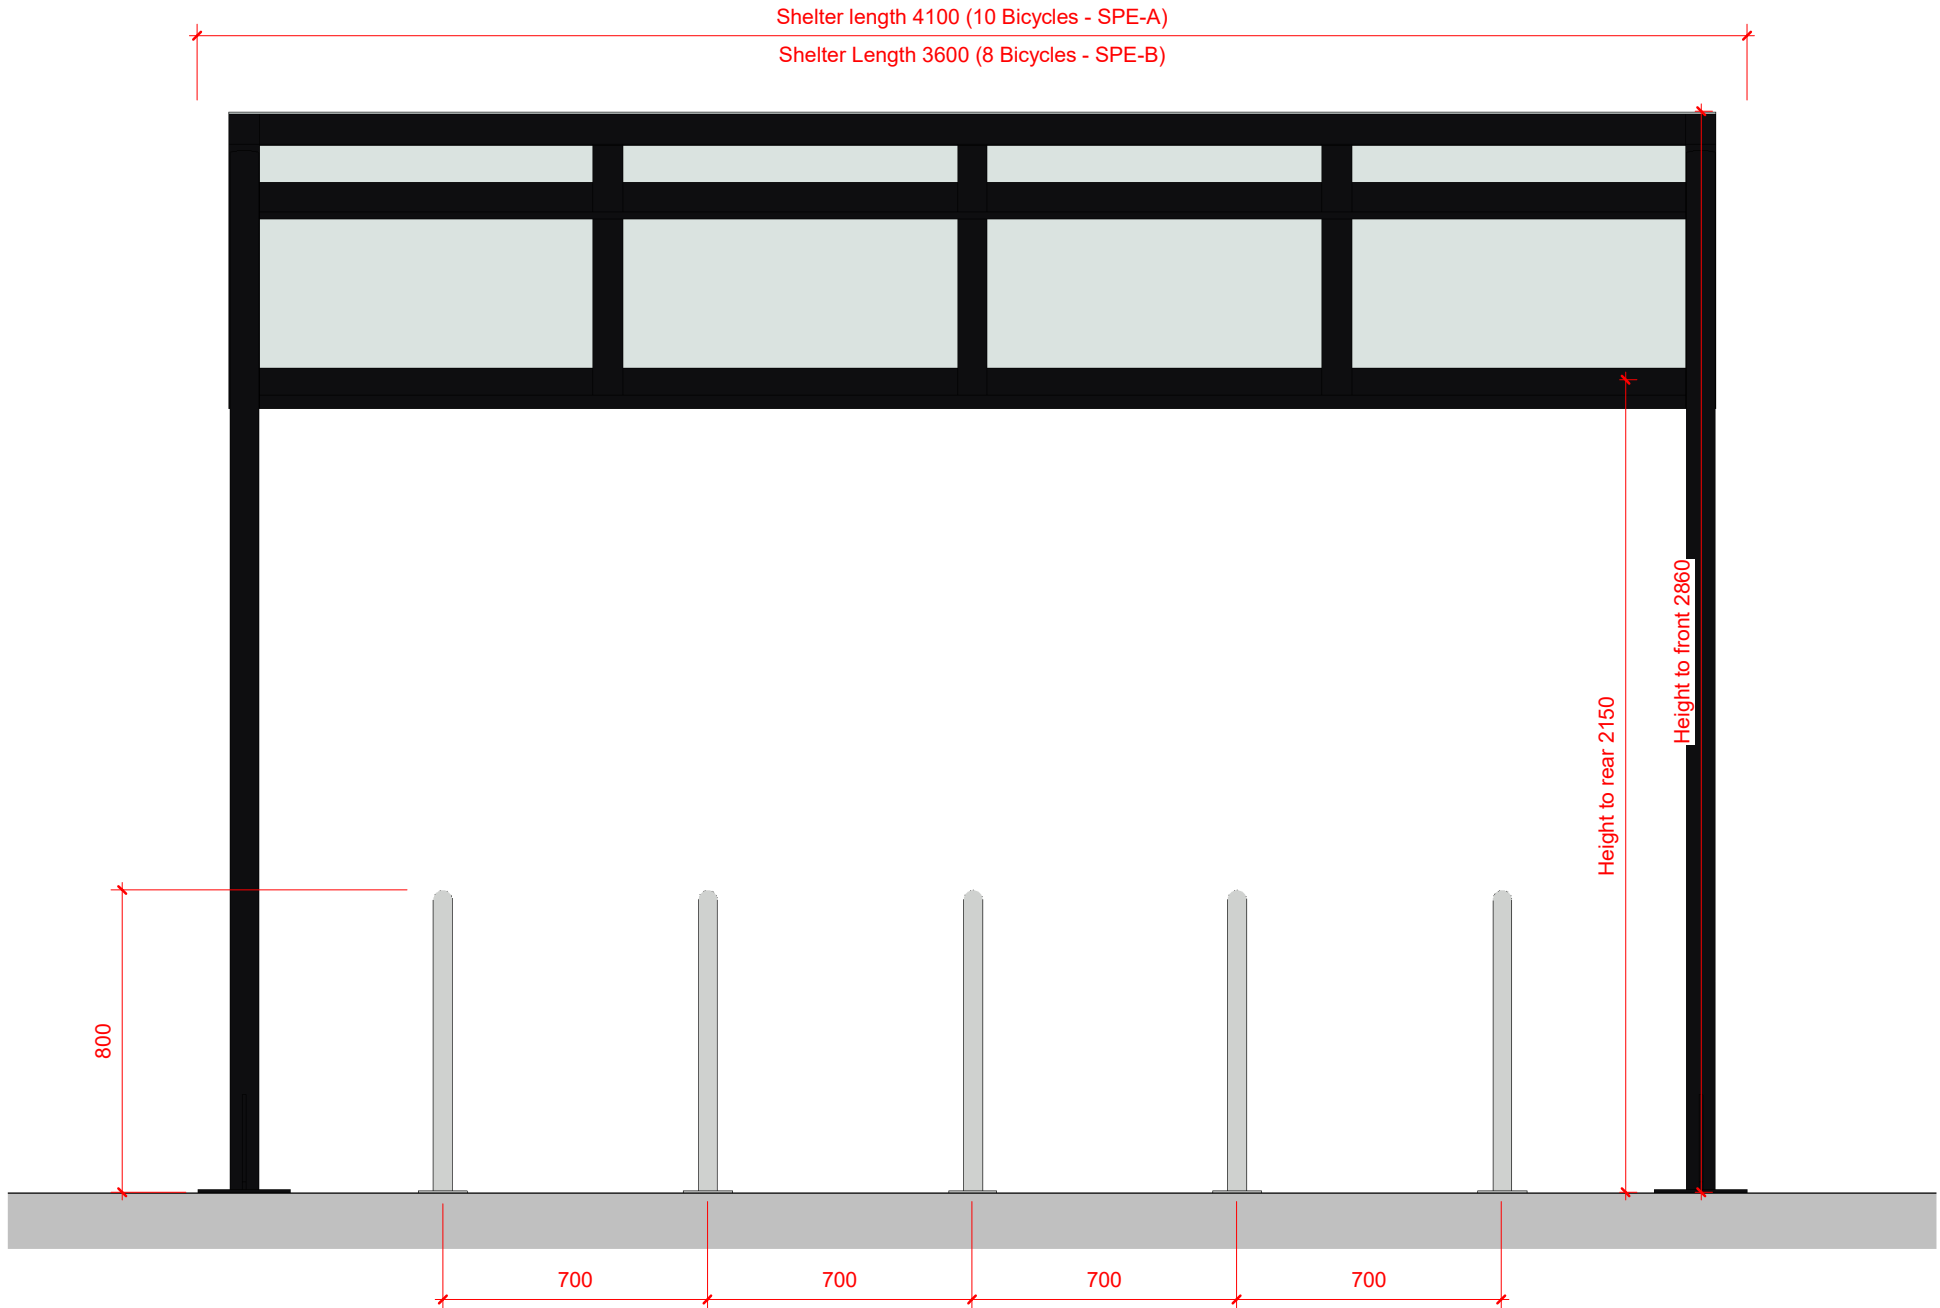


B 09-XX_SPE-A / SPE-B Typical Front Elevation Copy 1
1 : 20

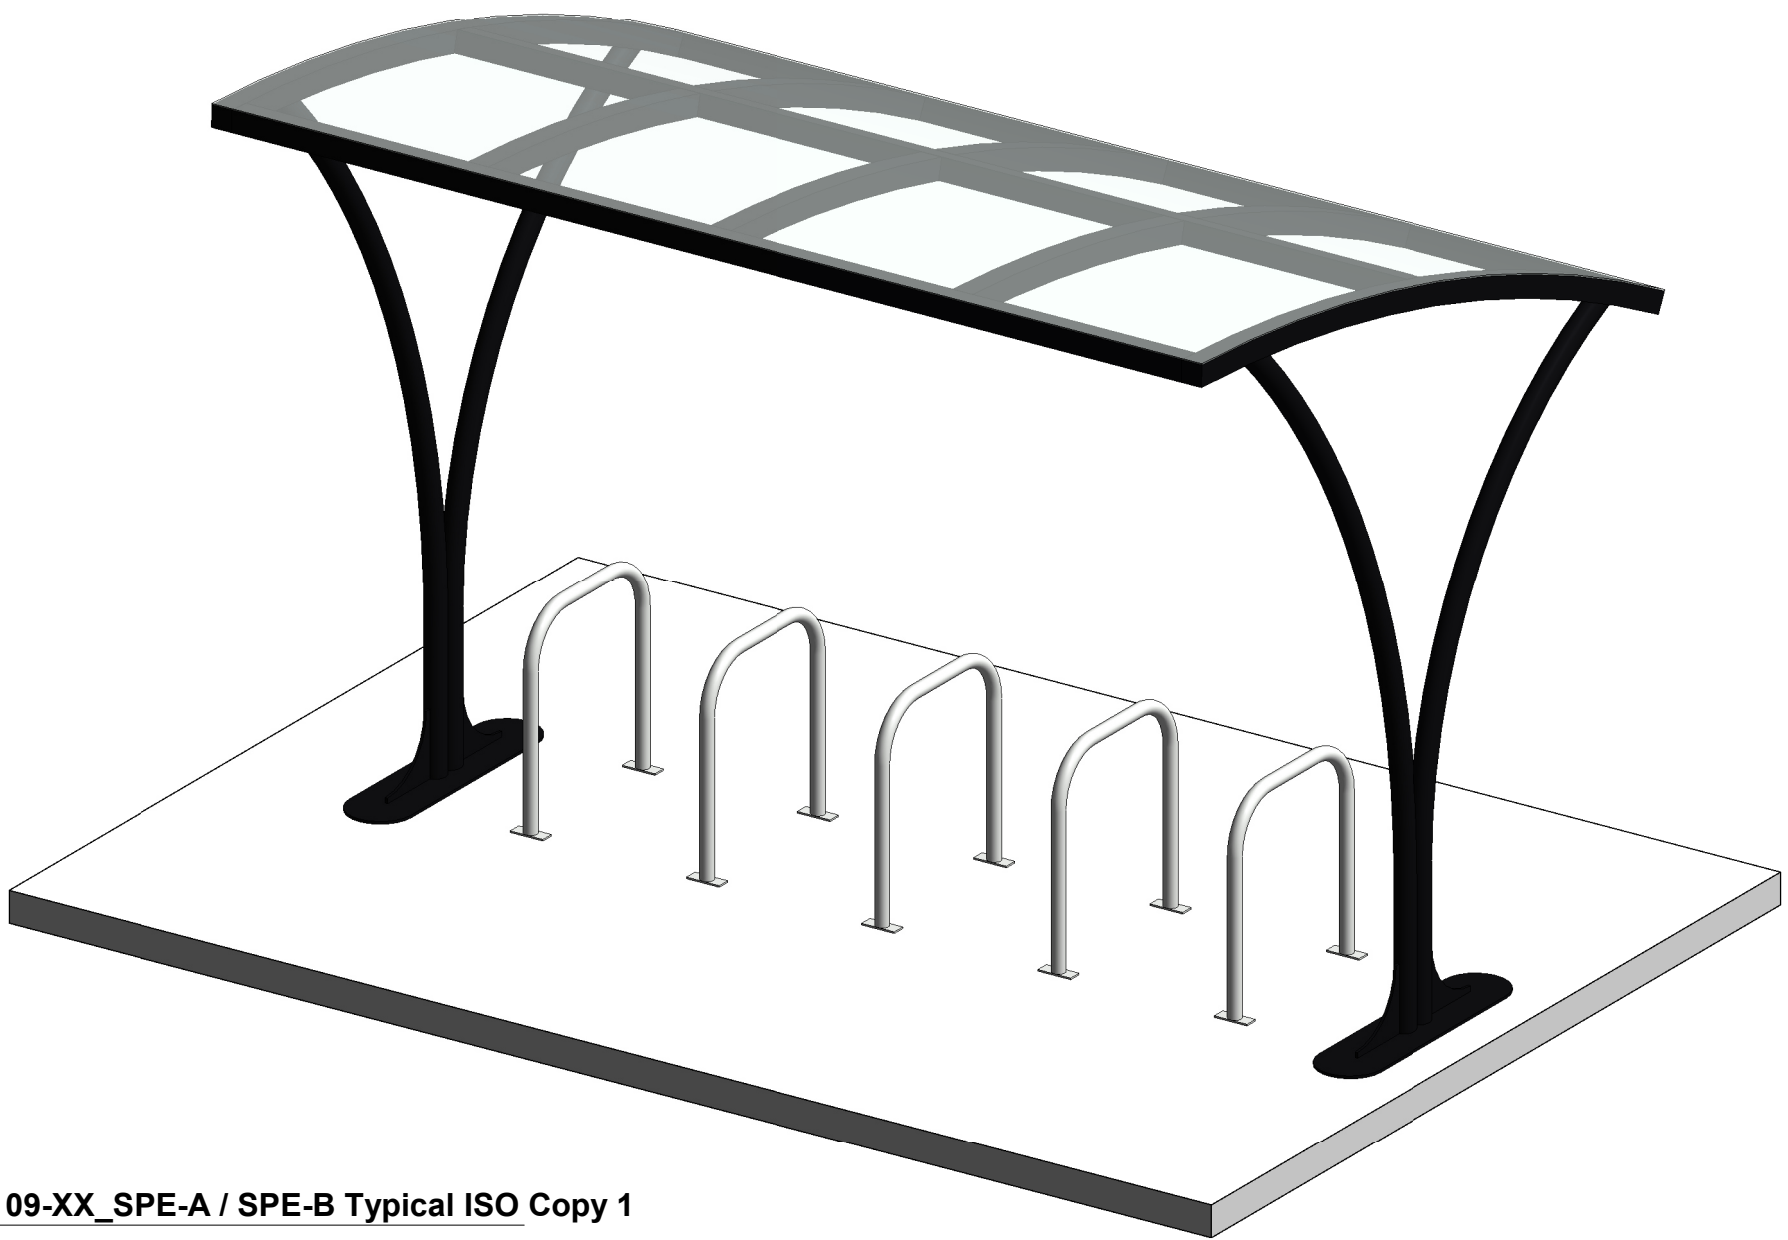


09-XX_SPE-A / SPE-B Typical ISO Copy 1

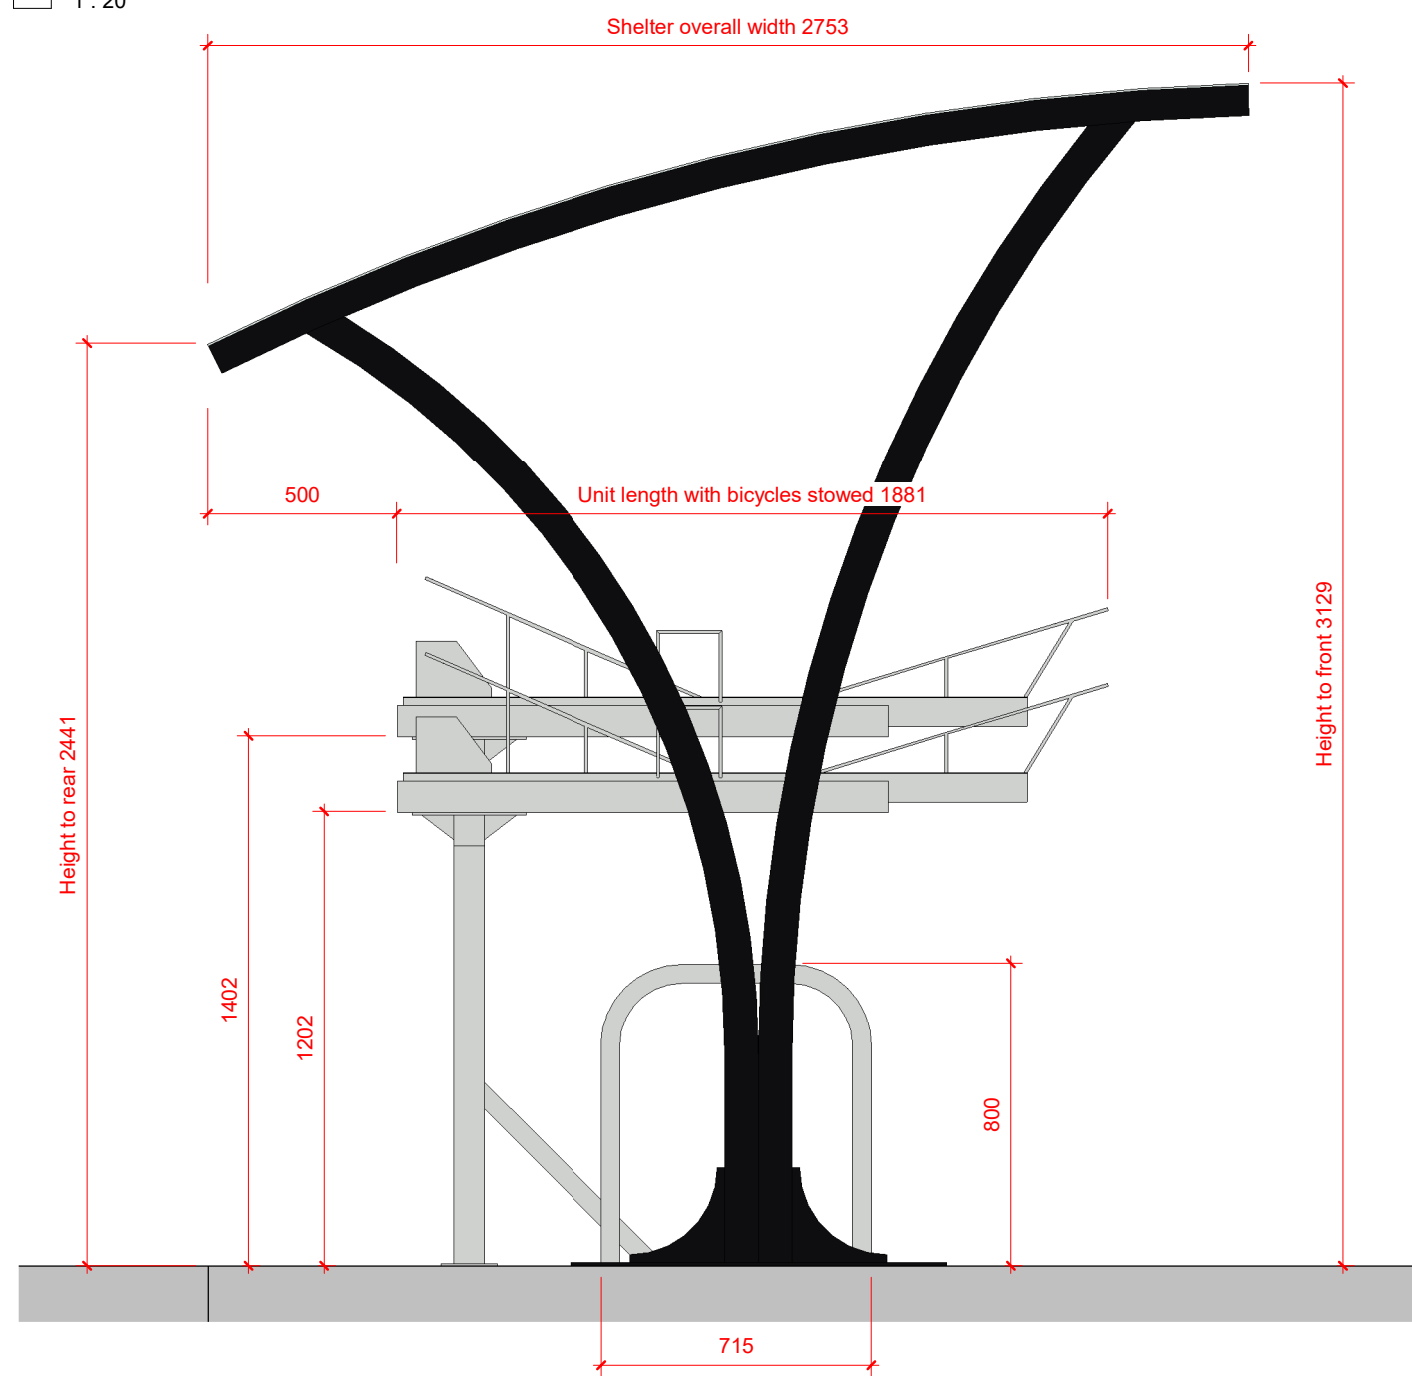

C 09-XX_SPE-C Typical Side Elevation Copy 1
1 : 20

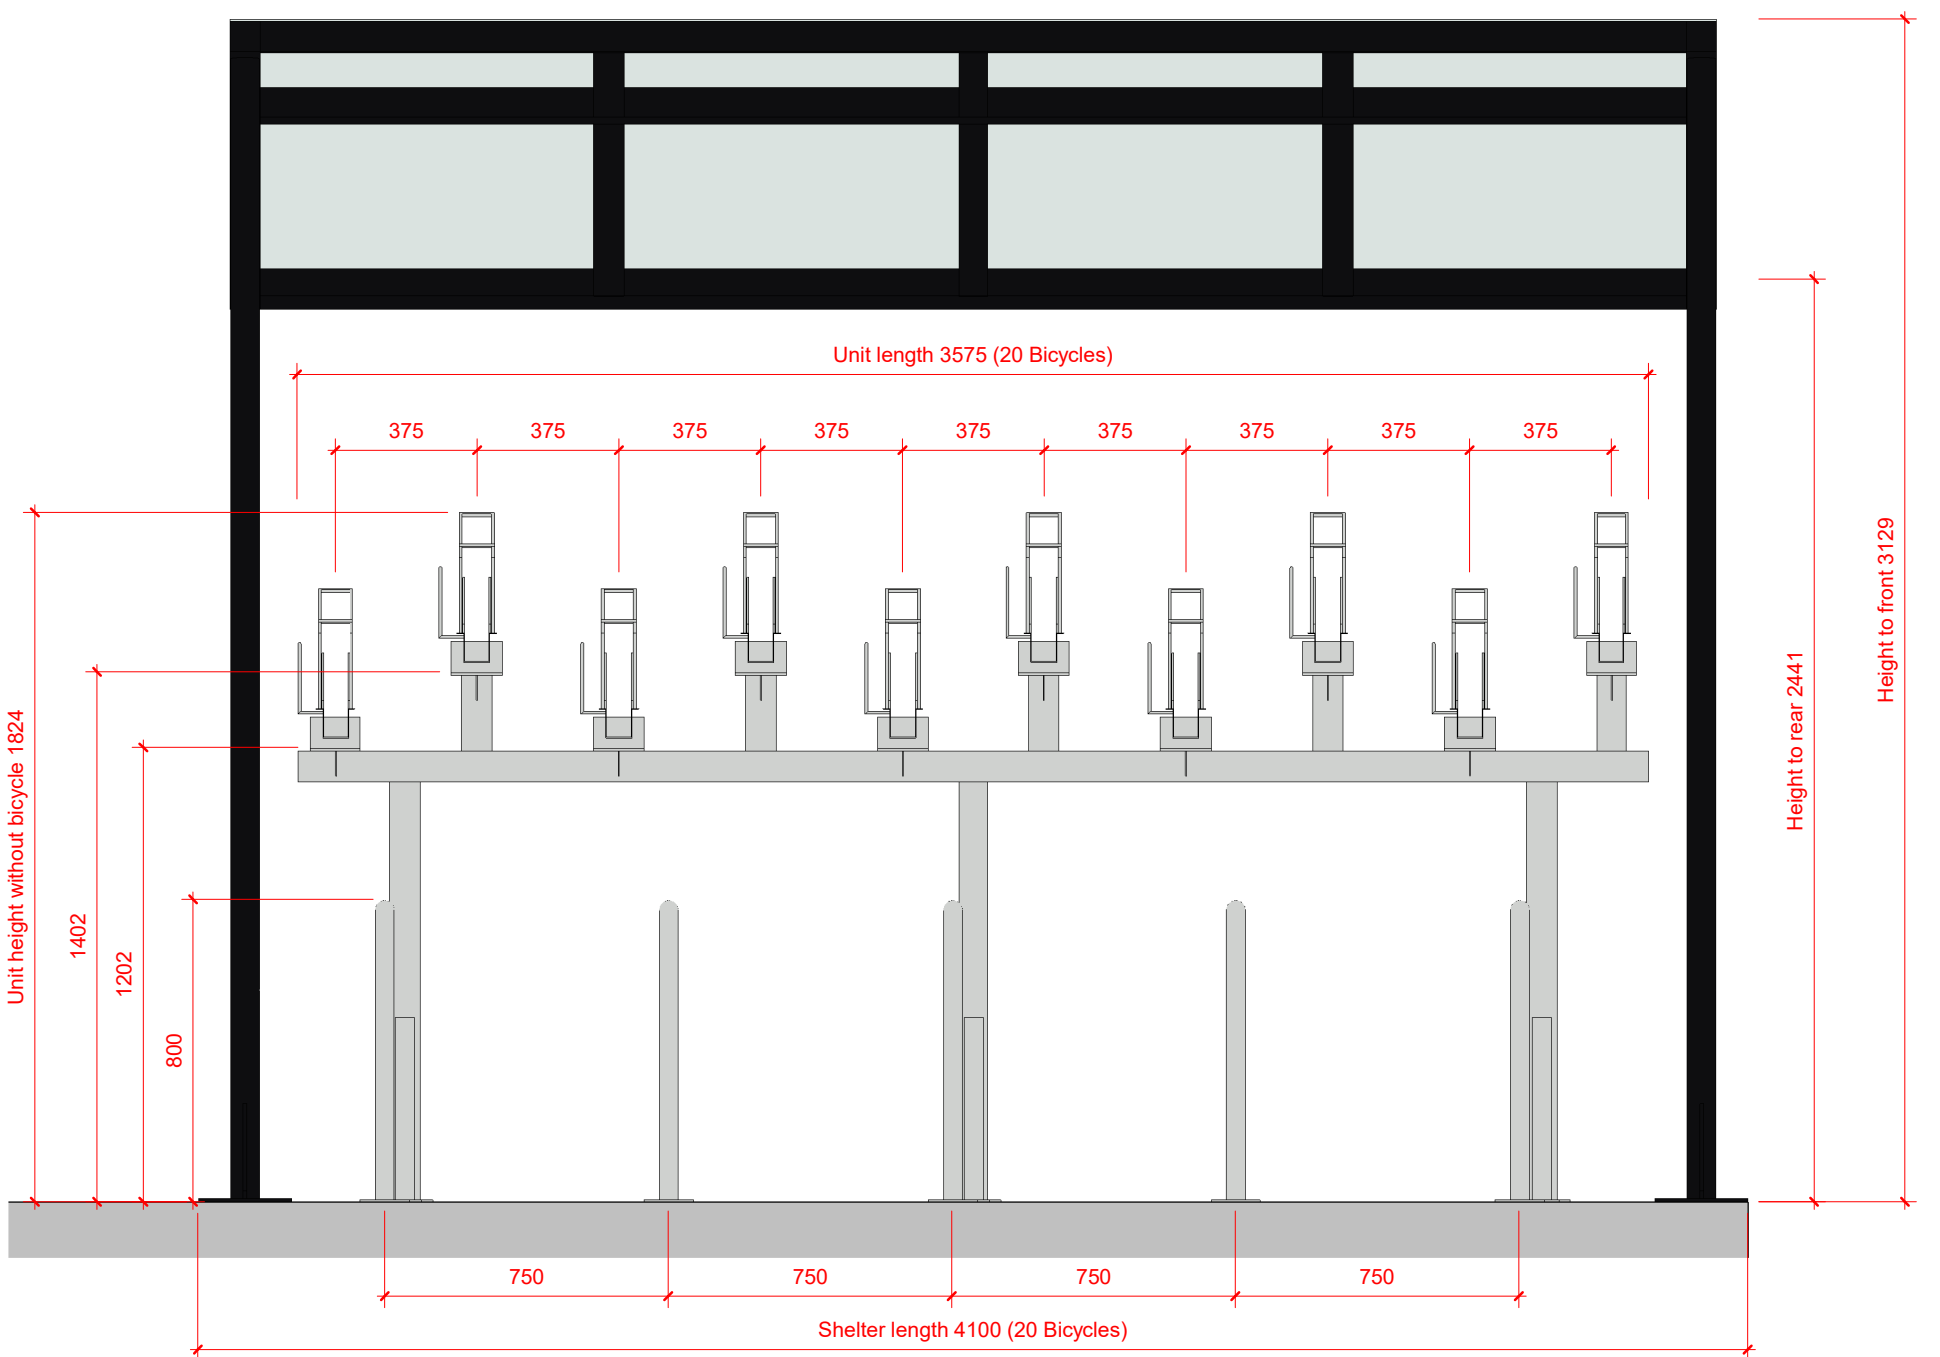

D 09-XX_SPE-C Typical Front Elevation Copy 1
1 : 20

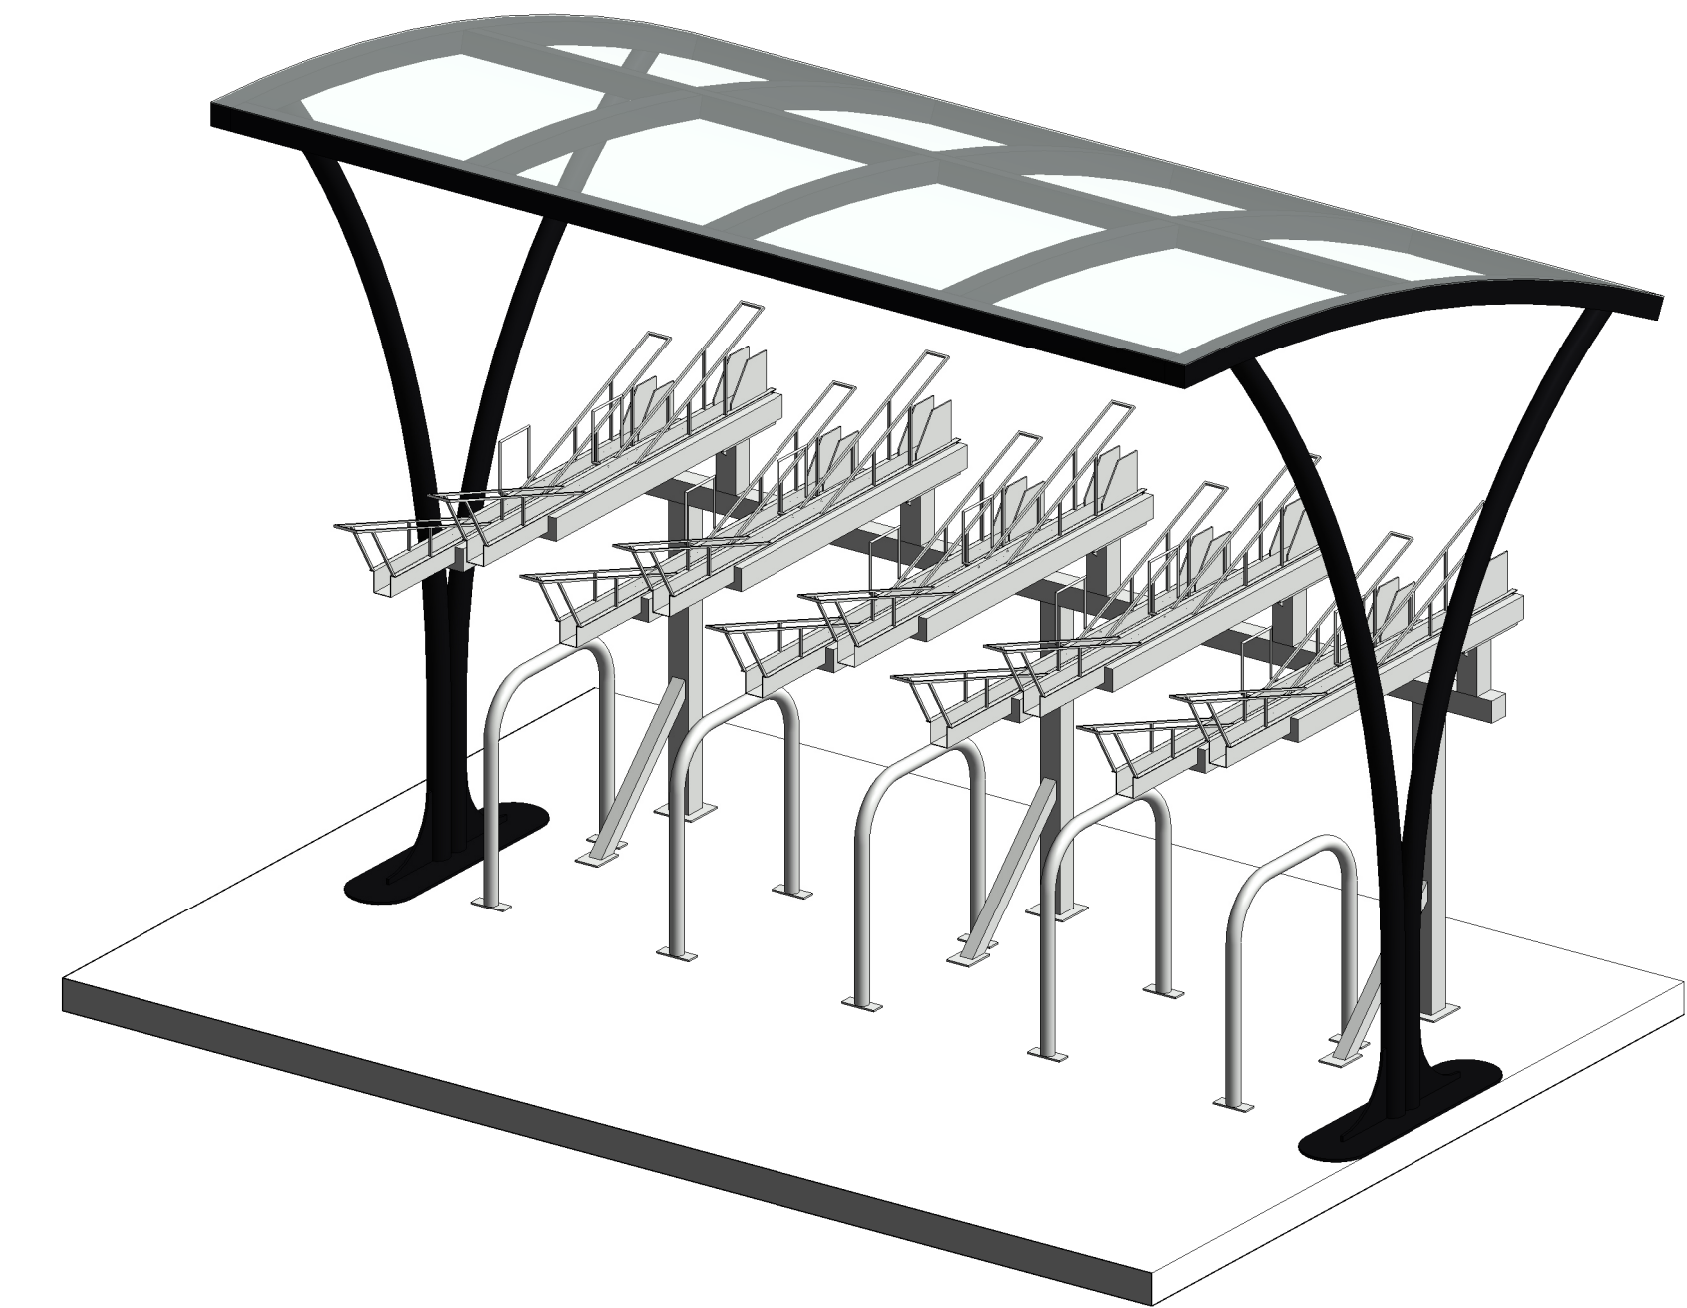

09-XX_SPE-C Typical ISO Copy 1

P02 Issued in support of full Planning Application AD 19.11.25 BB

P01 Issued in support of full Planning Application PM 30.07.25 BB

Rev Revision Details Drawn Date Chkd

Project No: **25006**
Suitability: **A**
Status: **APPROVED FOR STAGE 3 Planning**

Client:
Kier Sharston Ltd

Project:
**Sharston Industrial Estate
Sharston Road,
Wythenshawe,
Manchester**

Sheet Name:
Proposed Cycle Provision

Drawing No: **25006-HFR-AV-XX-DR-A-9003** Rev. **P02**
Drawn By: **PM** Scale: **As indicated @ A1**
Created:

HORIZON
fletcher | rae

Level 12, Tower 12, 18-22 Bridge Street, Manchester, M3 3BZ
t +44 (0) 161 242 1140
w www.fletcher-rae.com
e info@fletcher-rae.com