


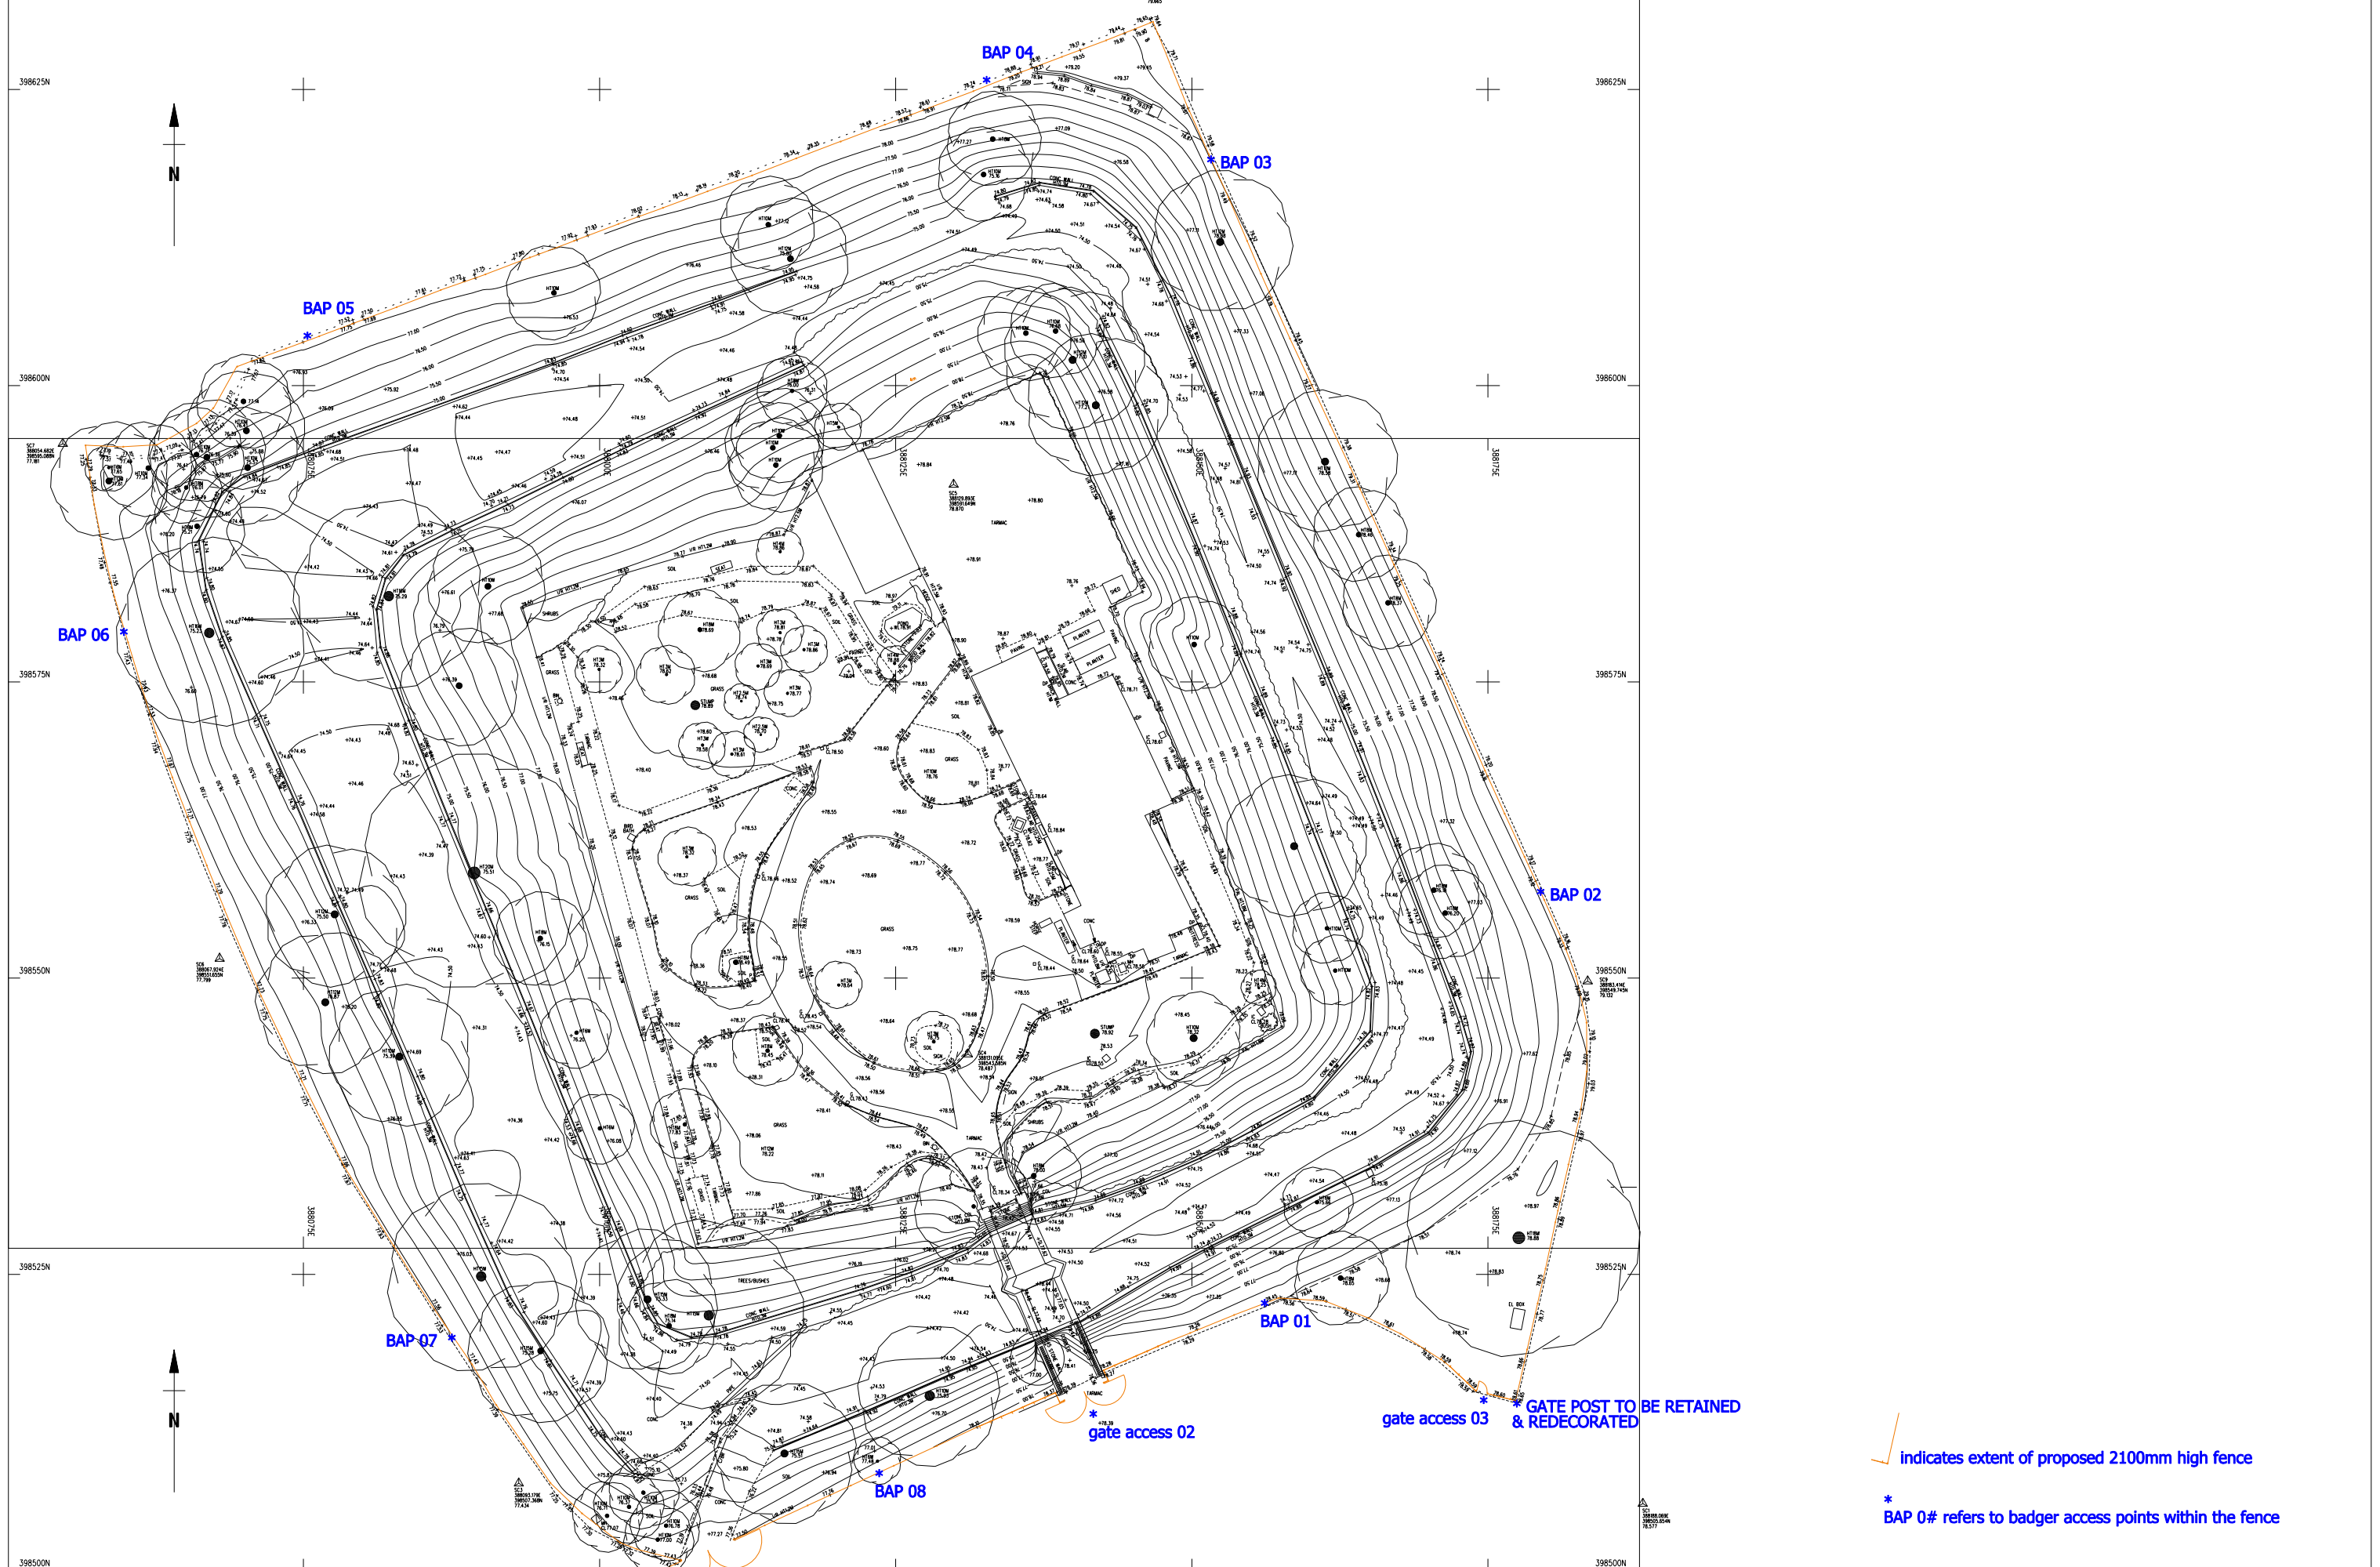

In this drawing - use figured dimensions only.
Drawing is the copyright of BB Heritage Studio Ltd and
produced in any form without prior written consent.
This does not impart any real or implied copyright licence.

revision / description
FIRST ISSUE

date
05.11.25

address
director
phone
company #
web
email

Fox Corner, Fox Hill Drive, Stalybridge, SK15 2RP
Bernadette Bone ARB RIBACA GradDiplConsAA
07813 076325
8862139
www.bbheritagestudio.com
info@bbheritagestudio.com

project
client
job no.
drawing title
drawing no.
drawing scale

Clayton Hall: Fencing Works
FoCP & MCC
0224
Proposed Site Plan
0224-al(05)221 revision -
1:500



indicates extent of proposed 2100mm high fence

*
BAP 0# refers to badger access points within the fence

gate access 02
gate access 03
* GATE POST TO BE RETAINED
& REDECORATED