


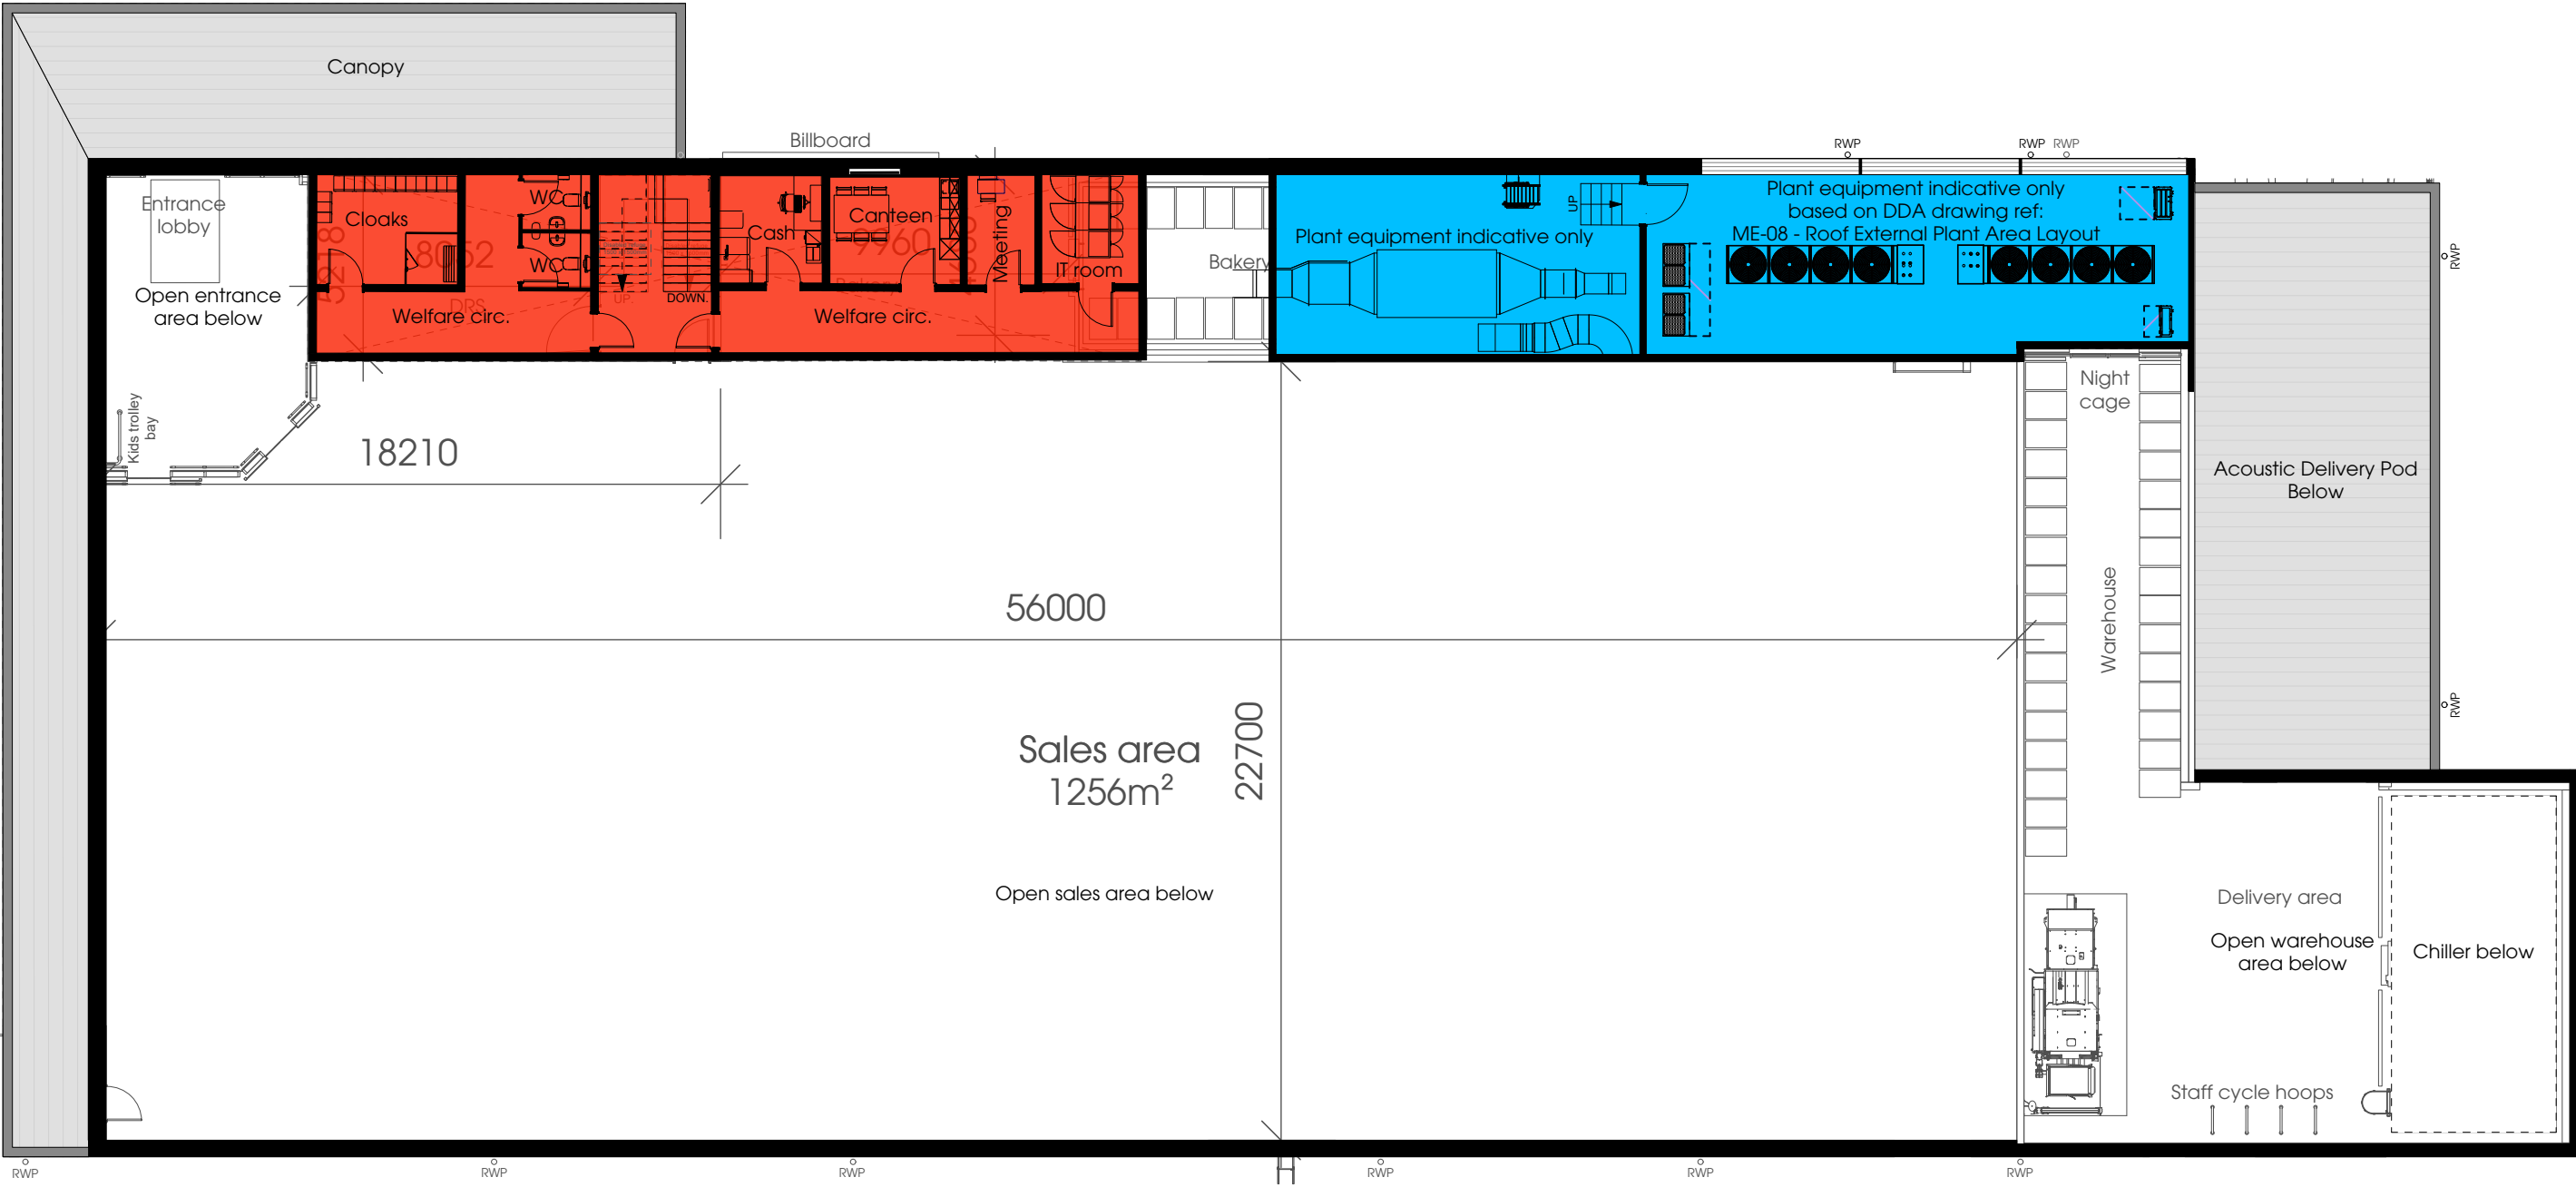

| ADAPTED STORE SCHEDULE OF AREAS               |         |        |
|-----------------------------------------------|---------|--------|
|                                               | GF      | FF     |
| <div></div> SALES                             | 1256 m² | N/A    |
| <div></div> WAREHOUSE                         | 449 m²  | 139 m² |
| <div></div> ANCILLARY                         | 139 m²  | 125 m² |
| TOTAL                                         | 1844 m² | 264 m² |
| TOTAL GROSS INTERNAL AREA 2,108 m²            |         |        |
| GEA (EX. CANOPY) 1,921 m²                     |         |        |
| GEA (INC. CANOPY) 2,074 m²                    |         |        |
| GEA (INC. CANOPY + DELIVERY SHELTER) 2,197 m² |         |        |

INDICATIVE PLANT LAYOUT BASED ON DDA REF: ME-08 - Roof External Plant Area Layout  
ADAPTED BASED ON LIDL VISIO STOCK LAYOUT DRAWING REF: 2594 RUSHOLME NEXT LEVEL 15\_05\_24

THIS DRAWING IS COPYRIGHT, AND REMAINS THE PROPERTY OF HTC ARCHITECTS. IT MUST NOT BE REPRODUCED, USED, DISCLOSED OR TRANSMITTED TO THIRD PARTIES IN ANY FORM, IN WHOLE OR IN PART, WITHOUT PRIOR WRITTEN PERMISSION.

DO NOT SCALE!  
ALL DIMENSIONS SHOULD BE CHECKED ON SITE BEFORE WORK COMMENCES

| Rev. | Date       | Description   | Drawn |
|------|------------|---|-------|
| G    | 02/12/2025 | Updated areas schedule   | JBH   |
| F    | 31/10/2025 | Drawing updated to reflect new building layout as per HTC drawing F414                                                                                       | KH    |
| E    | 07/08/2025 | Reverted to previous store and welfare design (revC)   | JBH   |
| D    | 07/08/2025 | Modified stairs to remove future space for platform lift core per client request, adjusted FF welfare lobby/corridor size to suit and updated areas schedule | JBH   |

|                         |  |
|-------------------------|--|
| client                  |  |
| <div></div> Lidl GB Ltd |  |

|               |                           |
|---------------|---------------------------|
| project       | Wilmslow Rd, Rusholme     |
| drawing title | Proposed First Floor Plan |

|         |                |
|---------|----------------|
| date    | August 2024    |
| status  | Planning       |
| scale   | 1:200 @ A3     |
| drawn   | JBH checked MH |
| job no. | 2594           |
| dwg no. | P101           |
| rev.    | G              |

|   |  |
|---|--|
| htcarchitects   |  |
| York Place Studio<br>8 Britannia Street<br>Leeds<br>LS1 2DZ<br>T: (0113) 244 3457<br>W: www.htcarchitects.co.uk<br>E: info@htcarchitects.co.uk |  |