





Amendment		Date
P01	Planning issue	24.11.2025

ELEVATION KEY

1a Brickwork standard coursing	3a PPC Alu double-leaf glazed door	4a PPC Alu Spandrel Micro-louvers
1b Brickwork cross-pattern coursing	3b PPC Alu single-leaf glazed door	4b PPC Alu Spandrel Solid
1c Brickwork horizontal banded coursing	3c PPC Alu single-leaf glazed door with glazed fixed side panel	5 PPC Alu Balustrade
1d Masonry panel - coloured and profiled	3d PPC Alu double-leaf solid door	6 Stainless Steel Signage
2a PPC Alu window fixed (transparent)	3e PPC Alu single-leaf solid door	7 PPC Alu Panel - Profiled
2b PPC Alu window fixed (opaque)	3f PPC Alu door with louvers	8 PPC Alu Erectable Guarding
2c PPC Alu window single-opener (side)		9 Roof plant
2d PPC Alu window single-opener (top)		10 Lift over-run

Note:
This drawing is to be read in conjunction with all other project information by the architect and consultants. Any drawn reference to existing information contained in this drawing has been created directly from third party survey information. This information is contained and issued in good faith with Feilden Clegg Bradley Studios LLP not held responsible for any inaccuracies identified. The architect is to be notified immediately if any inaccuracies are found.

 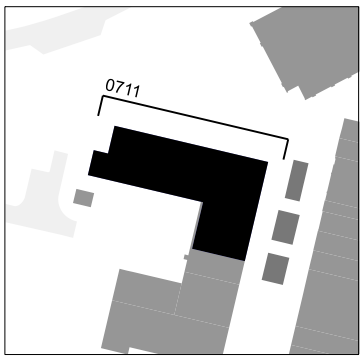

FeildenCleggBradleyStudios
LLP

Bath Brewery
Toll Bridge Road
Bath
BA1 7DE

t 01225 852545
e bath@fcbstudios.com

Job/Drawing No
18702-FCB- AB-ZZ-D-A-0711
Amendment
P01

WYTHENSHAW TOWN CENTRE
C2 THE BIRTLES
Scale 1:100 @A1
Date 24.11.2025
Drawn FCBS-MCR
Check KM/PM

PROPOSED ELEVATION:
APARTMENT BLOCK - NORTH
Do not scale Original printed at A1 All dimensions to be checked on site
FCBS Project No. 2141-2