

NOTES

DO NOT SCALE FROM THIS DRAWING.  
ALL DIMENSIONS TO BE CHECKED ON SITE.  
(DRAWINGS MAYBE SCALED FOR LOCAL AUTHORITY & PLANNING PURPOSE ONLY)  
COPYRIGHT PROTECTED.

ORIGINAL A1

FOR PLANNING  
DO NOT USE FOR CONSTRUCTION

CONSULTANT REFERENCES IN DRAWING:

STRUCTURAL - REF/REVISION

GENERAL NOTES:

THE CONTRACTOR IS NOT TO SCALE FROM THIS DRAWING BUT FOLLOW THE WRITTEN FINISHED DIMENSIONS. ANY DISCREPANCIES BETWEEN THE DRAWING AND THE OTHER CONTRACT DOCUMENTS OR ANY DISCREPANCIES WITHIN A DRAWING OR BETWEEN DRAWINGS MUST BE REPORTED IMMEDIATELY TO THE ARCHITECT.

THE CONTRACTOR IS TO INSPECT THE SITE PRIOR TO TENDER AND IS RESPONSIBLE FOR STRIPPING OUT IN ACCORDANCE WITH THE DRAWINGS ENSURING THAT THE WORK IS UNDERTAKEN SAFELY.

THE CONTRACTOR WILL BE RESPONSIBLE FOR THE SETTING OUT OF THE WORKS.

CONTRACTOR IS TO ALLOW FOR ALL FIRE STOPPING THROUGH WALLS, CEILINGS AND FLOORS.

THE ELECTRICAL INSTALLATION IS TO BE IN ACCORDANCE WITH THE CURRENT EDITION OF THE IEE REGULATIONS AND ALL CABLING TO BE LSF.

THE CONTRACTOR IS RESPONSIBLE FOR THE DETAILED SERVICES DESIGN INCLUDING LOADINGS, CABLE AND PIPEWORK ROUTES AND PIPEWORK / CABLE SIZING AND SPECIFICATION. ALL CABLE TRAY, MS CONDUIT AND OTHER SERVICES ARE TO BE EXPOSED BELOW SLAB/ CEILINGS.

ANY H&V PROPOSAL IS INDICATIVE ONLY AND THE SPECIALIST CONTRACTOR IS TO BE RESPONSIBLE FOR THE DETAIL DESIGN & ALL SWITCH/ SOCKET OUTLETS TO COMPLY WITH CLIENT'S STANDARD SPECIFICATION. ANY SOCKETS IN RETAIL AREA TO BE FINISHED BRUSHED STAINLESS STEEL.

NOTE: ALL EXISTING FIRE RESISTING ENCLOSURES TO SERVICE RISERS TO BE MAINTAINED OR MADE GOOD WHERE DISTURBED. NEW AND EXISTING CABLES, PIPES, AND DUCTS PASSING THROUGH FIRE RESISTING CONSTRUCTION TO BE ADEQUATELY FIRE STOPPED. NEW AND EXISTING DUCTWORK PASSING THROUGH FIRE RESISTING CONSTRUCTION TO HAVE FIRE DAMPERS.

ANY WALL, CEILING LININGS TO BE TO EUROCLASS A (CLASS 0 EQUIVALENT).

CONTRACTOR AND SUPPLIERS OF SPECIALIST JOINERY/ EQUIPMENT TO ENSURE ALL TIMBER MATERIALS ARE TREATED WITH FIRE RETARDANT FINISH TO ACHIEVE CLASS 0 RATING. NDF TO BE ACHIEVE CLASS 0 RATED.

CONTRACTOR AND SUPPLIERS OF SPECIALIST EQUIPMENT TO PROVIDE FIRE RATING CERTIFICATES FOR ALL SPECIALIST LININGS AND LAMINATES TO BE USED FOR NWR APPROVAL.

ALL PAINTS TO BE WATER BASED


ALL DIMENSIONS TO BE CHECKED ON SITE PRIOR TO ANY MANUFACTURE OR CONSTRUCTION OF EQUIPMENT, FINISH, SIGNAGE ETC.

0 0.20 0.40 0.60 0.80 1.0m

Scale 1:20

0 0.5 1.0 2.0 3.0 4.0 5.0m

Scale 1:100

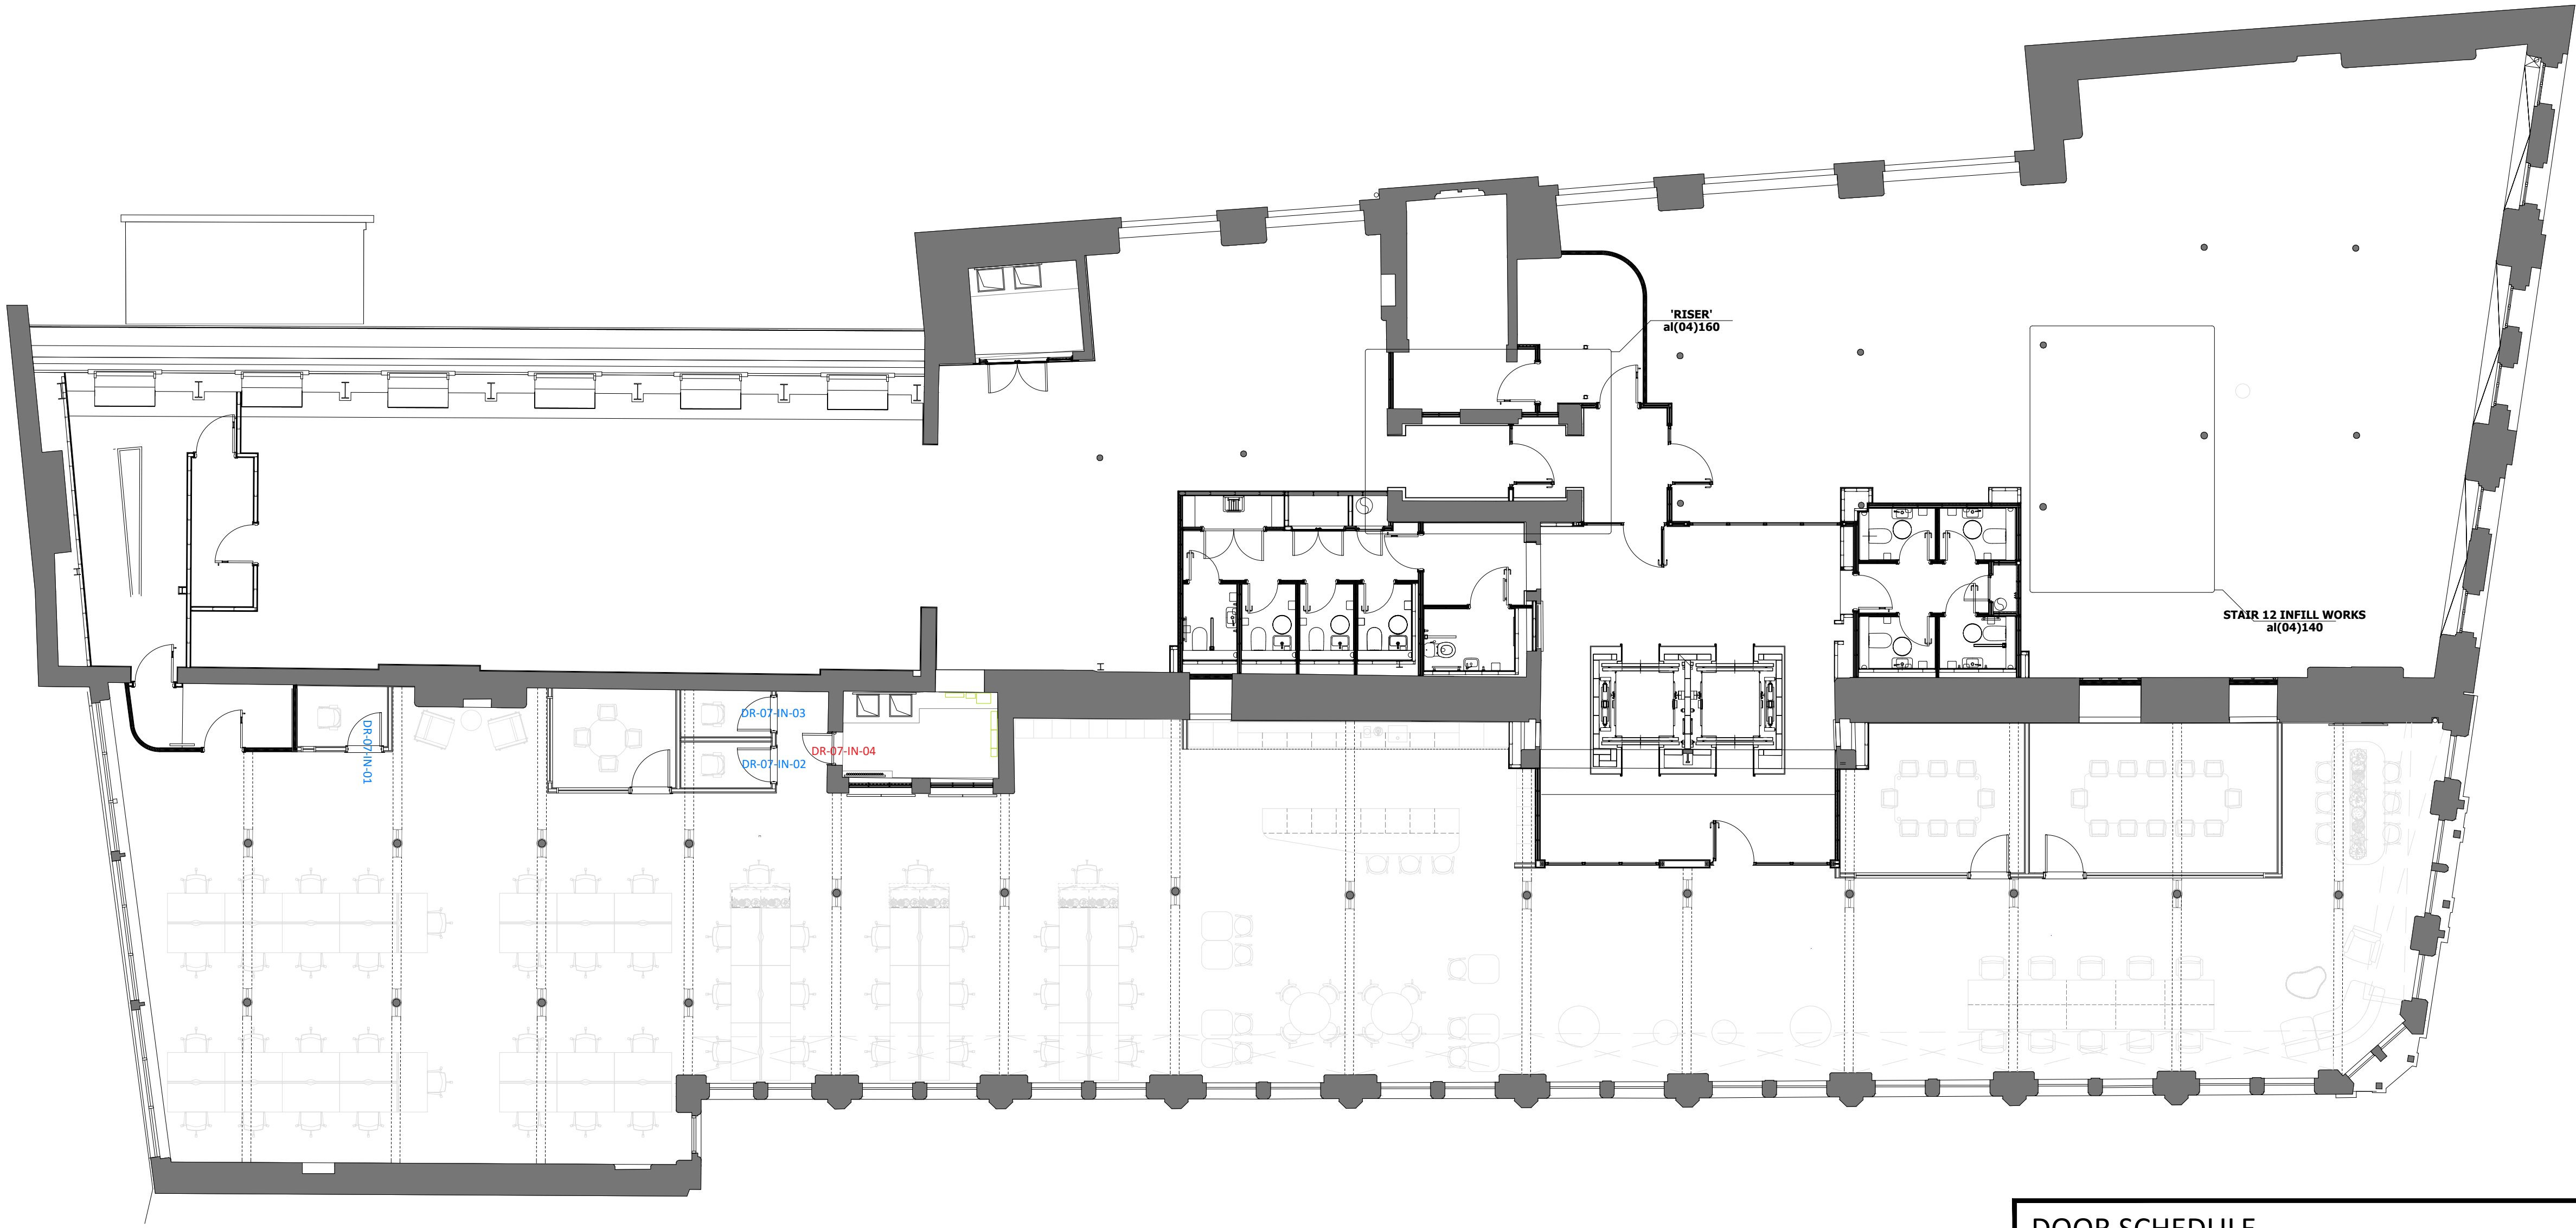


01 SEVENTH FLOOR SUITE 7.0 DOOR SCHEDULE PLAN  
907-2 SCALE - 1:100 @ A1 AS PROPOSED

DOOR SCHEDULE


| REFERENCE   | LOCATION                | DOOR TYPE | DOOR LEAF    | DOOR HAND (FROM PUSH) | STRUCTURAL OPENING | FIRE RATING (SMOKE SEAL) | DETAILS / COMMENTS                                |
|-------------|-------------------------|-----------|--------------|-----------------------|--------------------|--------------------------|---------------------------------------------------|
| DR-07-IN-01 | SF17 WORKPOD            | DR 01     | 826 X 2240MM | LHS                   | 910 X 2300MM       | -                        | ALIGN SPECIFICATION WITH UP TO DATE FIRE STRATEGY |
| DR-07-IN-02 | SF13 WORKPODS           | DR 01     | 826 X 2240MM | LHS                   | 910 X 2300MM       | -                        | ALIGN SPECIFICATION WITH UP TO DATE FIRE STRATEGY |
| DR-07-IN-03 | SF07 WORKPODS           | DR 01     | 826 X 2240MM | LHS                   | 910 X 2300MM       | -                        | ALIGN SPECIFICATION WITH UP TO DATE FIRE STRATEGY |
| DR-07-IN-04 | EXISTING RISER ENTRANCE | DR 02     | EXISTING     | EXISTING              | EXISTING           | EXISTING                 | FINISHES CHANGES TO SUITE FACE ONLY               |

02 SUITE 7.0 DOOR OPENINGS SCHEDULE  
907-2 NTS AS PROPOSED

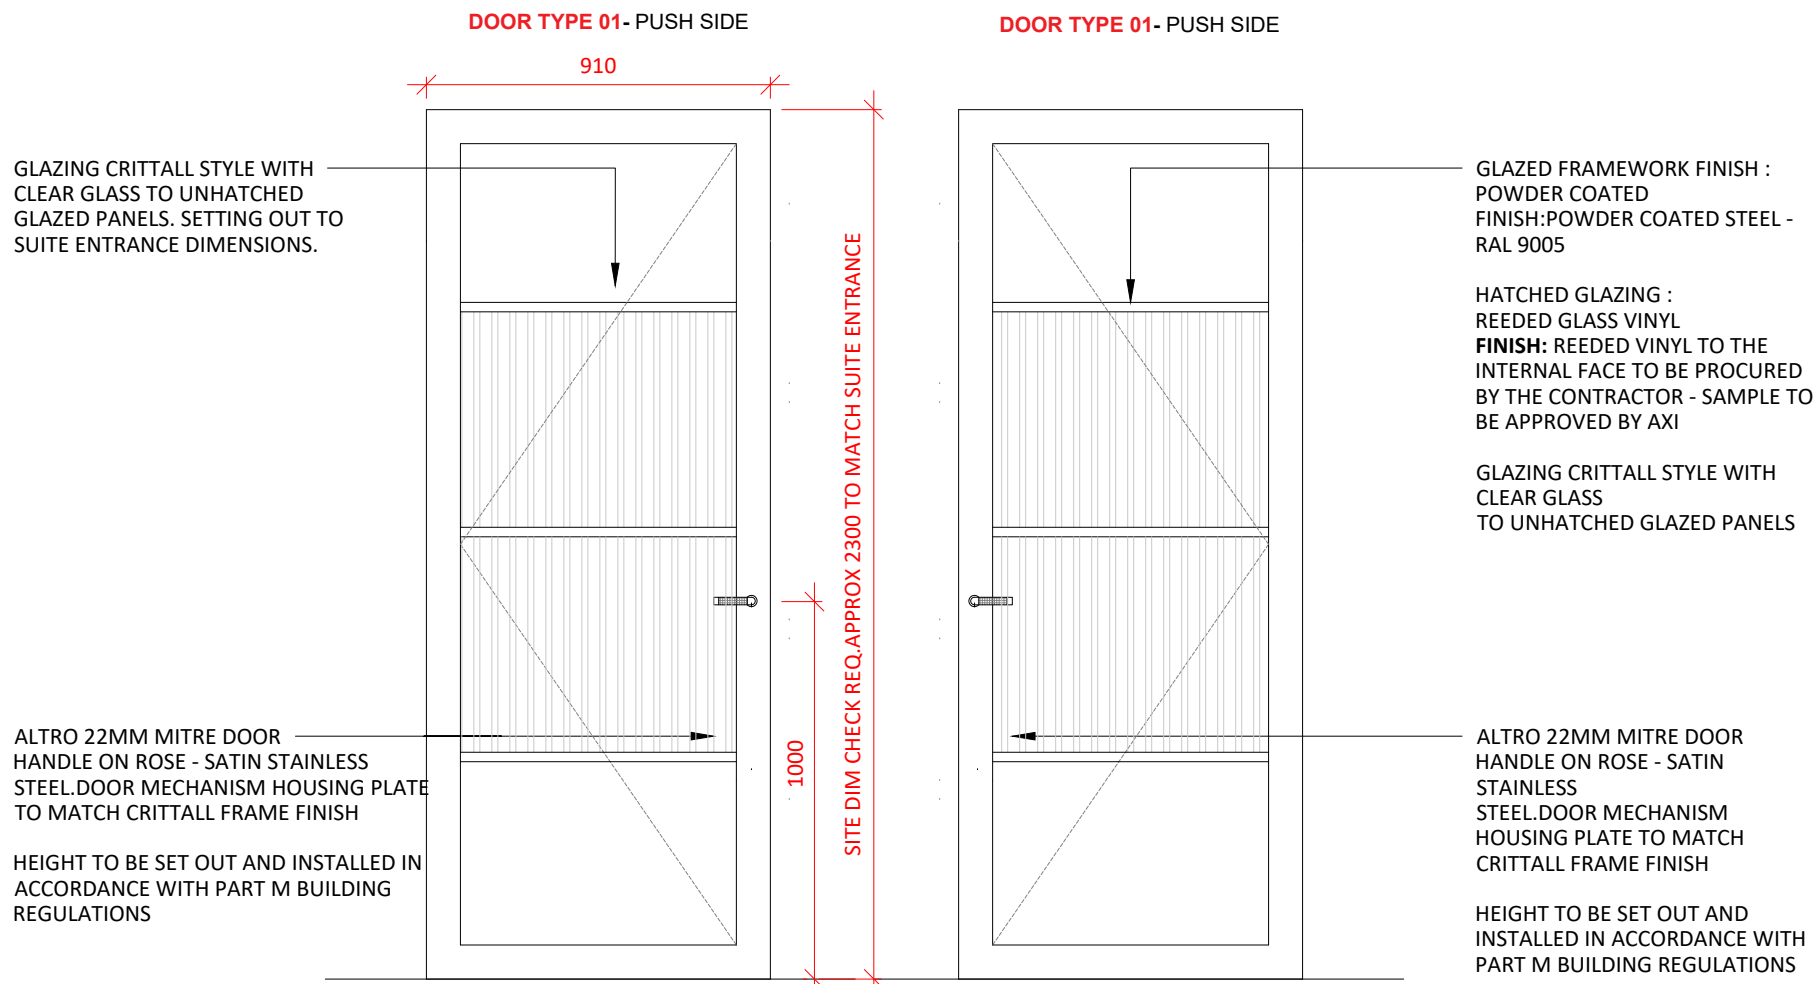

DOOR TYPE:  
LOCATION:  
S/O:  
FACING FINISH:  
IRONMONGERY:  
FIRE RATING:

DRO1  
SF13/17 WORKPODS  
910 X 2300MM SITE DIM CHECK REQ  
CONTRACTOR TO DETERMINE  
STAINLESS STEEL  
REVIEW UP TO DATE FIRE STRATEGY

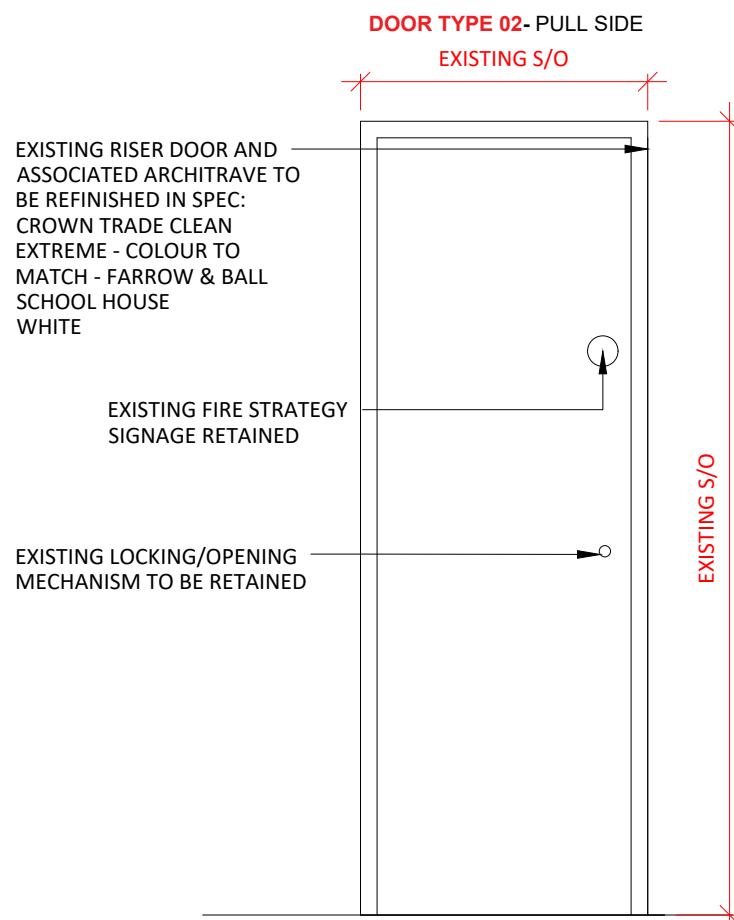

DOOR TYPE:  
LOCATION:  
S/O:  
FACING FINISH:  
IRONMONGERY:  
FIRE RATING:

DRO2  
EXISTING RISER ENTRANCE ADJ SF13 WORKPODS  
EXISTING S/O  
SUITE FACE TO RECEIVE PAINT FINISH ONLY  
EXISTING RETAINED  
REVIEW UP TO DATE FIRE STRATEGY

03 SEVENTH FLOOR SUITE 7.0 DOOR TYPES LEGEND  
907-2 SCALE - 1:20 @ A1 AS PROPOSED

|   |          |                     |       |         |
|---|----------|---------------------|-------|---------|
| 3.00   | 08/10/25 | ISSUED FOR PLANNING | ARB   | FWE     |
| REV   | DATE     | DESCRIPTION         | DRAWN | CHECKED |
| <div><div>A X I</div><div>ADDRESS : 4th FLOOR CALICO 53-55 MOSLEY STREET, MANCHESTER, M2 3HQ<br/>TELEPHONE : +44 (0)161 879 7357<br/>EMAIL : www.ani.studio<br/>COMPANY No : 11847325</div><div>CLIENT</div><div><div>W</div><div>Wittington INVESTMENTS</div></div><div>PROJECT</div><div>40 PRINCESS STREET<br/>MANCHESTER</div><div>DRAWING REFERENCE</div><div>PR-07-DOOR &amp; GLAZED OPENINGS<br/>SCHEDULE<br/>AS PROPOSED</div><div><div>JOB REFERENCE</div><div>DRAWING SCALE</div><div>DATE</div><div>DRAWN</div><div>CHECKED</div></div><div>25 - 273</div><div>23/05/25</div><div>ARB</div><div>FE</div><div><div>DRAWING REFERENCE</div><div>STAGE</div><div>REV</div></div><div>AXI - 907-2</div><div>3</div><div>00</div></div> |          |                     |       |         |